


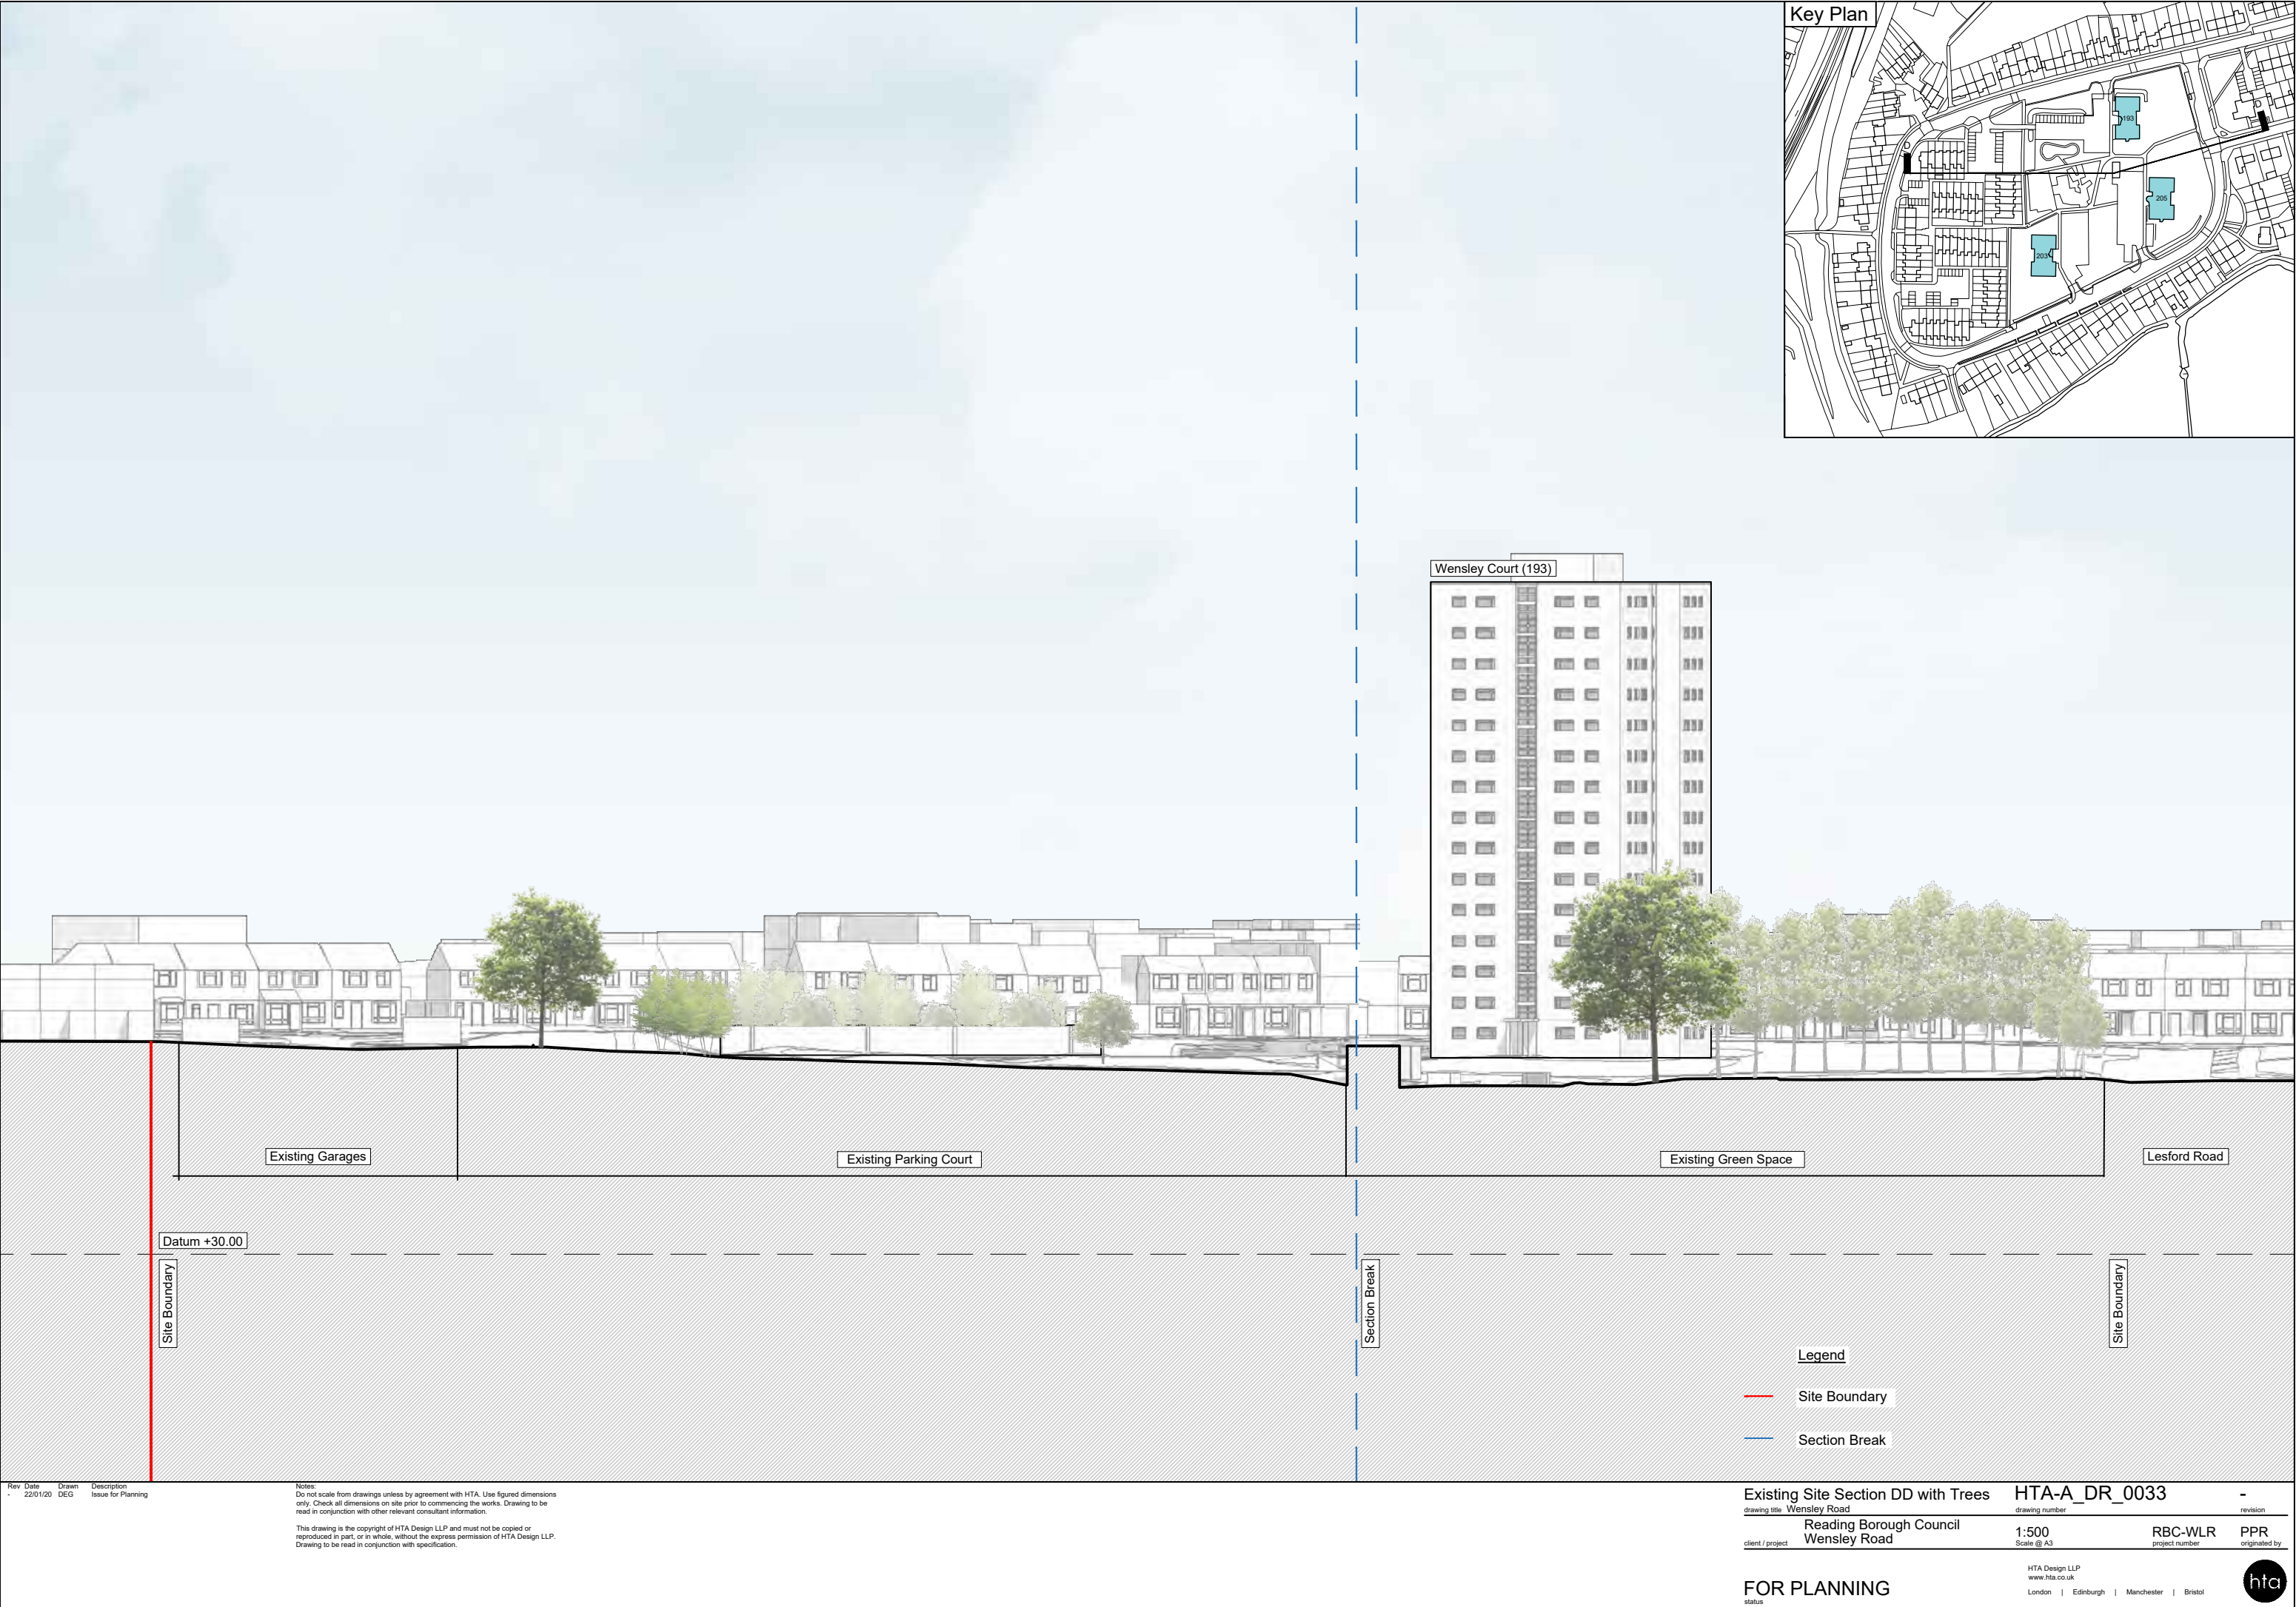



Rev	Date	Drawn	Description
1	22/01/20	DEG	Issue for Planning

Notes:
Do not scale from drawings unless by agreement with HTA. Use figured dimensions only. Check all dimensions on site prior to commencing the works. Drawing to be read in conjunction with other relevant consultant information.


This drawing is the copyright of HTA Design LLP and must not be copied or reproduced in part, or in whole, without the express permission of HTA Design LLP. Drawing to be read in conjunction with specification.


Existing Site Section DD with Trees		HTA-A_DR_0033		-
drawing title		drawing number		revision
Reading Borough Council		1:500		RBC-WLR
client / project		Scale @ A3		project number
Wensley Road		PPR		originated by
HTA Design LLP		www.hta.co.uk		
London Edinburgh Manchester Bristol				
FOR PLANNING				
status				



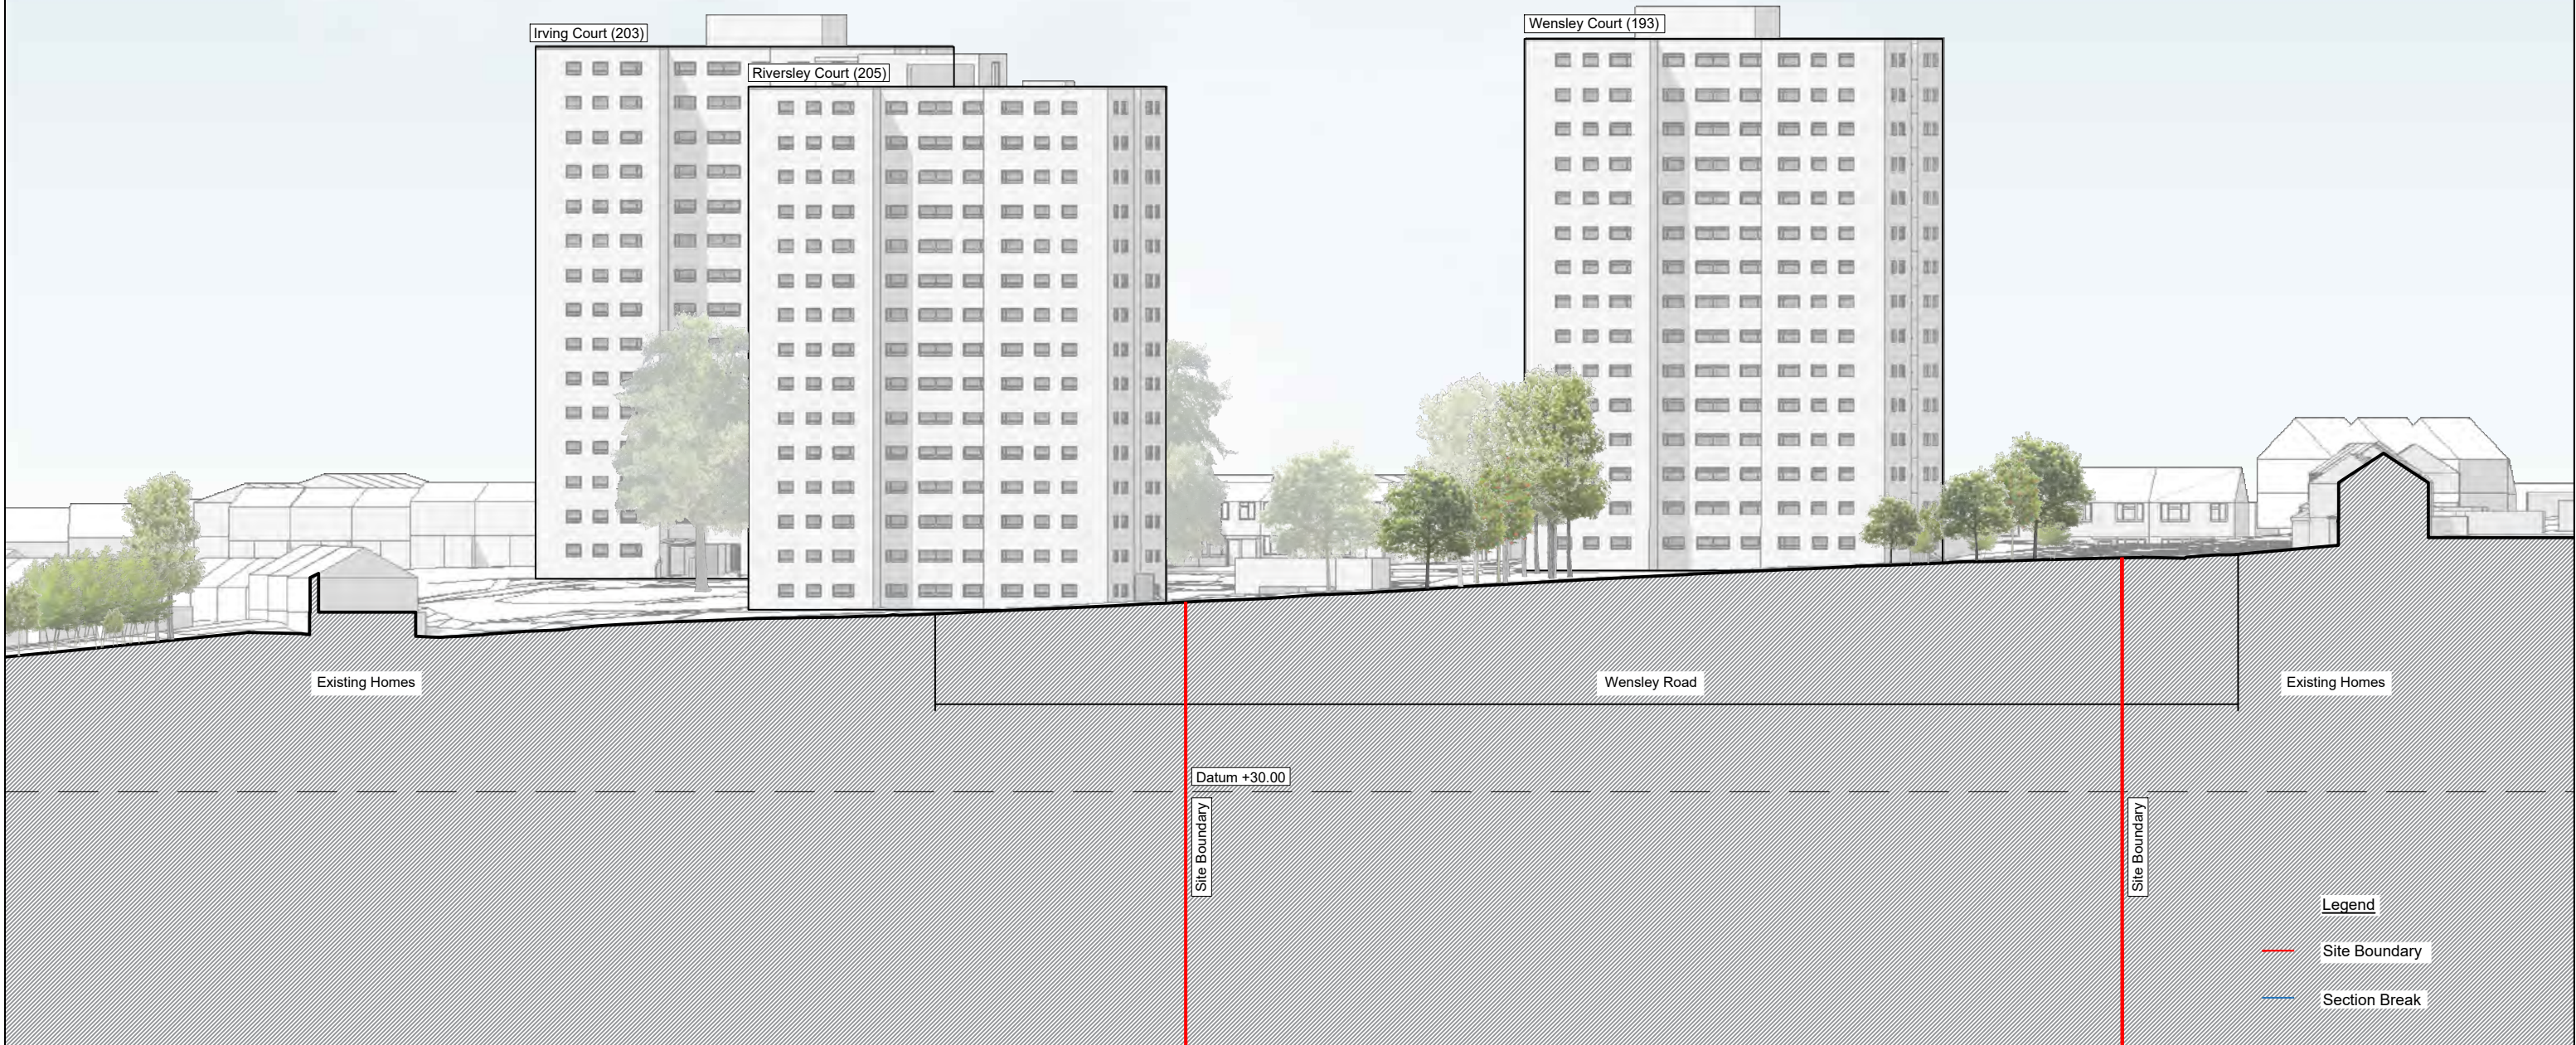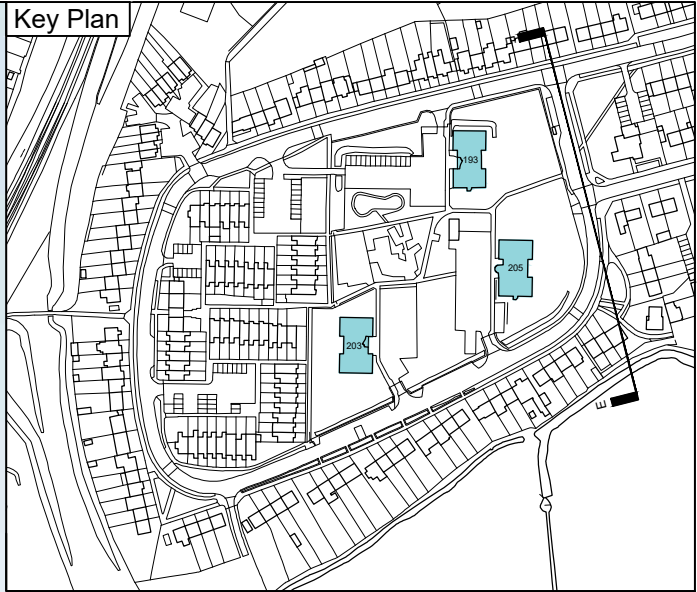



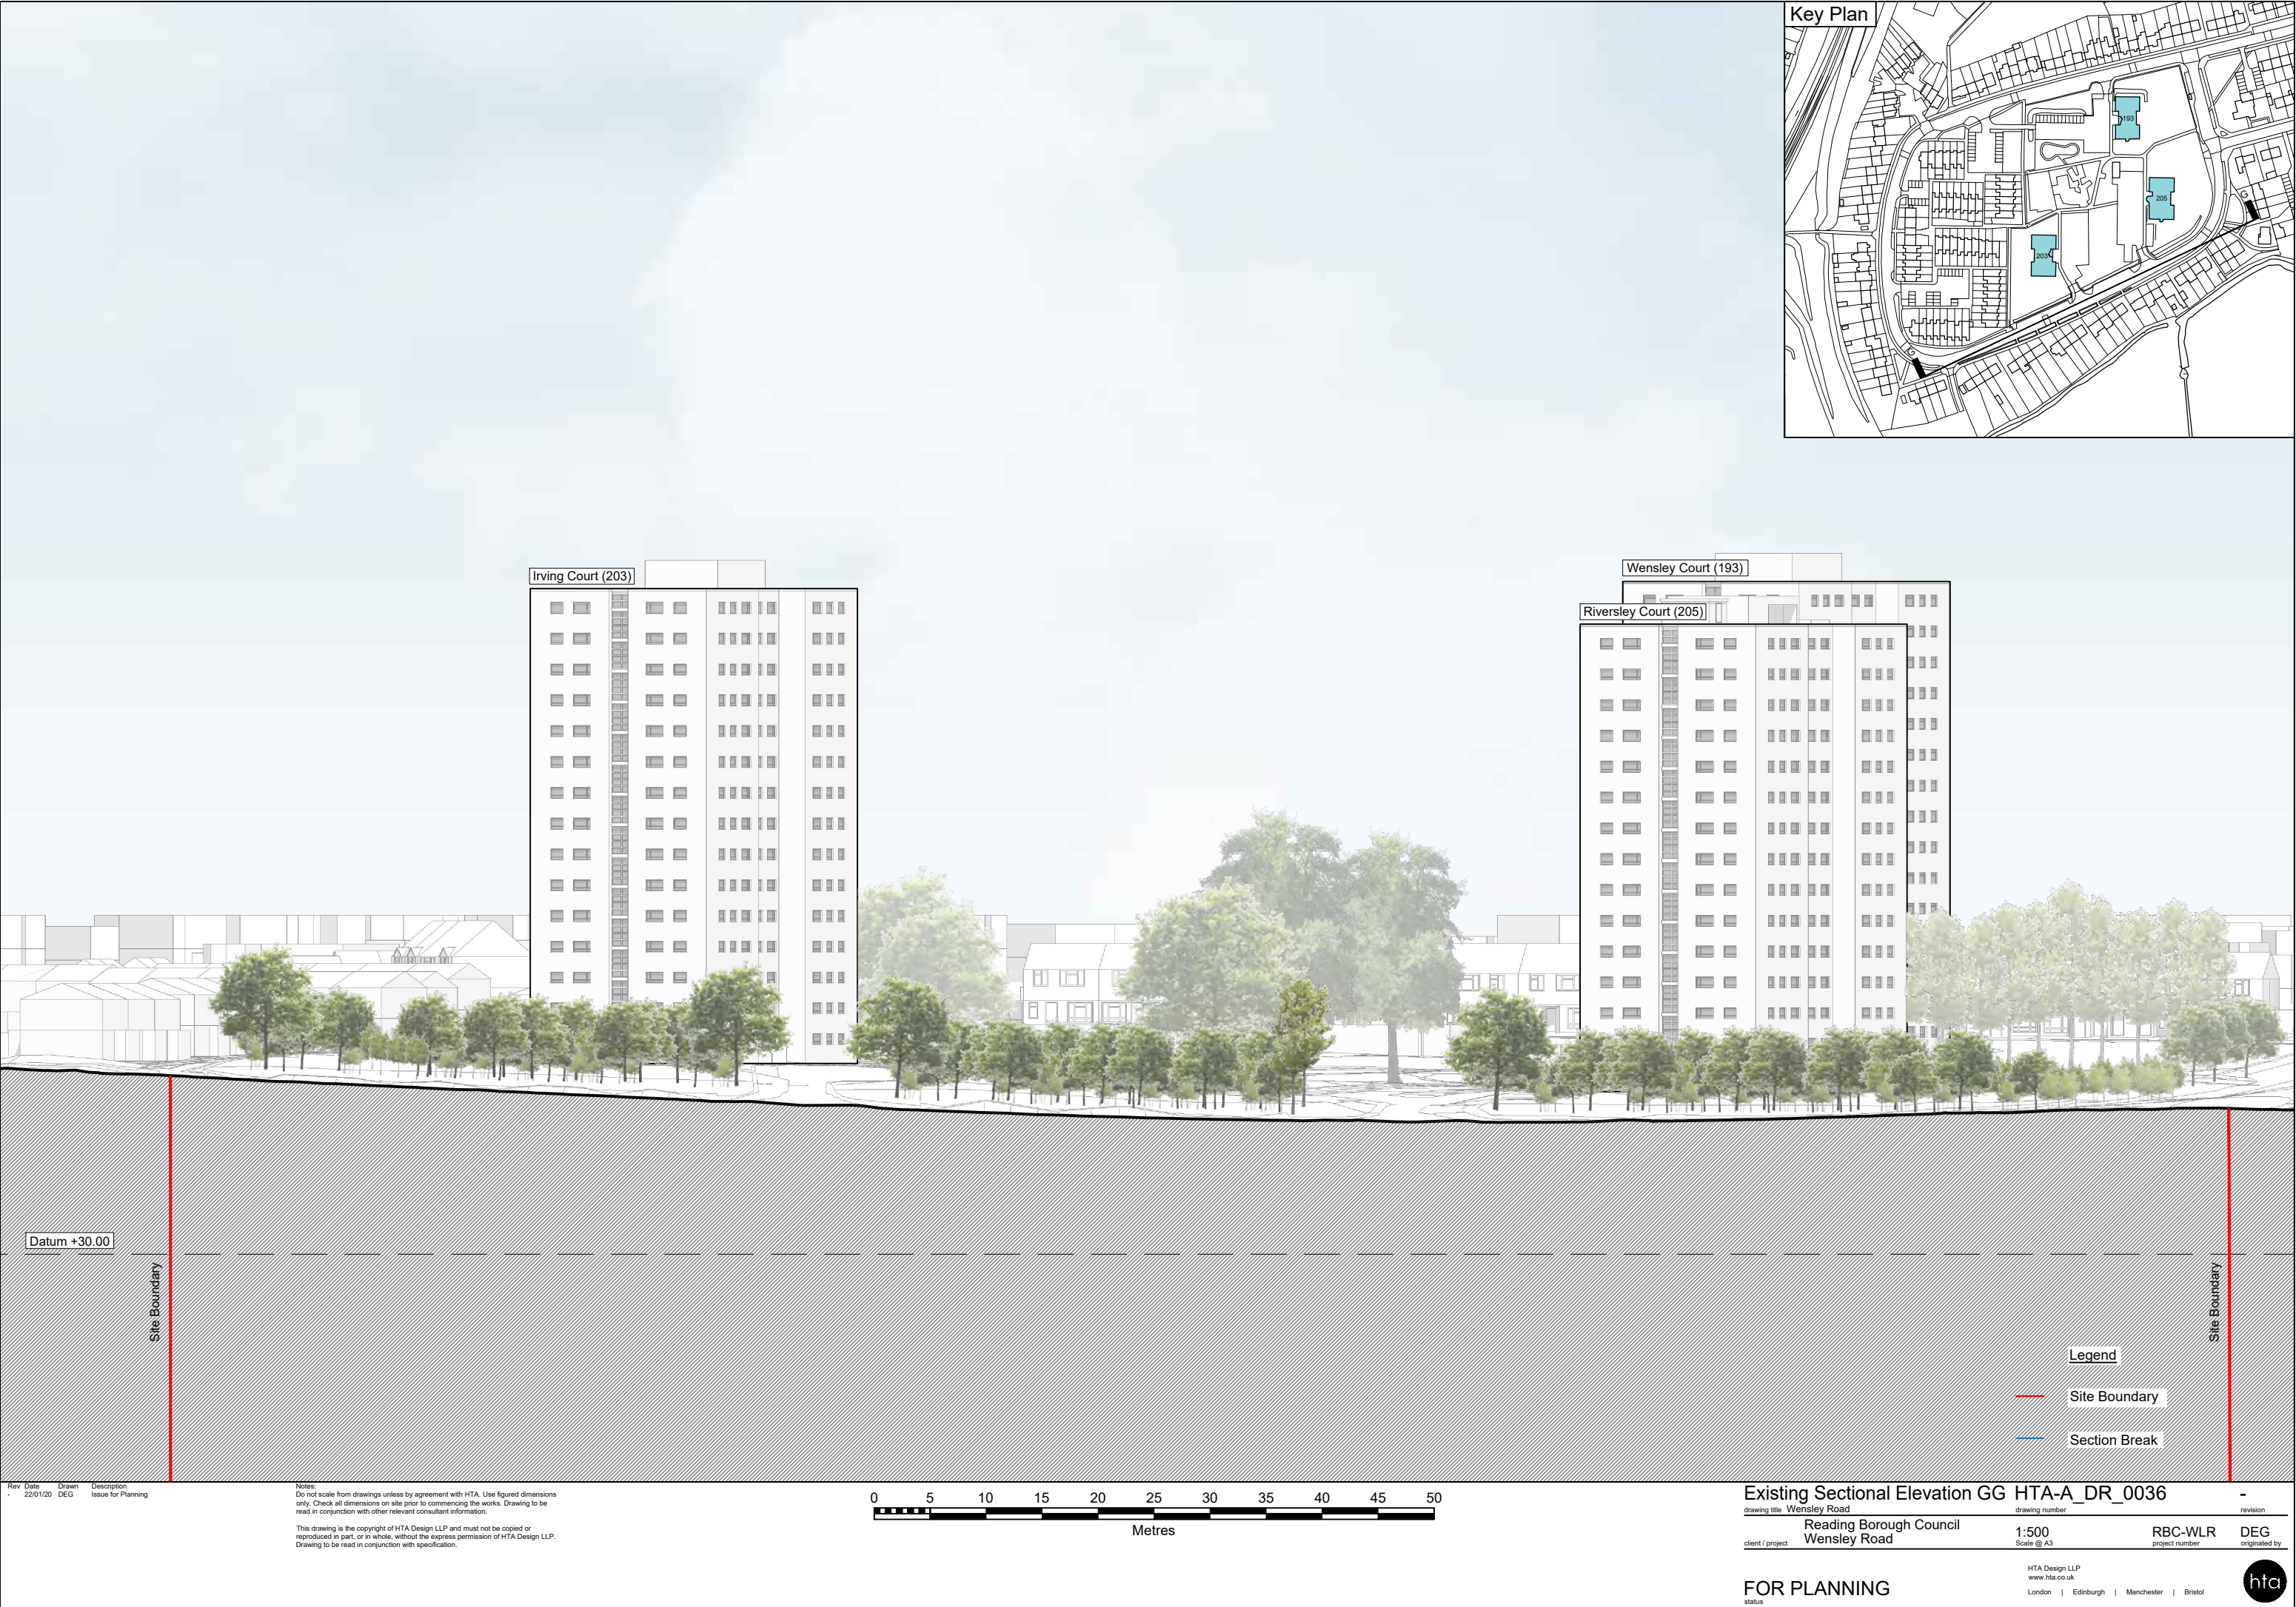

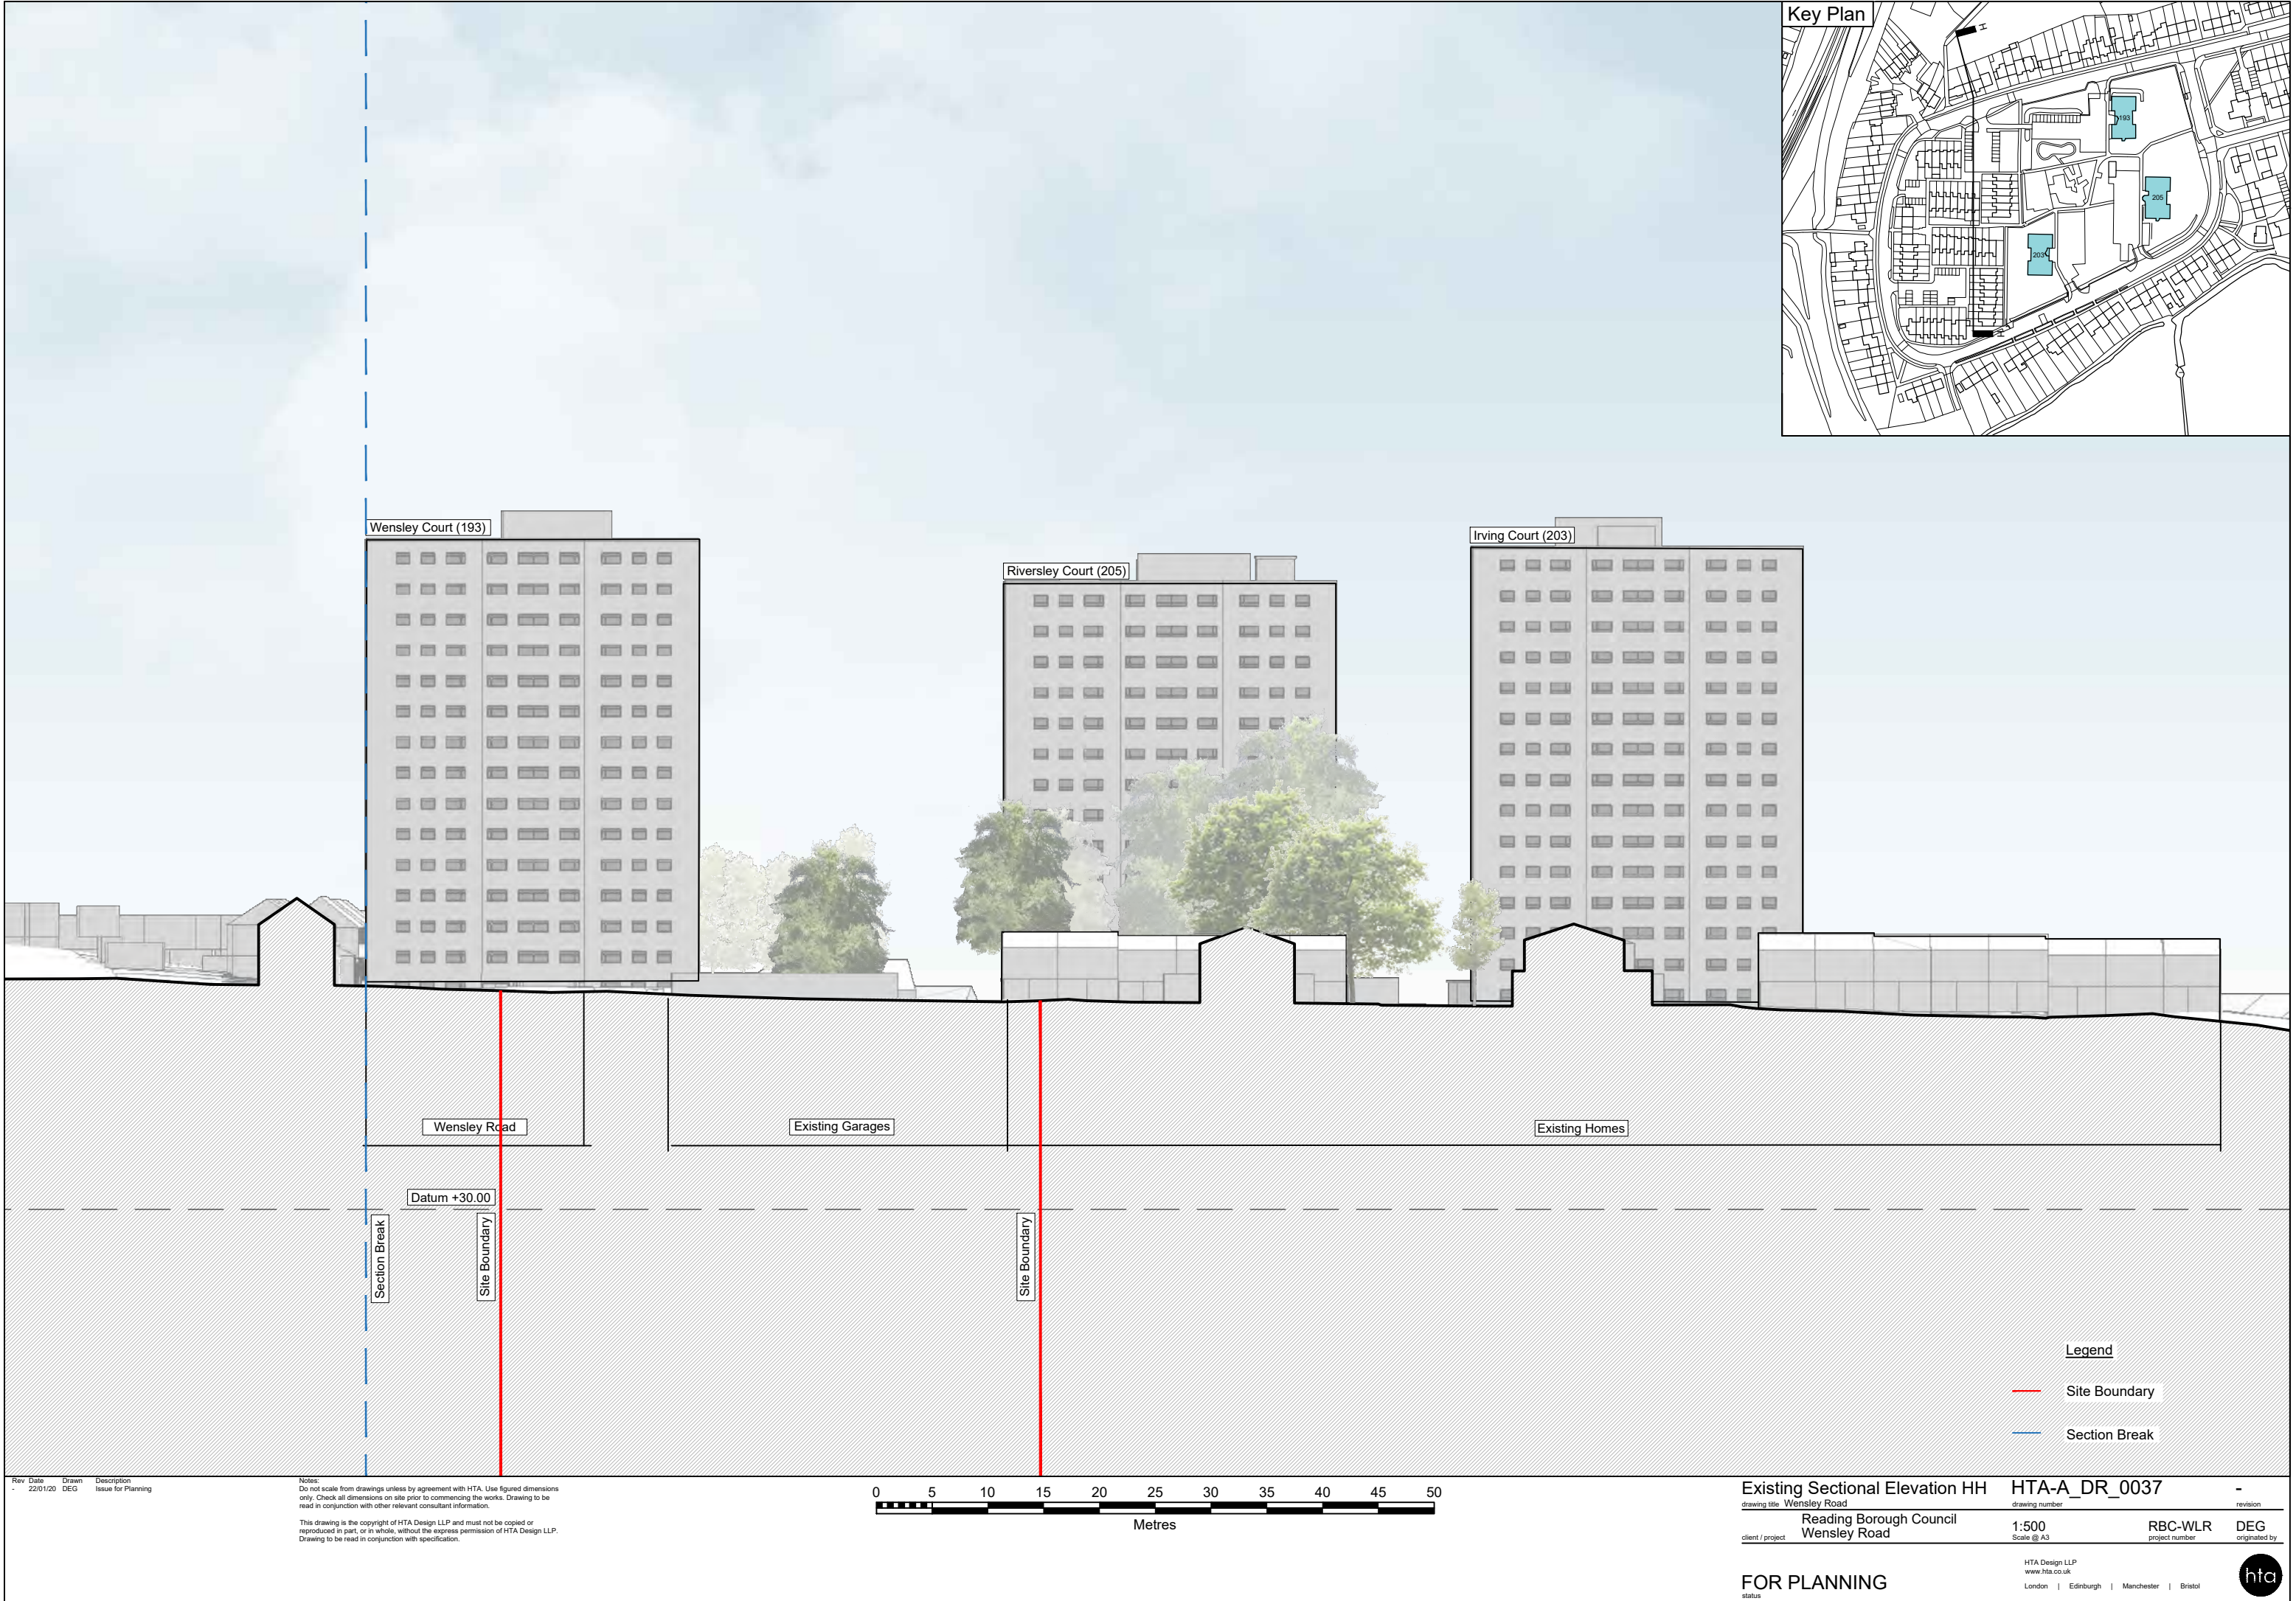

1.0 Proposed Site Plans

Document & Drawing Register Issue Sheet
Wensley Road, Reading



Project Ref	RBC-WLR
Dwg Series	PLANNING APPLICATION

[illegible]

HTA Design LLP	78 Chamber Street	99 McDonald Road	Spike Island, 133 Cumberland Road
info@hta.co.uk	London E1 8BL	Edinburgh EH7 4NS	Bristol BS1 6UX



Legend

- Site Boundary
- Phase Two Boundary (Tower Improvements)

Legend - Unit Types

- 1B1P Flat
- 1B2P Flat
- 2B3P Flat
- 2B4P Flat
- 3B6P House
- 4B7P House

External Lighting Legend


- New 6m Directional Column Luminaire. Arrow indicates direction. Compliant with RBC Transport lighting specification.
- Existing Column Luminaire. Arrow indicates direction. No arrow indicates non directional luminaire. EXR - Remain, EXX - Remove

Note: Refer to external lighting drawing: 07/10/86-HL-XX-XX-GA-E-900-2001 & 2002

Rev	Date	Drawn	Description
A	18/11/19	DEC	Initial Issue
B	02/12/19	PPR	Issue to Consultants
C	20/12/19	PPR	Issue to Consultants
D	16/01/20	RUH	Issue to Transport Consultant
E	22/01/20	RUH	Issue for Planning
F	24/04/20	RUH	Minor Amendment to show proposed street lighting, and existing refuse locations
G	05/05/20	RUH	Minor amendments following statutory consultant responses.
H	18/05/20	RUH	Minor amendments following statutory consultant responses.
J	23/07/20	RUH	Minor amendments following statutory consultant responses.

Notes:
Do not scale from drawings unless by agreement with HTA. Use figured dimensions only. Check all dimensions on site prior to commencing the works. Drawing to be read in conjunction with other relevant consultant information.

This drawing is the copyright of HTA Design LLP and must not be copied or reproduced in part, or in whole, without the express permission of HTA Design LLP. Drawing to be read in conjunction with specification.

 

Proposed Site Plan

drawing title Wensley Road, Reading
Reading Borough Council
Wensley Road

client / project

HTA-A_DR_0100

drawing number

Scale
1 : 1000 @ A3

RBC-WLR
project number

RUH
originated by


FOR PLANNING

status



HTA Design LLP
www.hta.co.uk
London | Edinburgh | Manchester | Bristol



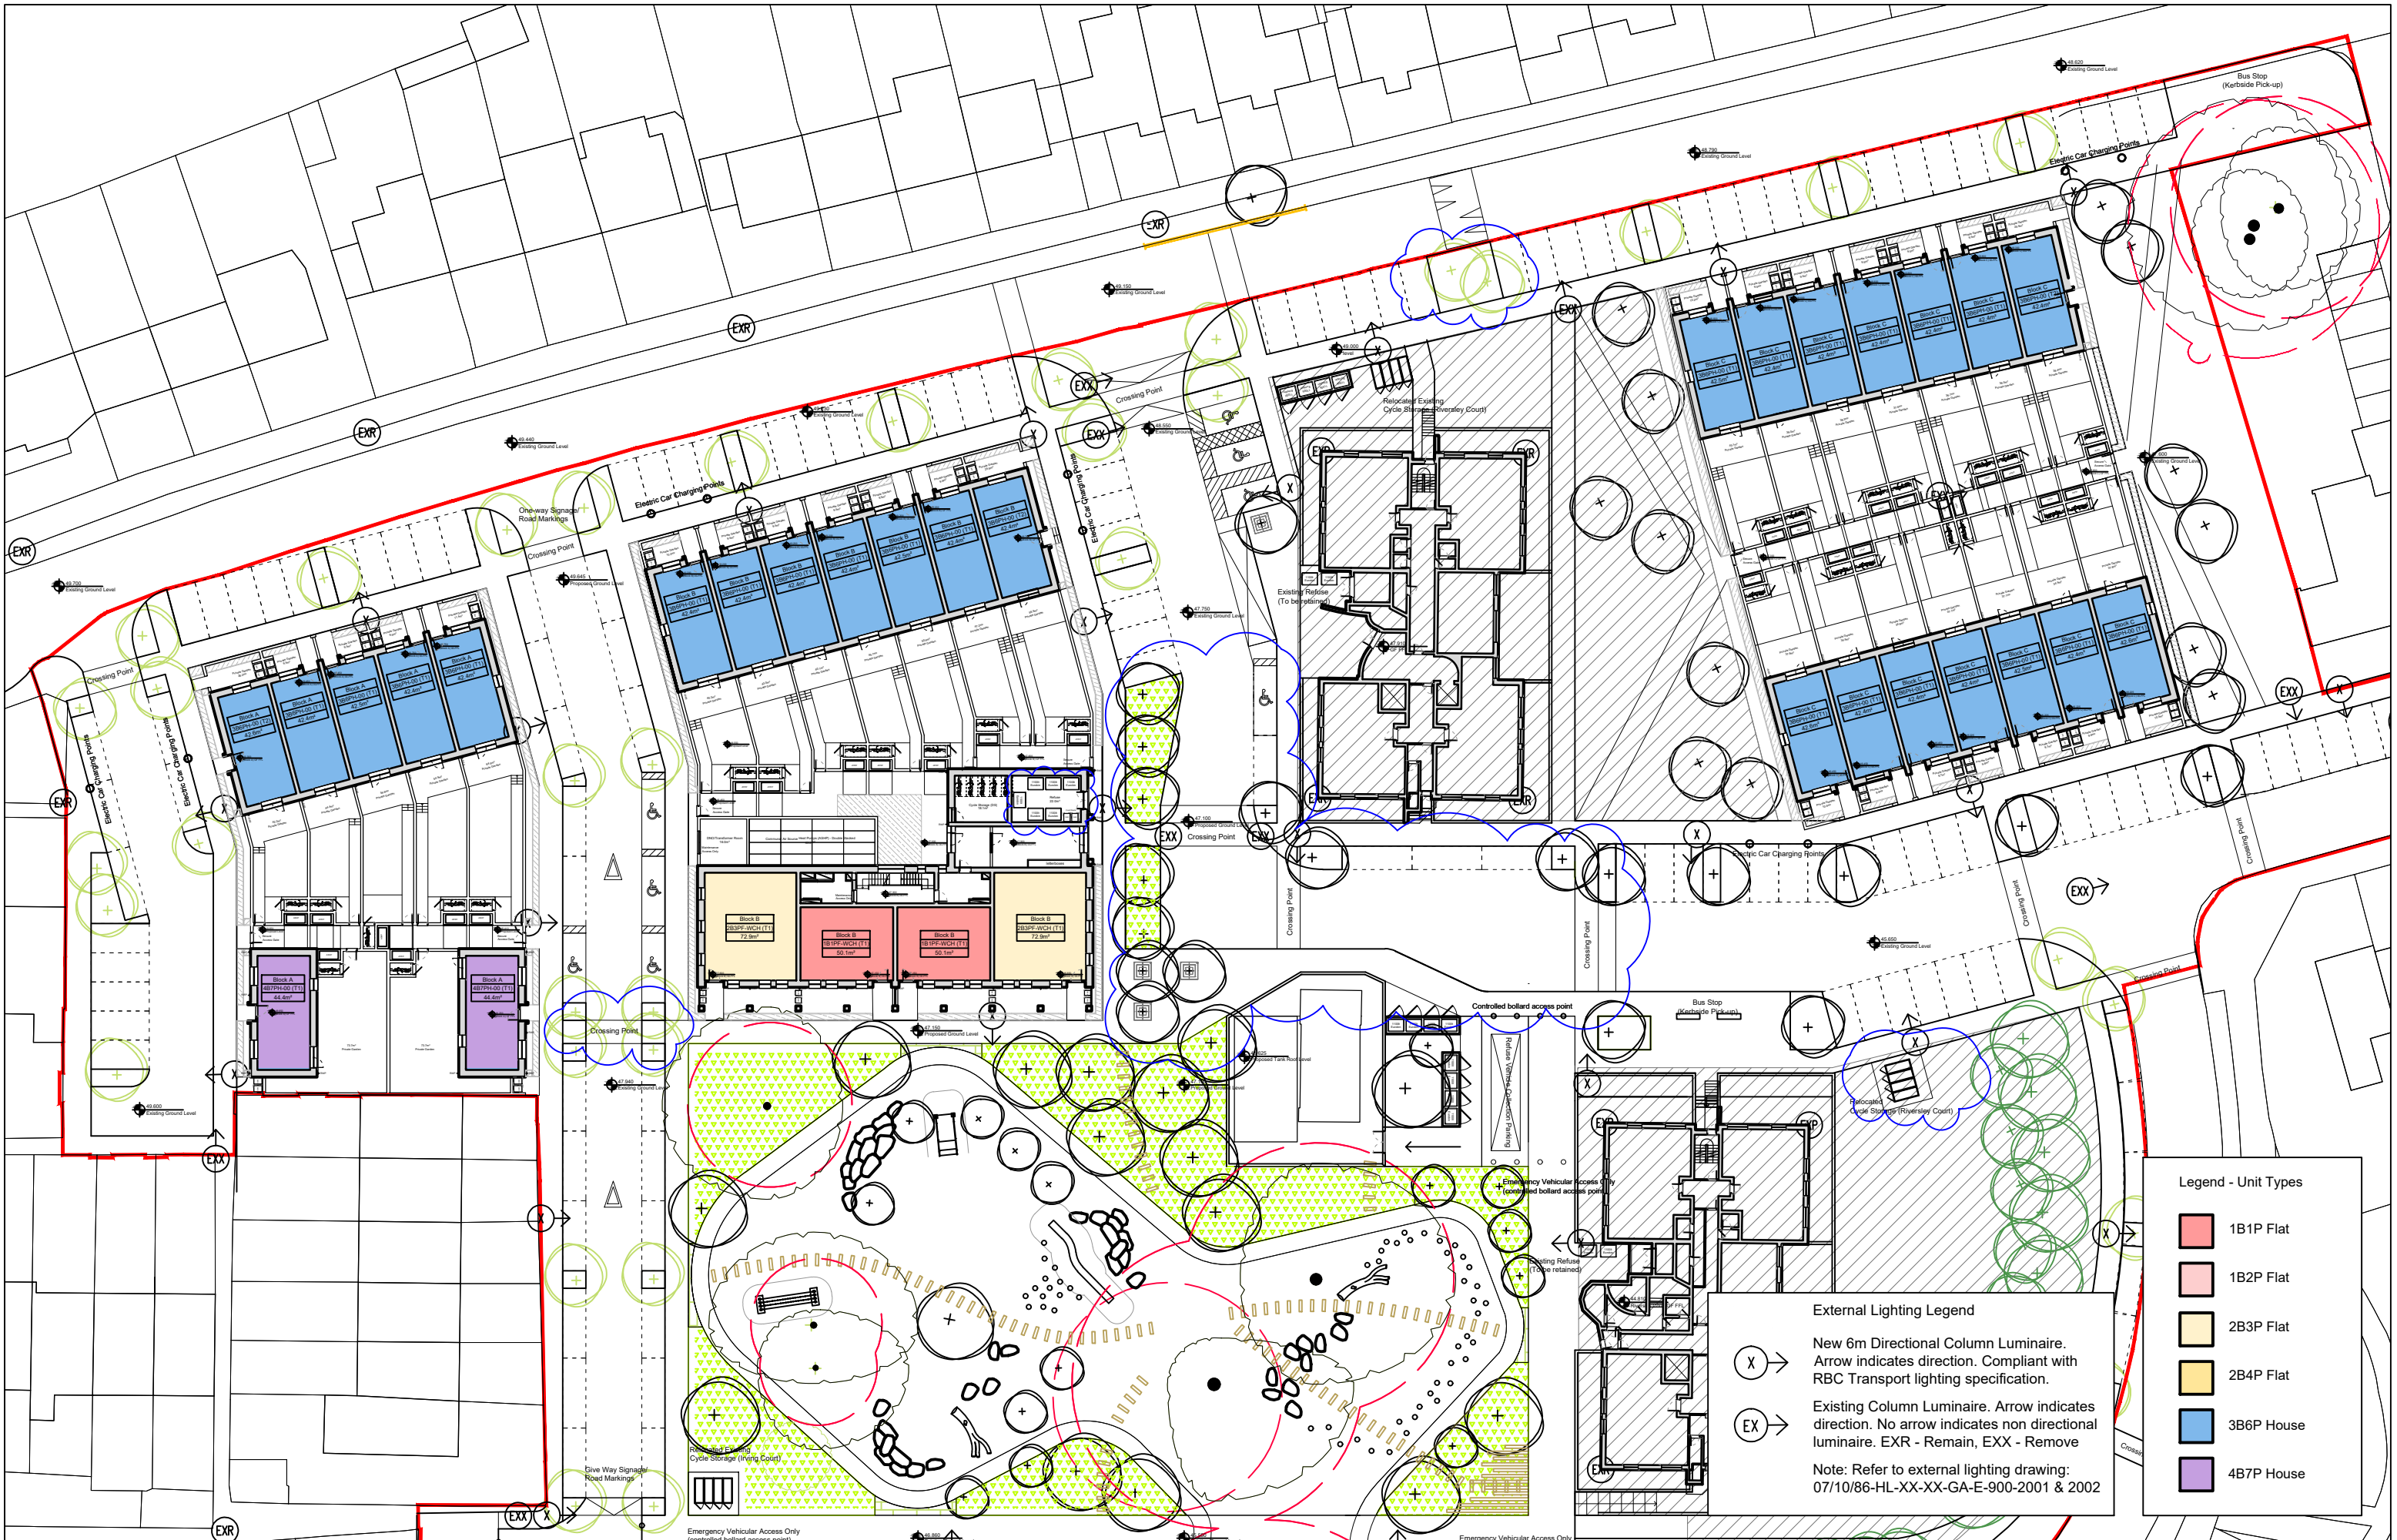

Rev	Date	Drawn	Description
A	18/11/19	DEC	Initial Issue
B	02/12/19	PPR	Issue to Consultants
C	22/01/20	RUH	Issue to Consultants
D	12/02/20	PPR	Issue for Planning
E	05/05/20	RUH	Minor Amendment to show proposed street lighting, and existing refuse locations
F	18/05/20	RUH	Minor amendments following statutory consultant responses.
G	23/07/20	RUH	Minor amendments following statutory consultant responses.

Notes:
Do not scale from drawings unless by agreement with HTA. Use figured dimensions only. Check all dimensions on site prior to commencing the works. Drawing to be read in conjunction with other relevant consultant information.

This drawing is the copyright of HTA Design LLP and must not be copied or reproduced in part, or in whole, without the express permission of HTA Design LLP. Drawing to be read in conjunction with specification.

X

→

→

EX

→

→

External Lighting Legend

New 6m Directional Column Luminaire.
Arrow indicates direction. Compliant with RBC Transport lighting specification.

Existing Column Luminaire. Arrow indicates direction. No arrow indicates non directional luminaire. EXR - Remain, EXX - Remove

Note: Refer to external lighting drawing: 07/10/86-HL-XX-XX-GA-E-900-2001 & 2002

Legend - Unit Types

1B1P Flat


1B2P Flat

2B3P Flat

2B4P Flat

3B6P House


4B7P House

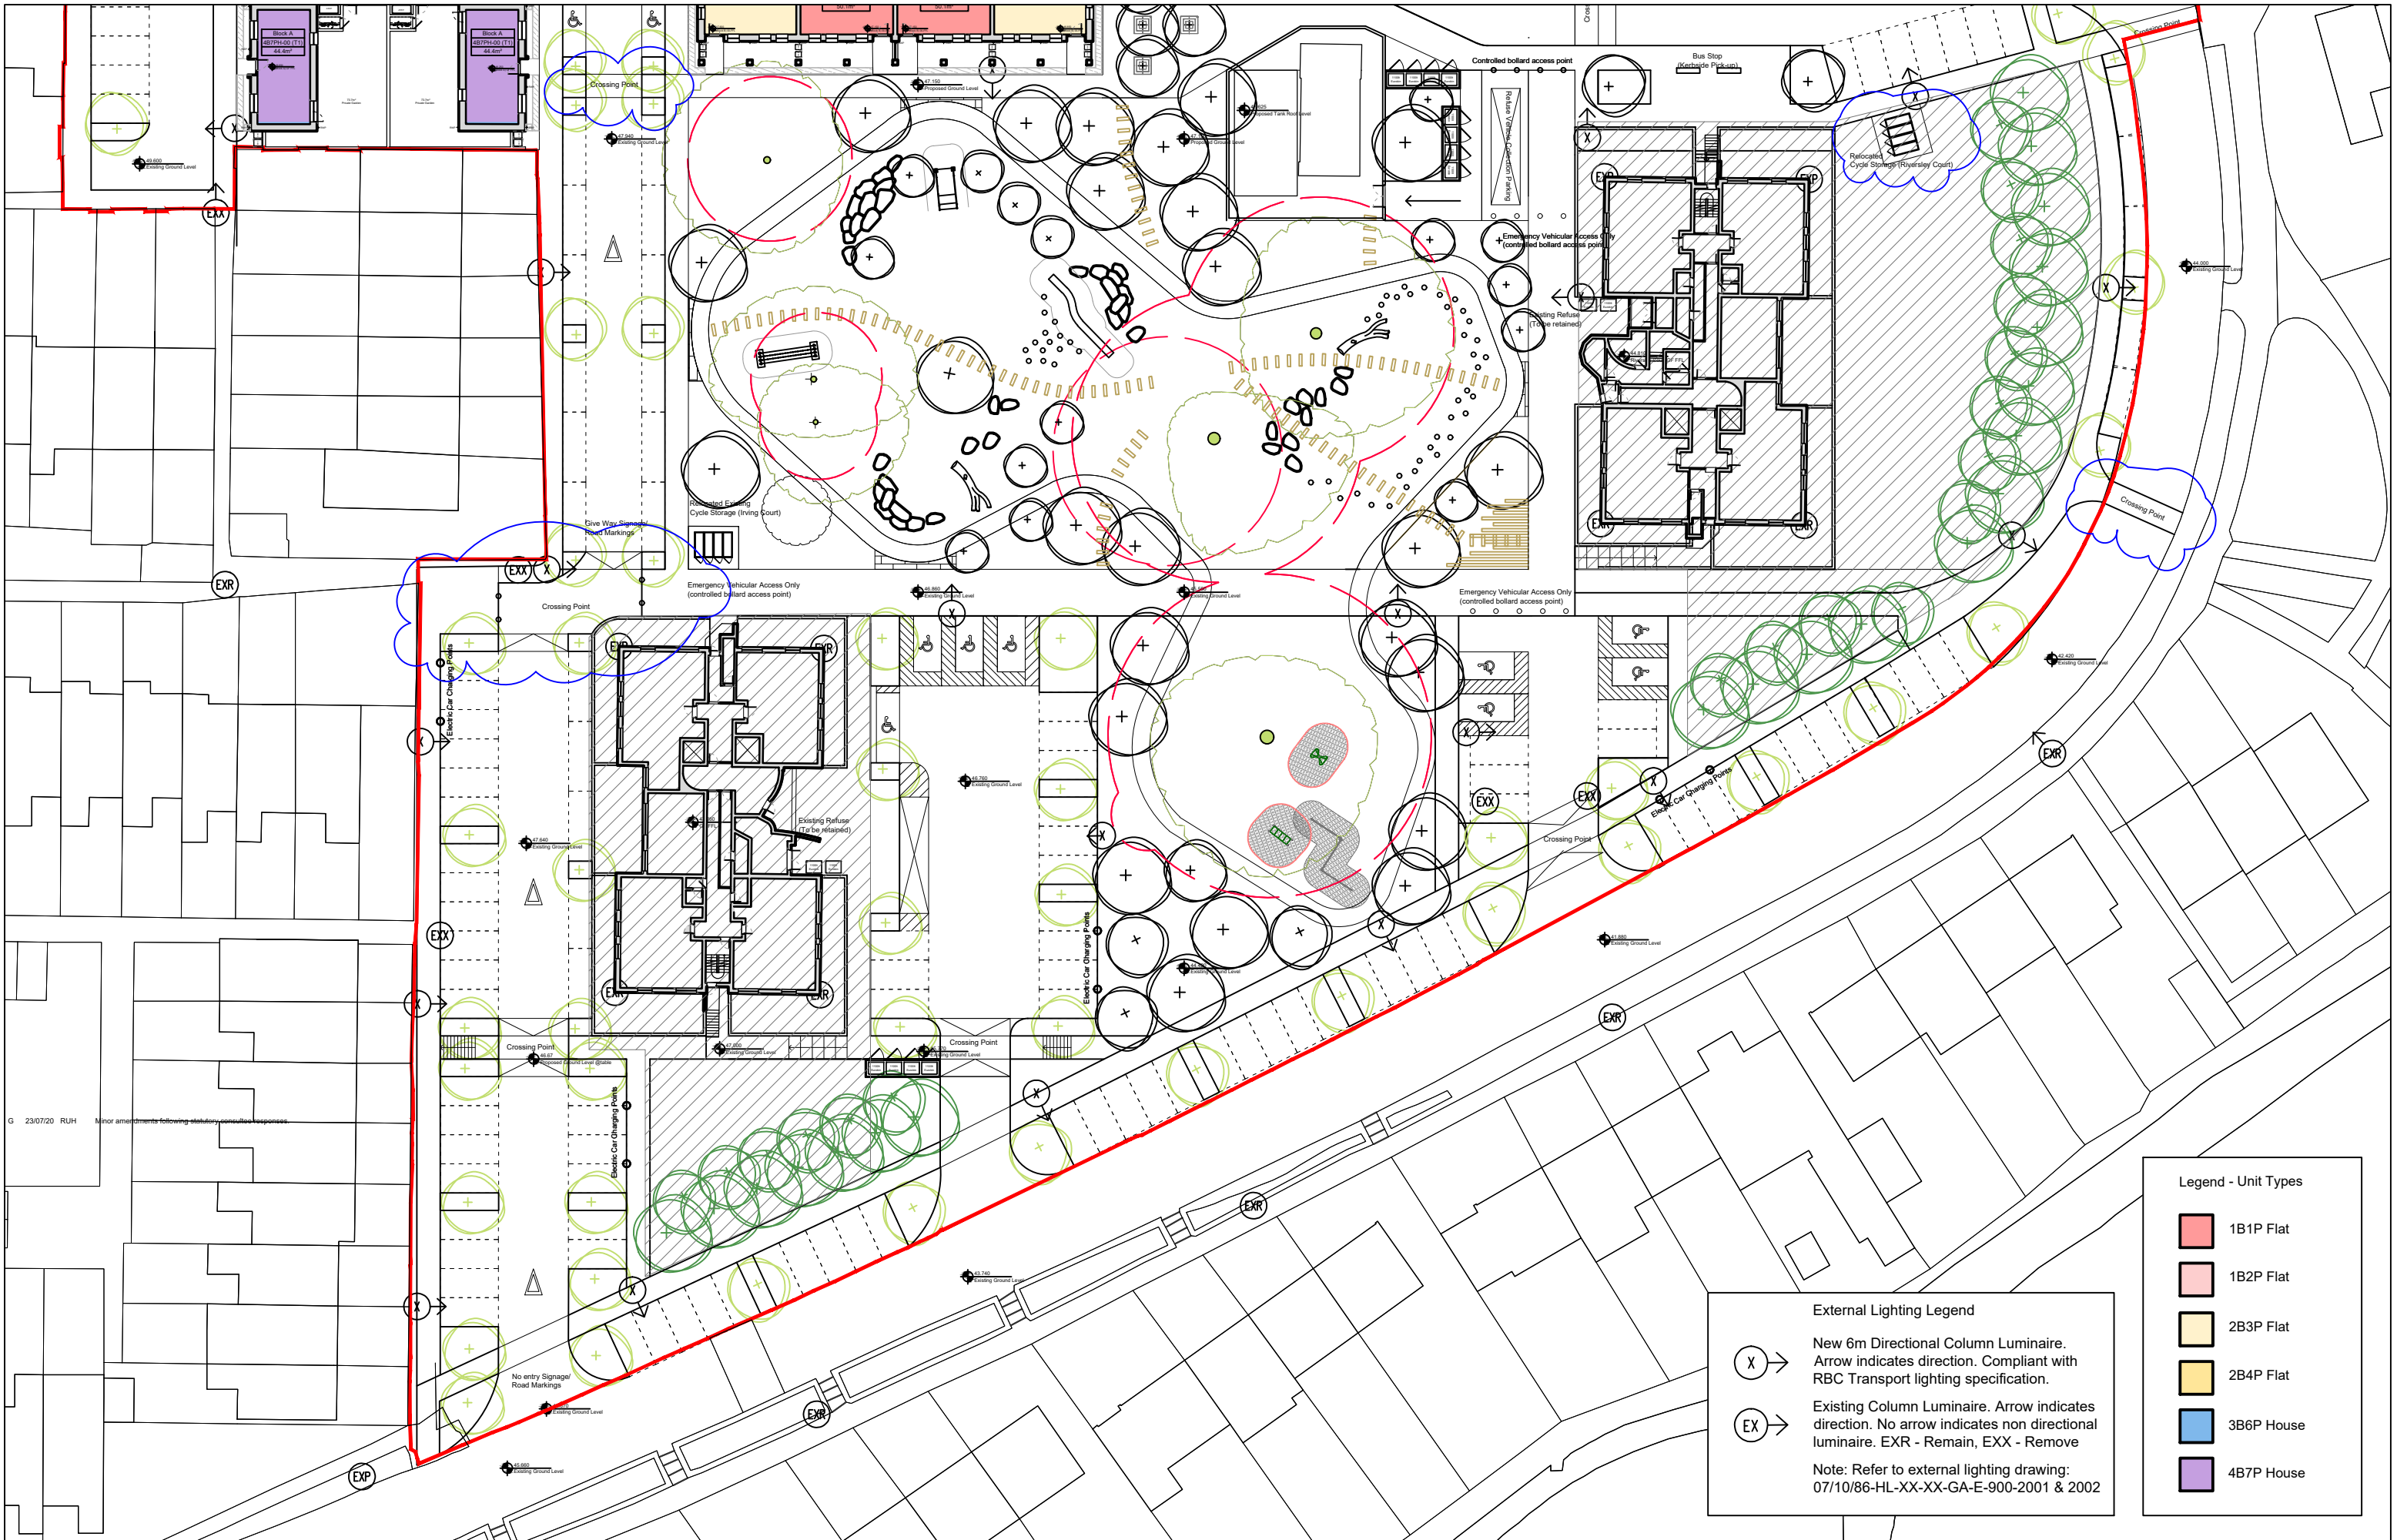

G 23/07/20 RUH Minor amendments following statutory consultee responses.

Rev	Date	Drawn	Description
A	18/11/19	DEC	Initial Issue
B	02/12/19	PPR	Issue to Consultants
C	20/12/19	PPR	Issue to Consultants
D	23/01/20	RUH	Issue for Planning
E	12/02/20	PPR	Minor Amendment to show proposed street lighting, and existing refuse locations
F	05/05/20	RUH	Minor amendments following statutory consultee responses.
G	18/05/20	RUH	Minor amendments following statutory consultee responses.
G	23/07/20	RUH	Minor amendments following statutory consultee responses.

Notes:
Do not scale from drawings unless by agreement with HTA. Use figured dimensions only. Check all dimensions on site prior to commencing the works. Drawing to be read in conjunction with other relevant consultant information.
This drawing is the copyright of HTA Design LLP and must not be copied or reproduced in part, or in whole, without the express permission of HTA Design LLP. Drawing to be read in conjunction with specification.

 

X

→

New 6m Directional Column Luminaire. Arrow indicates direction. Compliant with RBC Transport lighting specification.

EX

→

Existing Column Luminaire. Arrow indicates direction. No arrow indicates non directional luminaire. EXR - Remain, EXX - Remove

Note: Refer to external lighting drawing: 07/10/86-HL-XX-XX-GA-E-900-2001 & 2002

Legend - Unit Types

1B1P Flat

1B2P Flat

2B3P Flat

2B4P Flat

3B6P House

4B7P House

Proposed Plan - Level 00

drawing title

Wensley Road, Reading

Reading Borough Council

Wensley Road

client / project

HTA-A_DR_0110

drawing number

Scale

1 : 500 @ A3

RBC-WLR

project number

RUH

originated by

FOR PLANNING

status


NORTH

HTA Design LLP

www.hta.co.uk

London | Edinburgh | Manchester | Bristol


hta

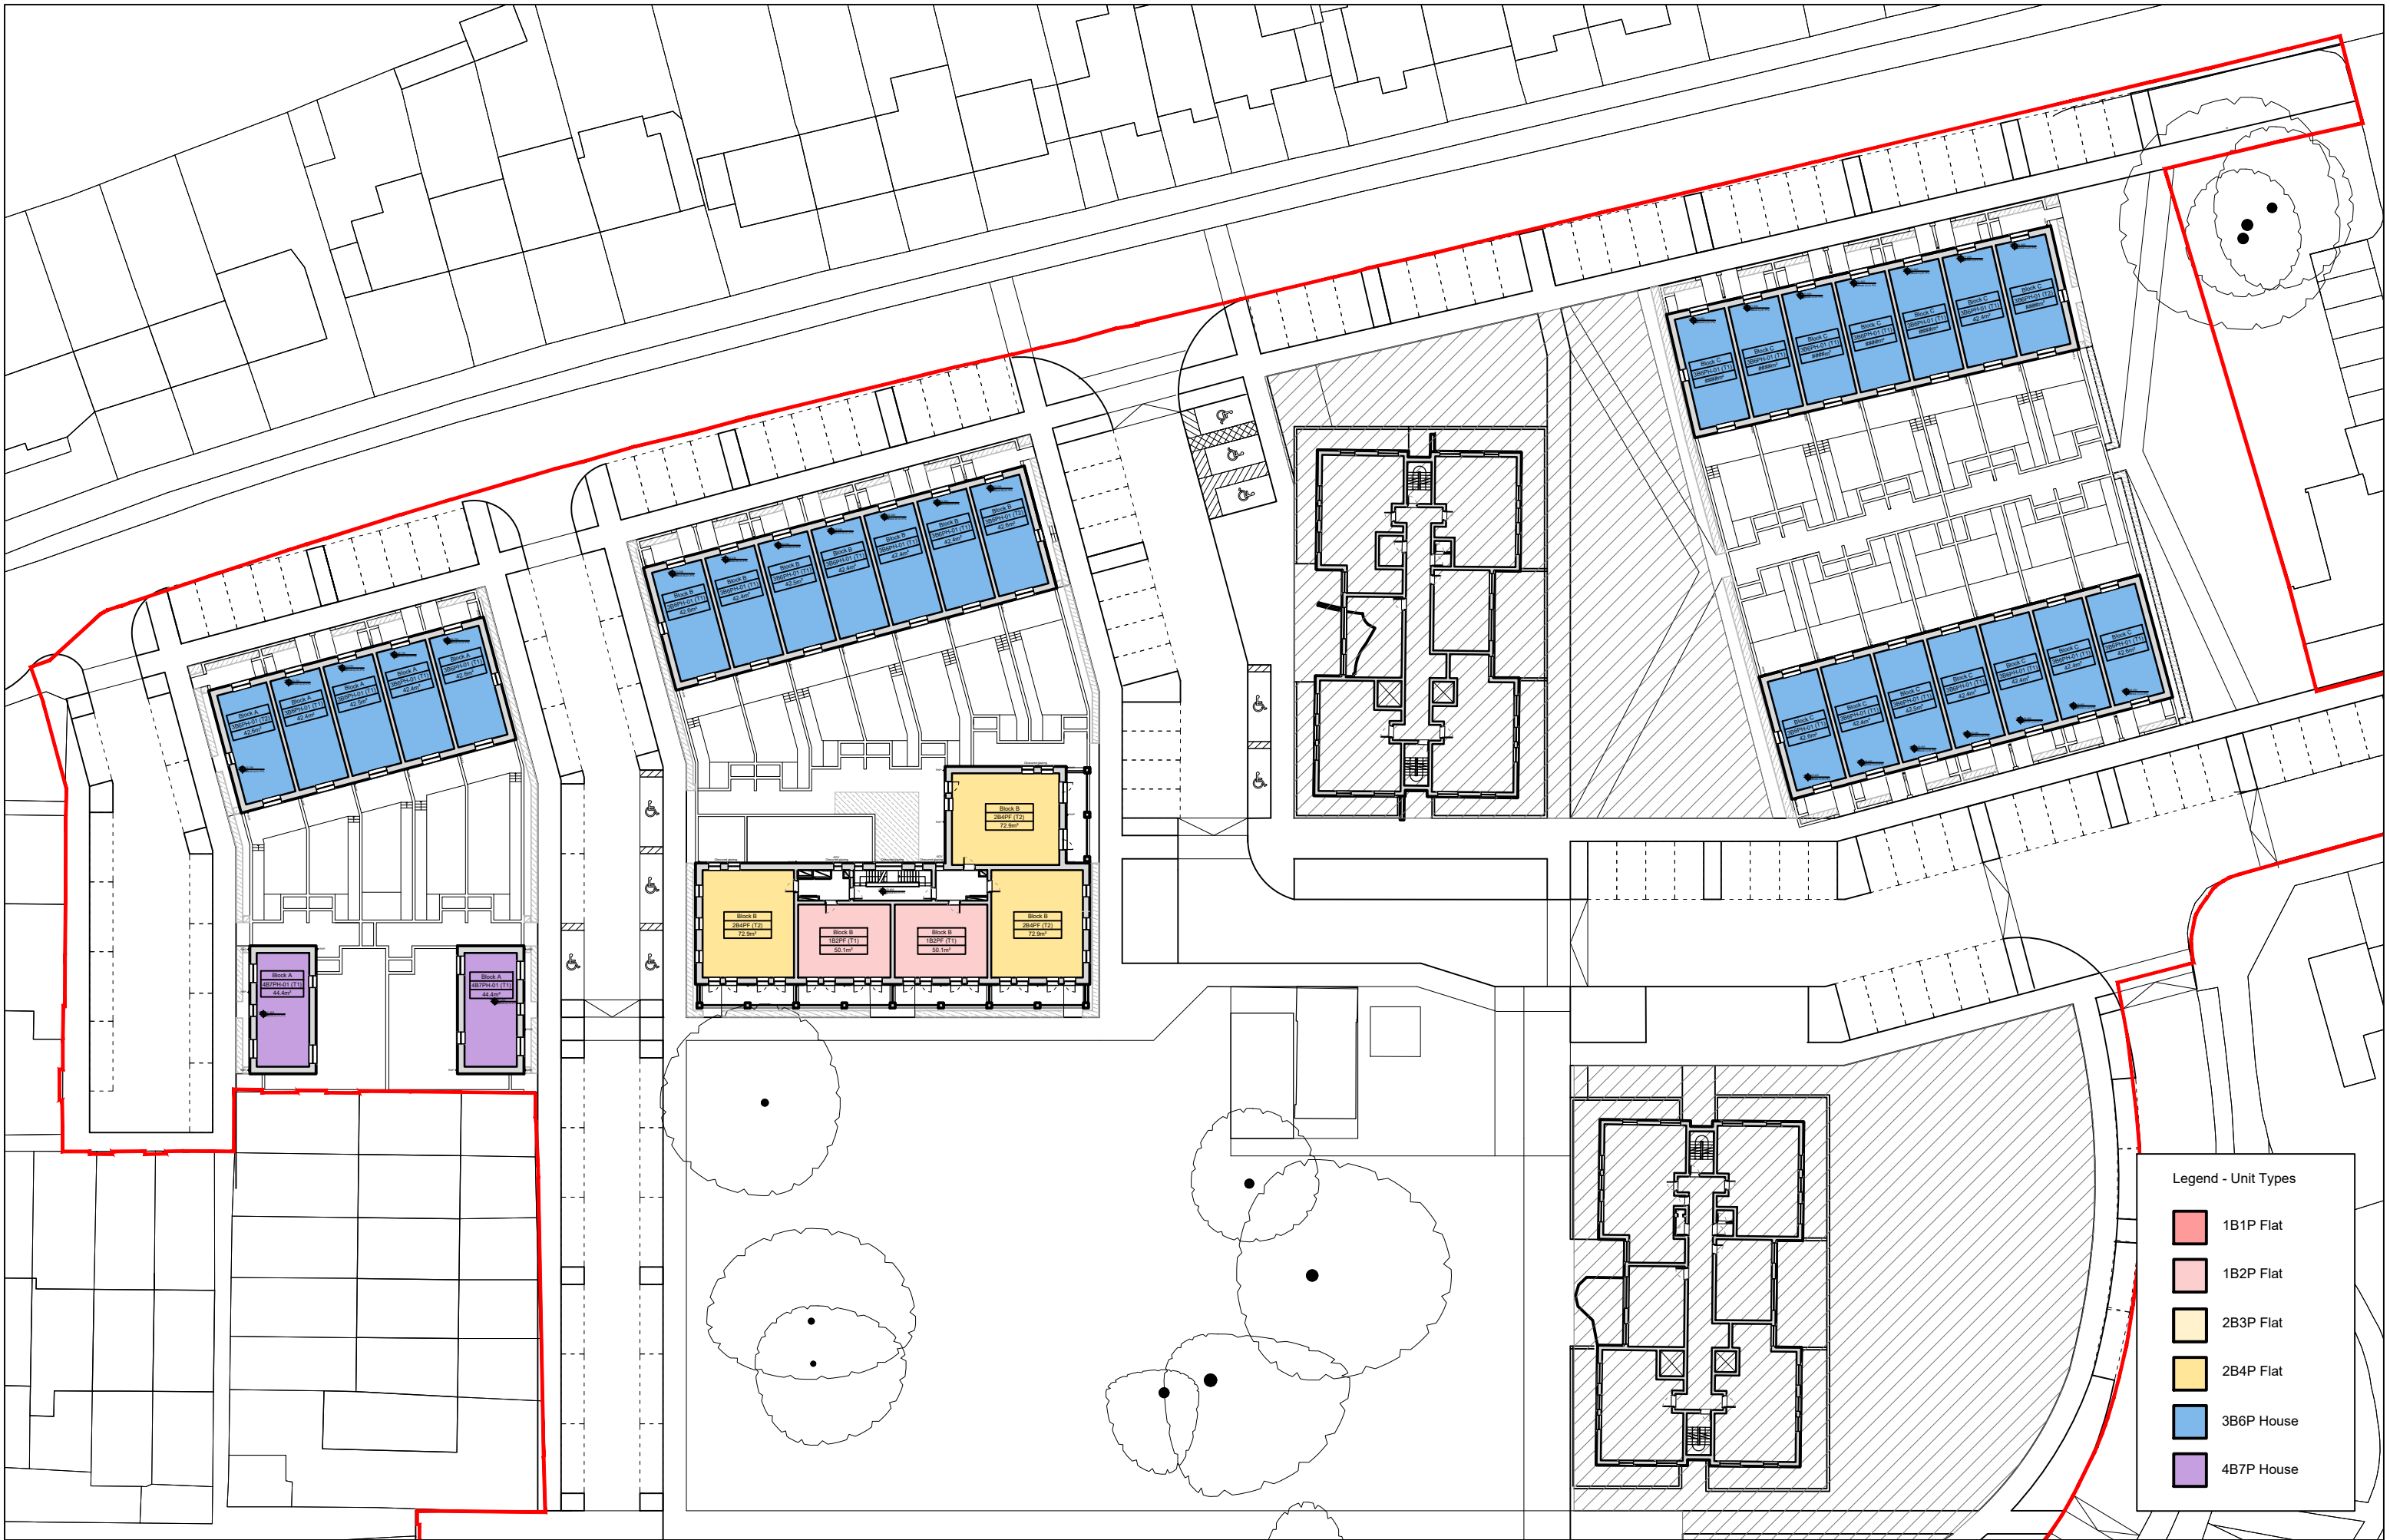

Rev Date Drawn Description
A 18/11/19 RUH Initial Issue
B 02/12/19 PPR Issue to Consultants
C 22/01/20 RUH Issue for Planning

Notes:
Do not scale from drawings unless by agreement with HTA. Use figured dimensions only. Check all dimensions on site prior to commencing the works. Drawing to be read in conjunction with other relevant consultant information.

This drawing is the copyright of HTA Design LLP and must not be copied or reproduced in part, or in whole, without the express permission of HTA Design LLP. Drawing to be read in conjunction with specification.

 

Proposed Plan - Level 01
drawing title

Reading Borough Council
Wensley Road
client / project

FOR PLANNING
status

HTA-A_DR_0111
drawing number

Scale
1 : 500 @ A3

HTA Design LLP
www.hta.co.uk
London | Edinburgh | Manchester | Bristol


C
revision

RBC-WLR
project number

RUH
originated by

NORTH


hta

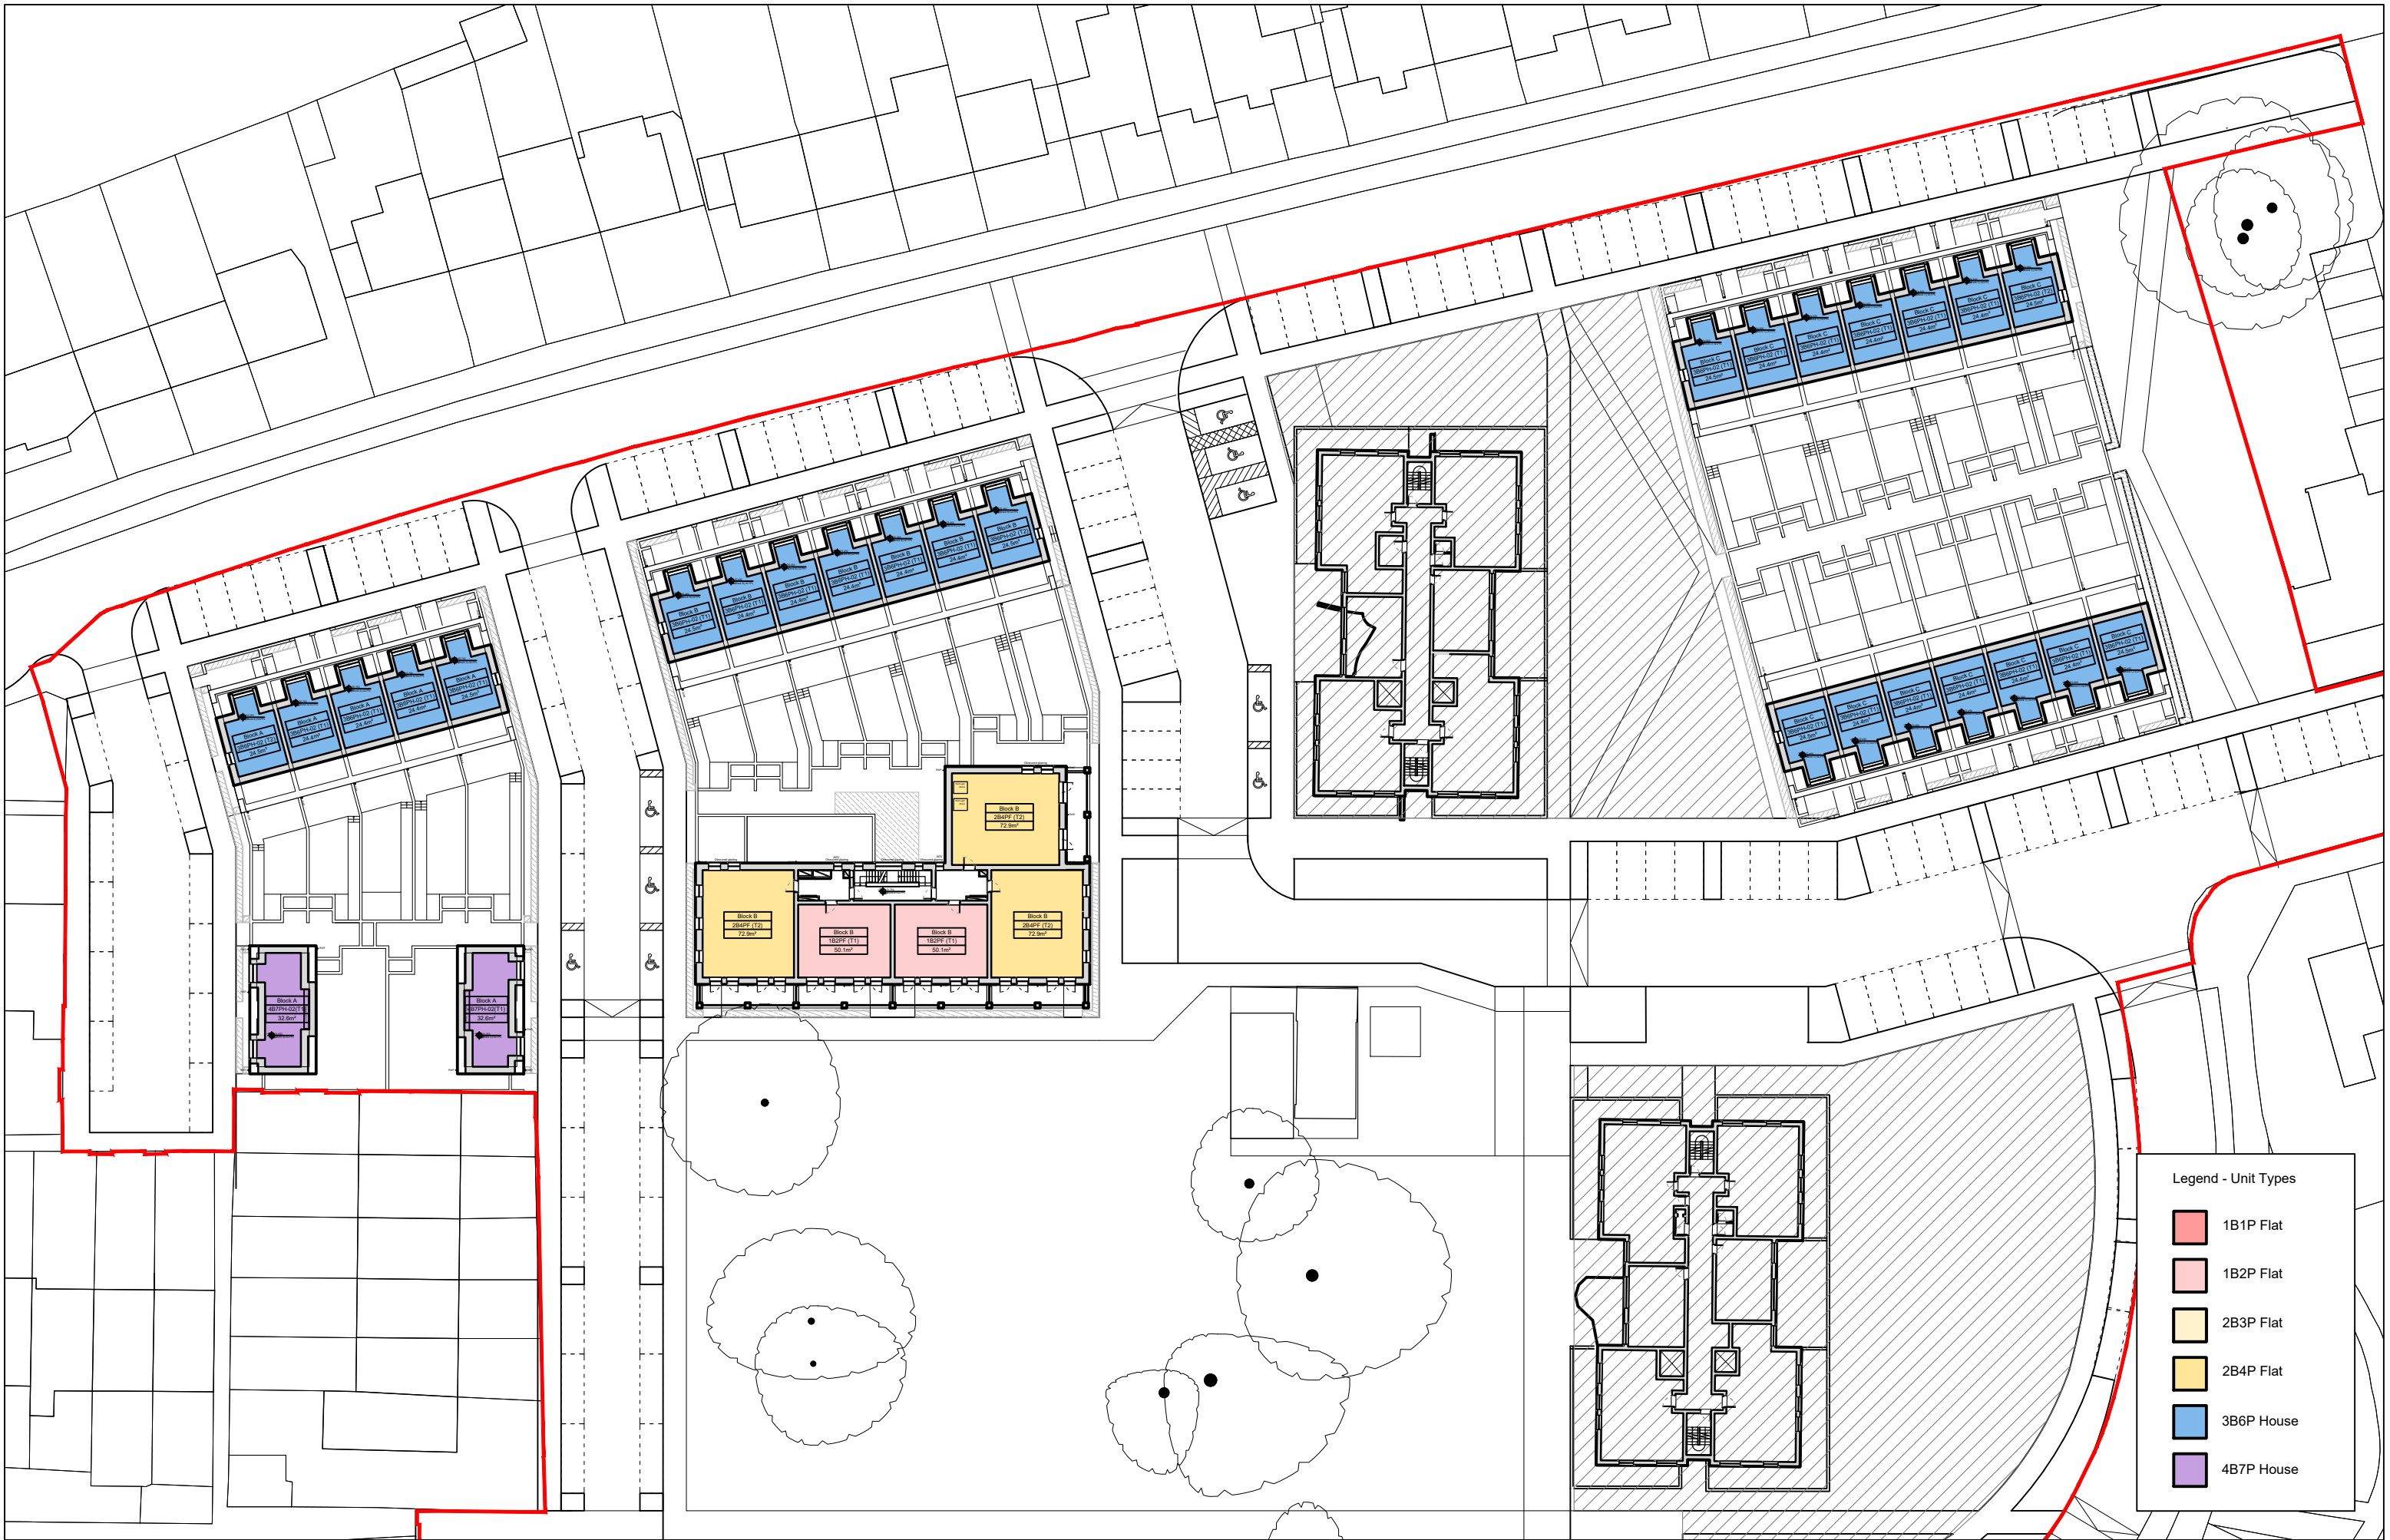

Rev Date Drawn Description
A 18/11/19 RUH Initial Issue
B 02/12/19 PPR Issue to Consultants
C 20/12/19 PPR Issue to Consultants
D 22/01/20 RUH Issue for Planning

Notes:
Do not scale from drawings unless by agreement with HTA. Use figured dimensions only. Check all dimensions on site prior to commencing the works. Drawing to be read in conjunction with other relevant consultant information.

This drawing is the copyright of HTA Design LLP and must not be copied or reproduced in part, or in whole, without the express permission of HTA Design LLP. Drawing to be read in conjunction with specification.

 

Proposed Plan - Level 02

drawing title

Wensley Road, Reading

client / project

Reading Borough Council

Wensley Road

HTA-A_DR_0112

drawing number

C

revision

Scale

1 : 500 @ A3

RBC-WLR

project number

RUH

originated by

FOR PLANNING

status


NORTH

HTA Design LLP

www.hta.co.uk

London | Edinburgh | Manchester | Bristol


hta

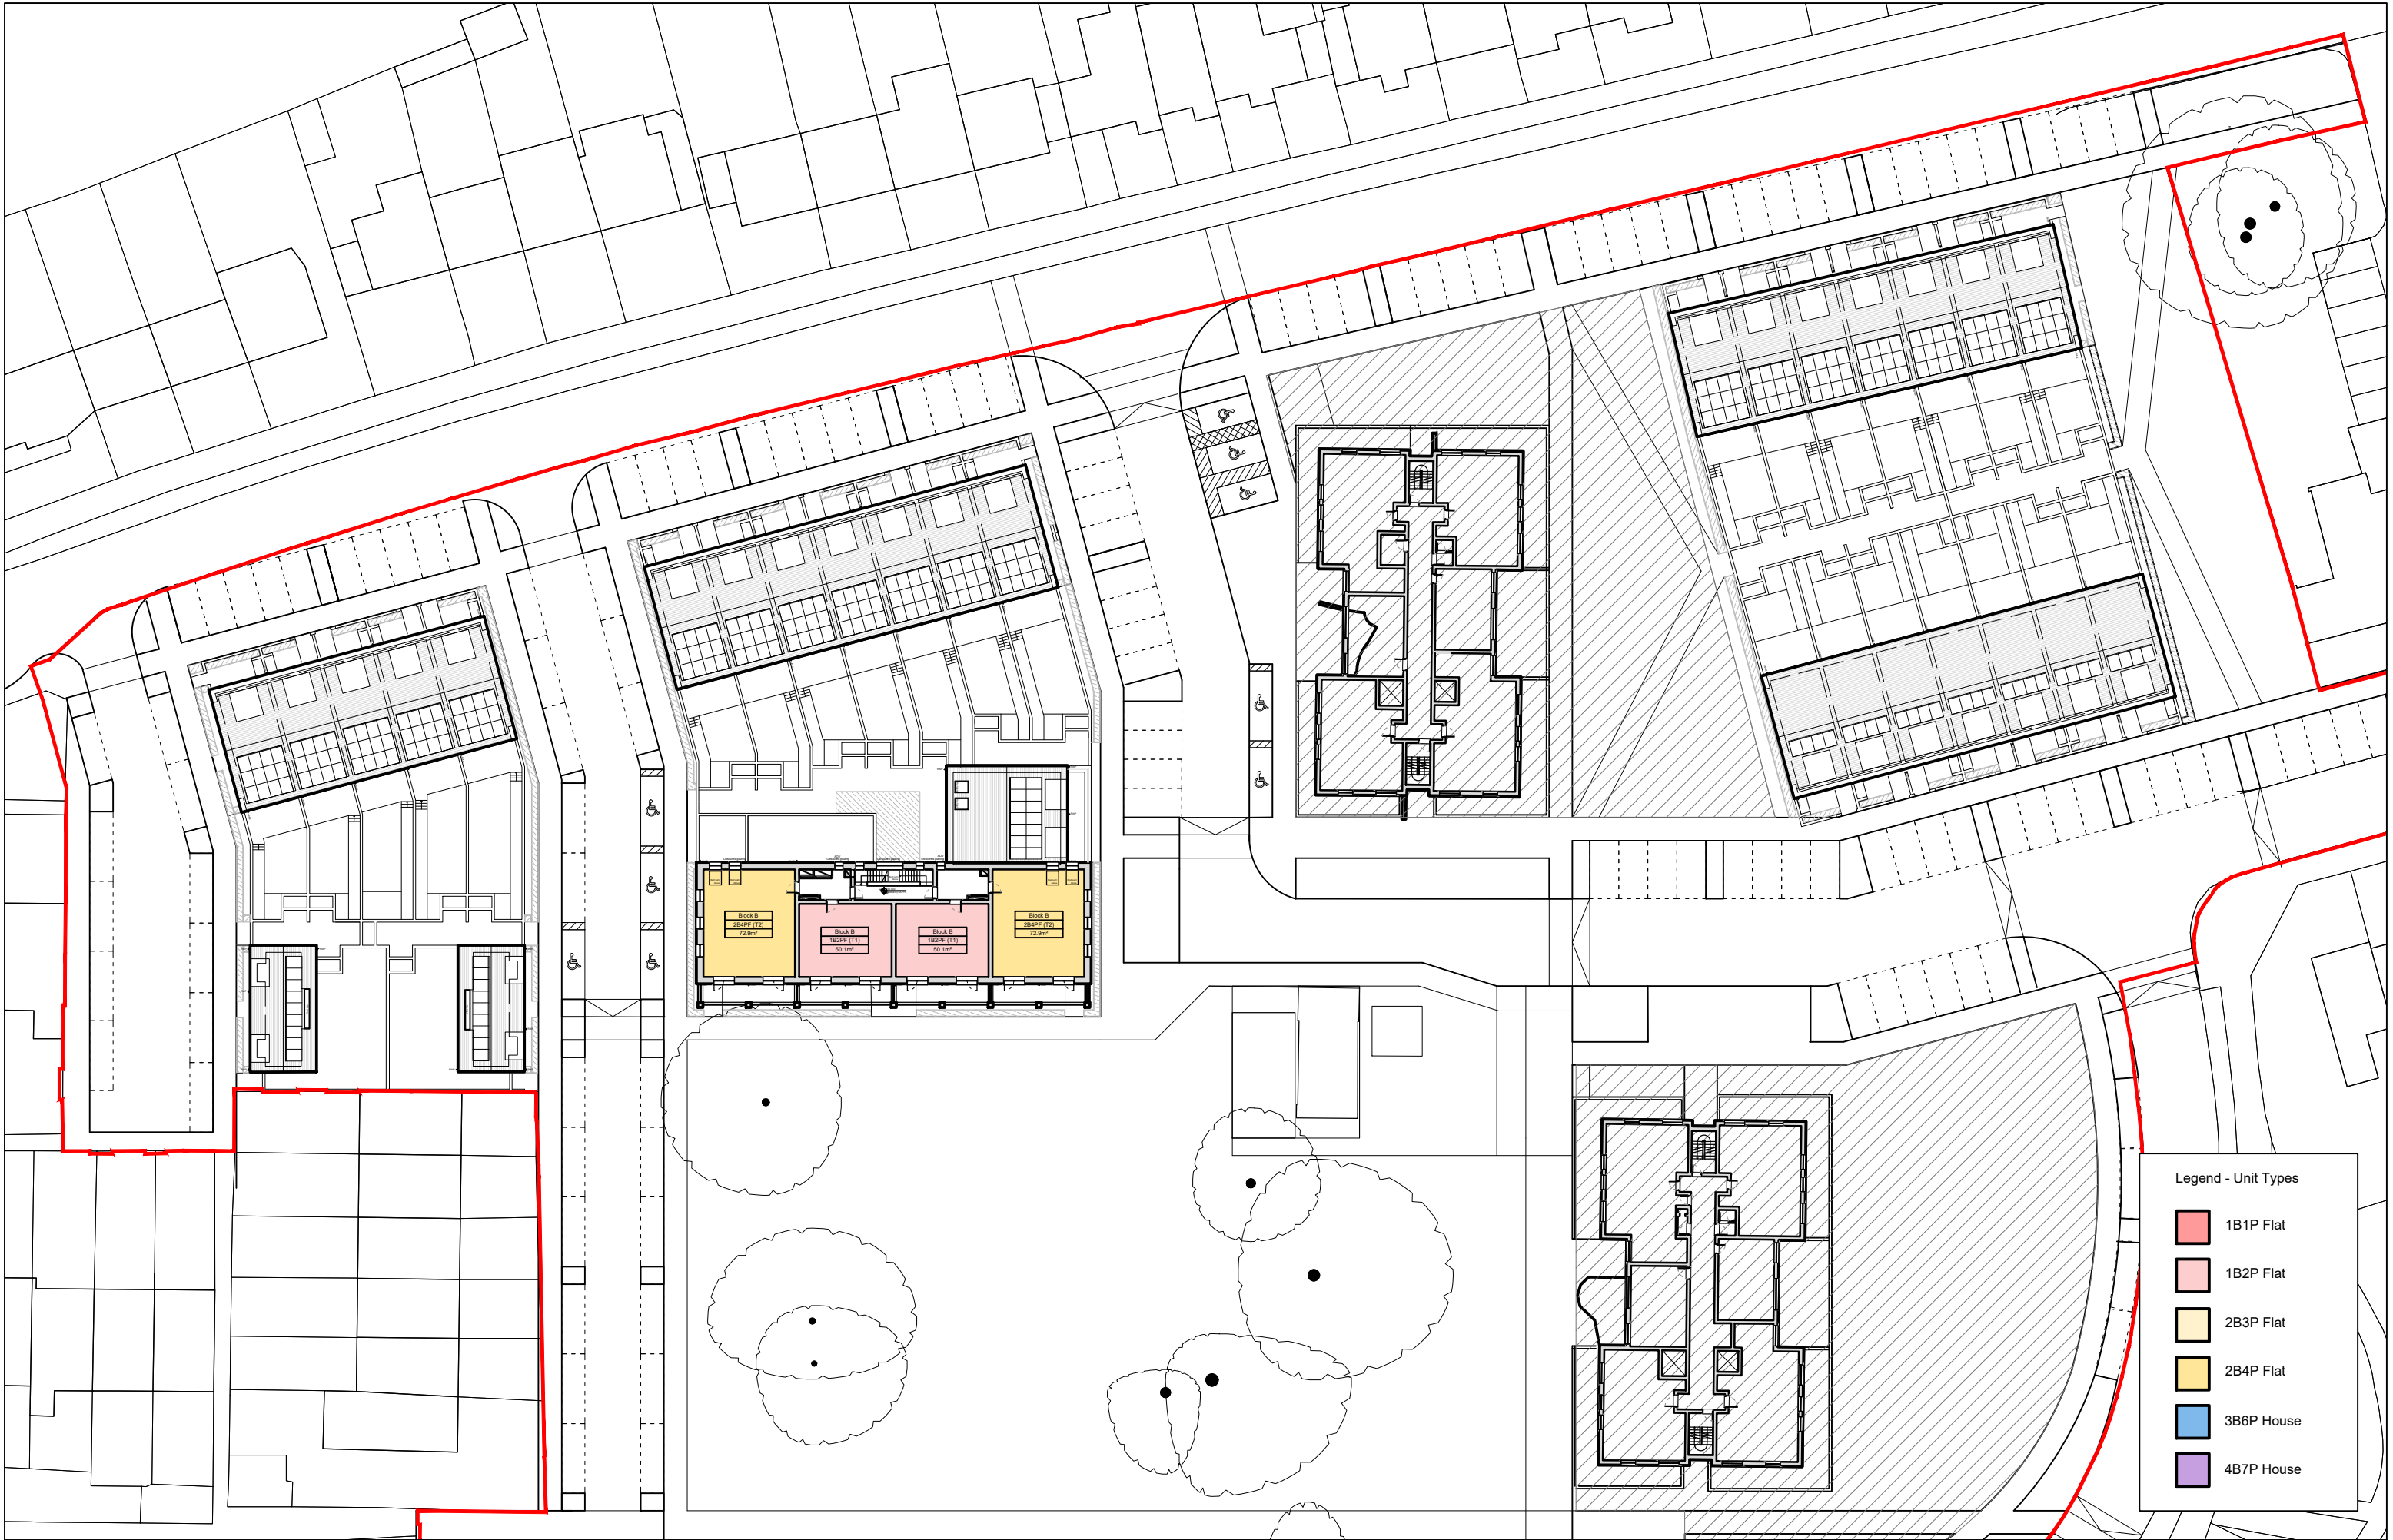

Rev Date Drawn Description
A 18/11/19 RUH Initial Issue
B 02/12/19 PPR Issue to Consultants
C 20/12/19 PPR Issue to Consultants
D 22/01/20 RUH Issue for Planning

Notes:
Do not scale from drawings unless by agreement with HTA. Use figured dimensions only. Check all dimensions on site prior to commencing the works. Drawing to be read in conjunction with other relevant consultant information.

This drawing is the copyright of HTA Design LLP and must not be copied or reproduced in part, or in whole, without the express permission of HTA Design LLP. Drawing to be read in conjunction with specification.

 

Proposed Plan - Level 03

drawing title

Wensley Road, Reading

client / project

Reading Borough Council

Wensley Road

HTA-A_DR_0113

drawing number

C

revision

Scale

1 : 500 @ A3

RBC-WLR

project number

RUH

originated by

FOR PLANNING

status


NORTH

HTA Design LLP

www.hta.co.uk

London | Edinburgh | Manchester | Bristol


hta

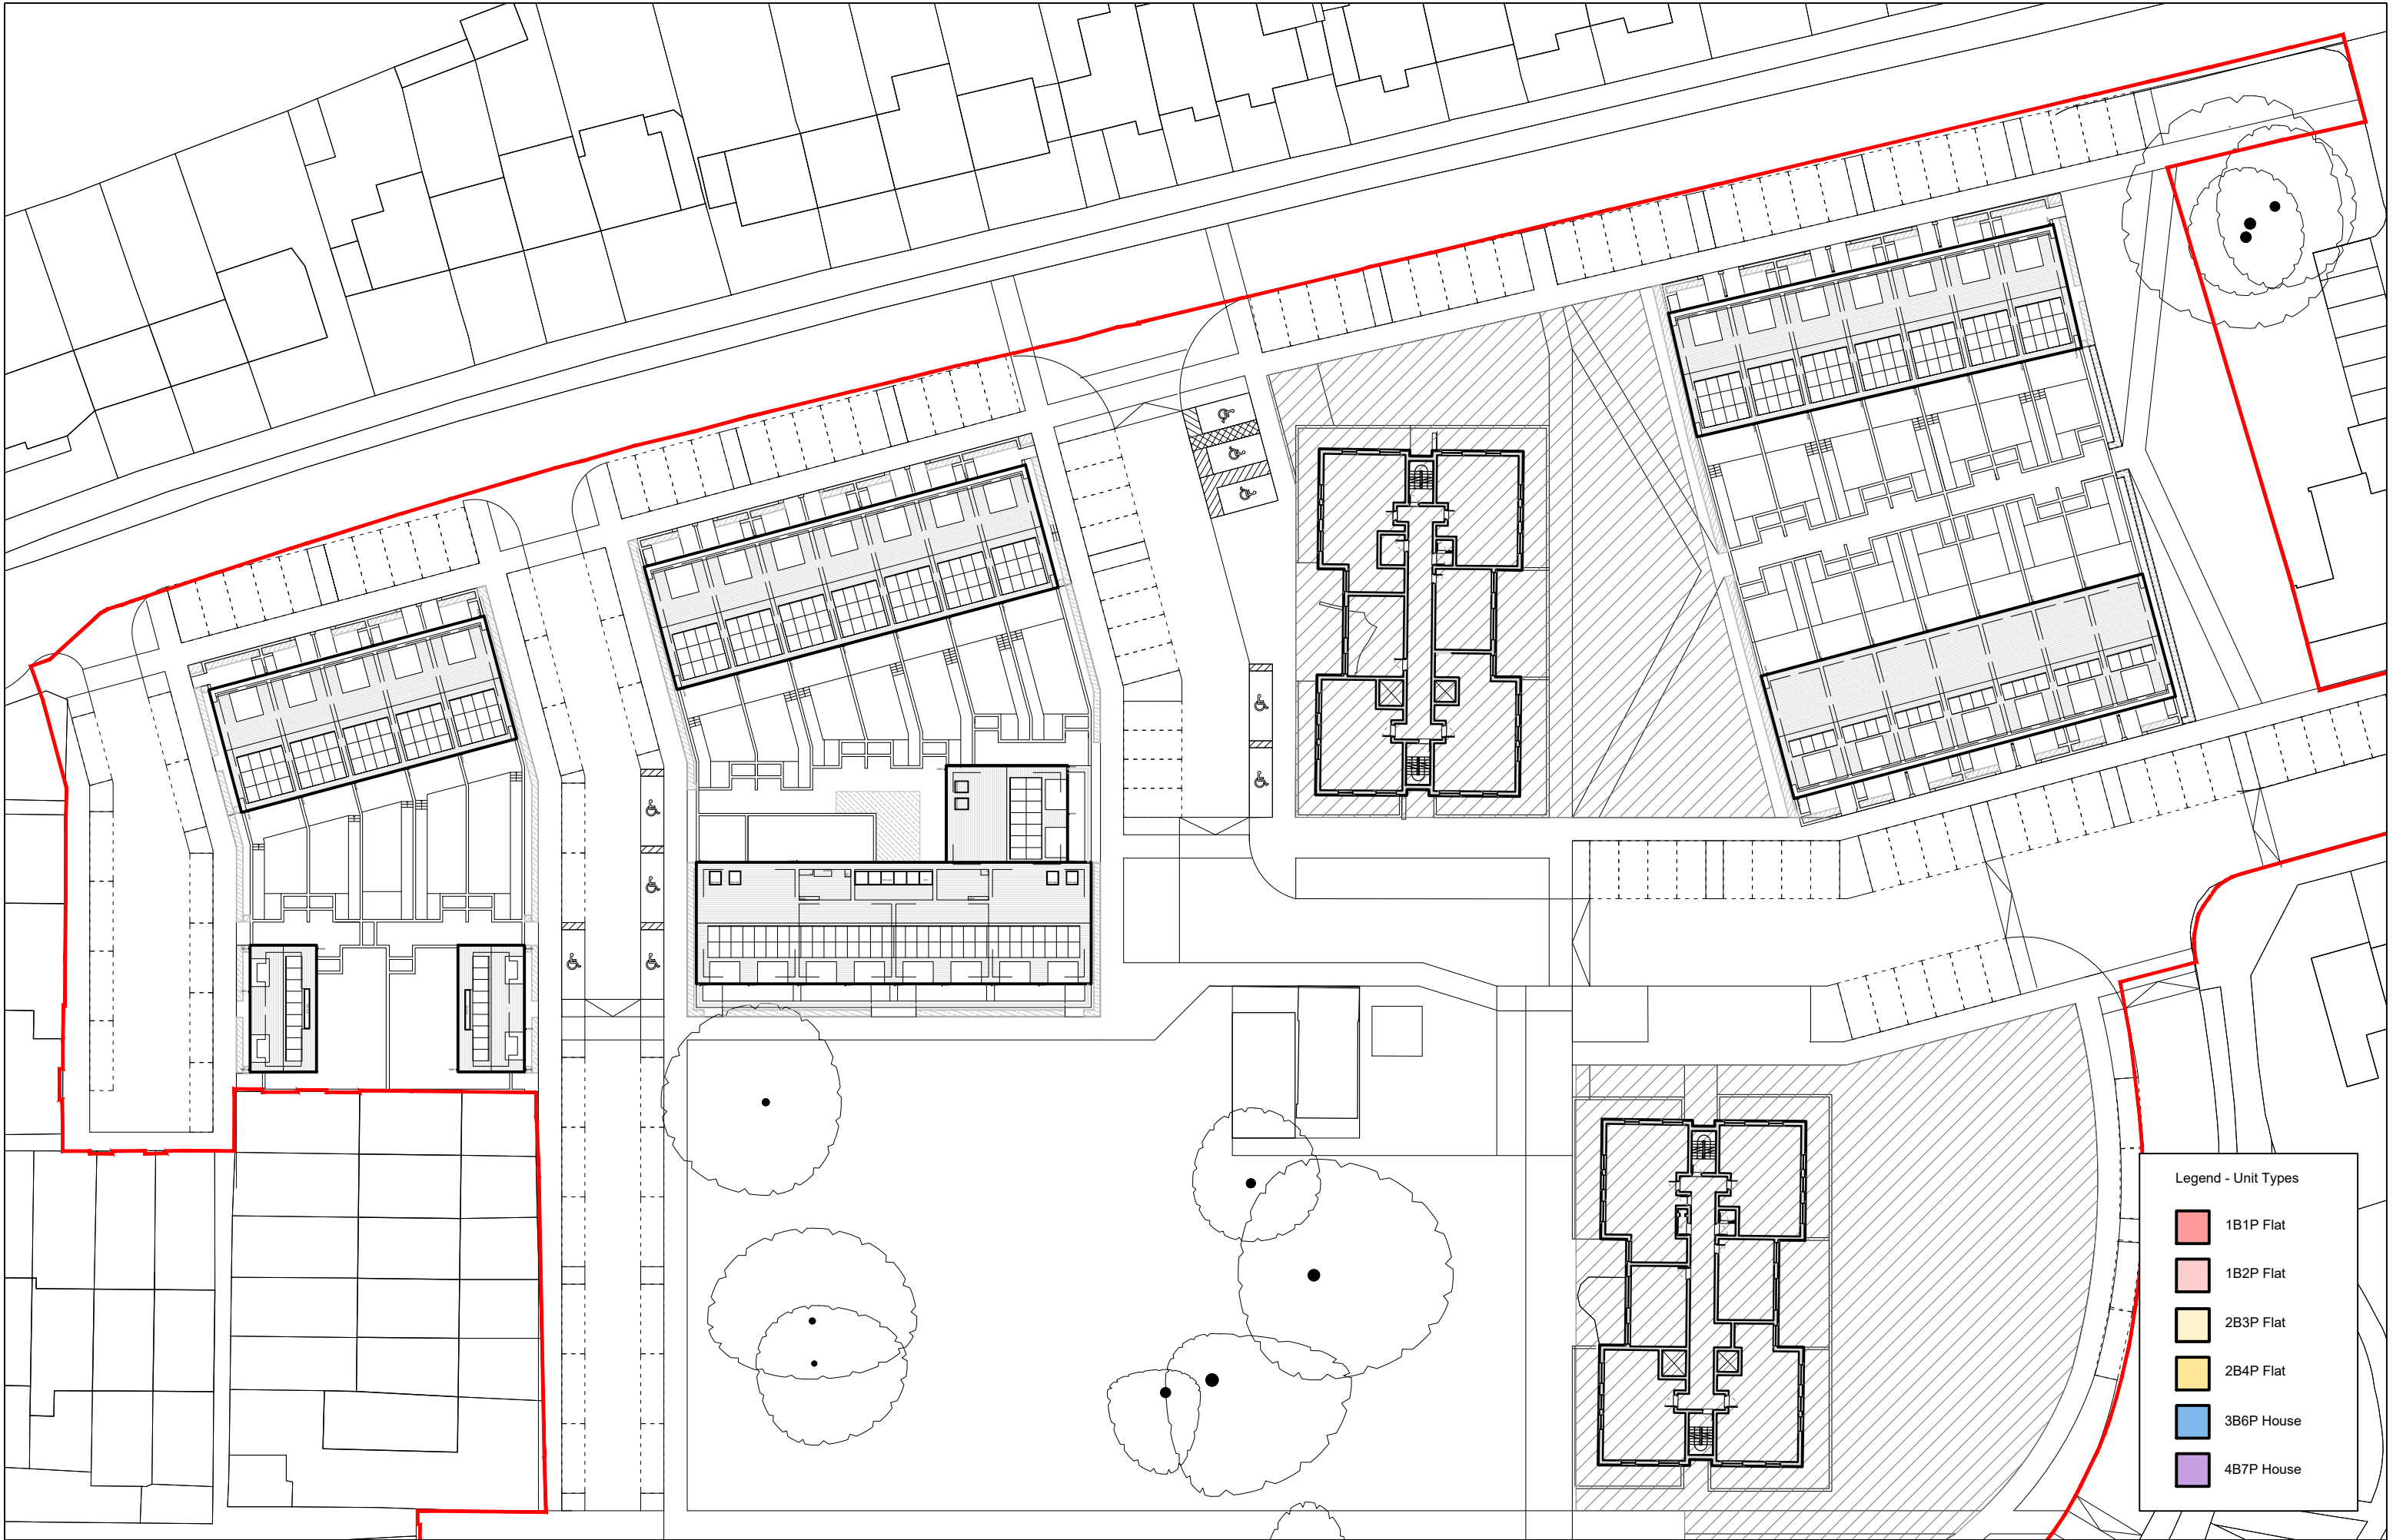

Rev Date Drawn Description
A 18/11/19 RUH Initial Issue
B 02/12/19 PPR Issue to Consultants
C 20/12/19 PPR Issue to Consultants
D 22/01/20 PPR Issue for Planning

Notes:
Do not scale from drawings unless by agreement with HTA. Use figured dimensions only. Check all dimensions on site prior to commencing the works. Drawing to be read in conjunction with other relevant consultant information.

This drawing is the copyright of HTA Design LLP and must not be copied or reproduced in part, or in whole, without the express permission of HTA Design LLP. Drawing to be read in conjunction with specification.

 

Proposed Roof Plan
drawing title Wensley Road, Reading
Reading Borough Council
Wensley Road
client / project

HTA-A_DR_0120
drawing number

C
revision

Scale
1 : 500 @ A3

RBC-WLR
project number

RUH
originated by

FOR PLANNING
status

NORTH
N

HTA Design LLP
www.hta.co.uk
London | Edinburgh | Manchester | Bristol

hta

1.1 Proposed Site Sections


Document & Drawing Register Issue Sheet
Wensley Road, Reading





Project Ref	RBC-WLR
Dwg Series	PLANNING APPLICATION

[illegible]

HTA Design LLP info@hta.co.uk	78 Chamber Street London E1 8BL	99 McDonald Road Edinburgh EH7 4NS	Spike Island, 133 Cumberland Road Bristol BS1 6UX
----------------------------------	------------------------------------	---------------------------------------	--

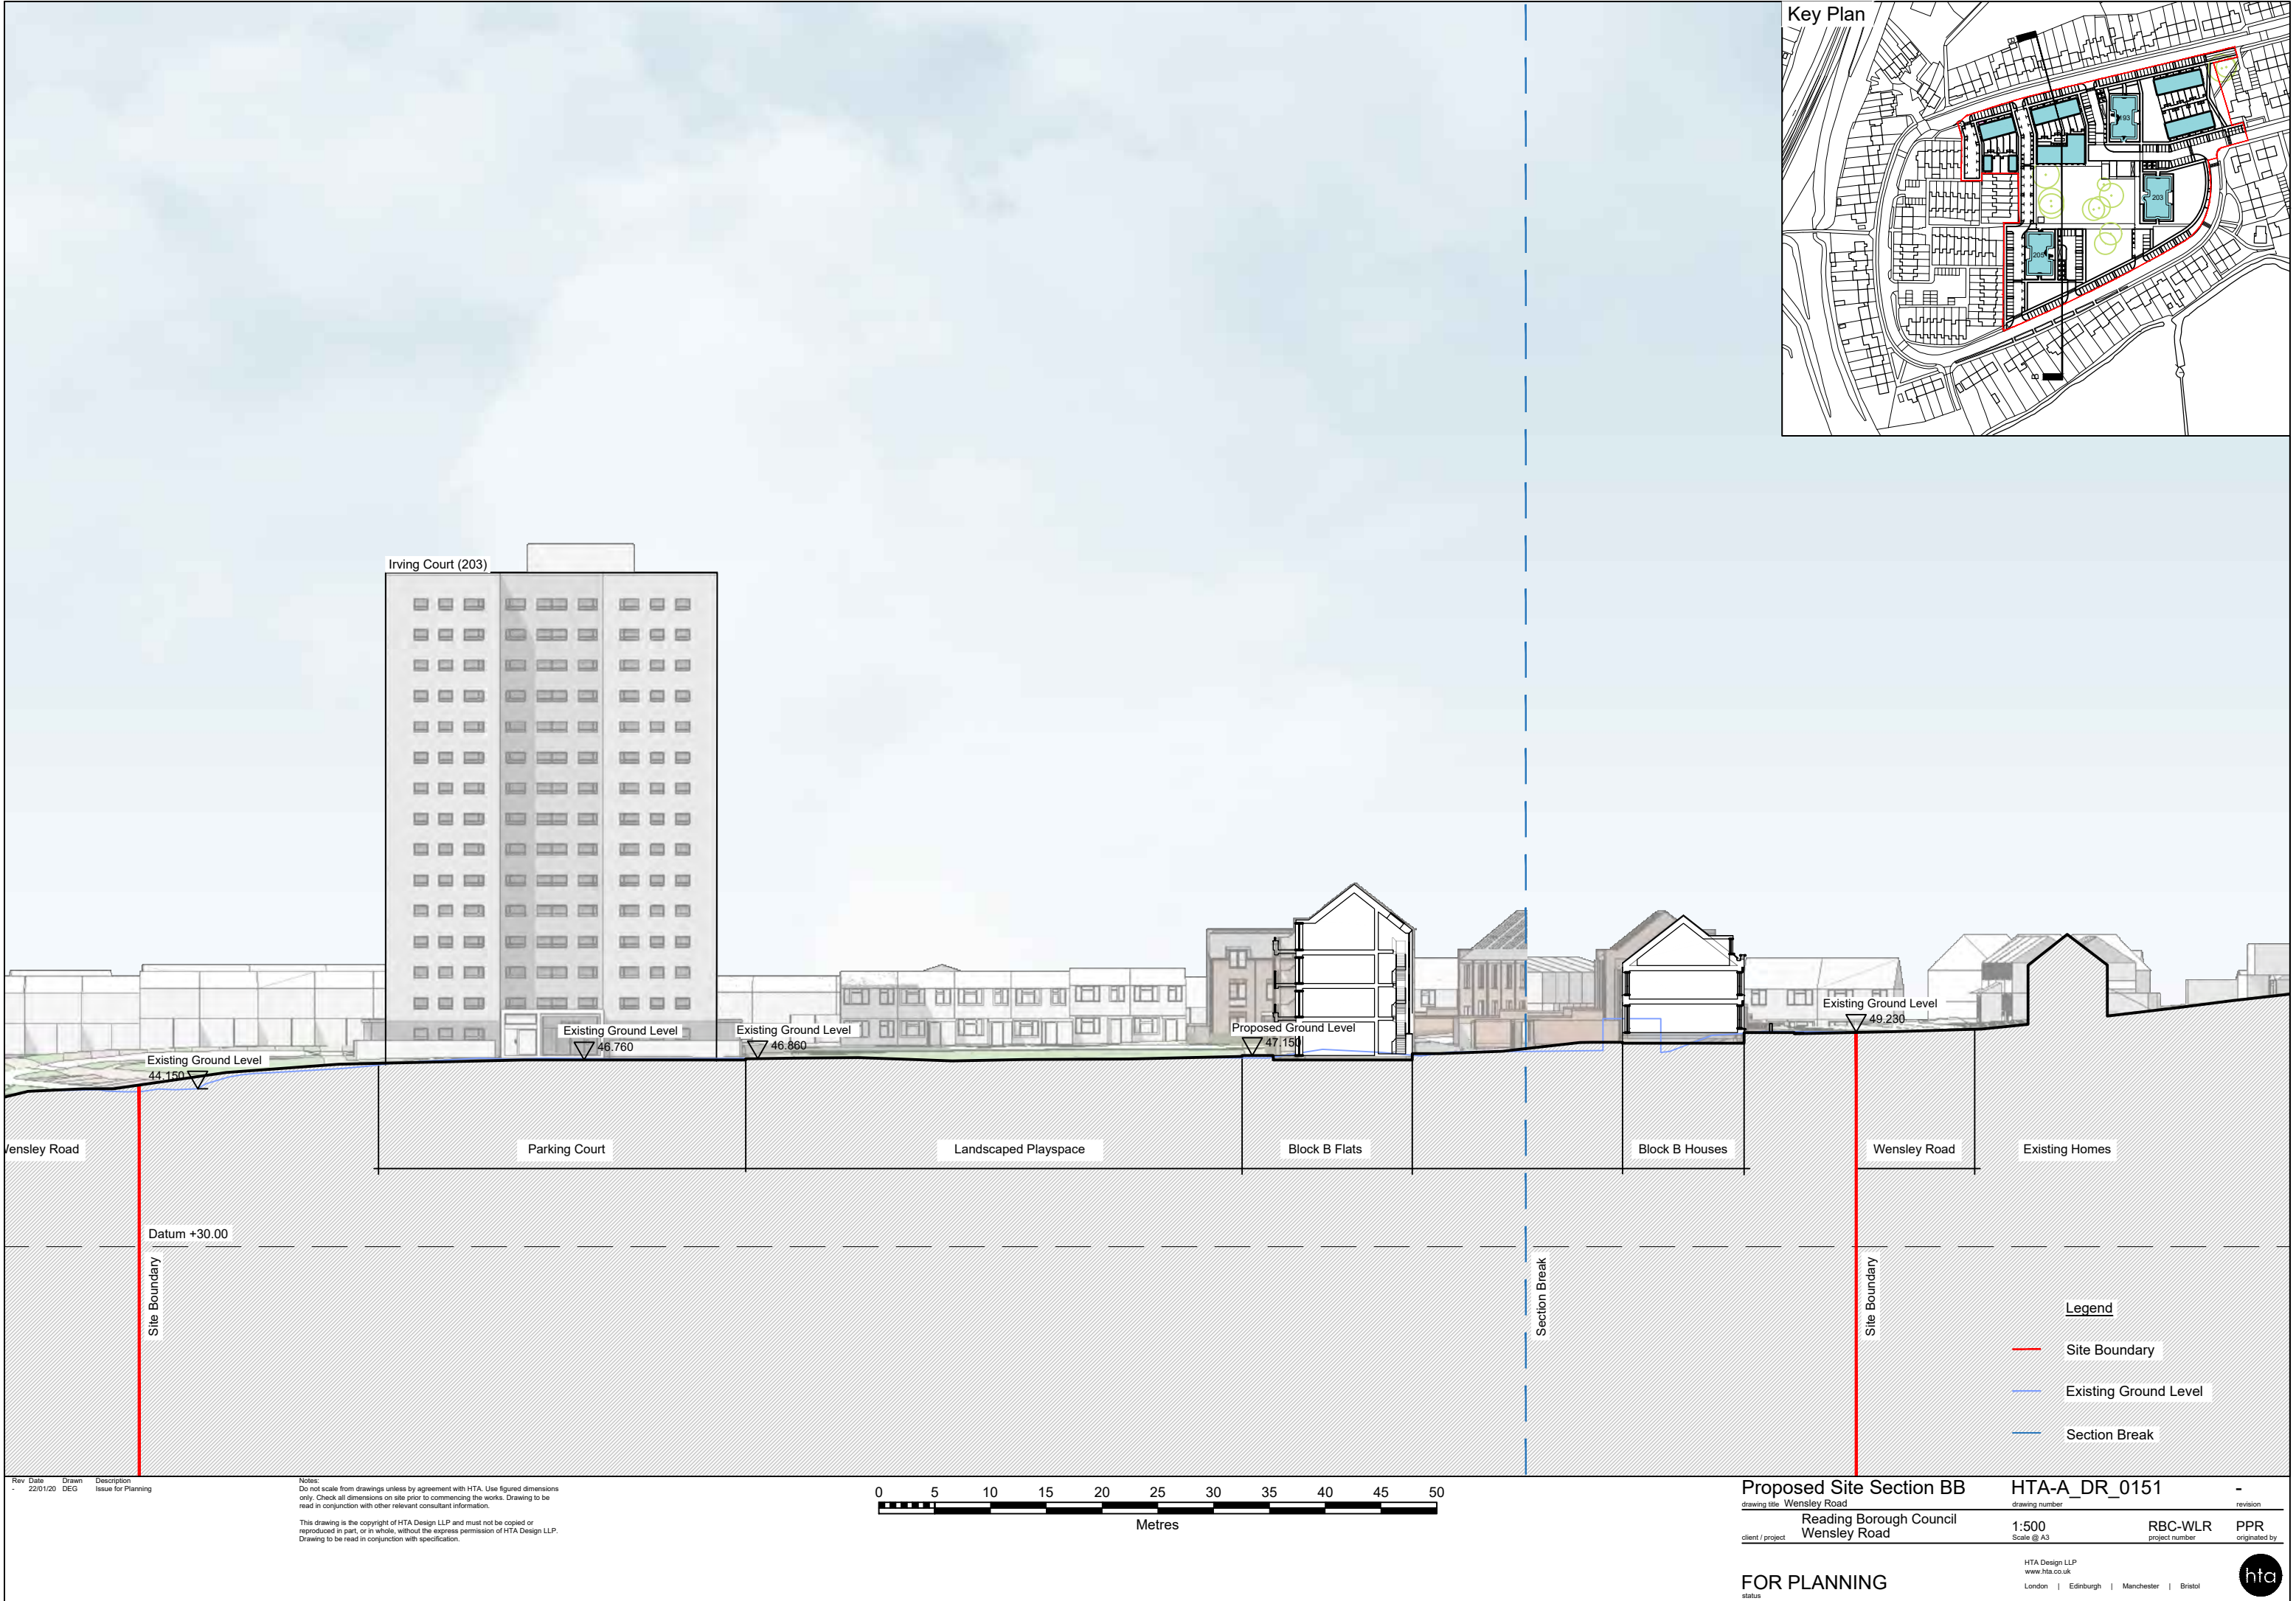

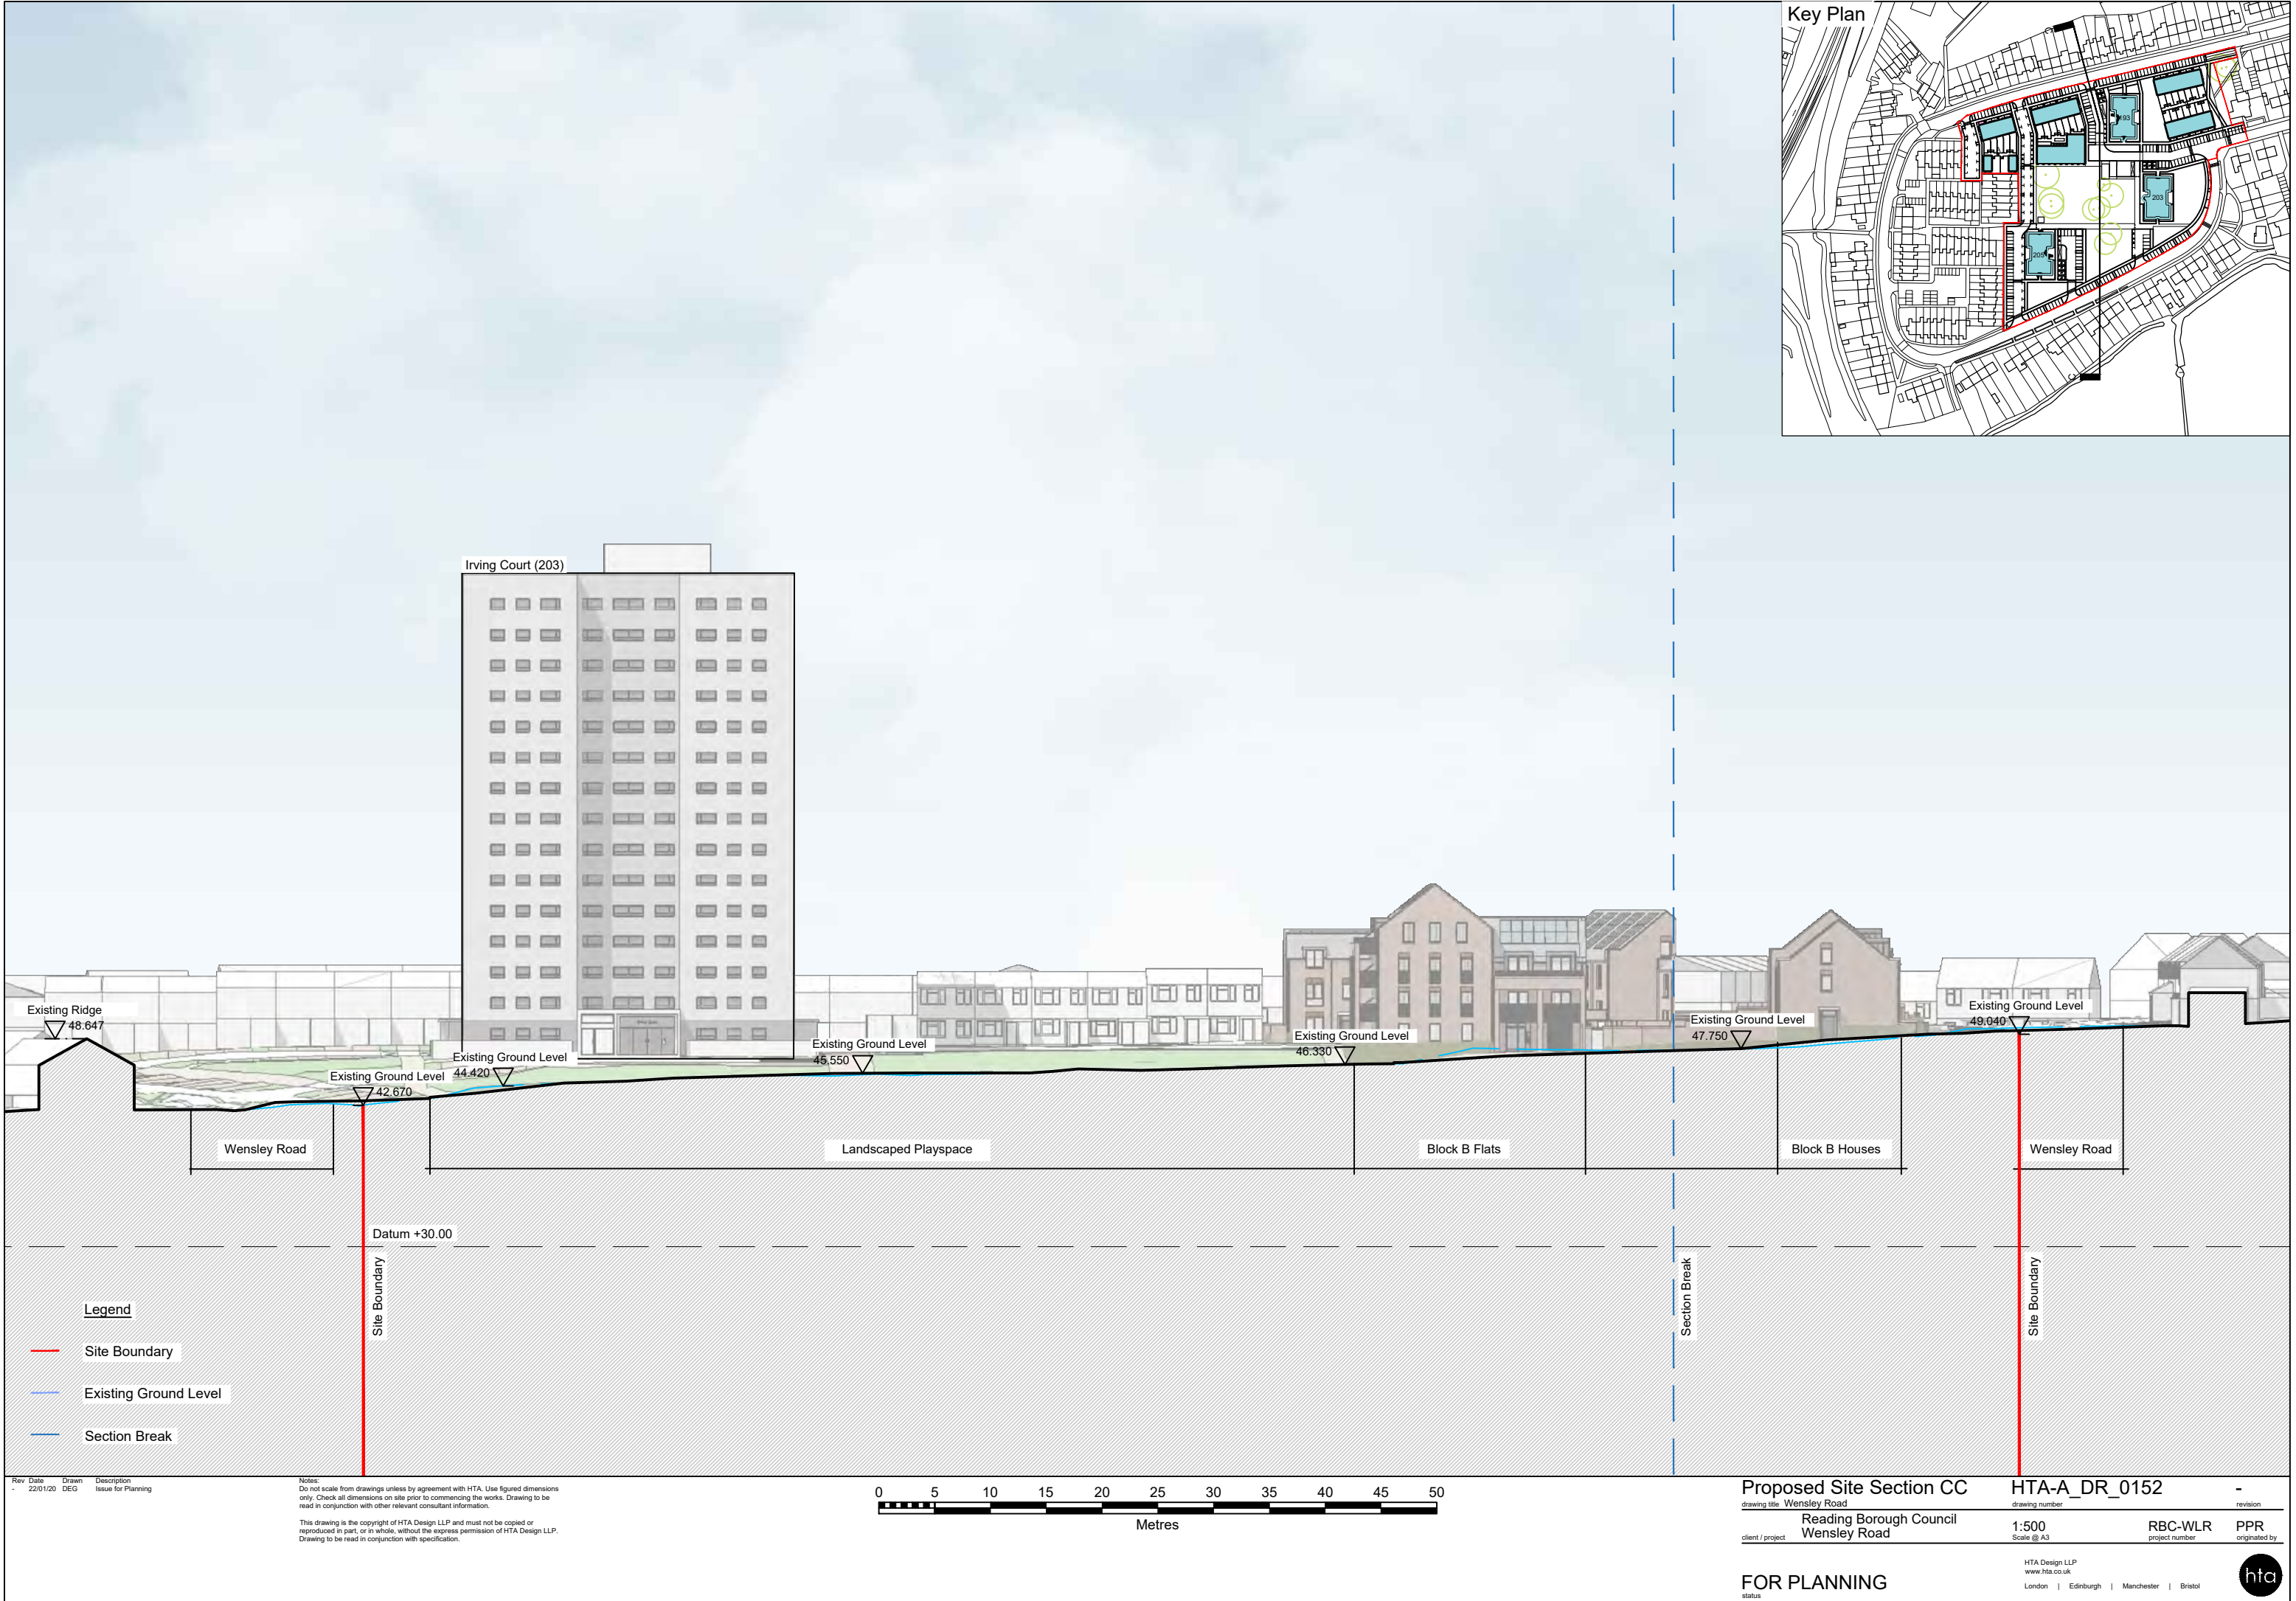


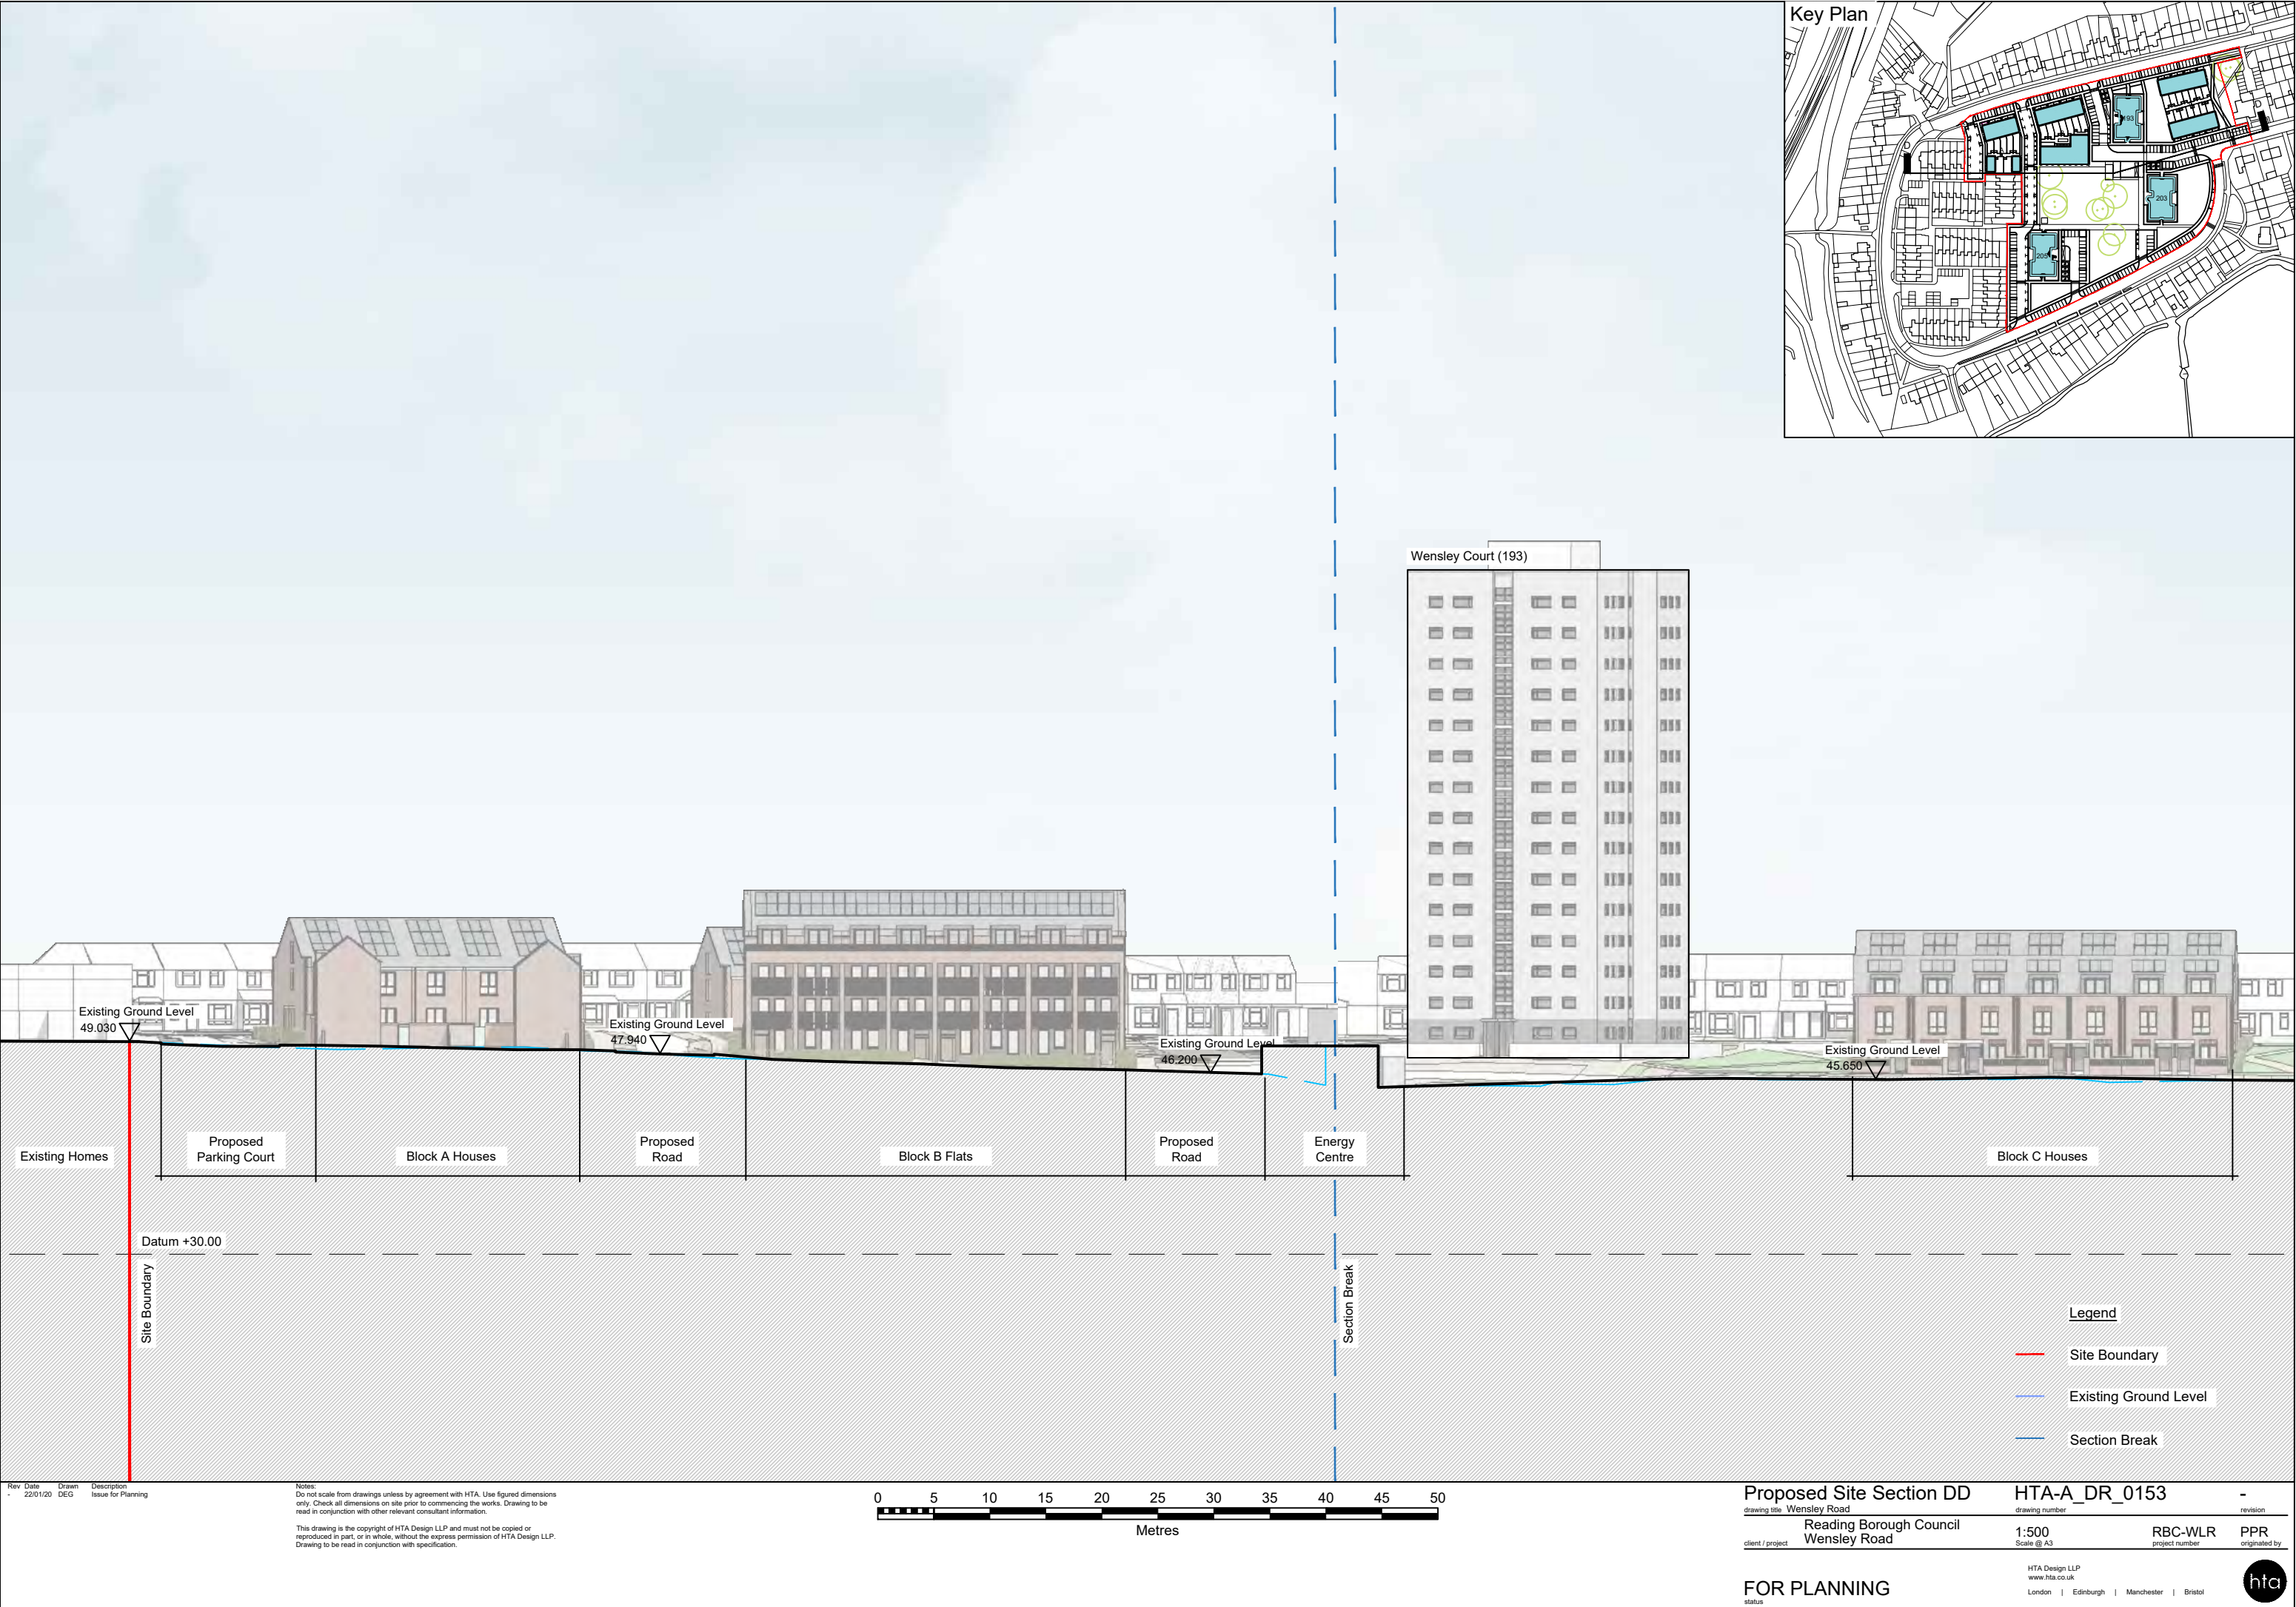

Rev	Date	Drawn	Description
1	22/01/20	DEG	Issue for Planning

Notes:
Do not scale from drawings unless by agreement with HTA. Use figured dimensions only. Check all dimensions on site prior to commencing the works. Drawing to be read in conjunction with other relevant consultant information.

This drawing is the copyright of HTA Design LLP and must not be copied or reproduced in part, or in whole, without the express permission of HTA Design LLP. Drawing to be read in conjunction with specification.

 



Proposed Site Section DD
drawing title Wensley Road
Reading Borough Council
client / project Wensley Road

HTA-A_DR_0153
drawing number
1:500
Scale @ A3
RBC-WLR
project number
PPR
originated by

FOR PLANNING
status

HTA Design LLP
www.hta.co.uk
London | Edinburgh | Manchester | Bristol




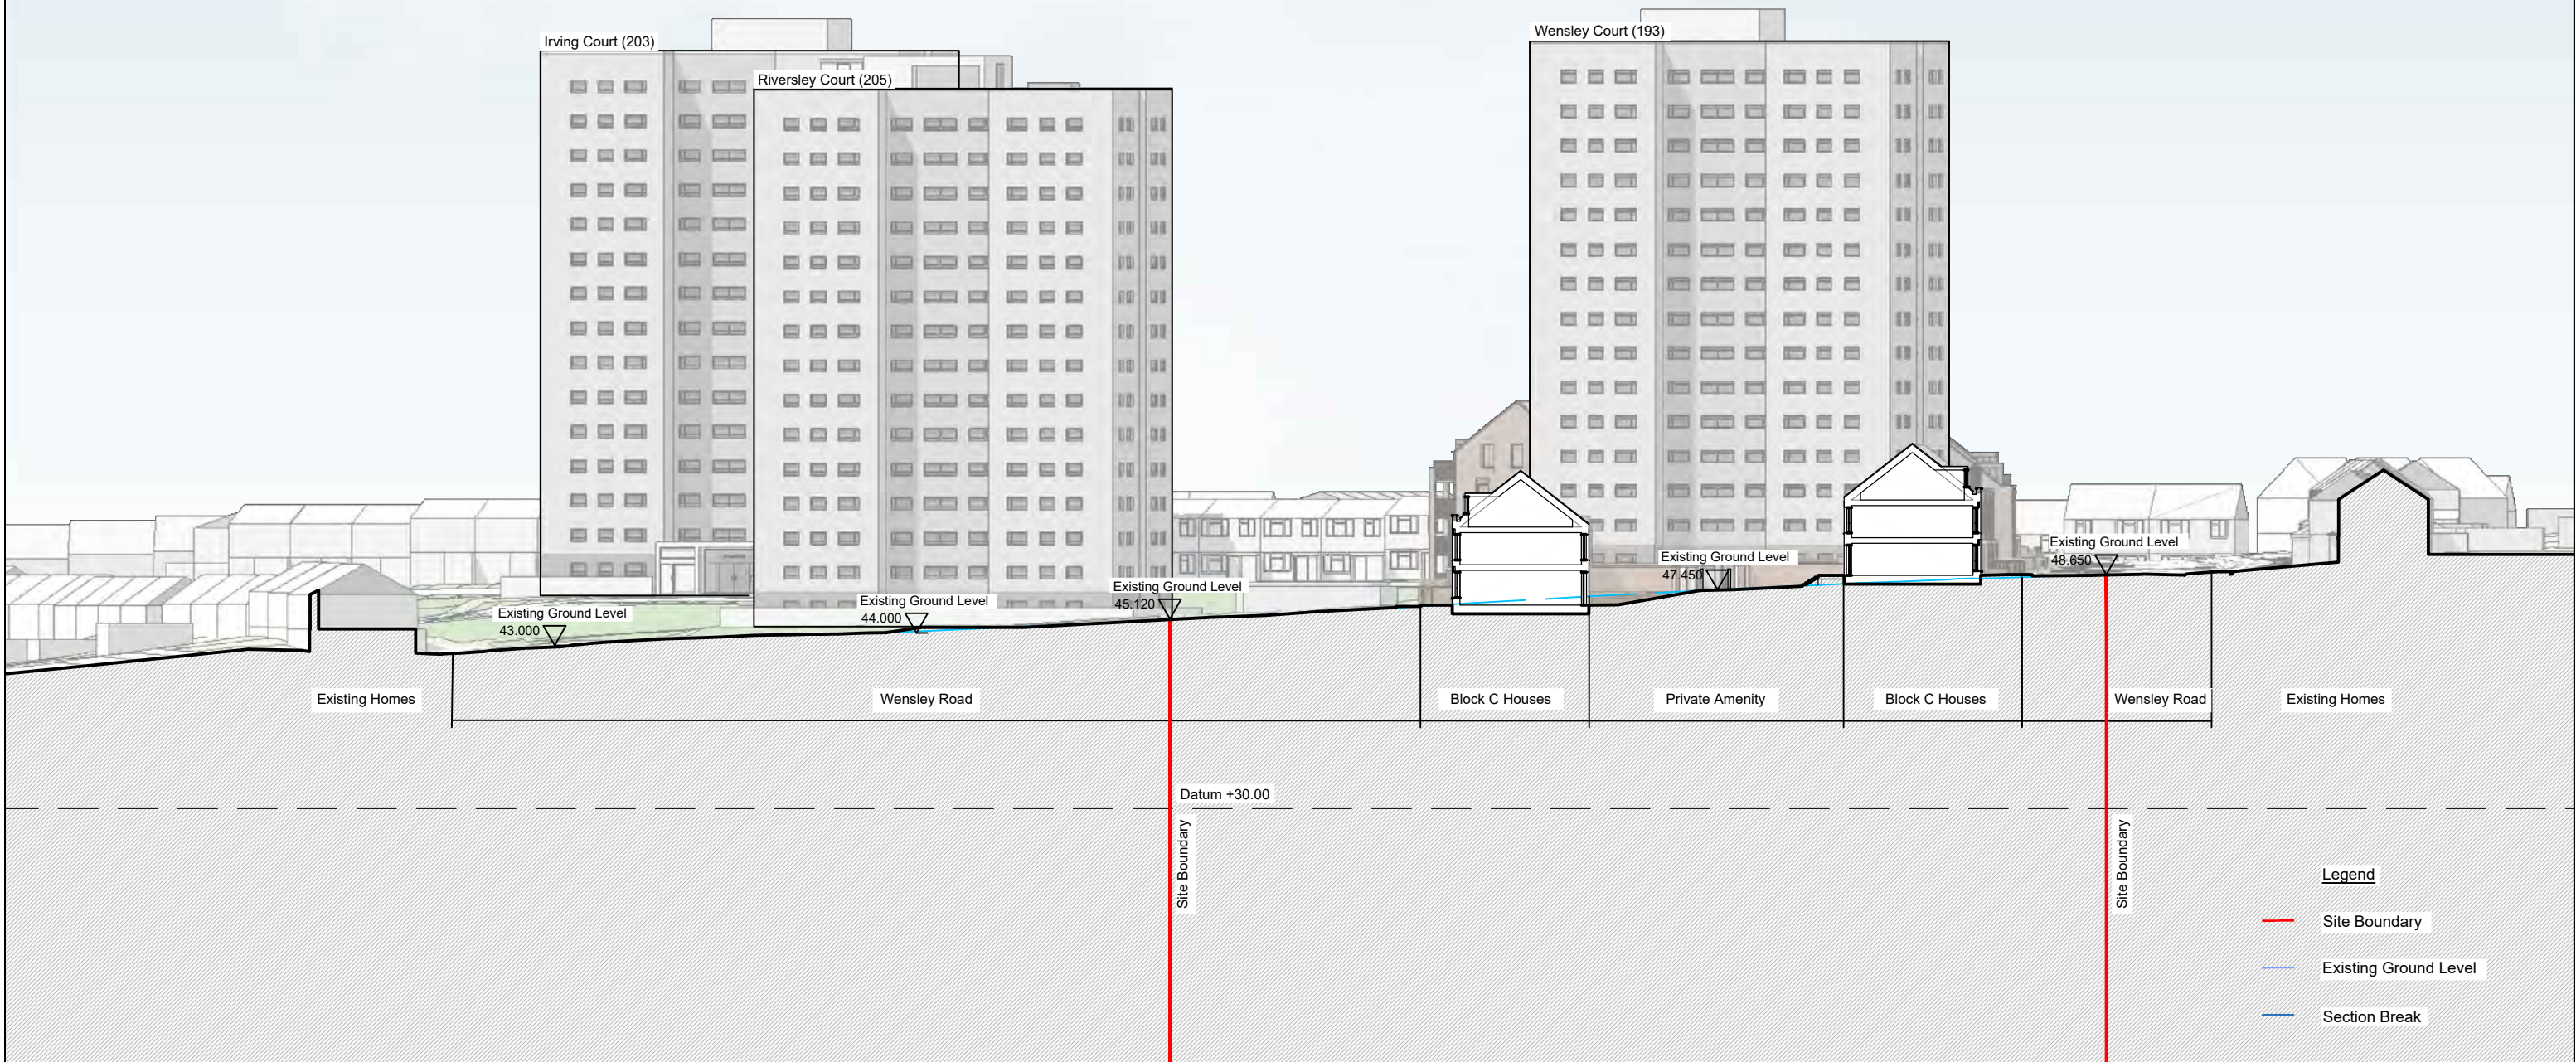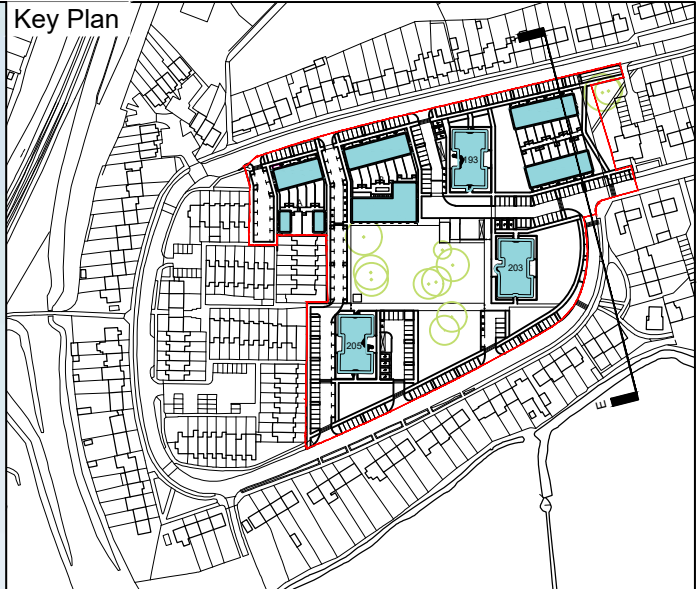

Rev	Date	Drawn	Description
1	22/01/20	DEG	Issue for Planning

Notes:
Do not scale from drawings unless by agreement with HTA. Use figured dimensions only. Check all dimensions on site prior to commencing the works. Drawing to be read in conjunction with other relevant consultant information.

This drawing is the copyright of HTA Design LLP and must not be copied or reproduced in part, or in whole, without the express permission of HTA Design LLP. Drawing to be read in conjunction with specification.

 


Proposed Sectional Elevation EE	HTA-A_DR_0154	-
drawing title	Wensley Road	drawing number
client / project	Reading Borough Council Wensley Road	revision
status	1:500 Scale @ A3	RBC-WLR project number
		PPR originated by


FOR PLANNING

HTA Design LLP
www.hta.co.uk
London | Edinburgh | Manchester | Bristol





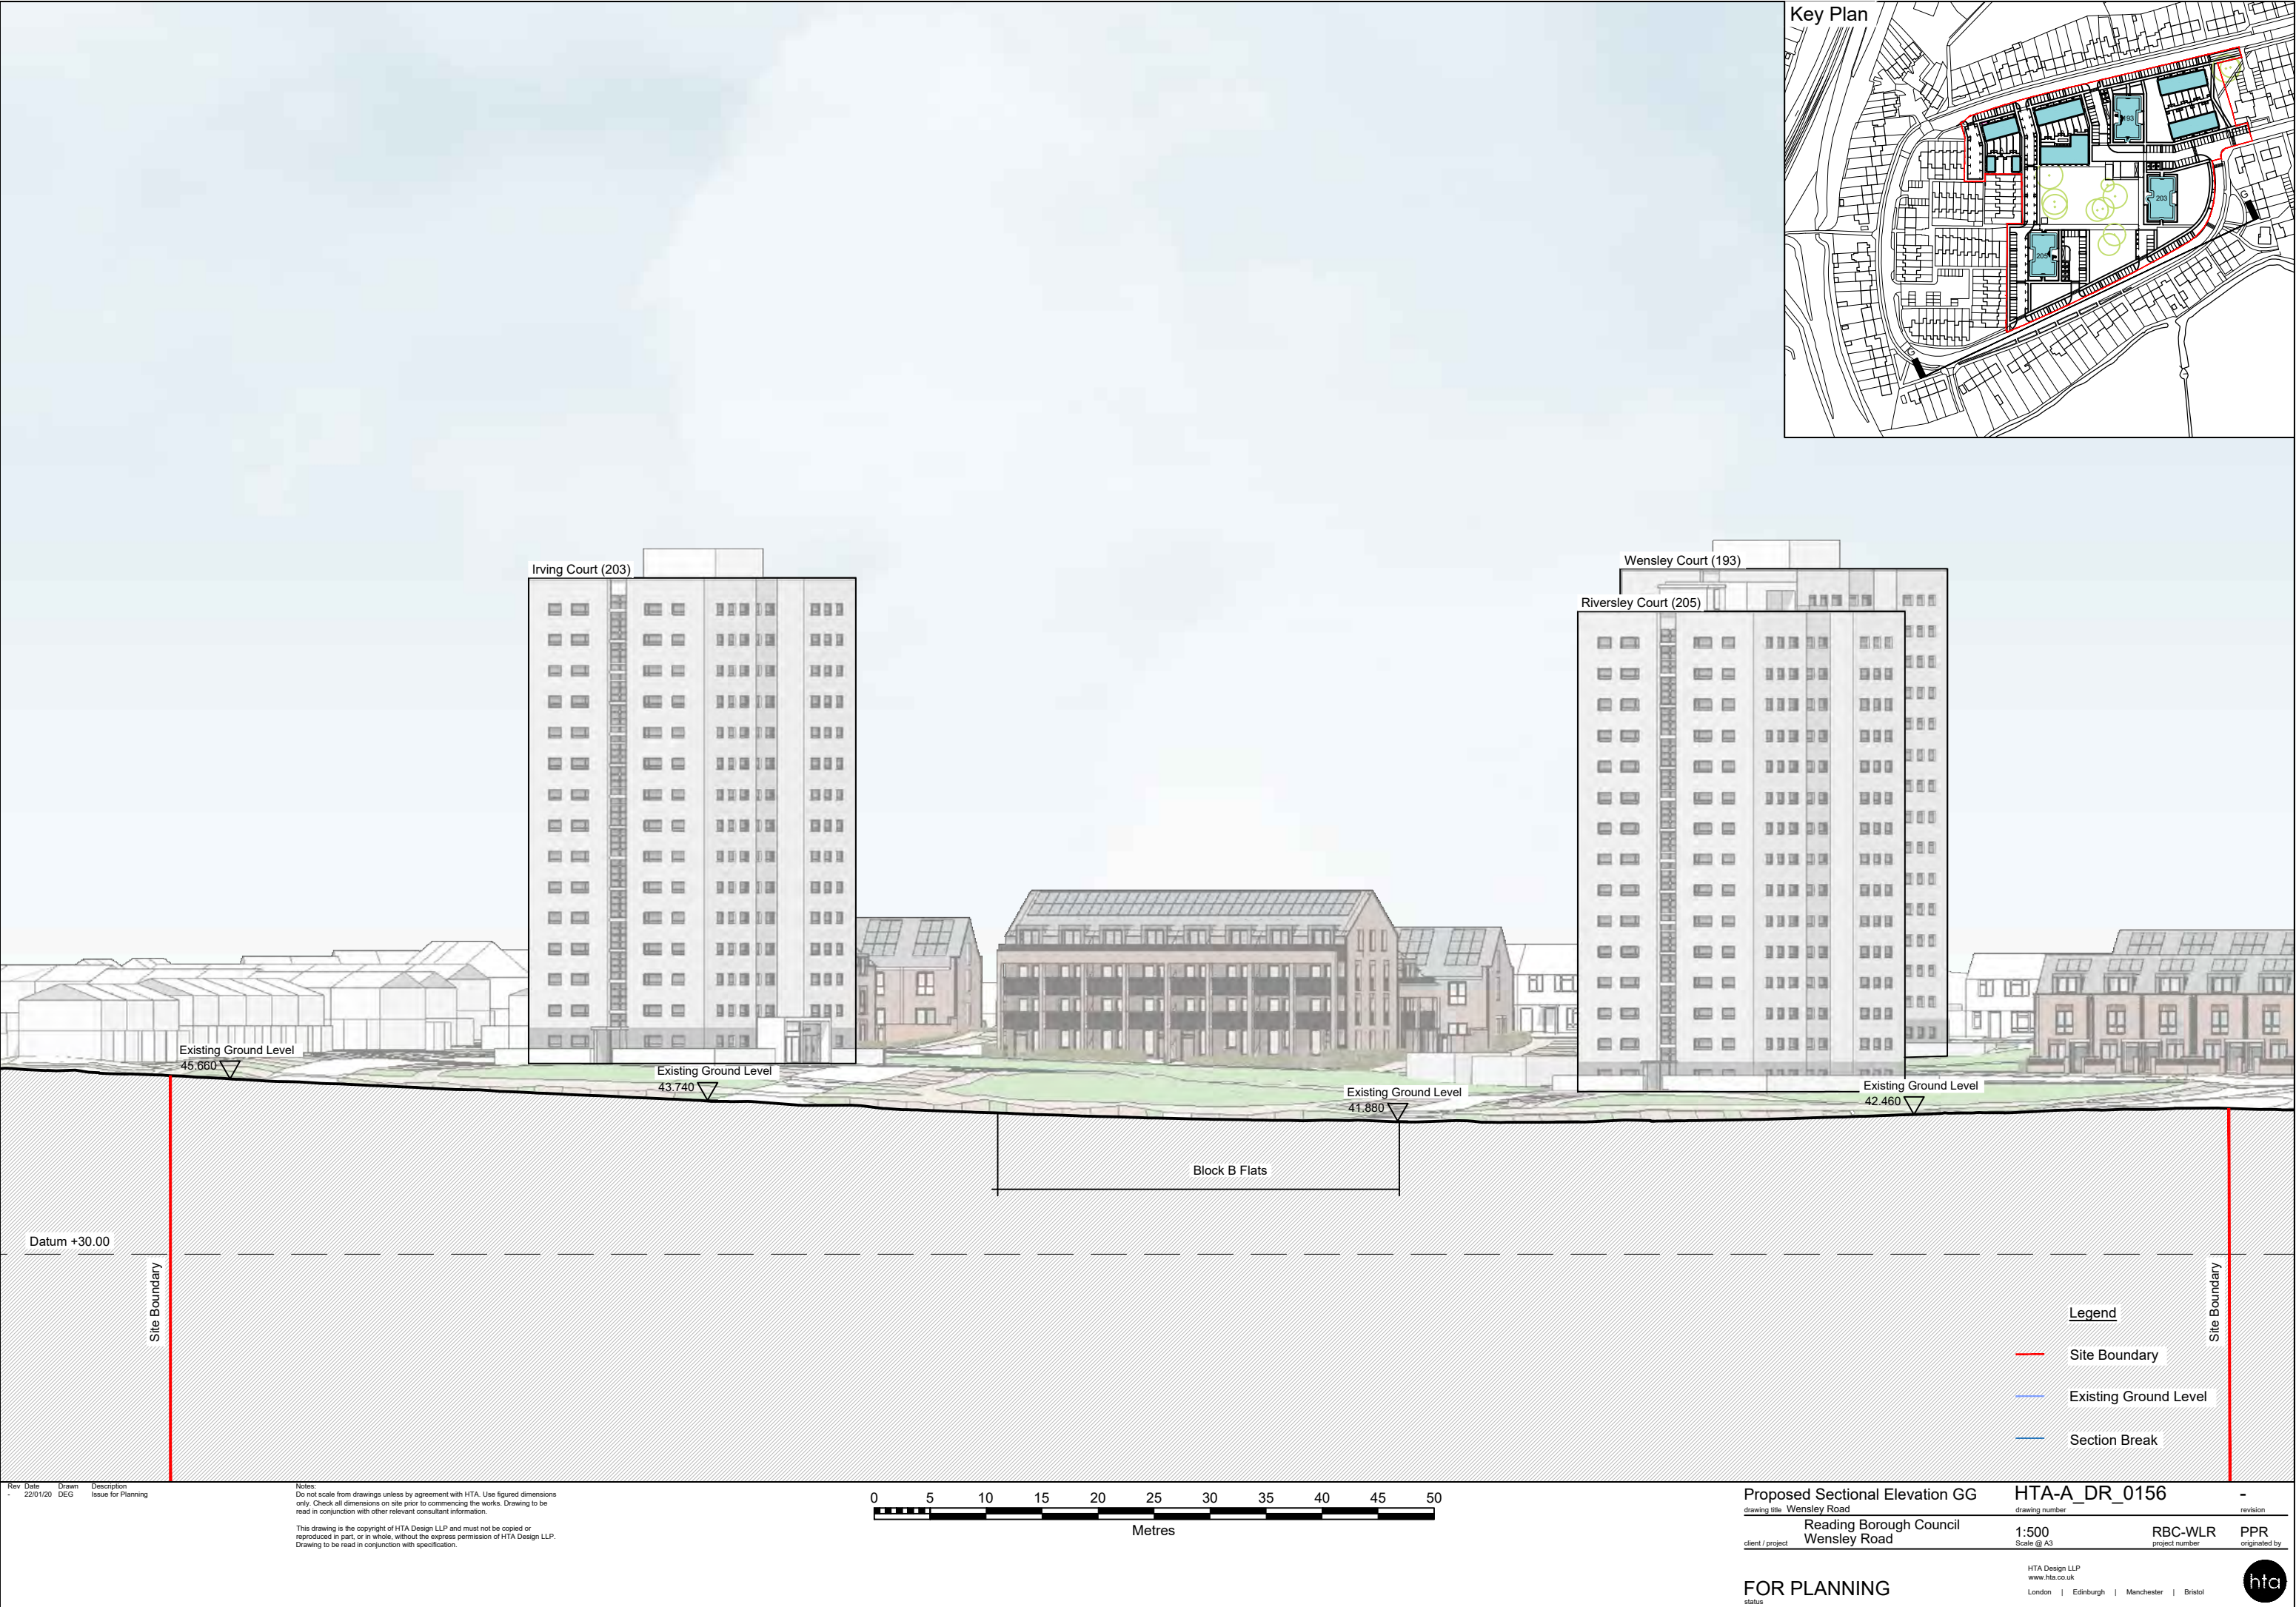


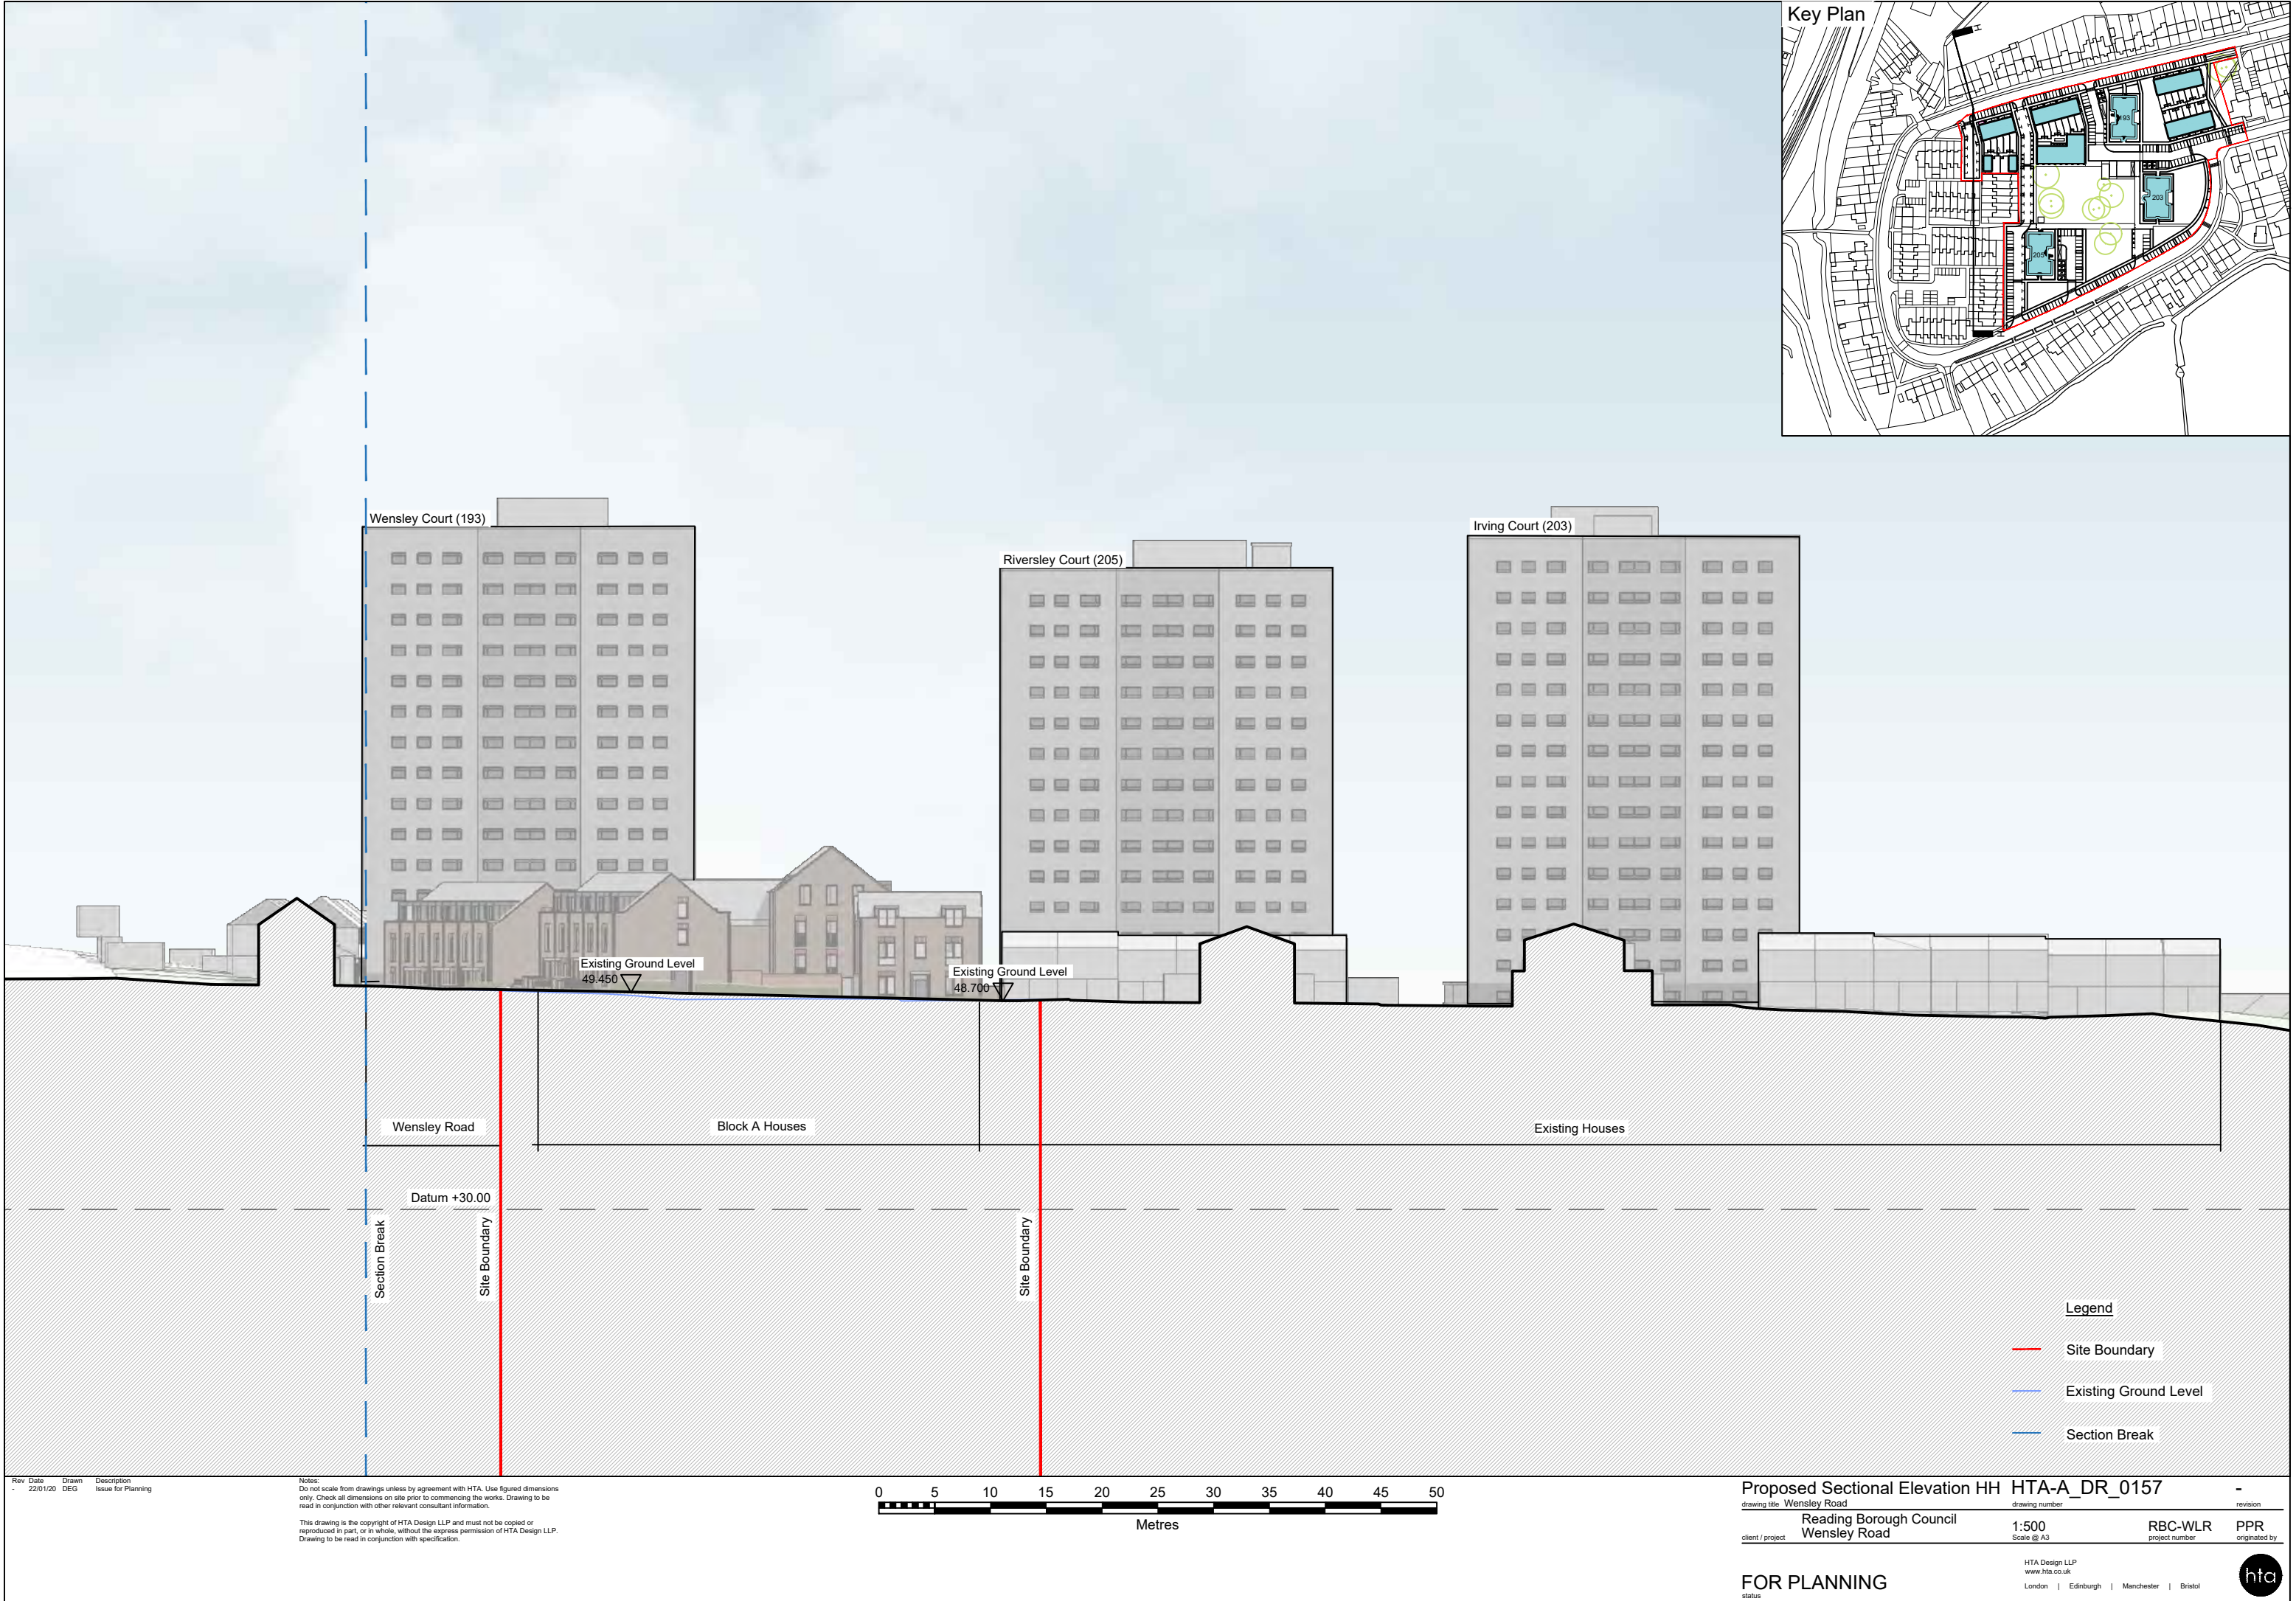

Rev	Date	Drawn	Description
1	22/01/20	DEG	Issue for Planning

Notes:
Do not scale from drawings unless by agreement with HTA. Use figured dimensions only. Check all dimensions on site prior to commencing the works. Drawing to be read in conjunction with other relevant consultant information.

This drawing is the copyright of HTA Design LLP and must not be copied or reproduced in part, or in whole, without the express permission of HTA Design LLP. Drawing to be read in conjunction with specification.

 

Proposed Sectional Elevation HH HTA-A_DR_0157

drawing title Wensley Road
Reading Borough Council
Wensley Road

drawing number	revision
1:500 Scale @ A3	-

project number	PPR originated by
RBC-WLR	PPR

FOR PLANNING

HTA Design LLP
www.hta.co.uk
London | Edinburgh | Manchester | Bristol



