


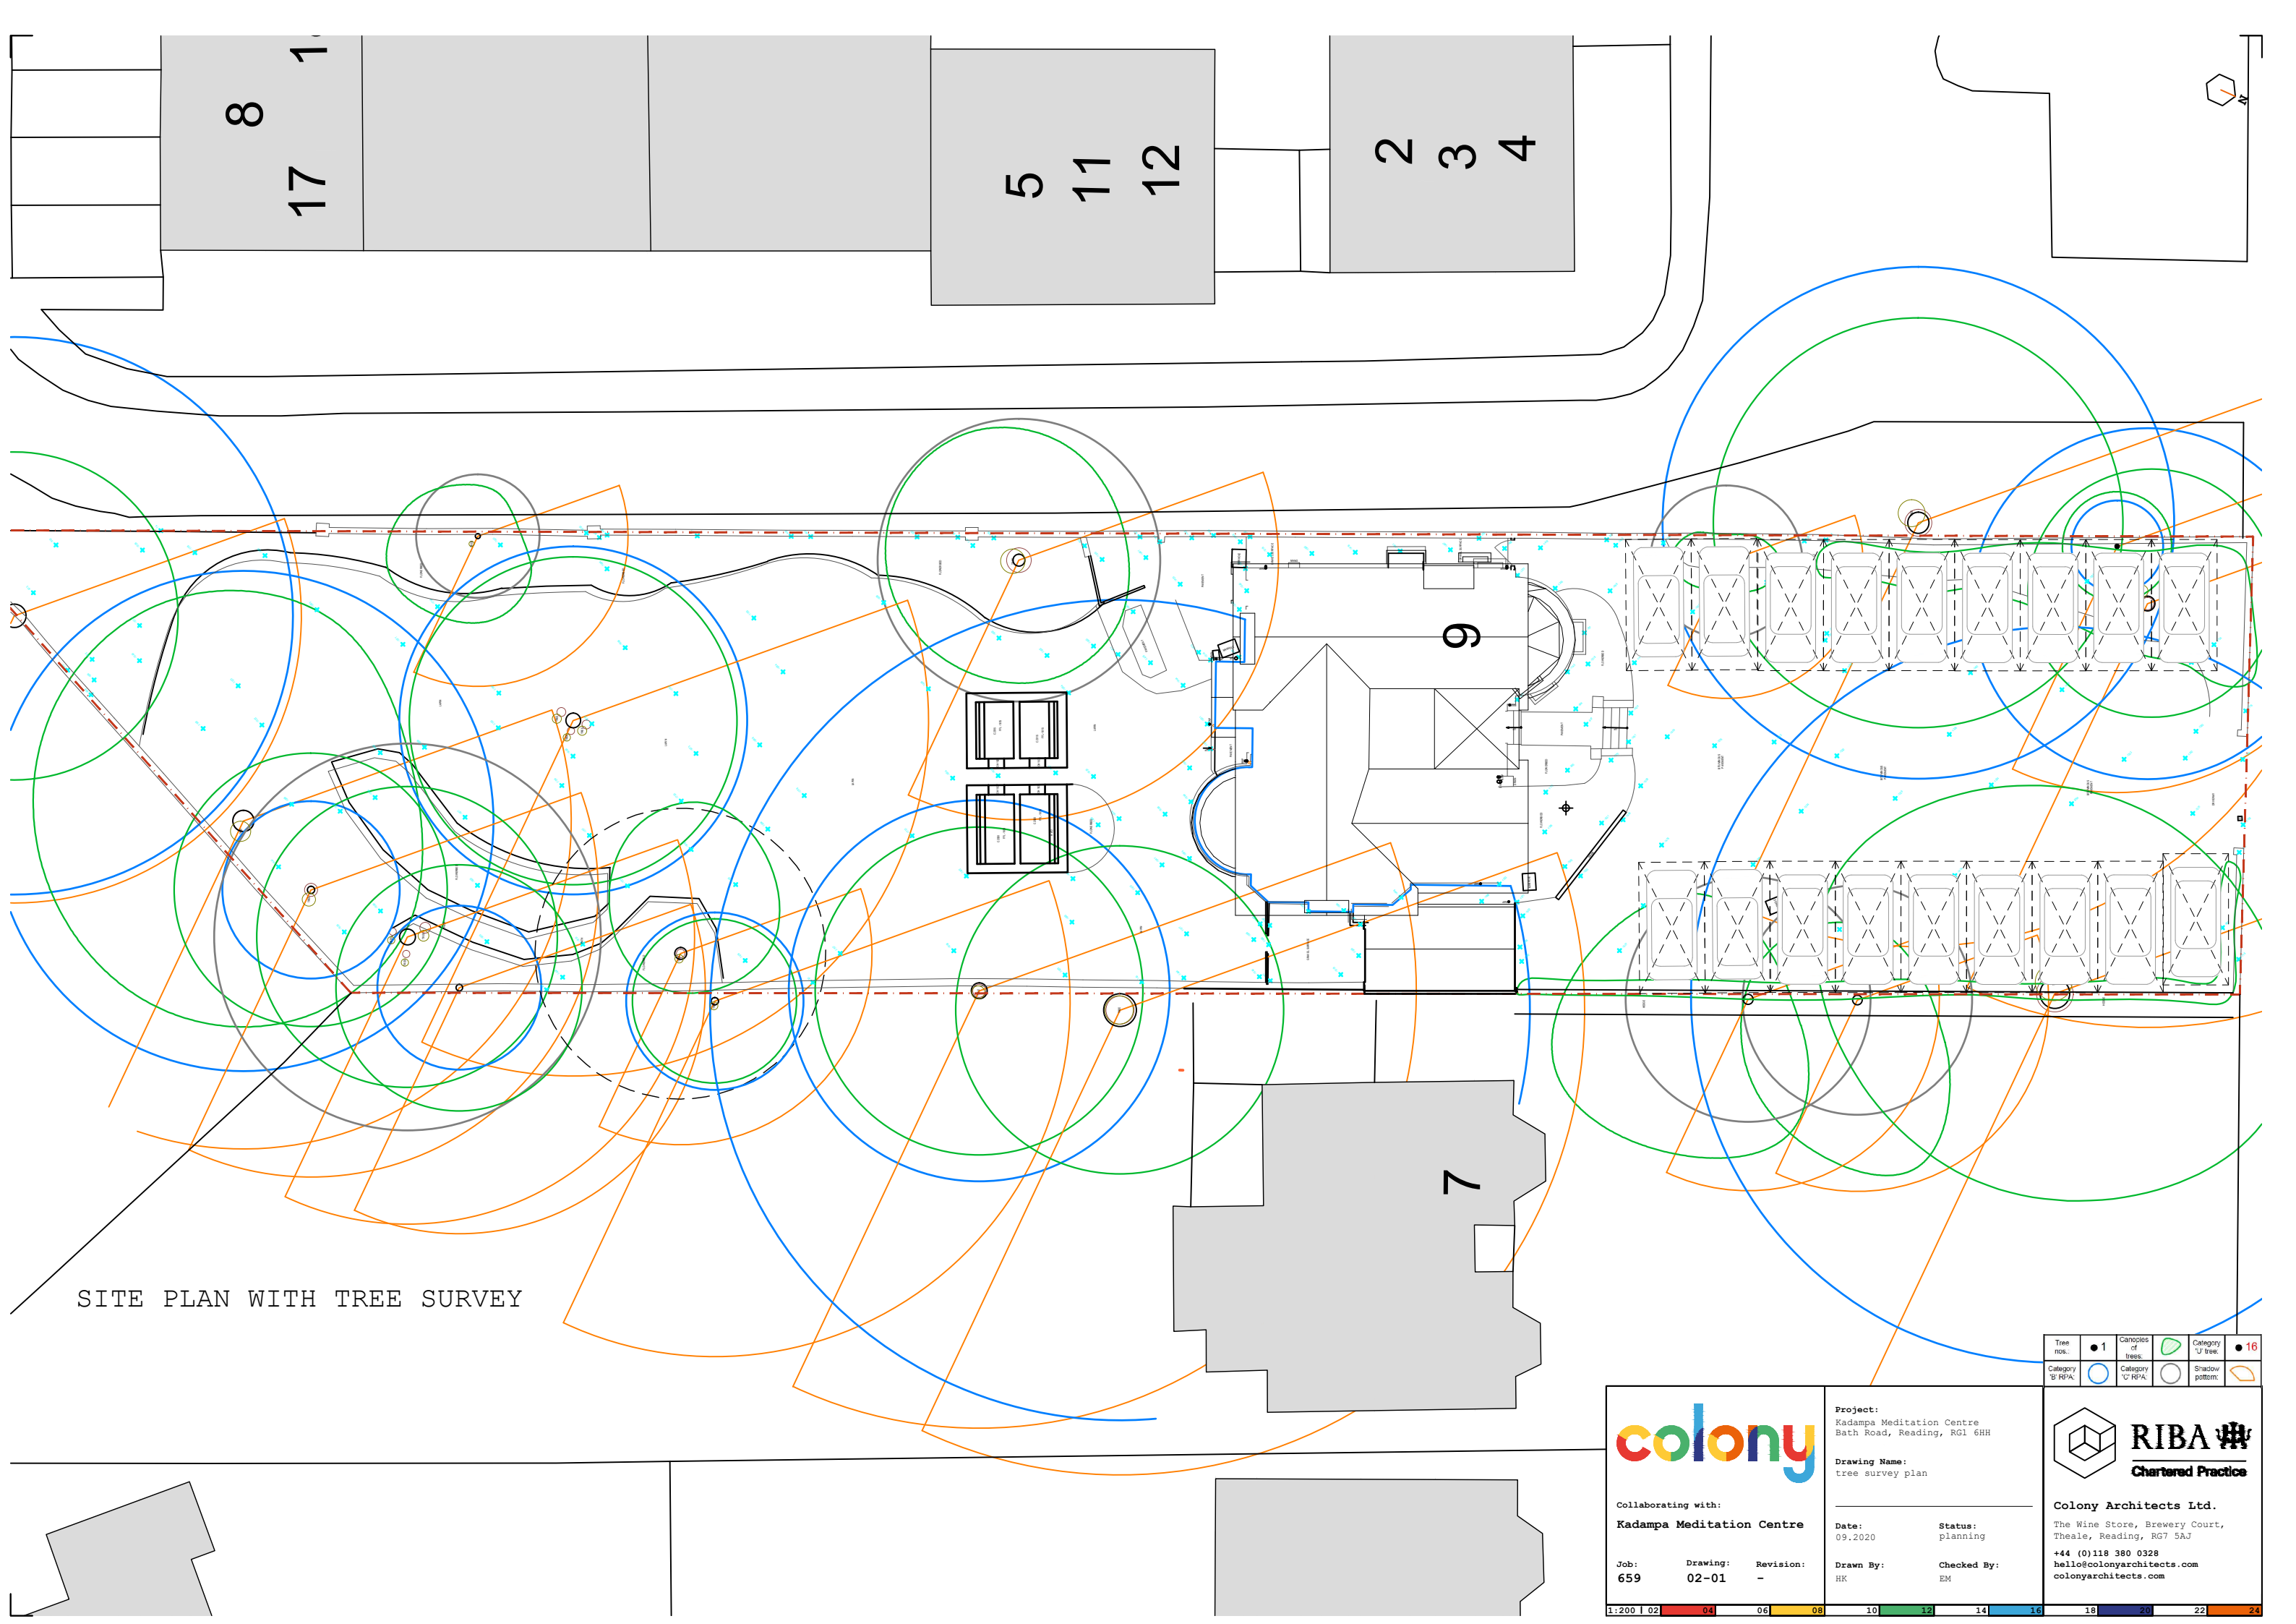

SITE PLAN WITH TREE SURVEY

Tree nos.	● 1	Canopies of trees.	● 16
Category 'B' RPA.	○	Category 'C' RPA.	○
Category 'D' RPA.	○	Category 'E' RPA.	○
Shadow pattern.	○	Shadow pattern.	○



Collaborating with:
Kadampa Meditation Centre

Job: 659
Drawing: 02-01
Revision: -

Project:
Kadampa Meditation Centre
Bath Road, Reading, RG1 6HH


Drawing Name:
tree survey plan

Date: 09.2020
Status: planning

Drawn By: HK
Checked By: EM



Colony Architects Ltd.
The Wine Store, Brewery Court,
Theale, Reading, RG7 5AJ
+44 (0)118 380 0328
hello@colonyarchitects.com
colonyarchitects.com

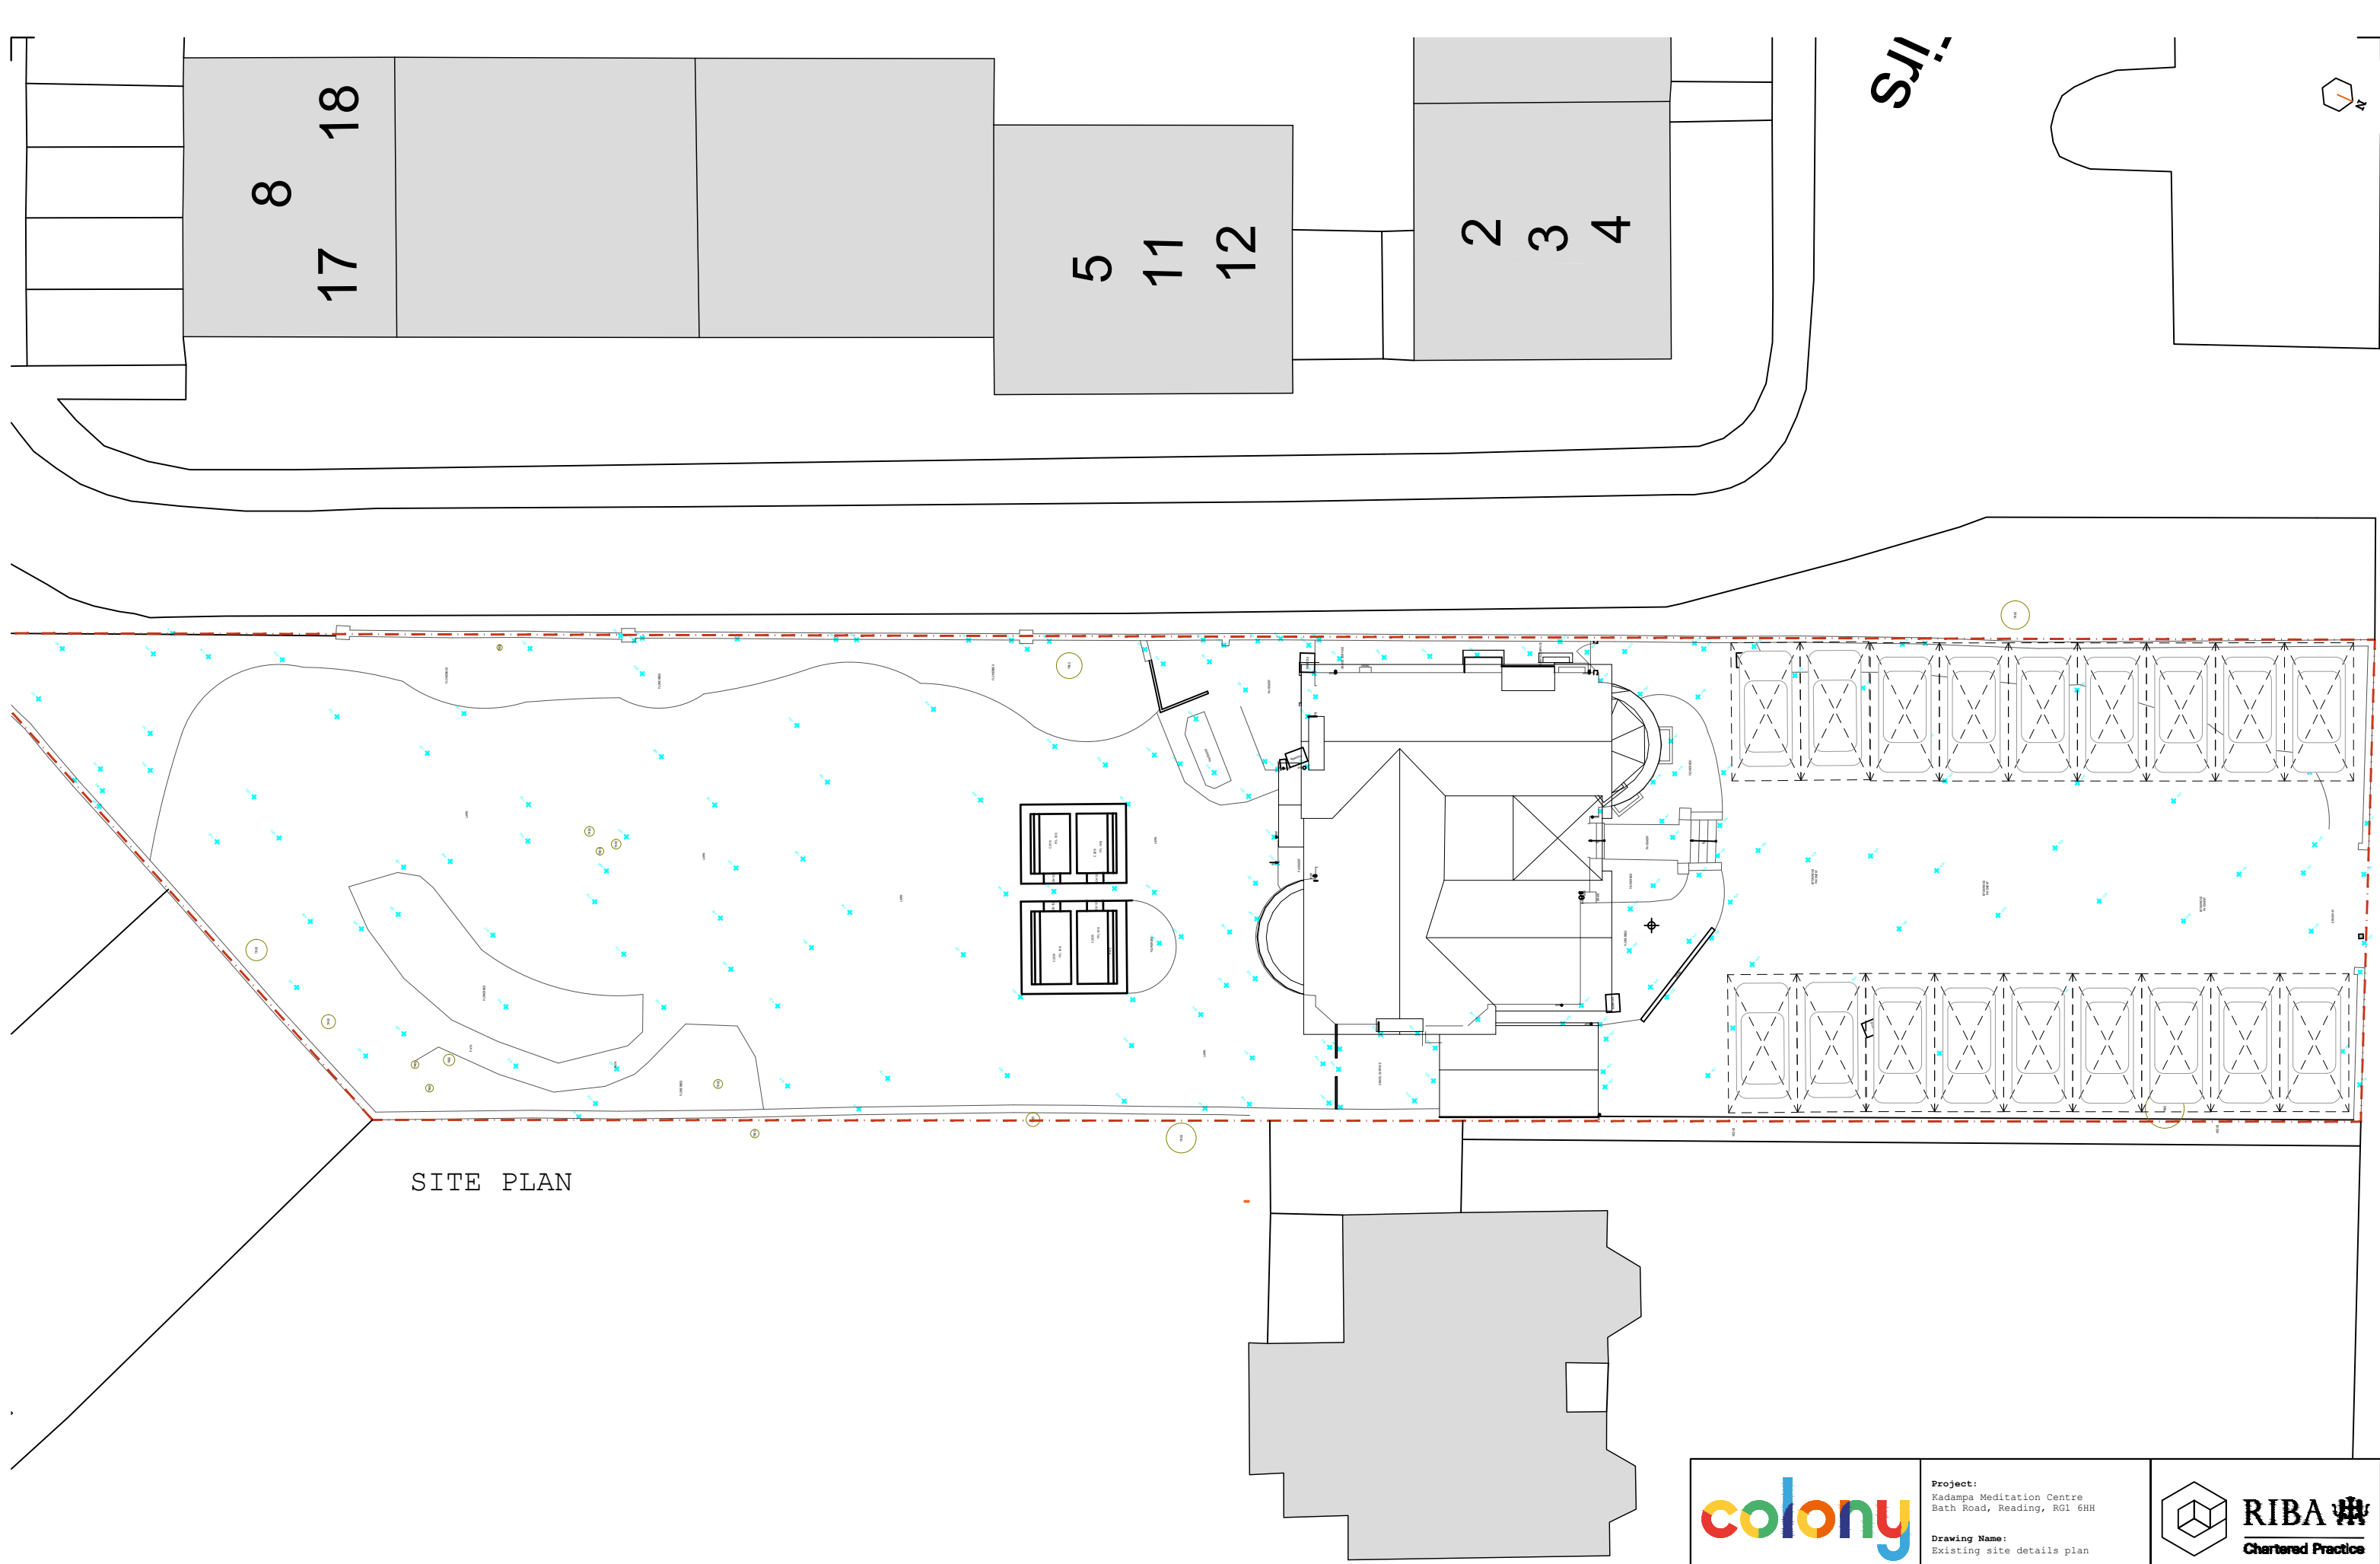

SITE PLAN



Collaborating with:
Kadampa Meditation Centre


Job: 659
Drawing: 03-00
Revision: -

Project:
Kadampa Meditation Centre
Bath Road, Reading, RG1 6HH

Drawing Name:
Existing site details plan

Date: 09.2020
Status: planning

Drawn By: HK
Checked By: EM

 


RIBA
Chartered Practice

Colony Architects Ltd.

The Wine Store, Brewery Court,
Theale, Reading, RG7 5AJ

+44 (0)118 380 0328
hello@colonyarchitects.com
colonyarchitects.com

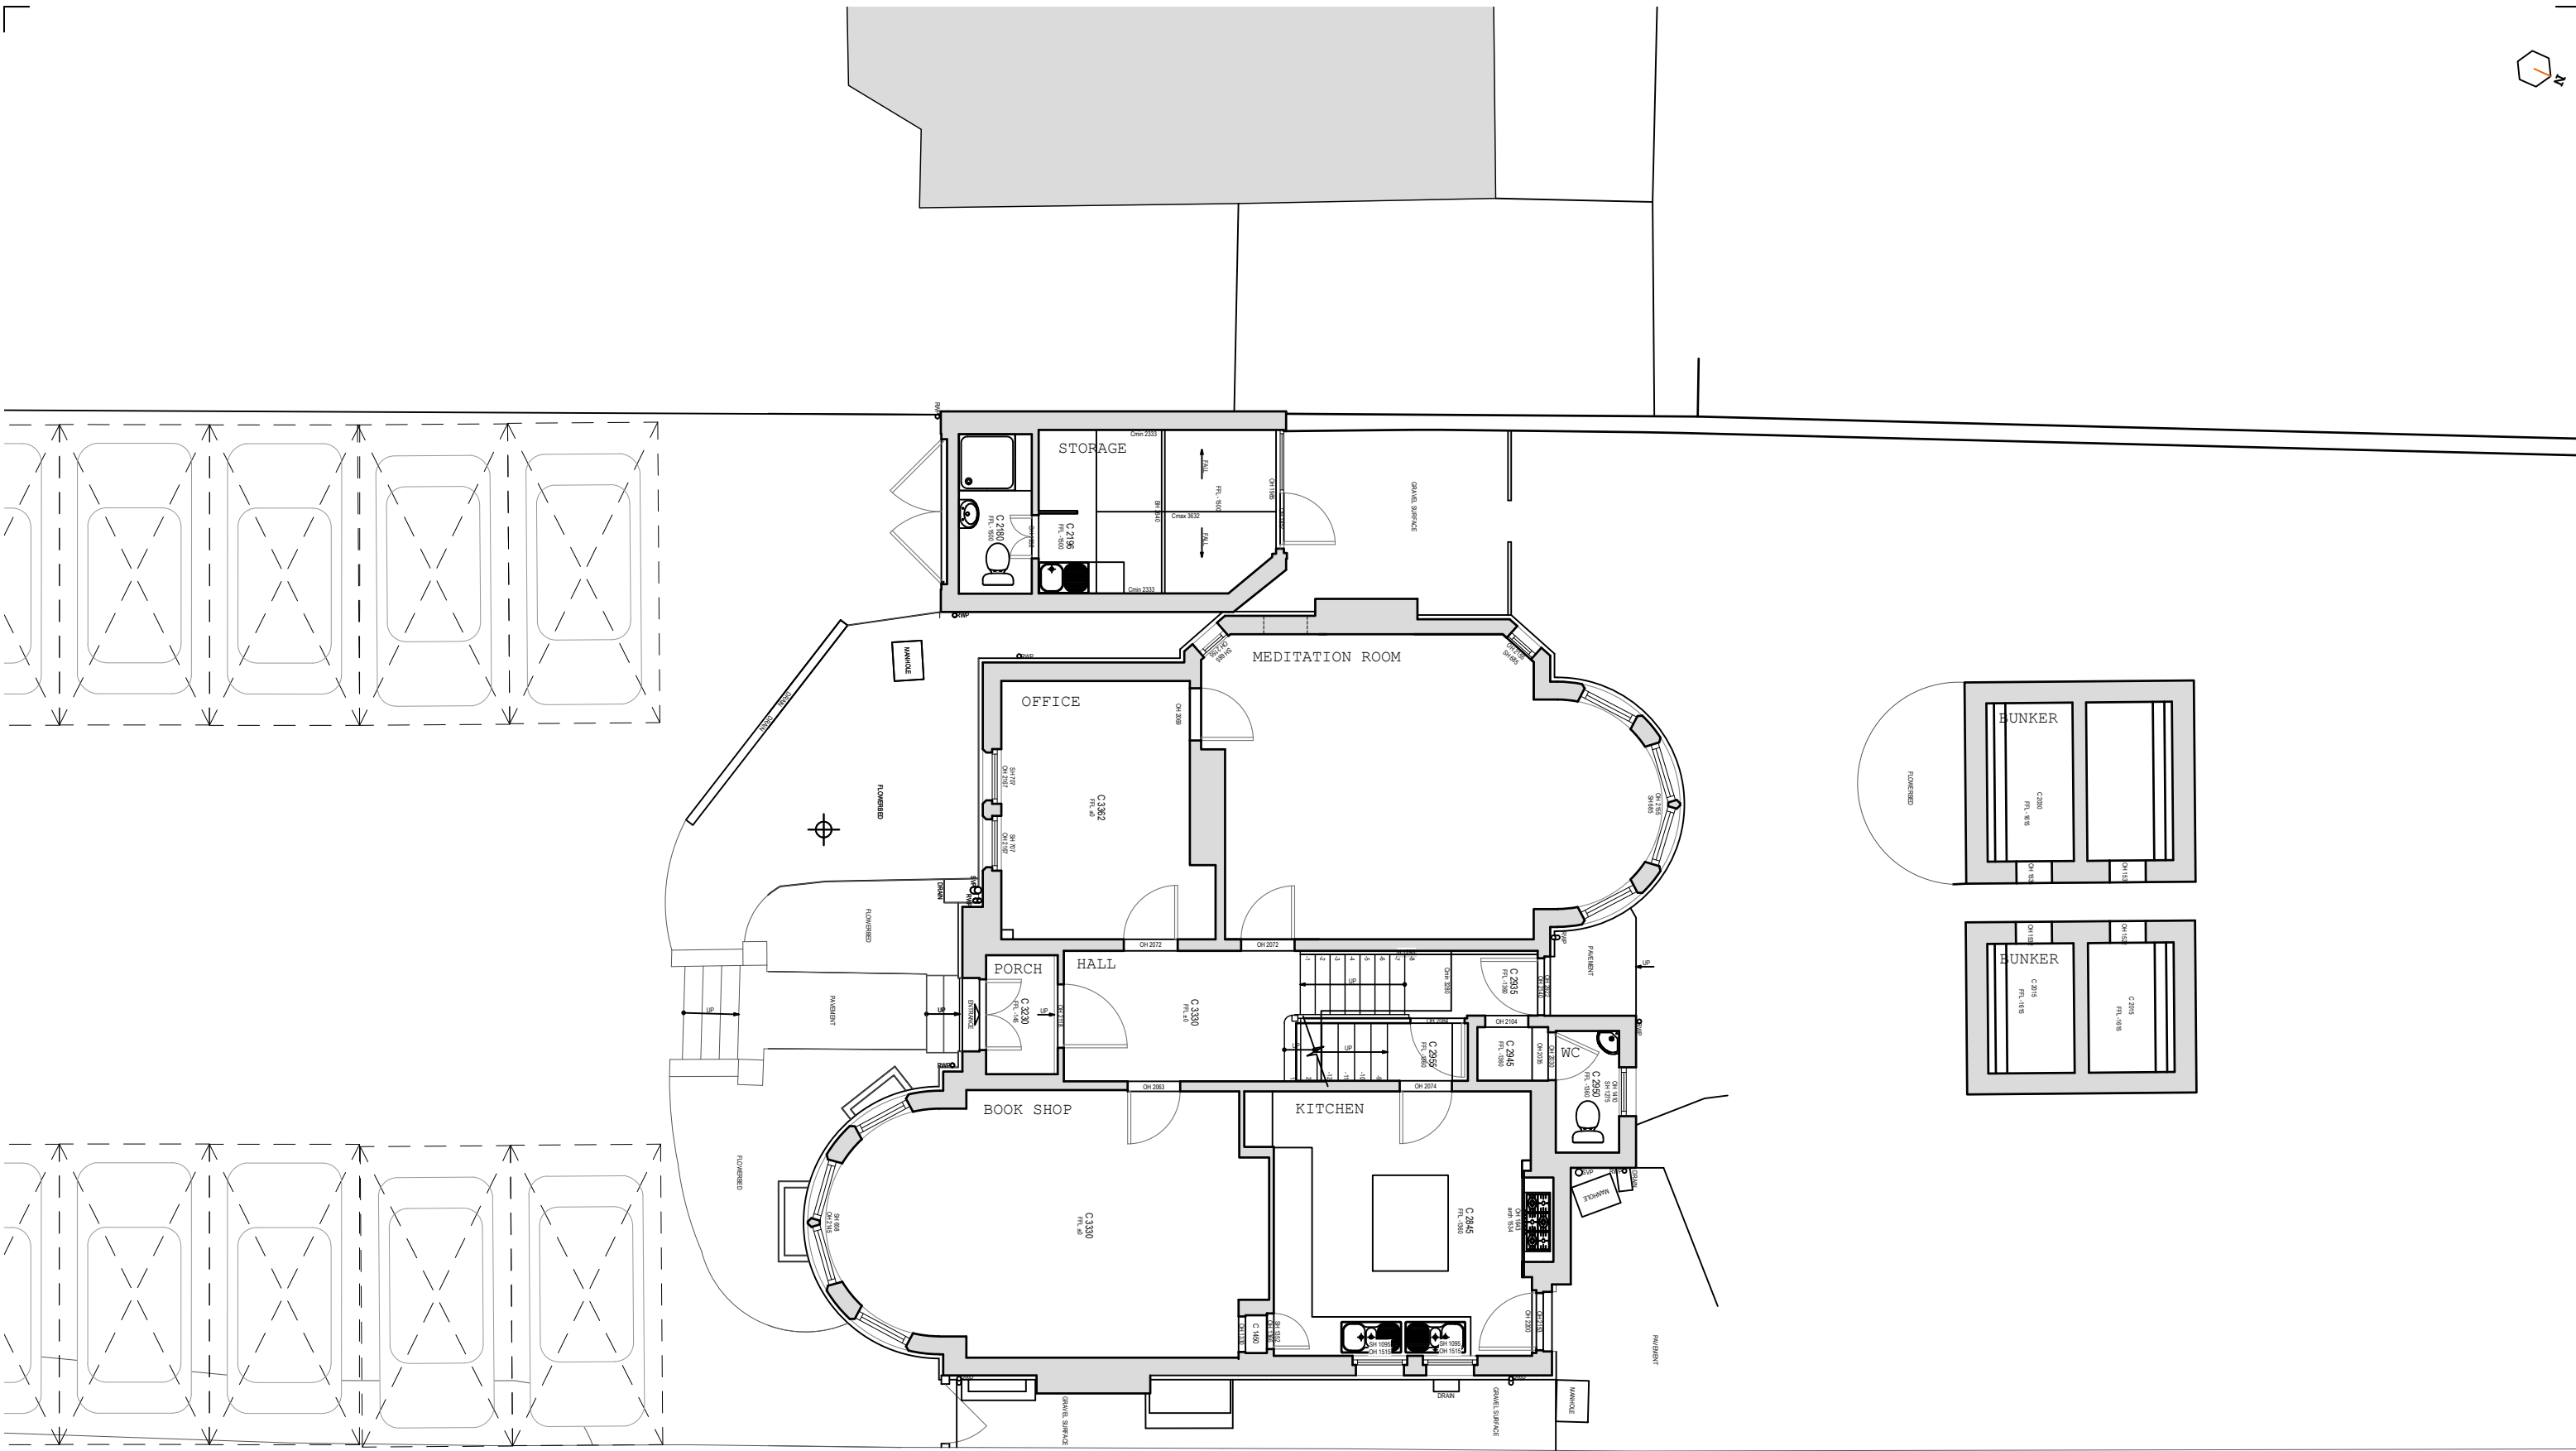

GROUND FLOOR PLAN AS EXISTING

 Collaborating with: Kadampa Meditation Centre Job: 659 Drawing: 03-00 Revision: -	Project: Kadampa Meditation Centre Bath Road, Reading, RG1 6HH Drawing Name: Existing ground floor plan Date: 09.2020 Status: planning Drawn By: HK Checked By: EM	 Colony Architects Ltd. The Wine Store, Brewery Court, Theale, Reading, RG7 5AJ +44 (0)118 380 0328 hello@colonyarchitects.com colonyarchitects.com
--	--	---

1:100 | 01 | 02 | 03 | 04 | 05 | 06 | 07 | 08 | 09 | 10 | 11 | 12



FRONT ELEVATION



REAR ELEVATION

	Project: Kadampa Meditation Centre Bath Road, Reading, RG1 6HH Drawing Name: Existing front and rear elevation	 RIBA Chartered Practice
Collaborating with: Kadampa Meditation Centre	Date: 09.2020 Status: planning	Colony Architects Ltd. The Wine Store, Brewery Court, Theale, Reading, RG7 5AJ +44 (0)118 380 0328 hello@colonyarchitects.com colonyarchitects.com
Job: 659	Drawing: 05-00	Revision: -
Drawn By: HK	Checked By: EM	

1:100 | 01

02

03

04

05

06

07

08

09

10

11

12



SIDE ELEVATION



SIDE ELEVATION



Collaborating with:
Kadampa Meditation Centre

Job: 659 Drawing: 05-02 Revision: -

Project:
Kadampa Meditation Centre
Bath Road, Reading, RG1 6HH

Drawing Name:
Existing side elevations

Date: 09.2020 **Status:** planning

Drawn By: HK **Checked By:** EM



Colony Architects Ltd.
The Wine Store, Brewery Court,
Theale, Reading, RG7 5AJ
+44 (0)118 380 0328
hello@colonyarchitects.com
colonyarchitects.com