


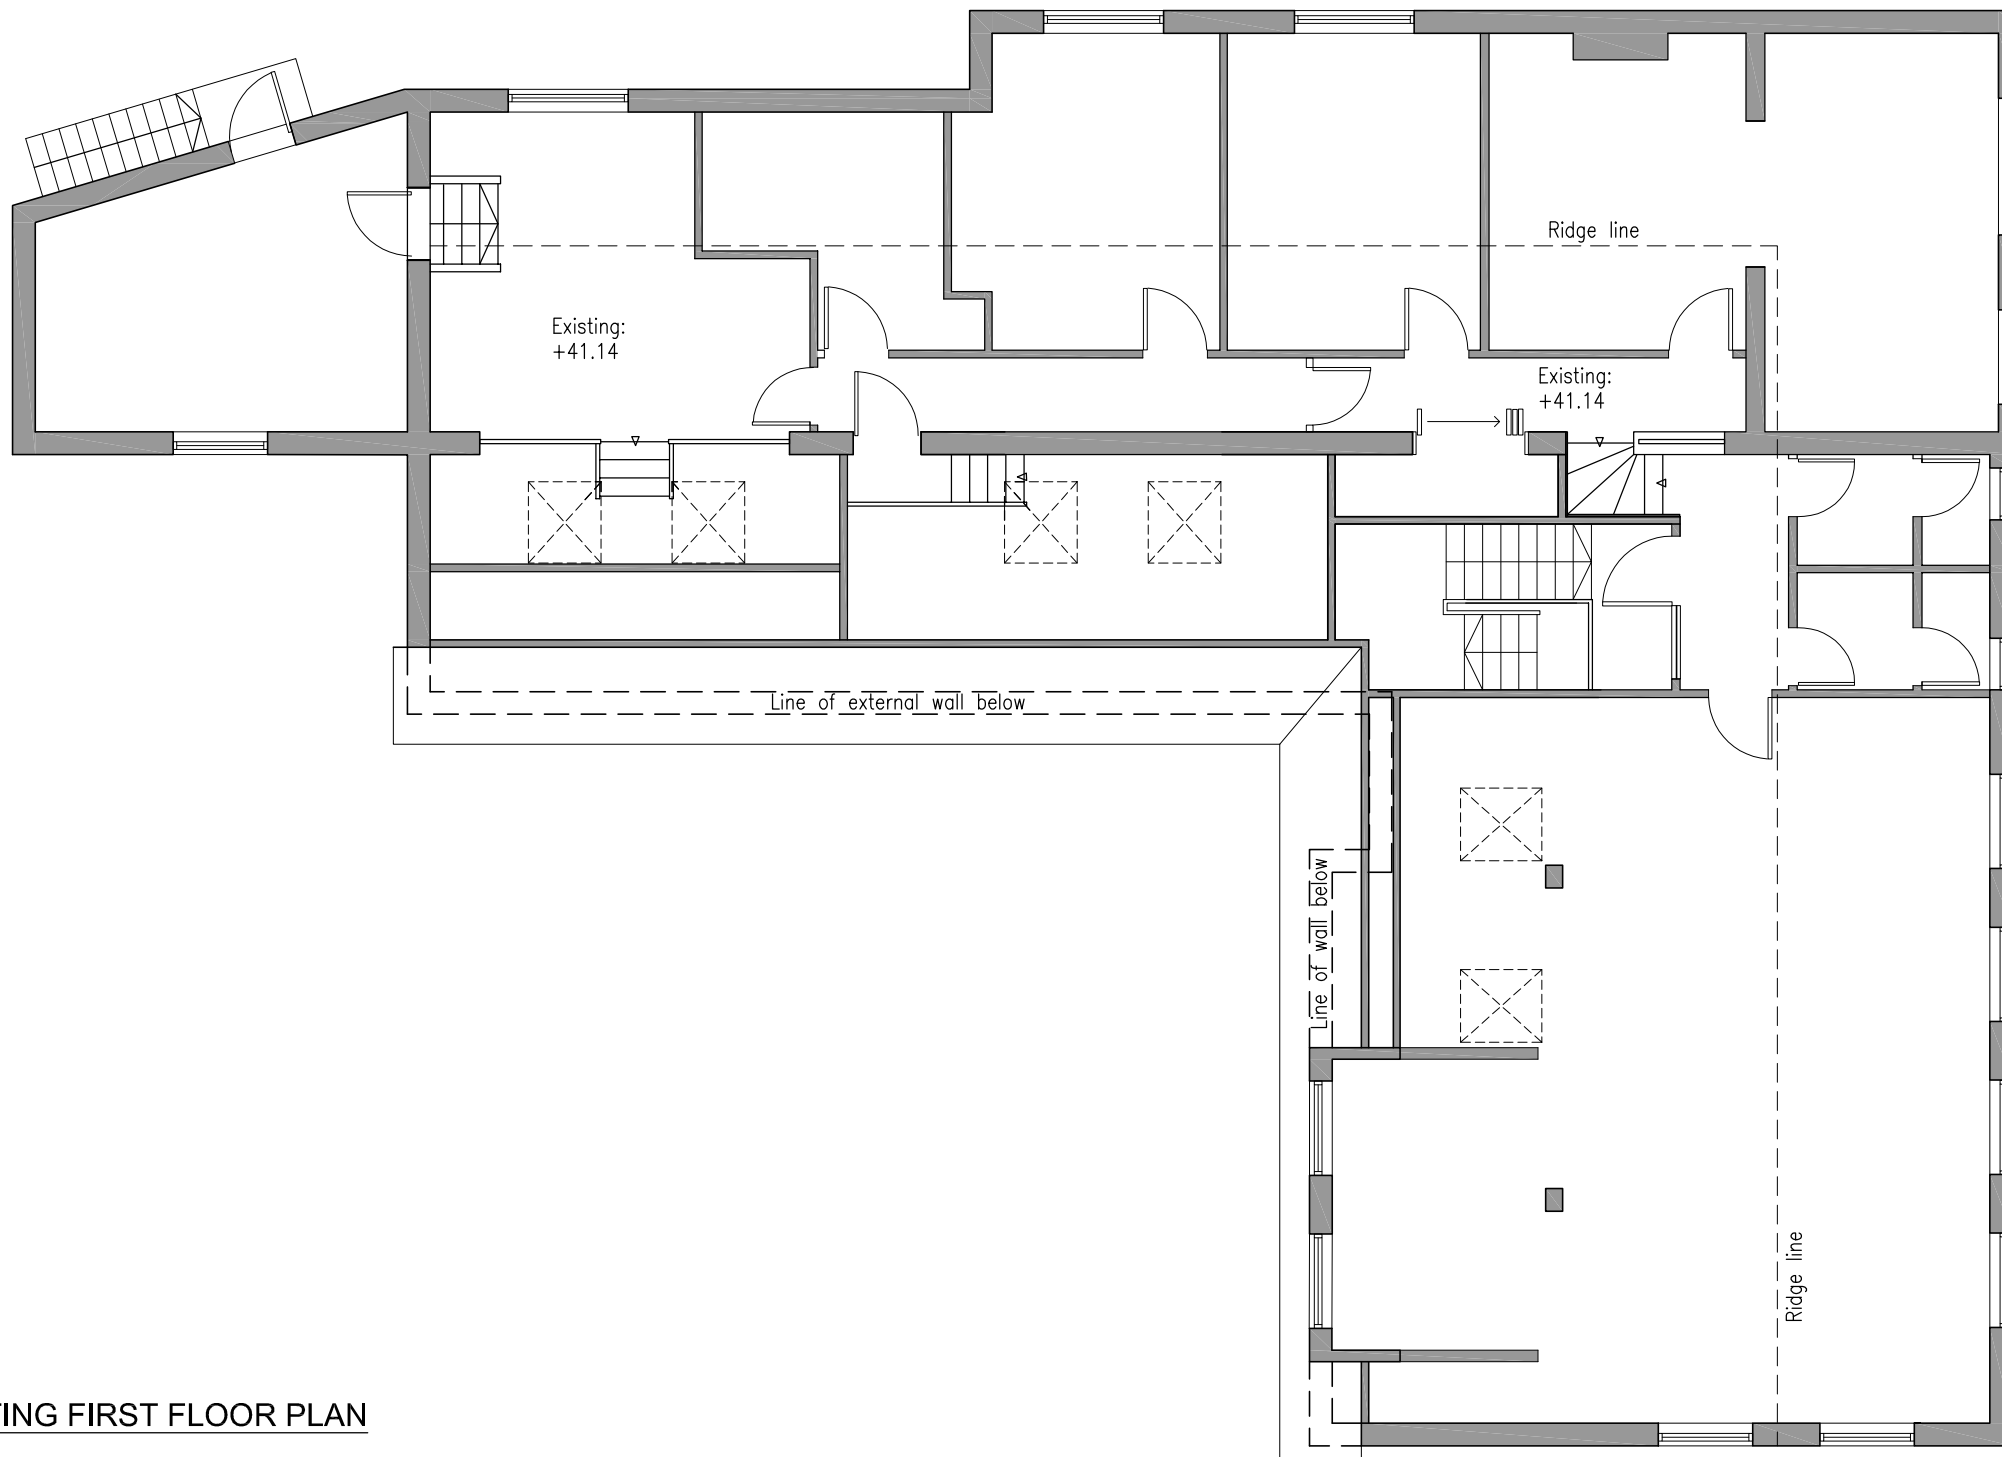

01 EXISTING FIRST FLOOR PLAN

1:100

Scale Bar. 1:100



...	...
revision/date	note

**morseWEBB**
architects
The Byre The Street Bramley Hampshire RG26 5DE
T: 01256 587888 W: www.morsewebb.co.uk

project		
Delta House 70 South View Avenue Caversham		
title		
Existing First Floor Plan		

status		
PLANNING		
scale	date	
1:100 @A3	June 2021	
job no.	dwg no.	status/revision
778	011	PL00

© Morse Webb Ltd