




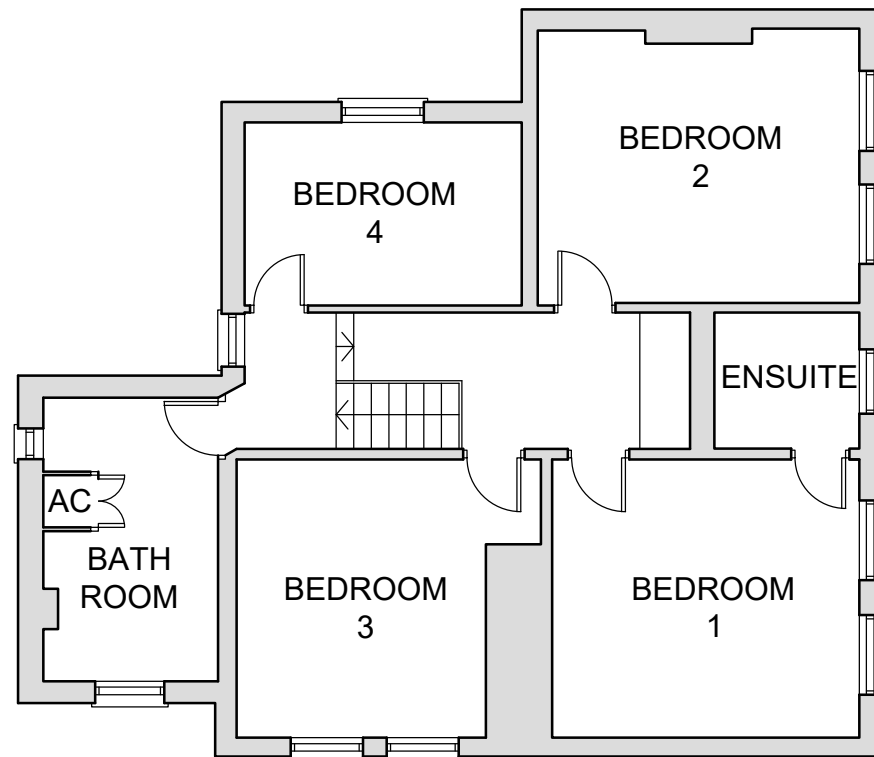

Existing First Floor Plan

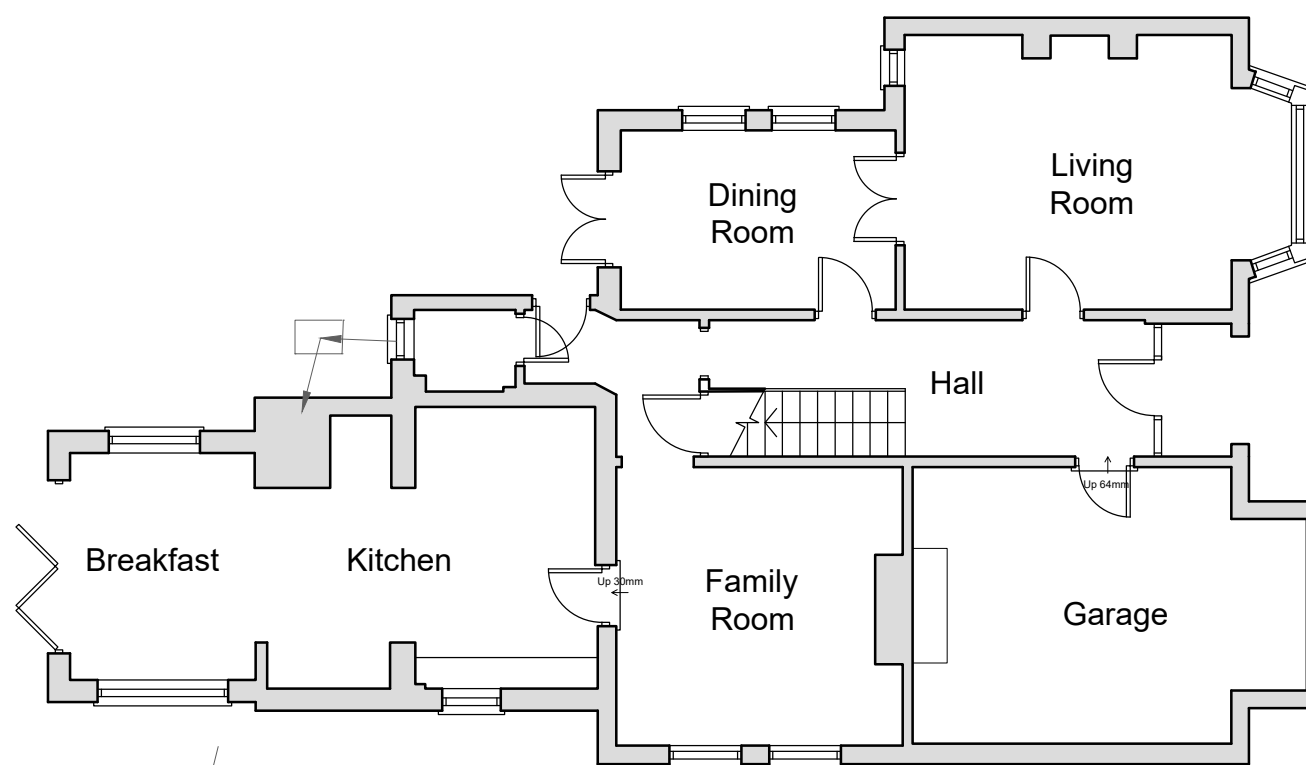

Existing Ground Floor Plan

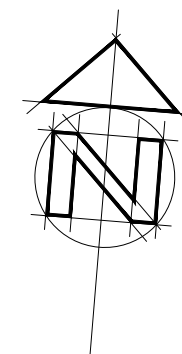

1:100 scale Bar
This Drawing has been produced for printing onto A3 size paper,



REV	COMMENTS	DATE



CLIENT Mr & Mrs Ashmore
PROJECT 7 Kidmore Road, Caversham
Reading, RG4 7LR
DRAWING Existing Floor Plans

STATUS Survey **DATE** Sep 2020
SCALE 1:100 **DRAWN** DR **CHECKED** NO 3717/101 **REV** A

THIS DRAWING MUST NOT BE SCALED UNLESS ISSUED FOR PLANNING PURPOSES. ALL DIMENSIONS ARE TO BE VERIFIED PRIOR TO SETTING OUT, COMMENCING WORK, OR PRODUCTION OF FABRICATION DRAWINGS. REPORT ANY DISCREPANCIES TO THE SUPERVISING OFFICER IMMEDIATELY. ©