




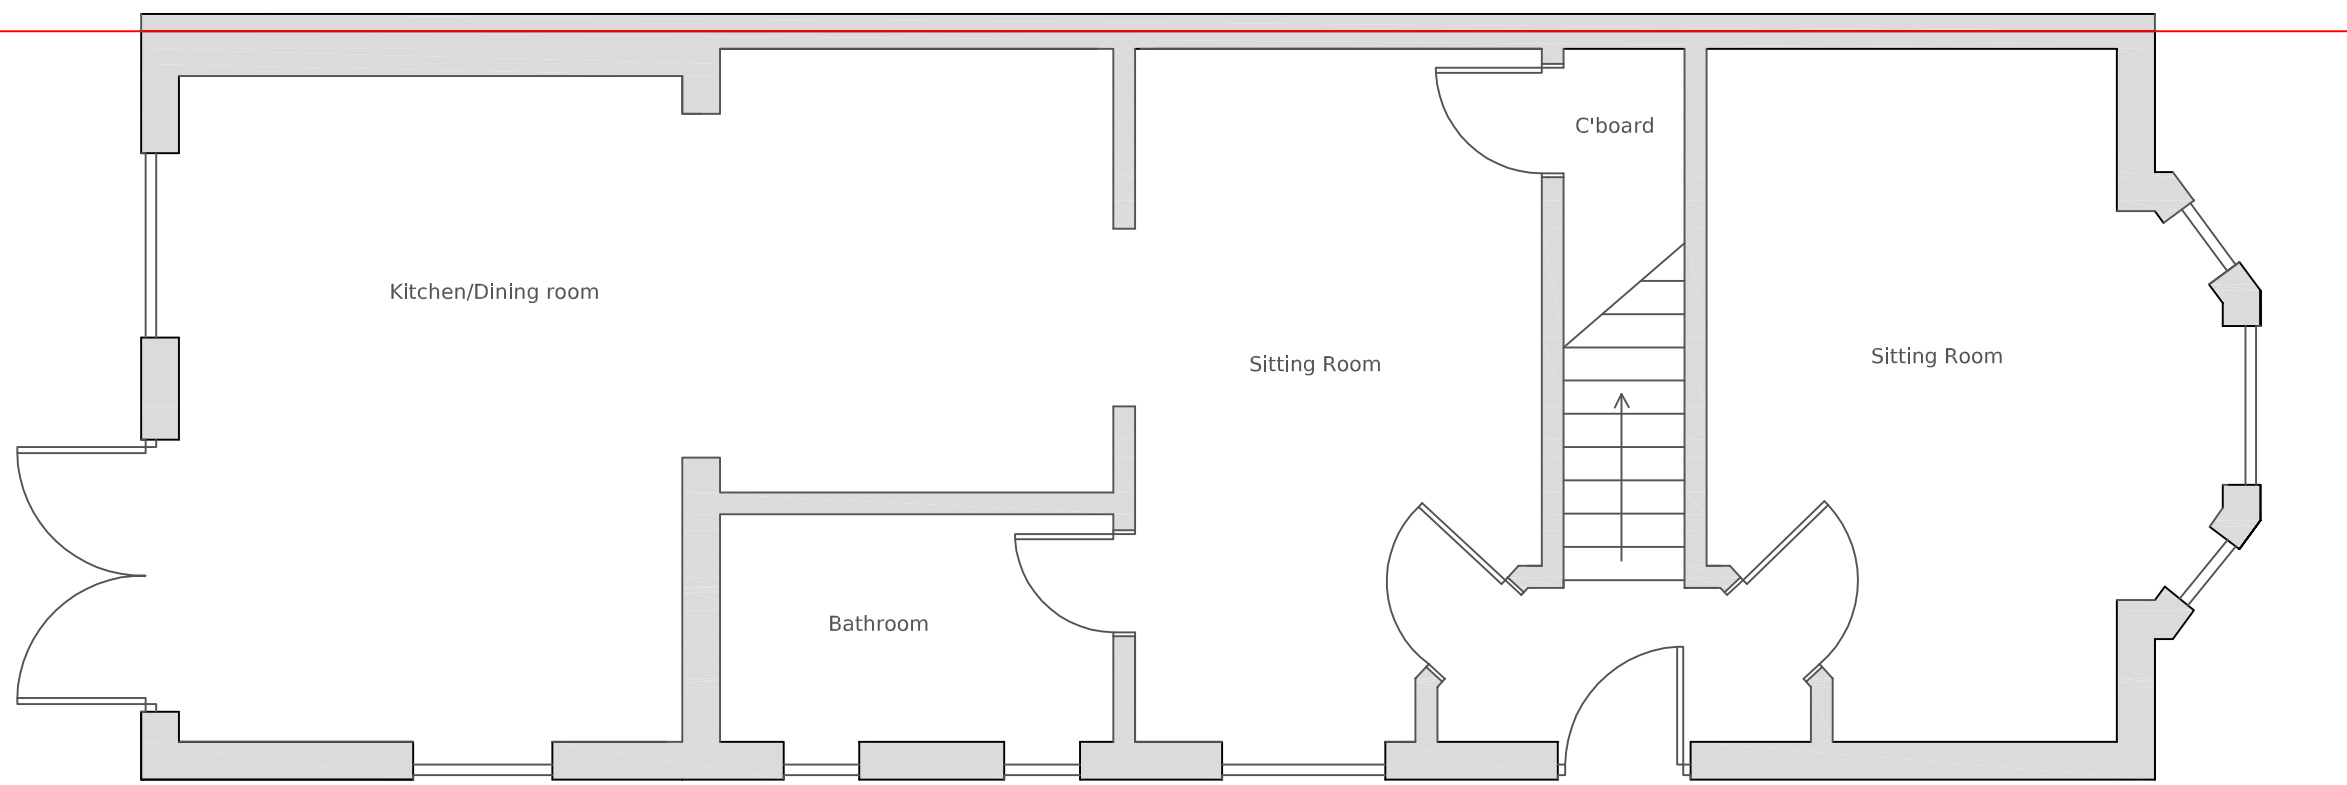

Ground Floor

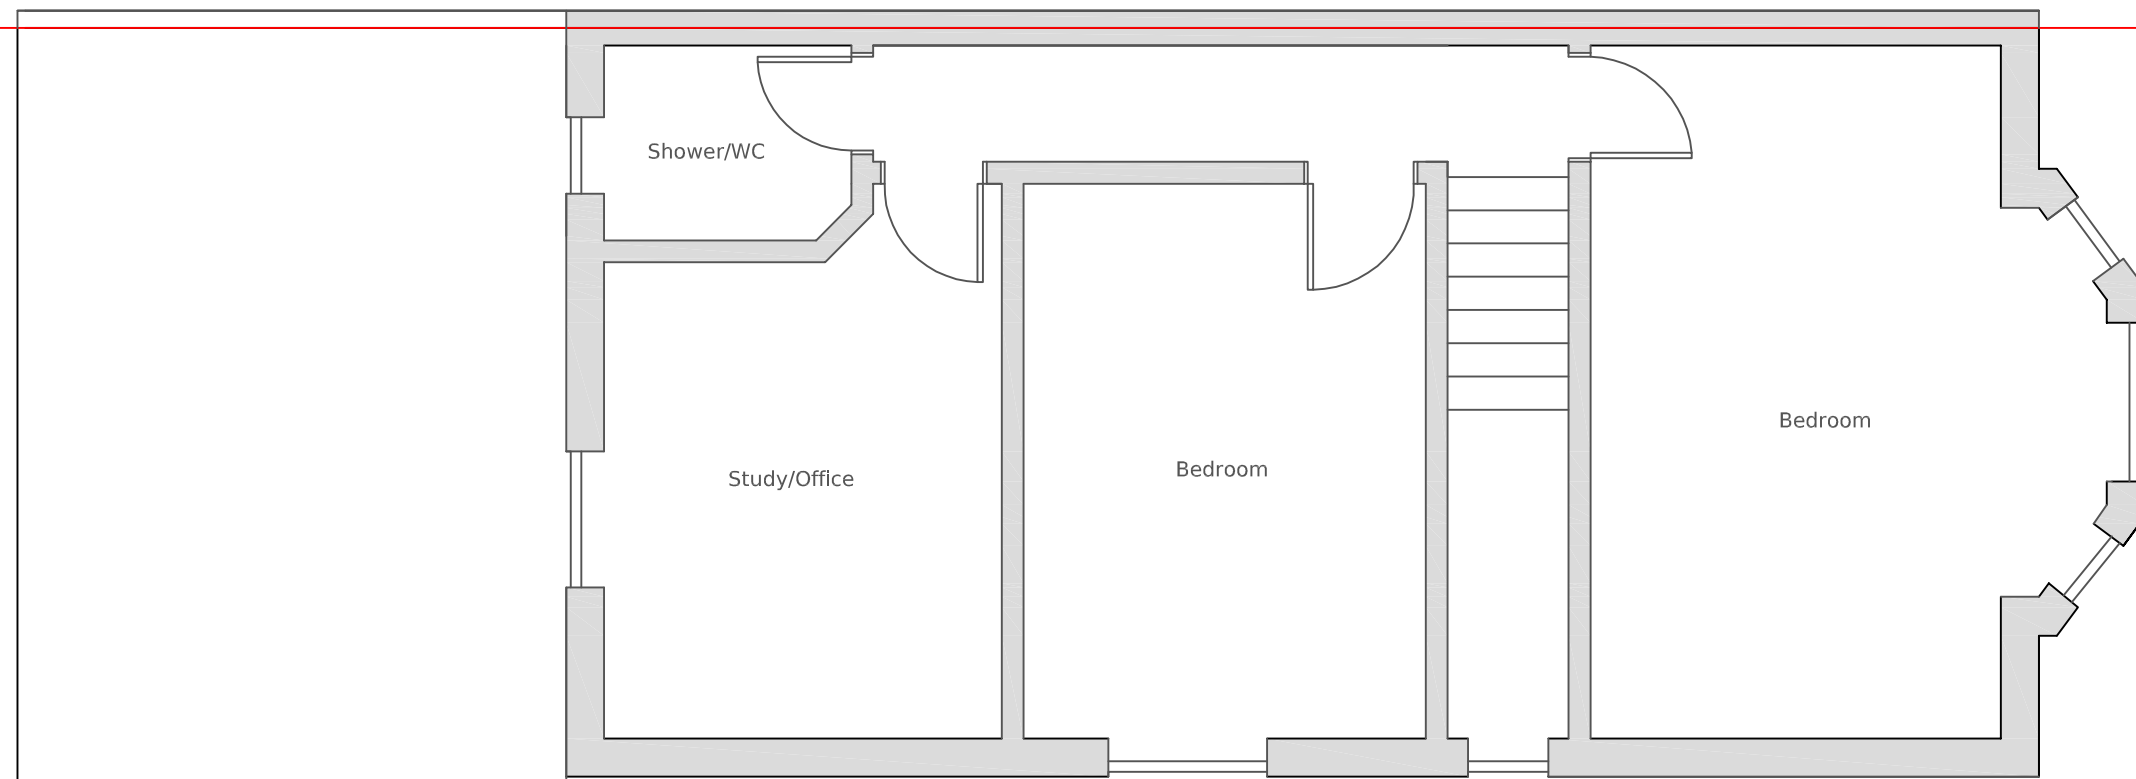

First Floor

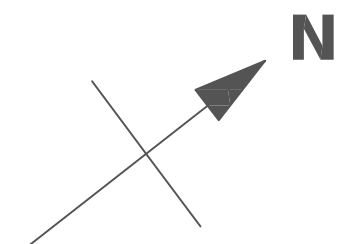

Existing floor plans

218 Waverley Rd
Reading RG30 2QG

Scale 1:50 @ A3