




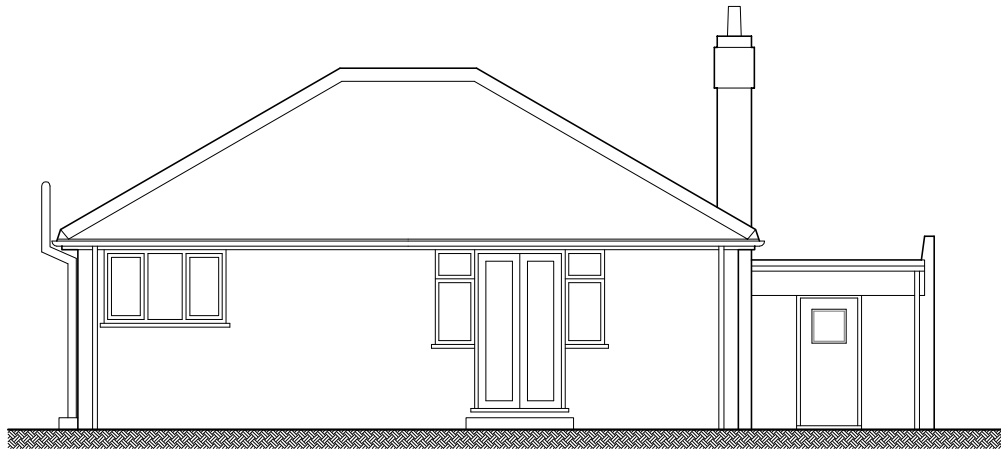


Existing North West (Rear) Elevation

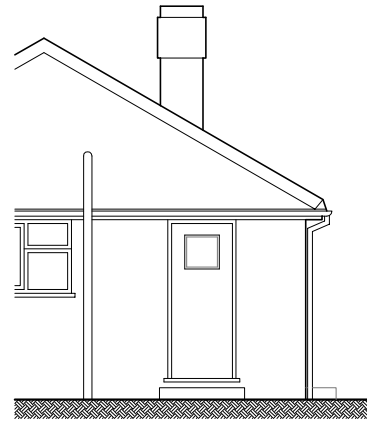

Existing North East (Side) Elevation

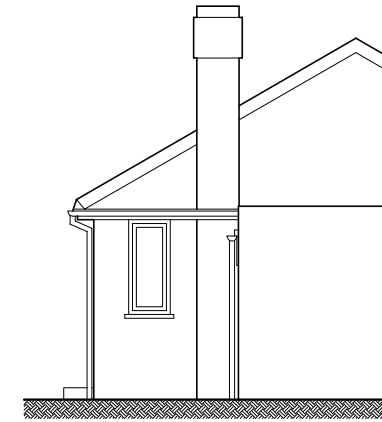

Existing South West (Side) Elevation

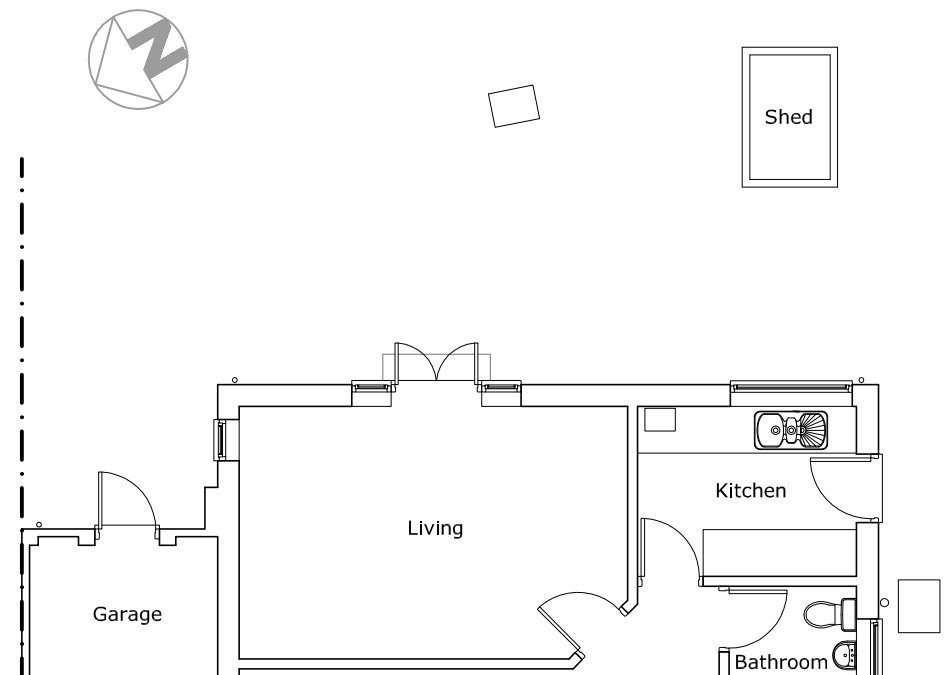

Existing Part Ground Floor Plan




Existing Site Plan (1:500)

0 METRES 20



SCALE 1:500

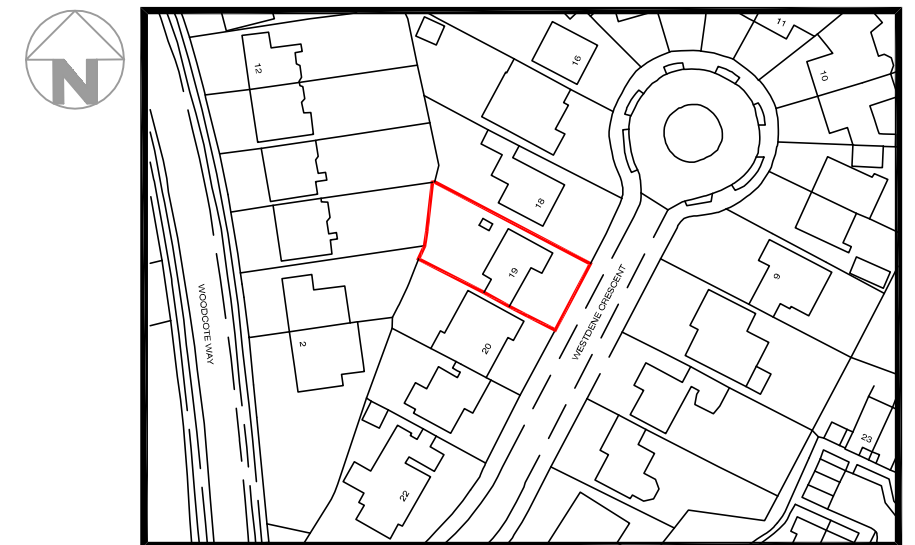

Location Plan (1:1250)

0 METRES 50



SCALE 1:1250

General Notes

0 METRES 5



SCALE 1:100

Drawing Status

For Planning Submission

Rev.	Remarks	Date

Project no.	19157	Scale 1:100, 1:500 and 1:1250 @ A3
Drawing no.	001	By NY
		Date JAN 20

--	--

Project
19 Westdene Crescent
Caversham
Reading RG4 7HD

Title
**Existing
Plans and Elevations**



architectural design

White Young Design Ltd
19 Love Lane Watlington
Oxfordshire OX49 5RA

01491 612915
07860 313875
mail@whiteyoungdesign.com

www.whiteyoungdesign.com