
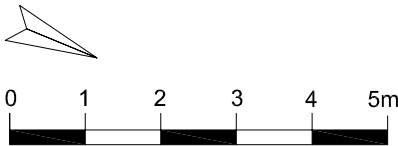


Do not scale drawing. Use figured dimensions only. Subject to site survey and all necessary consents. All dimensions are in millimeters unless otherwise stated. Dimensions to be checked by user and any discrepancies, errors or omissions to be reported to the Architect before work commences. This drawing is to be read in conjunction with all other relevant materials.

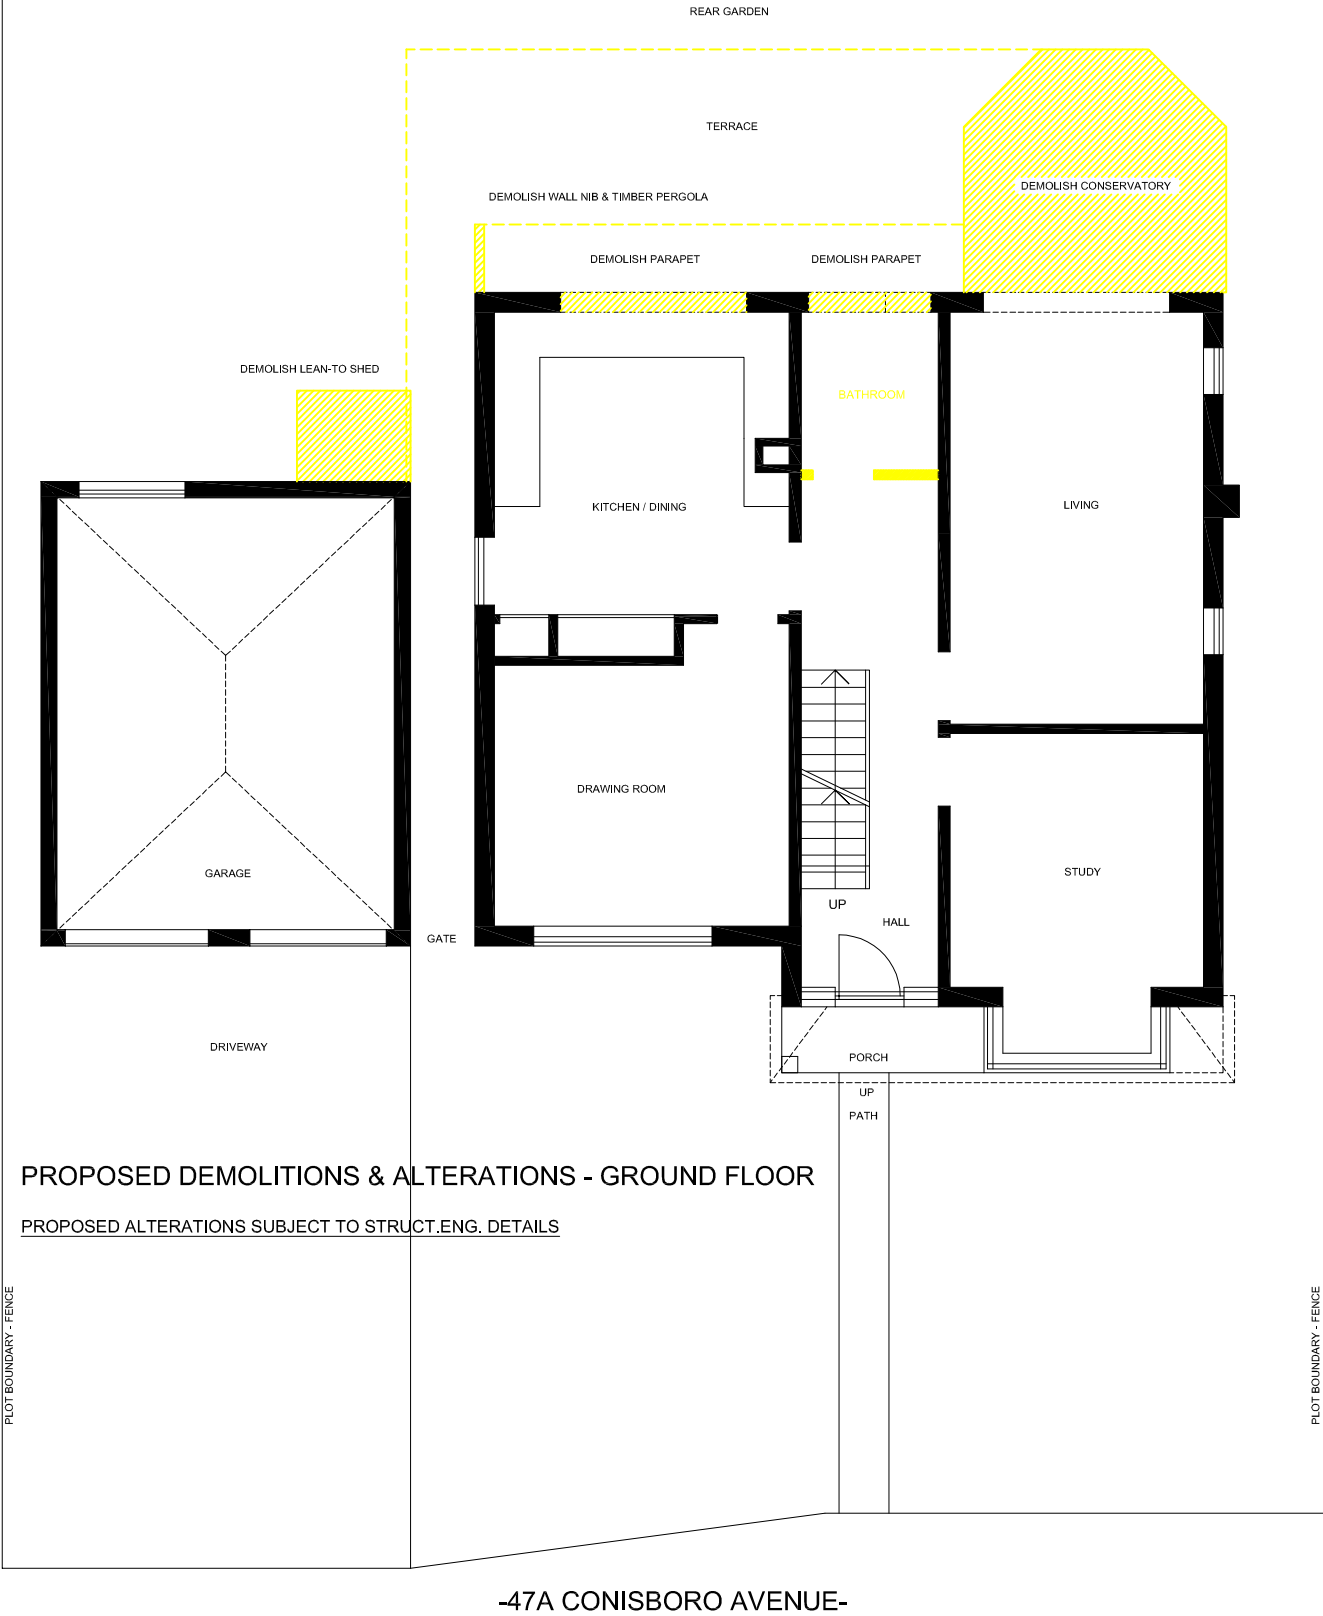

NEW WALLS HATCHED IN RED
DEMOLITIONS HATCHED / OUTLINED IN YELLOW

NB:
This drawing is submitted to the Local Planning Authority as in support of a Notification for Prior Approval for a Proposed Larger Home Extension Town and Country Planning (General Permitted Development) Order 2020

PROPERTY ADDRESS
47A CONISBORO AVENUE, READING RG4 7JF

PROJECT
SINGLE STOREY REAR EXTENSION

DWG.NO.	REV.	SCALE	STATUS
P-CA-102	-	1:100@A3	SUBMISSION

DATE	AUTHOR	DRAWING TITLE
28/05/2021	NH	EXISTING GROUND FLOOR PLAN