


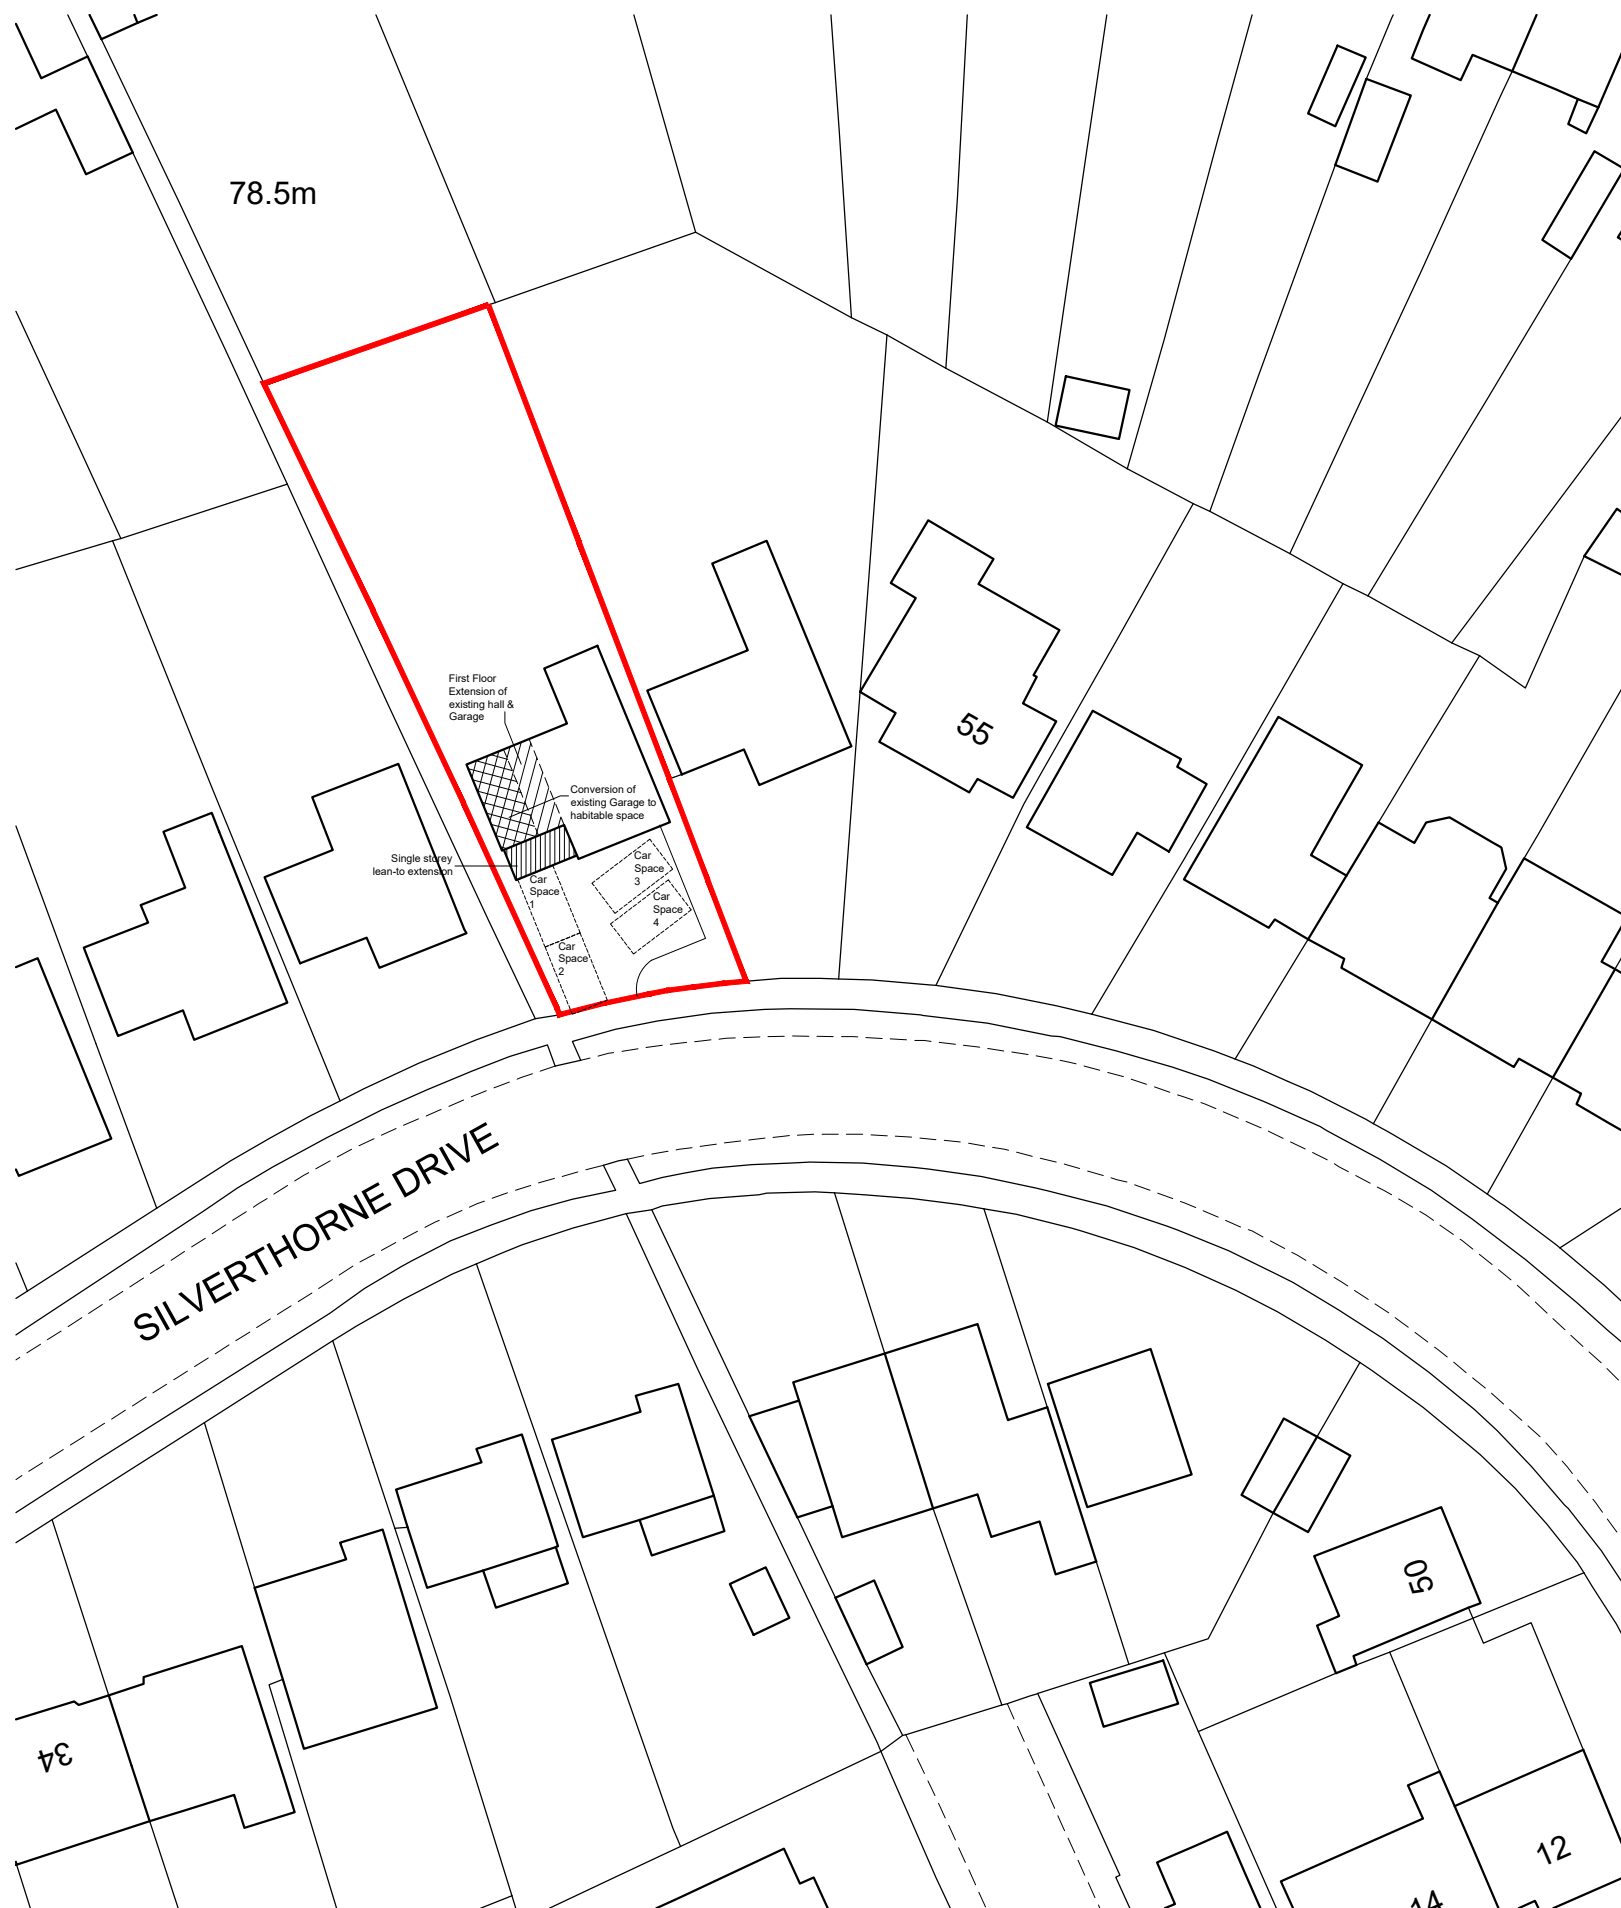

Site Plan 1:500 Scale

~~DO NOT SCALE FROM THIS DRAWING.~~ VERIFY ALL DIMENSIONS BEFORE SETTING OUT, COMMENCING WORK OR MAKING ANY SHOP DRAWINGS. REPORT ANY DISCREPANCIES TO SUPERVISING OFFICER IMMEDIATELY. COPYRIGHT ©


1:500 scale Bar
This Drawing has been produced for printing onto A3 size paper,
0m 5m 10m 20m 40m
2.5m

1:1250 scale Bar
This Drawing has been produced for printing onto A3 size paper,
0m 12.5m 50m 100m
6.2m 25m

© Crown copyright 2021 Ordnance Survey 100053143
Cadastral data is subject to Crown copyright and is reproduced with permission of HM Land Registry.



Location Plan 1:1250 Scale

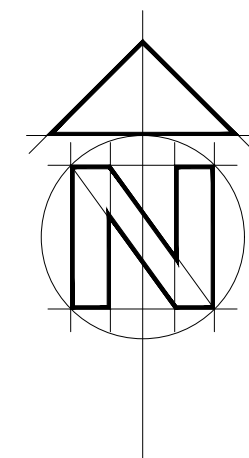

BA

CLIENT Mr & Mrs R Burugula

JOB 51 Silverthorne Drive, Caversham
Reading, Berkshire

DRG SITE & LOCATION PLANS

14 Hornbeam Close
Wokingham
RG41 4UR
07515 355770

SCALE As Shown DRAWN P Bonney DATE January 2021

BA 0173 | 04