



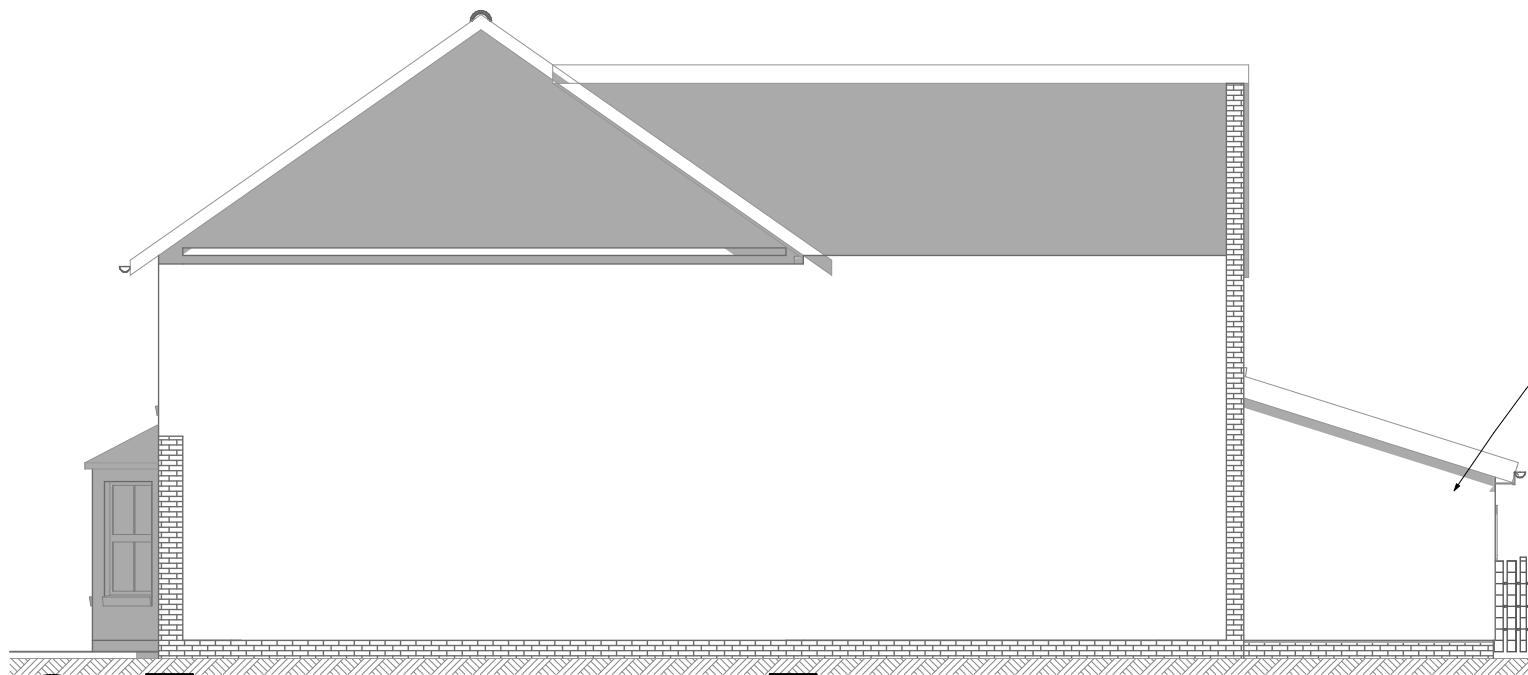

North West Elevation as Proposed
1:100

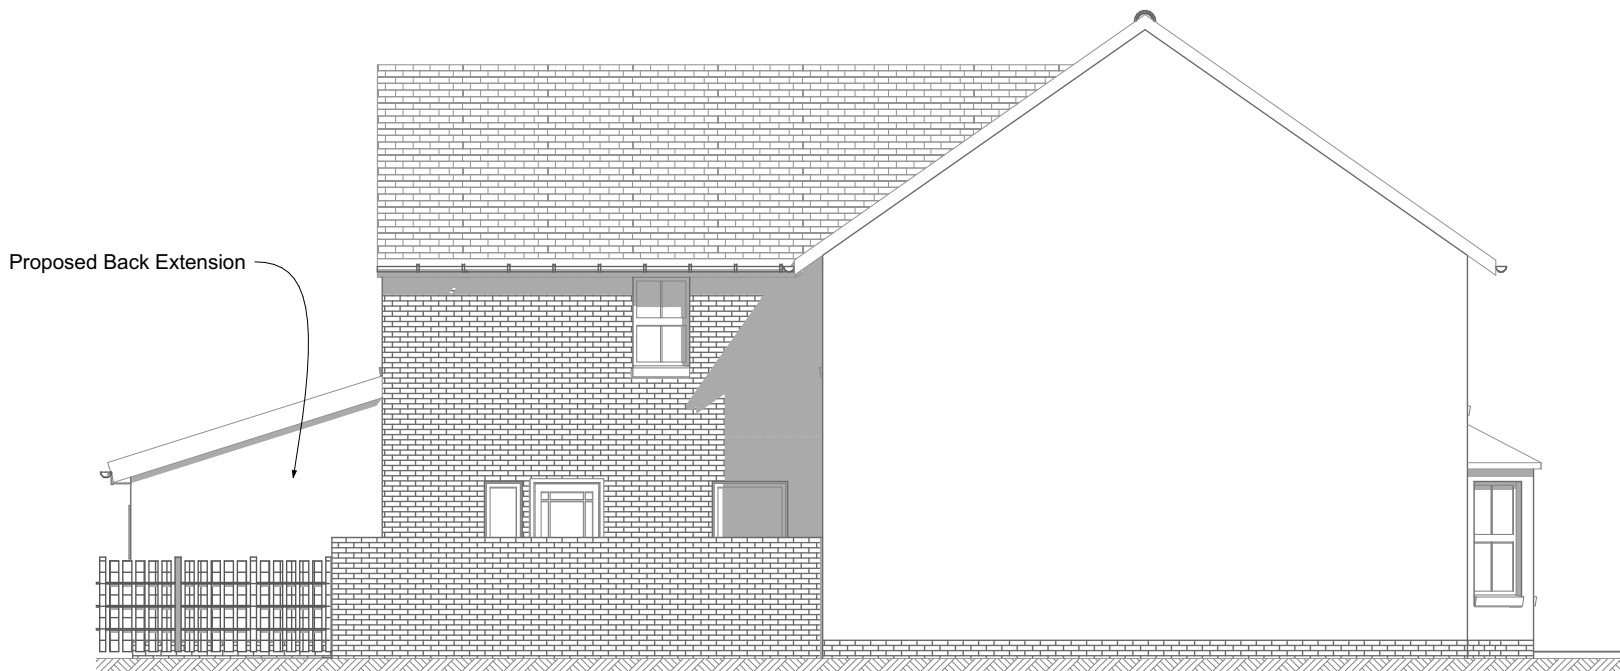

South East Elevation as Proposed
1:100

Revisions	Date
-----------	------

All dimensions to be checked on site prior to the commencement of any construction.
This drawing may not be reproduced in any part or form without the written consent of I.M. Top Construction Ltd.

ALL COPYRIGHTS RESERVED

I.M.Top Construction Ltd.

14 Tyberton Place
Reading
Rg1 6ES

office@top-construction.co.uk
www.top-construction.co.uk

Project Back extension and Internal alterations at:

-181 Caversham Road
-Reading
-RG1 8BB

Client -Shyam Lama

Title Elevations as Proposed 2

Drawn	Scale	Date
Irek	As shown	2020-03-06

Drawing No	Rev
20200306_08@A4	R0
-	-

181 Caversham Road Reading RG1 8BB