




REV	COMMENTS	DATE

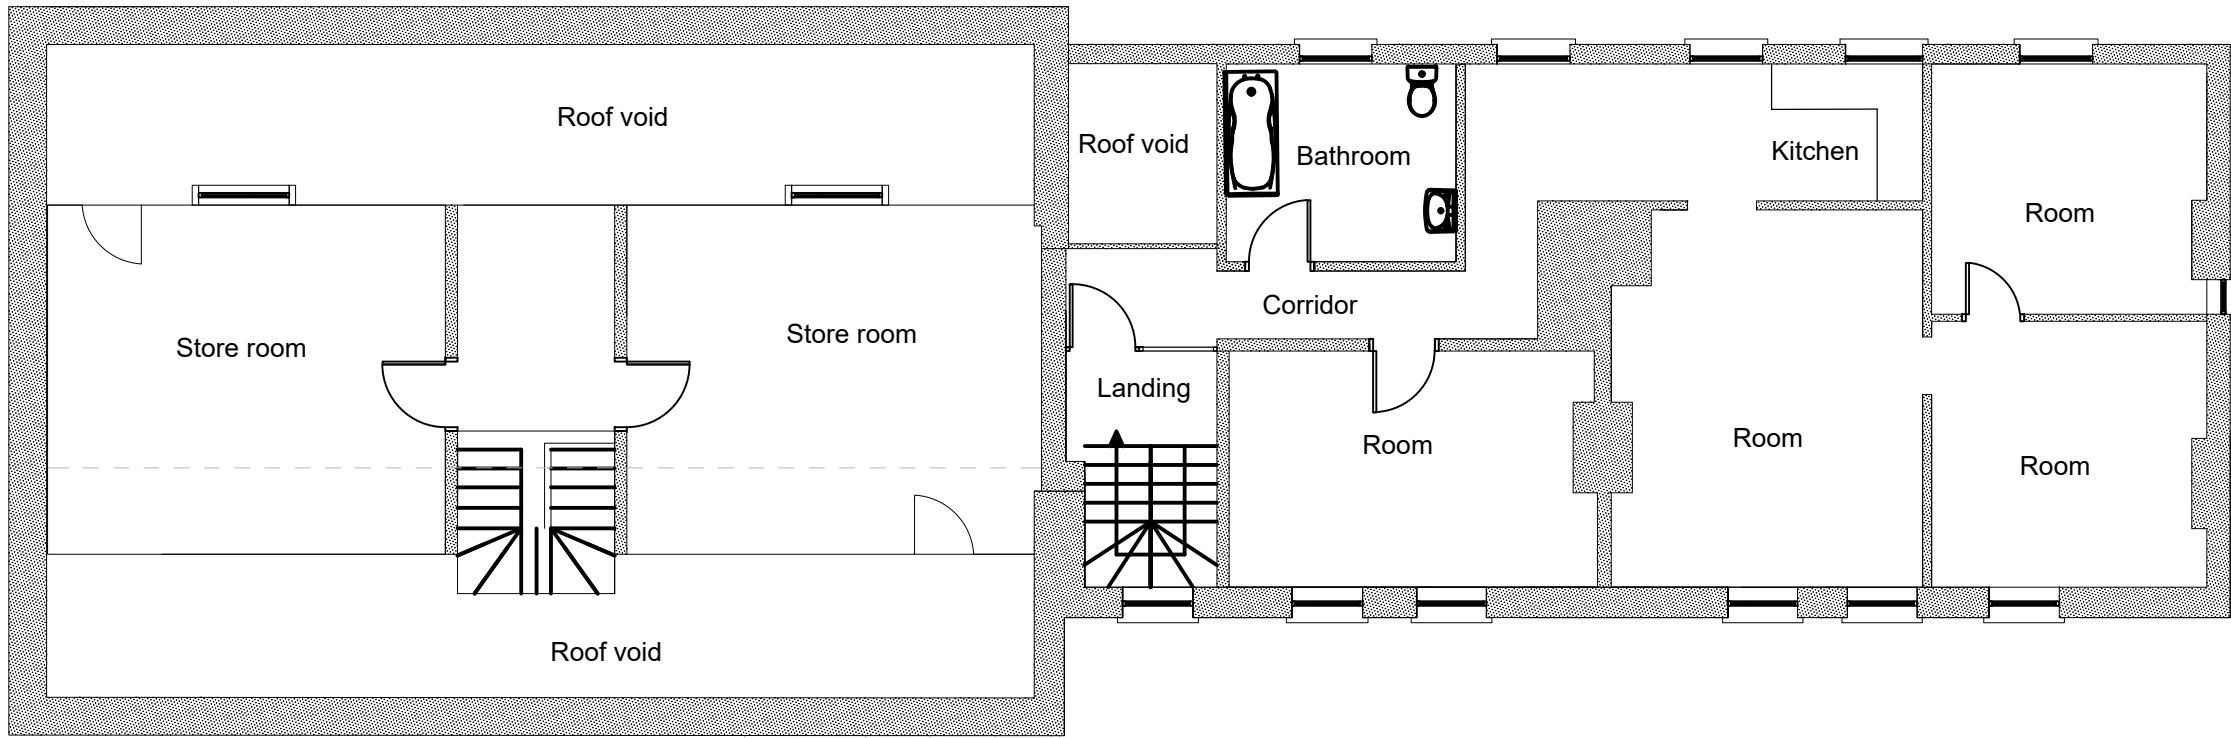


Second Floor Plan

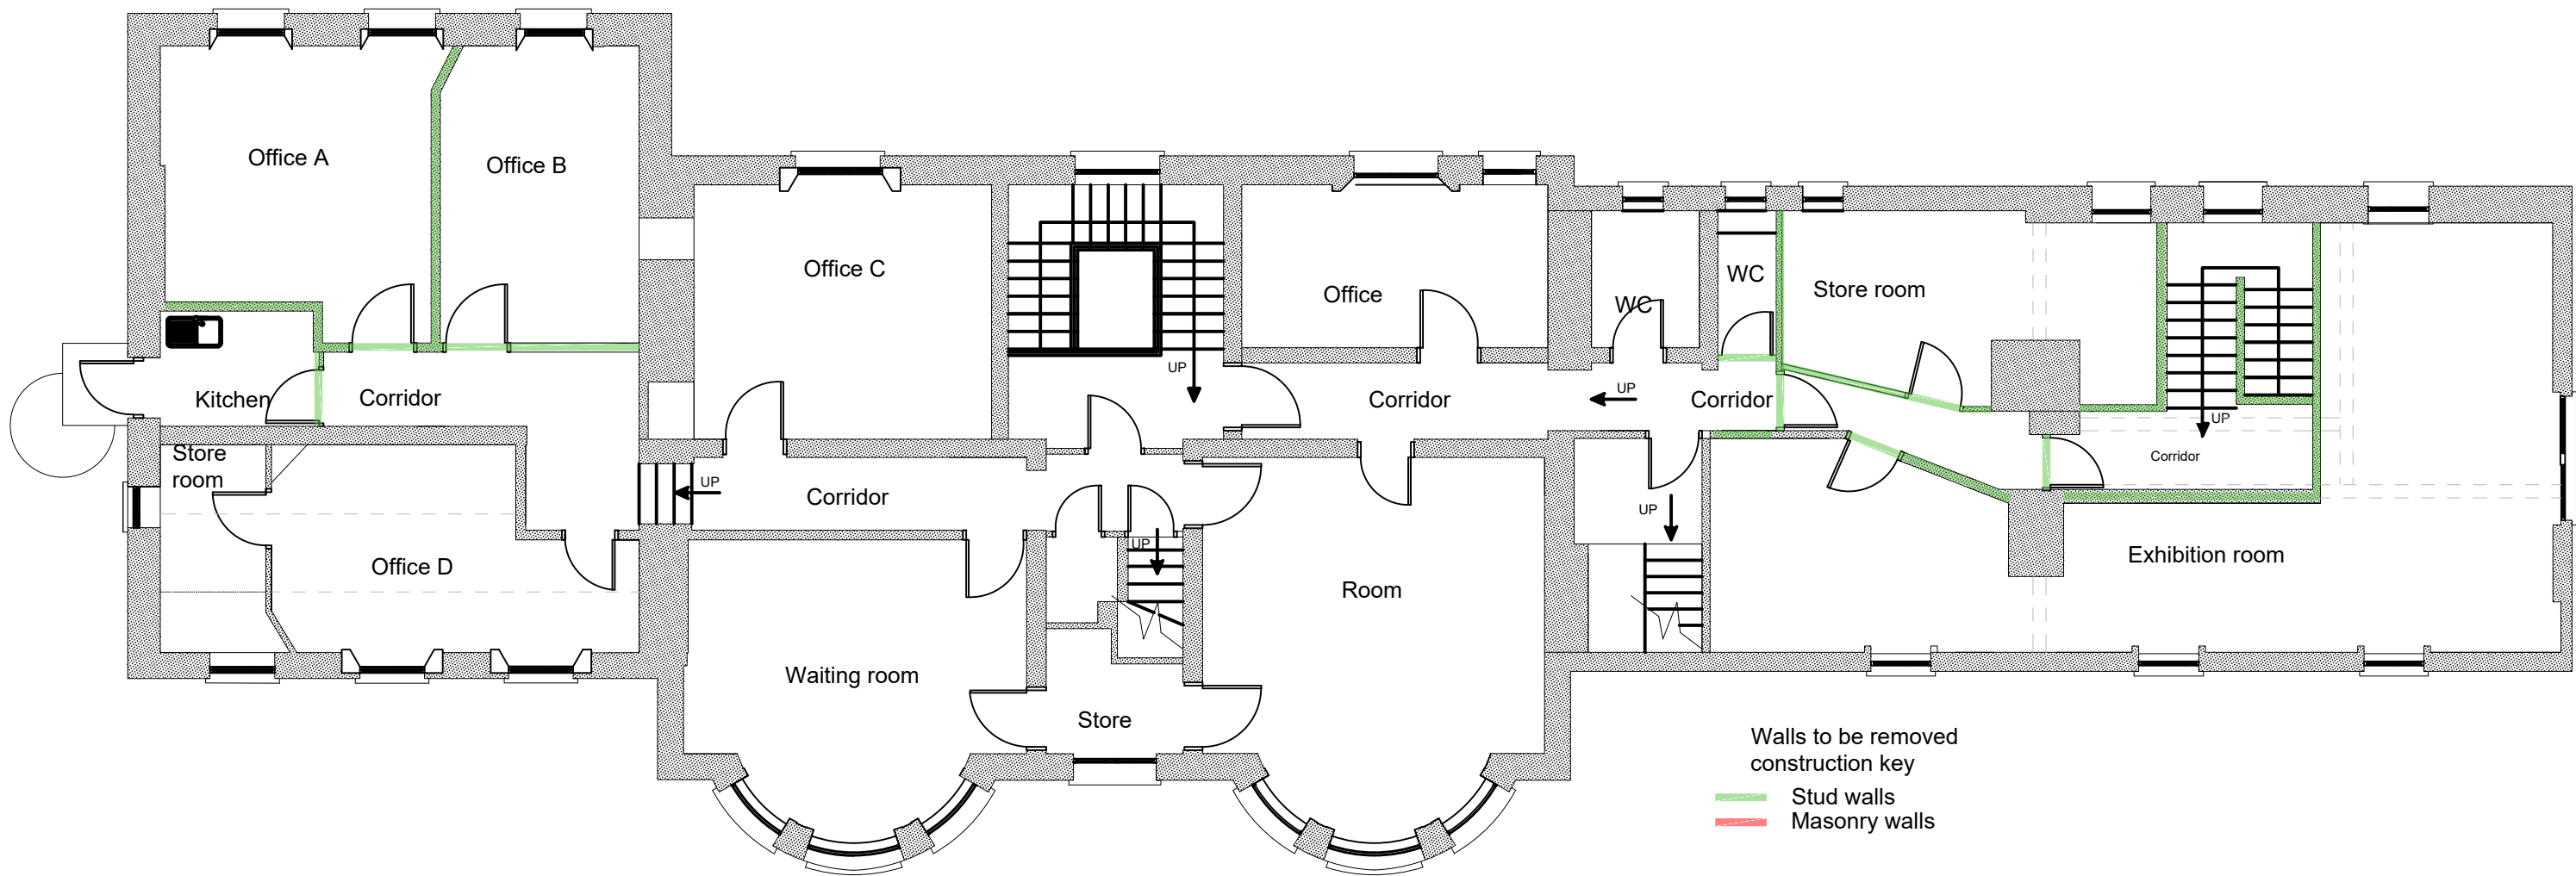

First Floor Plan

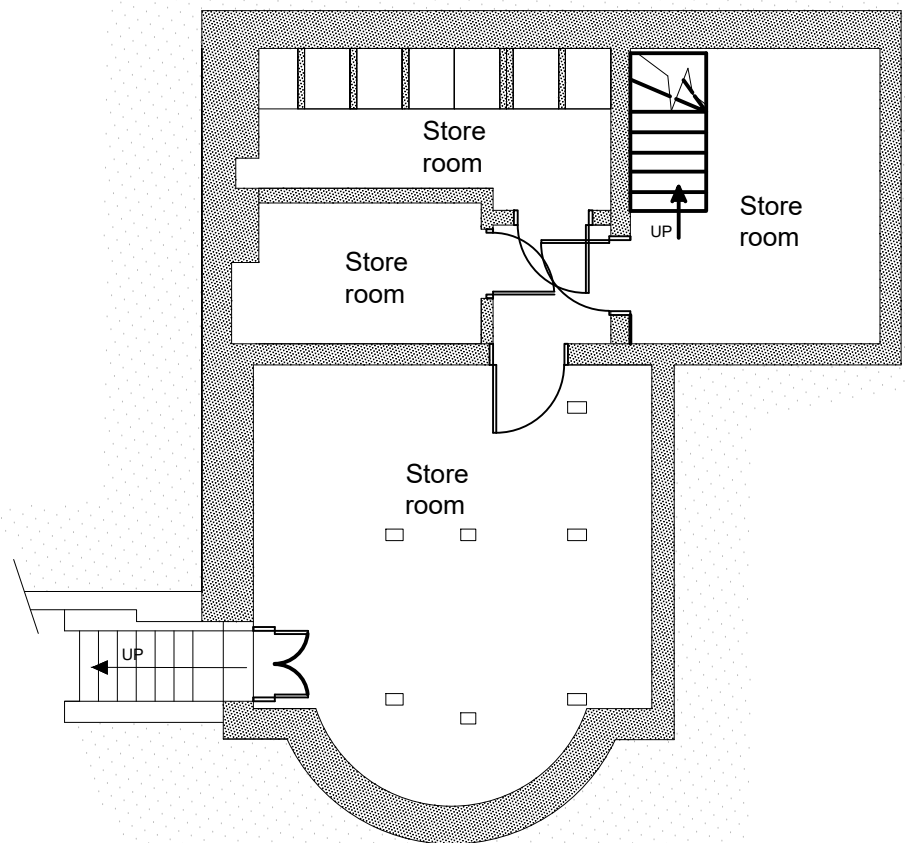

Basement

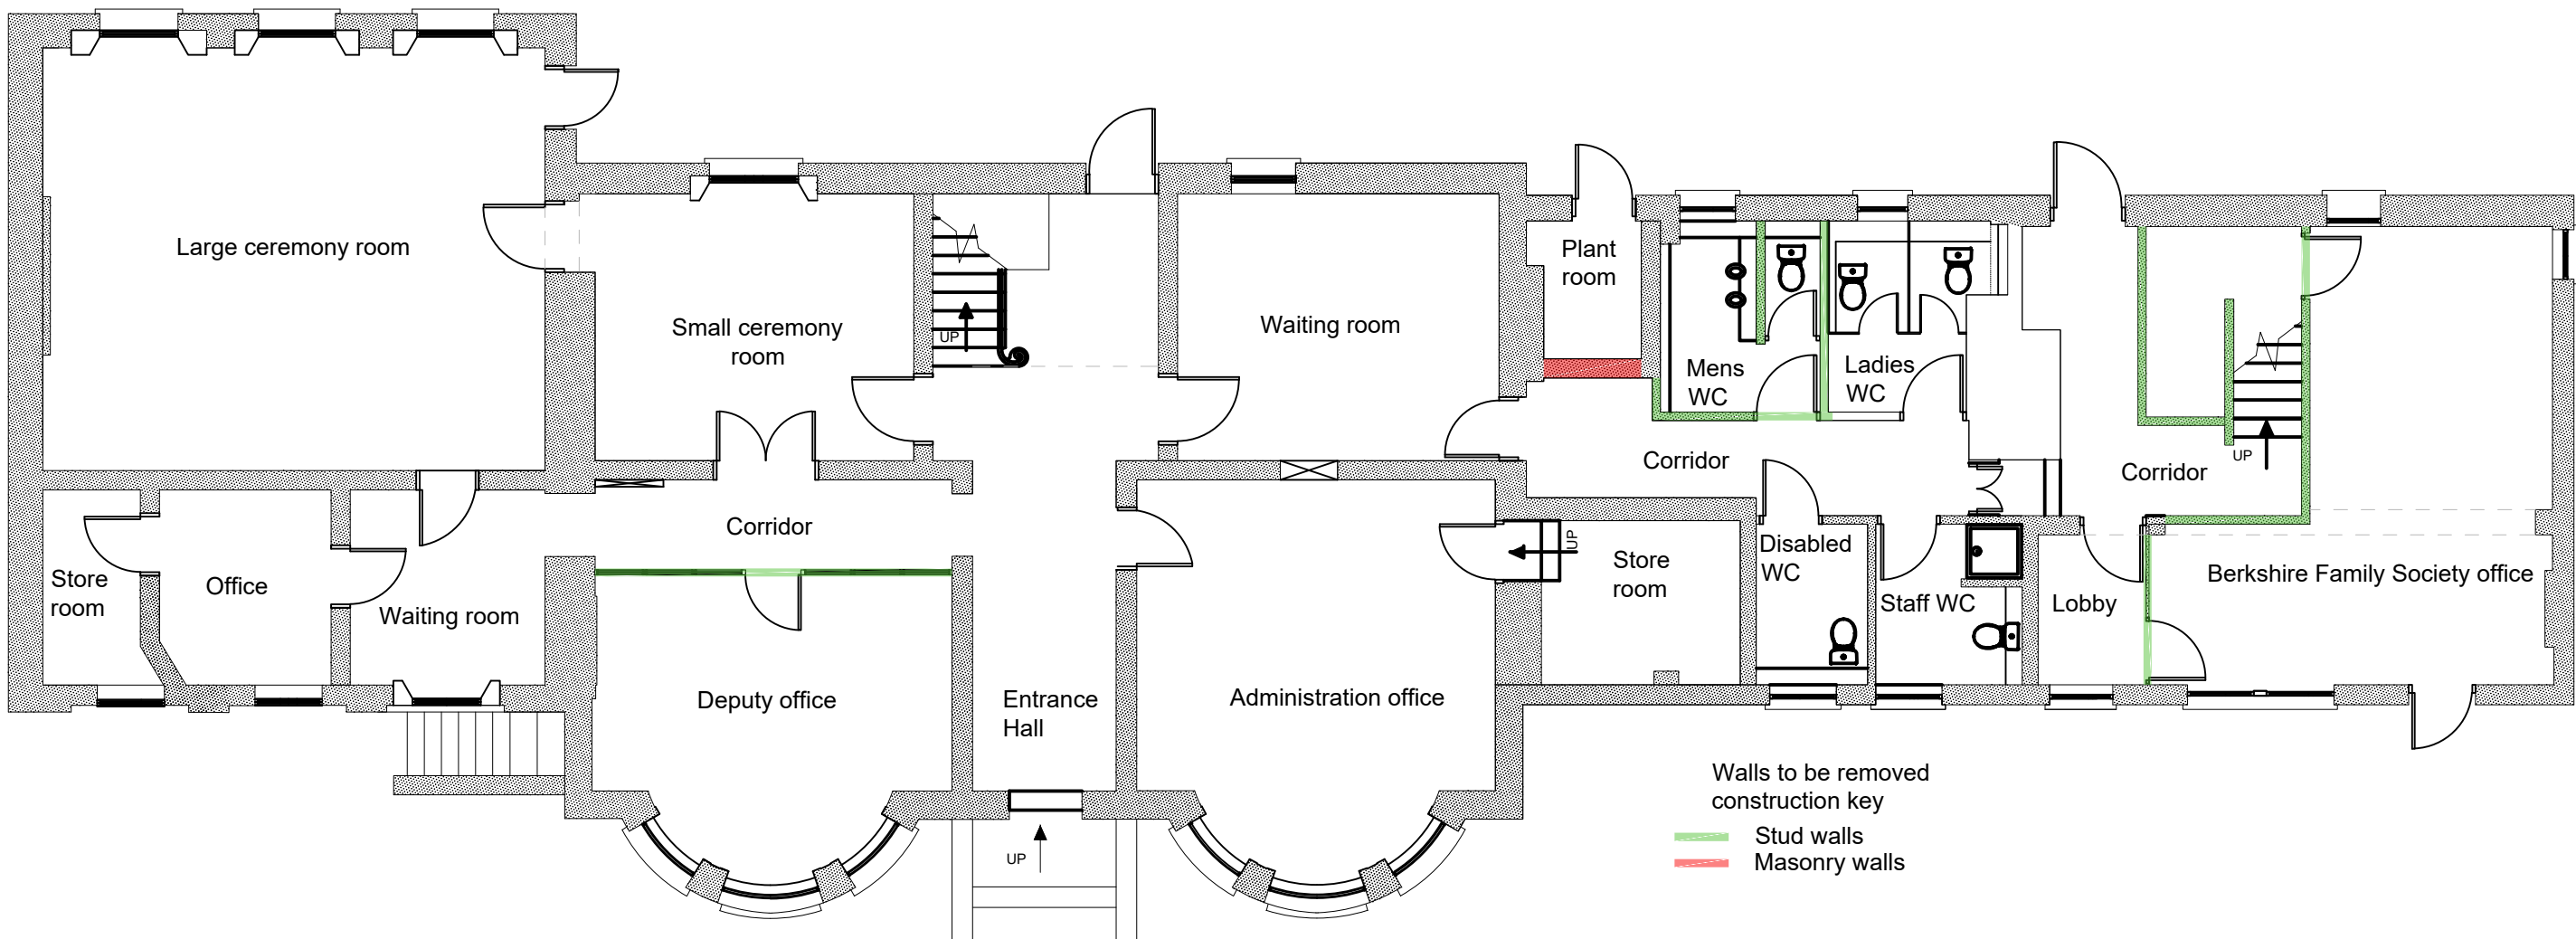

Ground Floor Plan

1:100 scale Bar
This Drawing has been produced for printing onto A1 size paper,
If printing on A3 please use the scale below for reference.



SHAUN•TANNER
ARCHITECTURE & PLANNING
www.stlarchitecture.co.uk studio@stlarchitecture.co.uk 0118 989 0808

CLIENT ITS PERSONNEL
PROJECT YEOMANARY HOUSE, 131 CASTLE HILL,
READING RG1 7TA
DRAWING EXISTING FLOOR PLANS

STATUS PLANNING
SCALE 1:100 @ A1
DRAWN STL
CHECKED NO
3556/101
REV A
DATE NOV 2020

THIS DRAWING MUST NOT BE SCALED UNLESS ISSUED FOR PLANNING PURPOSES. ALL DIMENSIONS ARE TO BE VERIFIED PRIOR TO SETTING OUT,
COMMENCING WORK, OR PRODUCTION OF FABRICATION DRAWINGS. REPORT ANY DISCREPANCIES TO THE SUPERVISING OFFICER IMMEDIATELY. ©

