


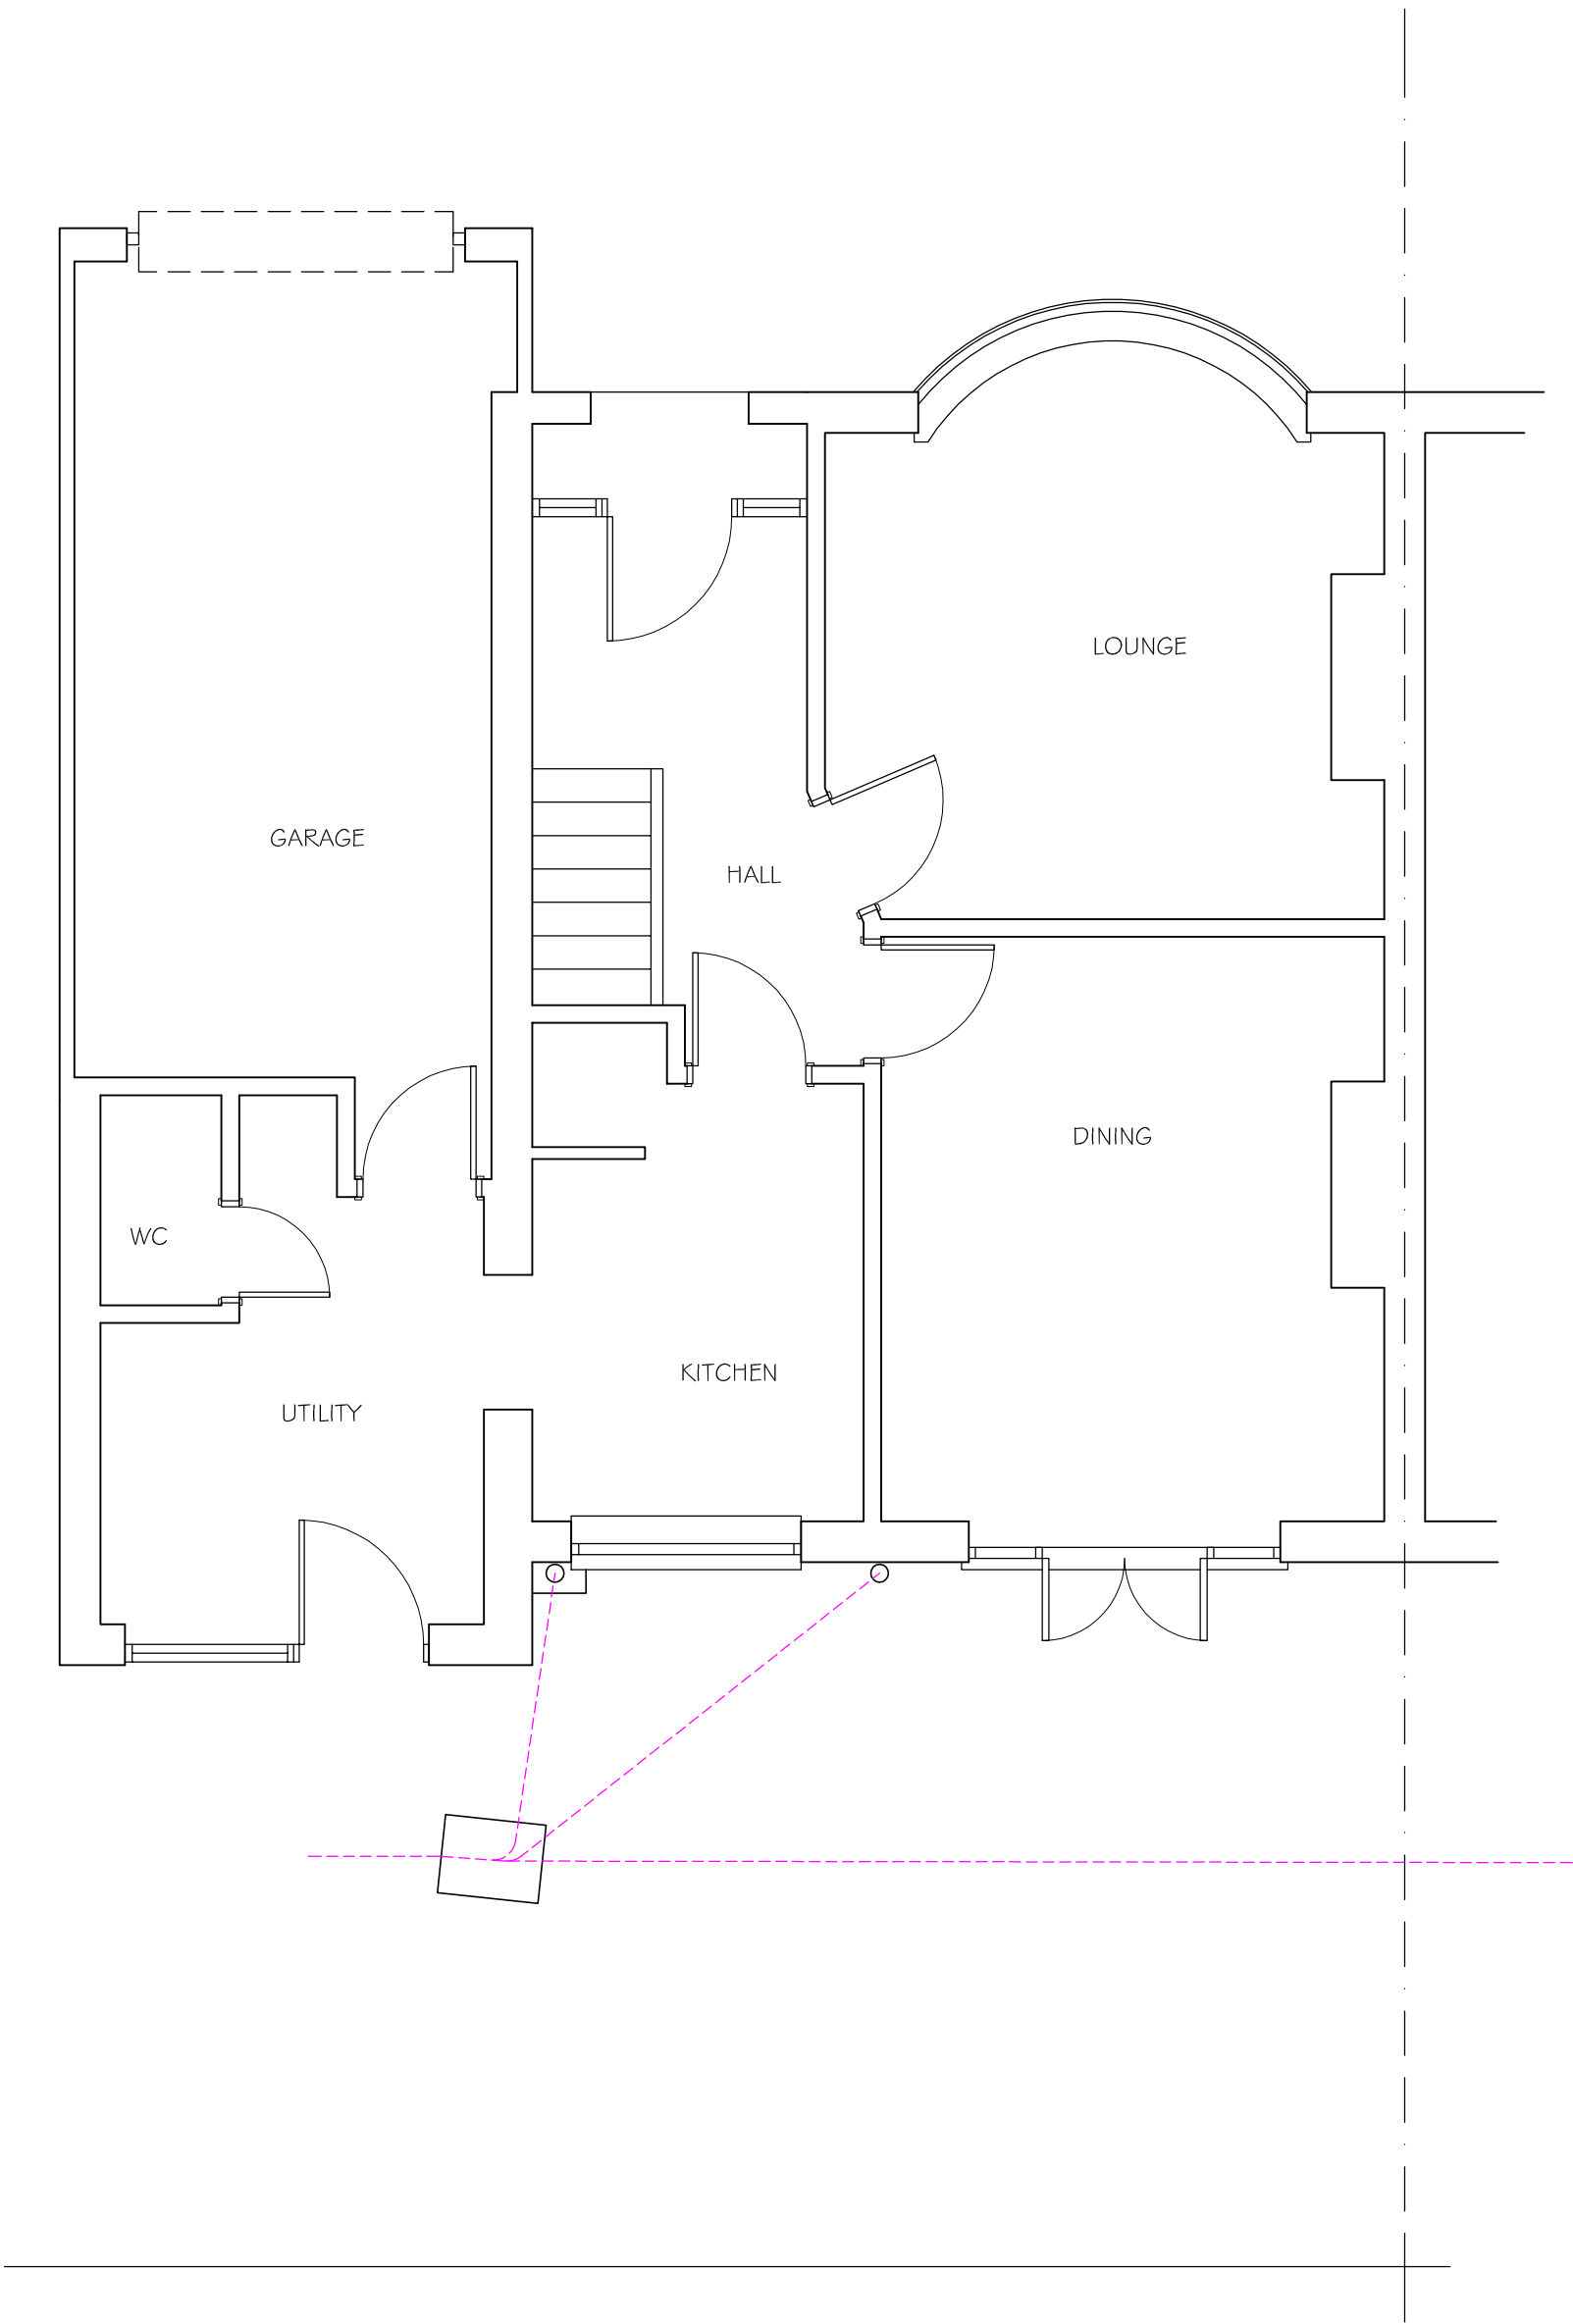

EXISTING GROUND FLOOR PLAN
0 1 2 3 Metres
SCALE 1:50




EXISTING SIDE ELEVATION




EXISTING REAR ELEVATION

0 1 2 3 Metres

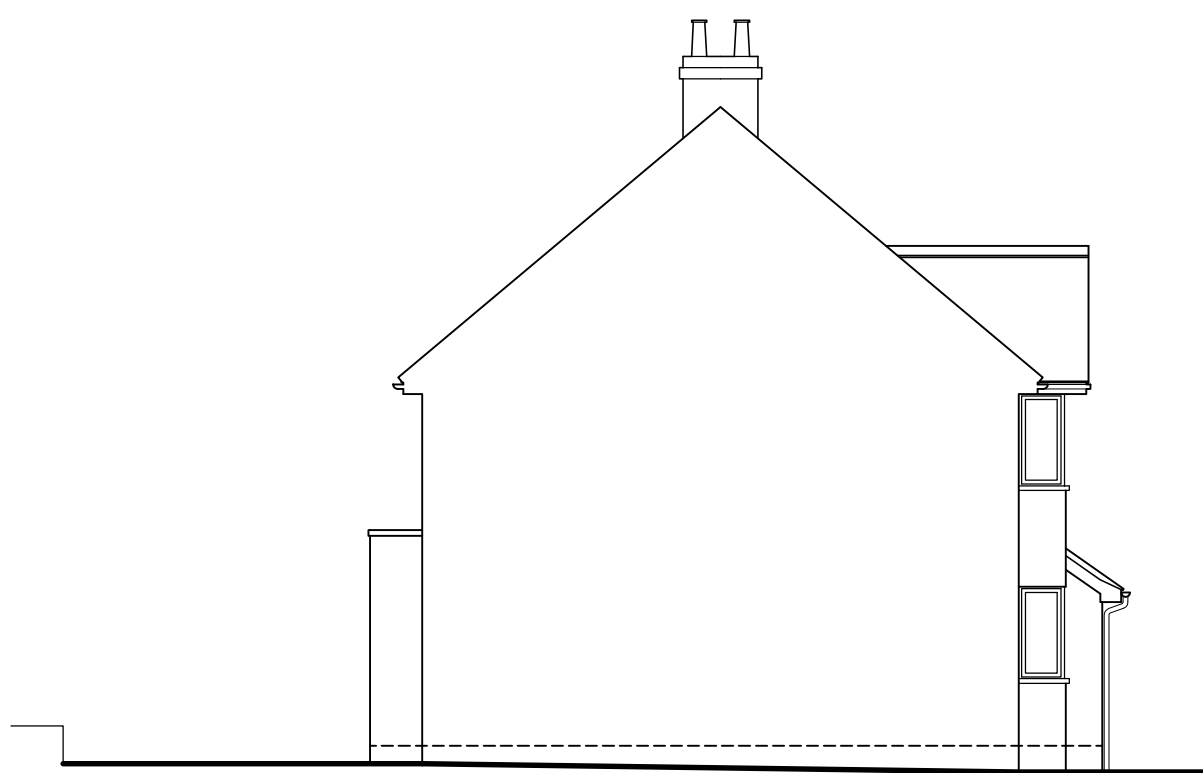

EXISTING SIDE ELEVATION

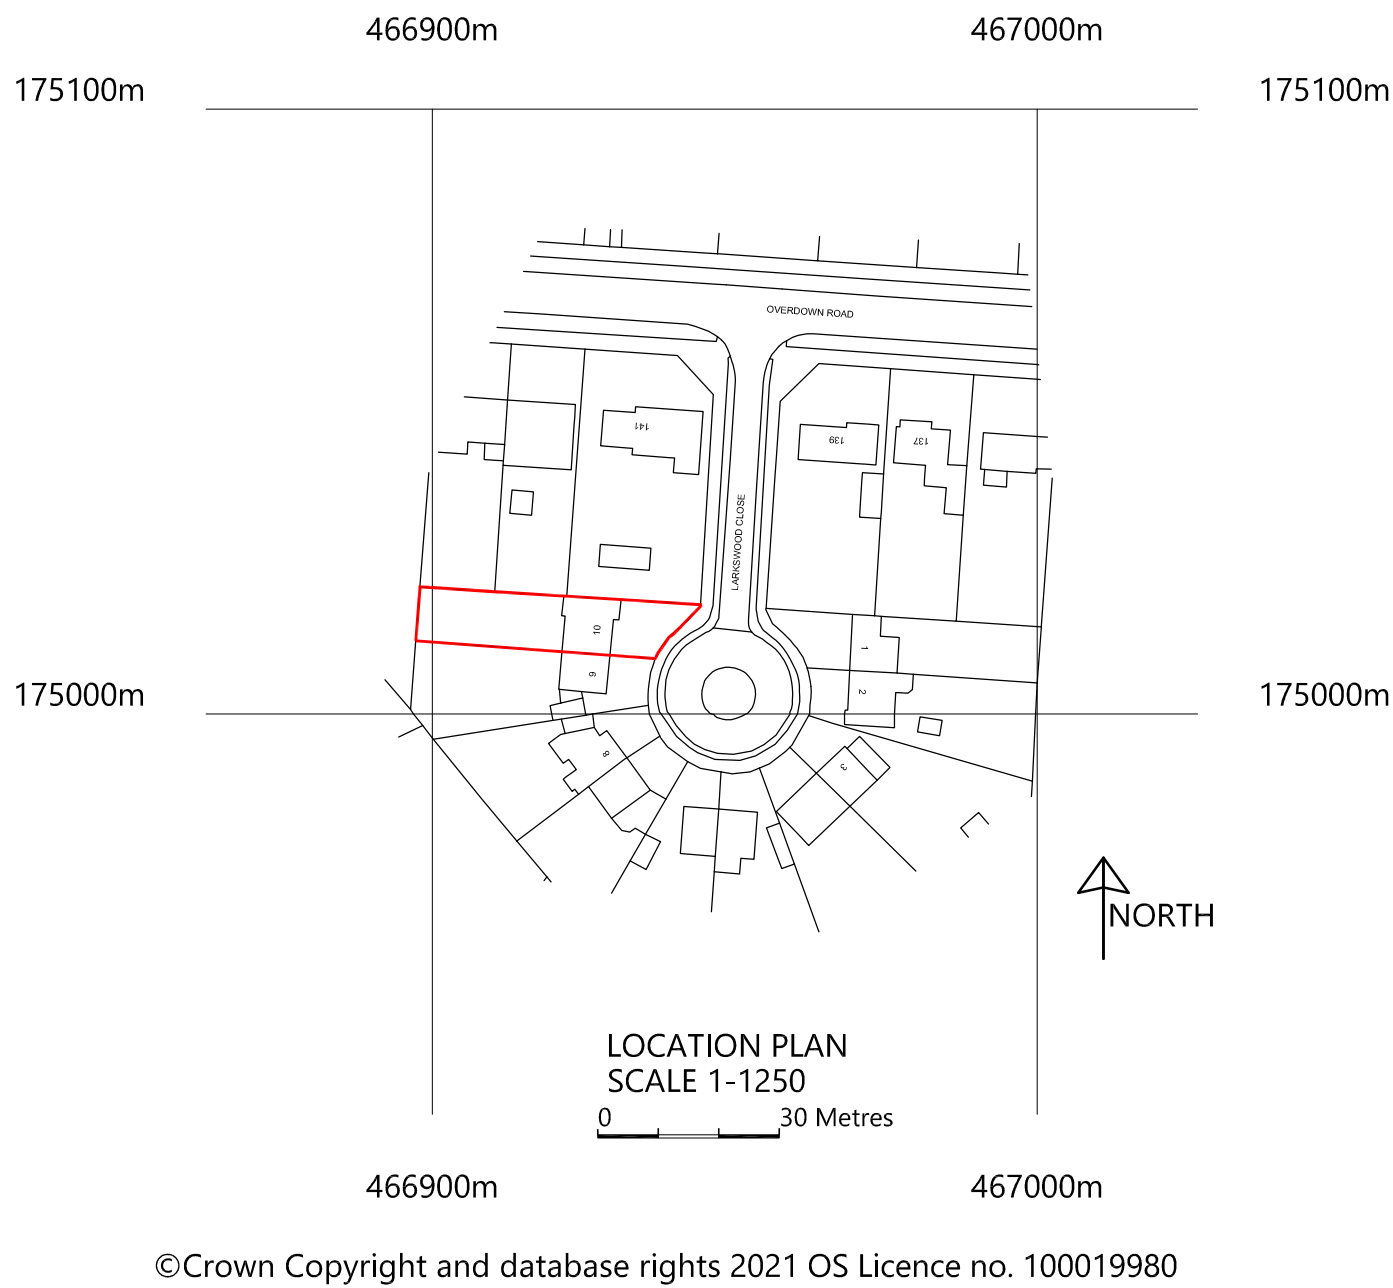

DATE	MODIFICATION	ISSUE	TITLE:- EXISTING PLANS & ELEVATIONS AT 10 LARKSWOOD CLOSE, TILEHURST READING, BERKS RG31 6NP FOR DAVE & DEBBIE McKEOWN	SCALE:- 1:100 uos @ A1	
				DRAWN BY:- CVS Designs Ltd	DATE:- MAY 2021
				DRAWING No:- 01	REV:-