


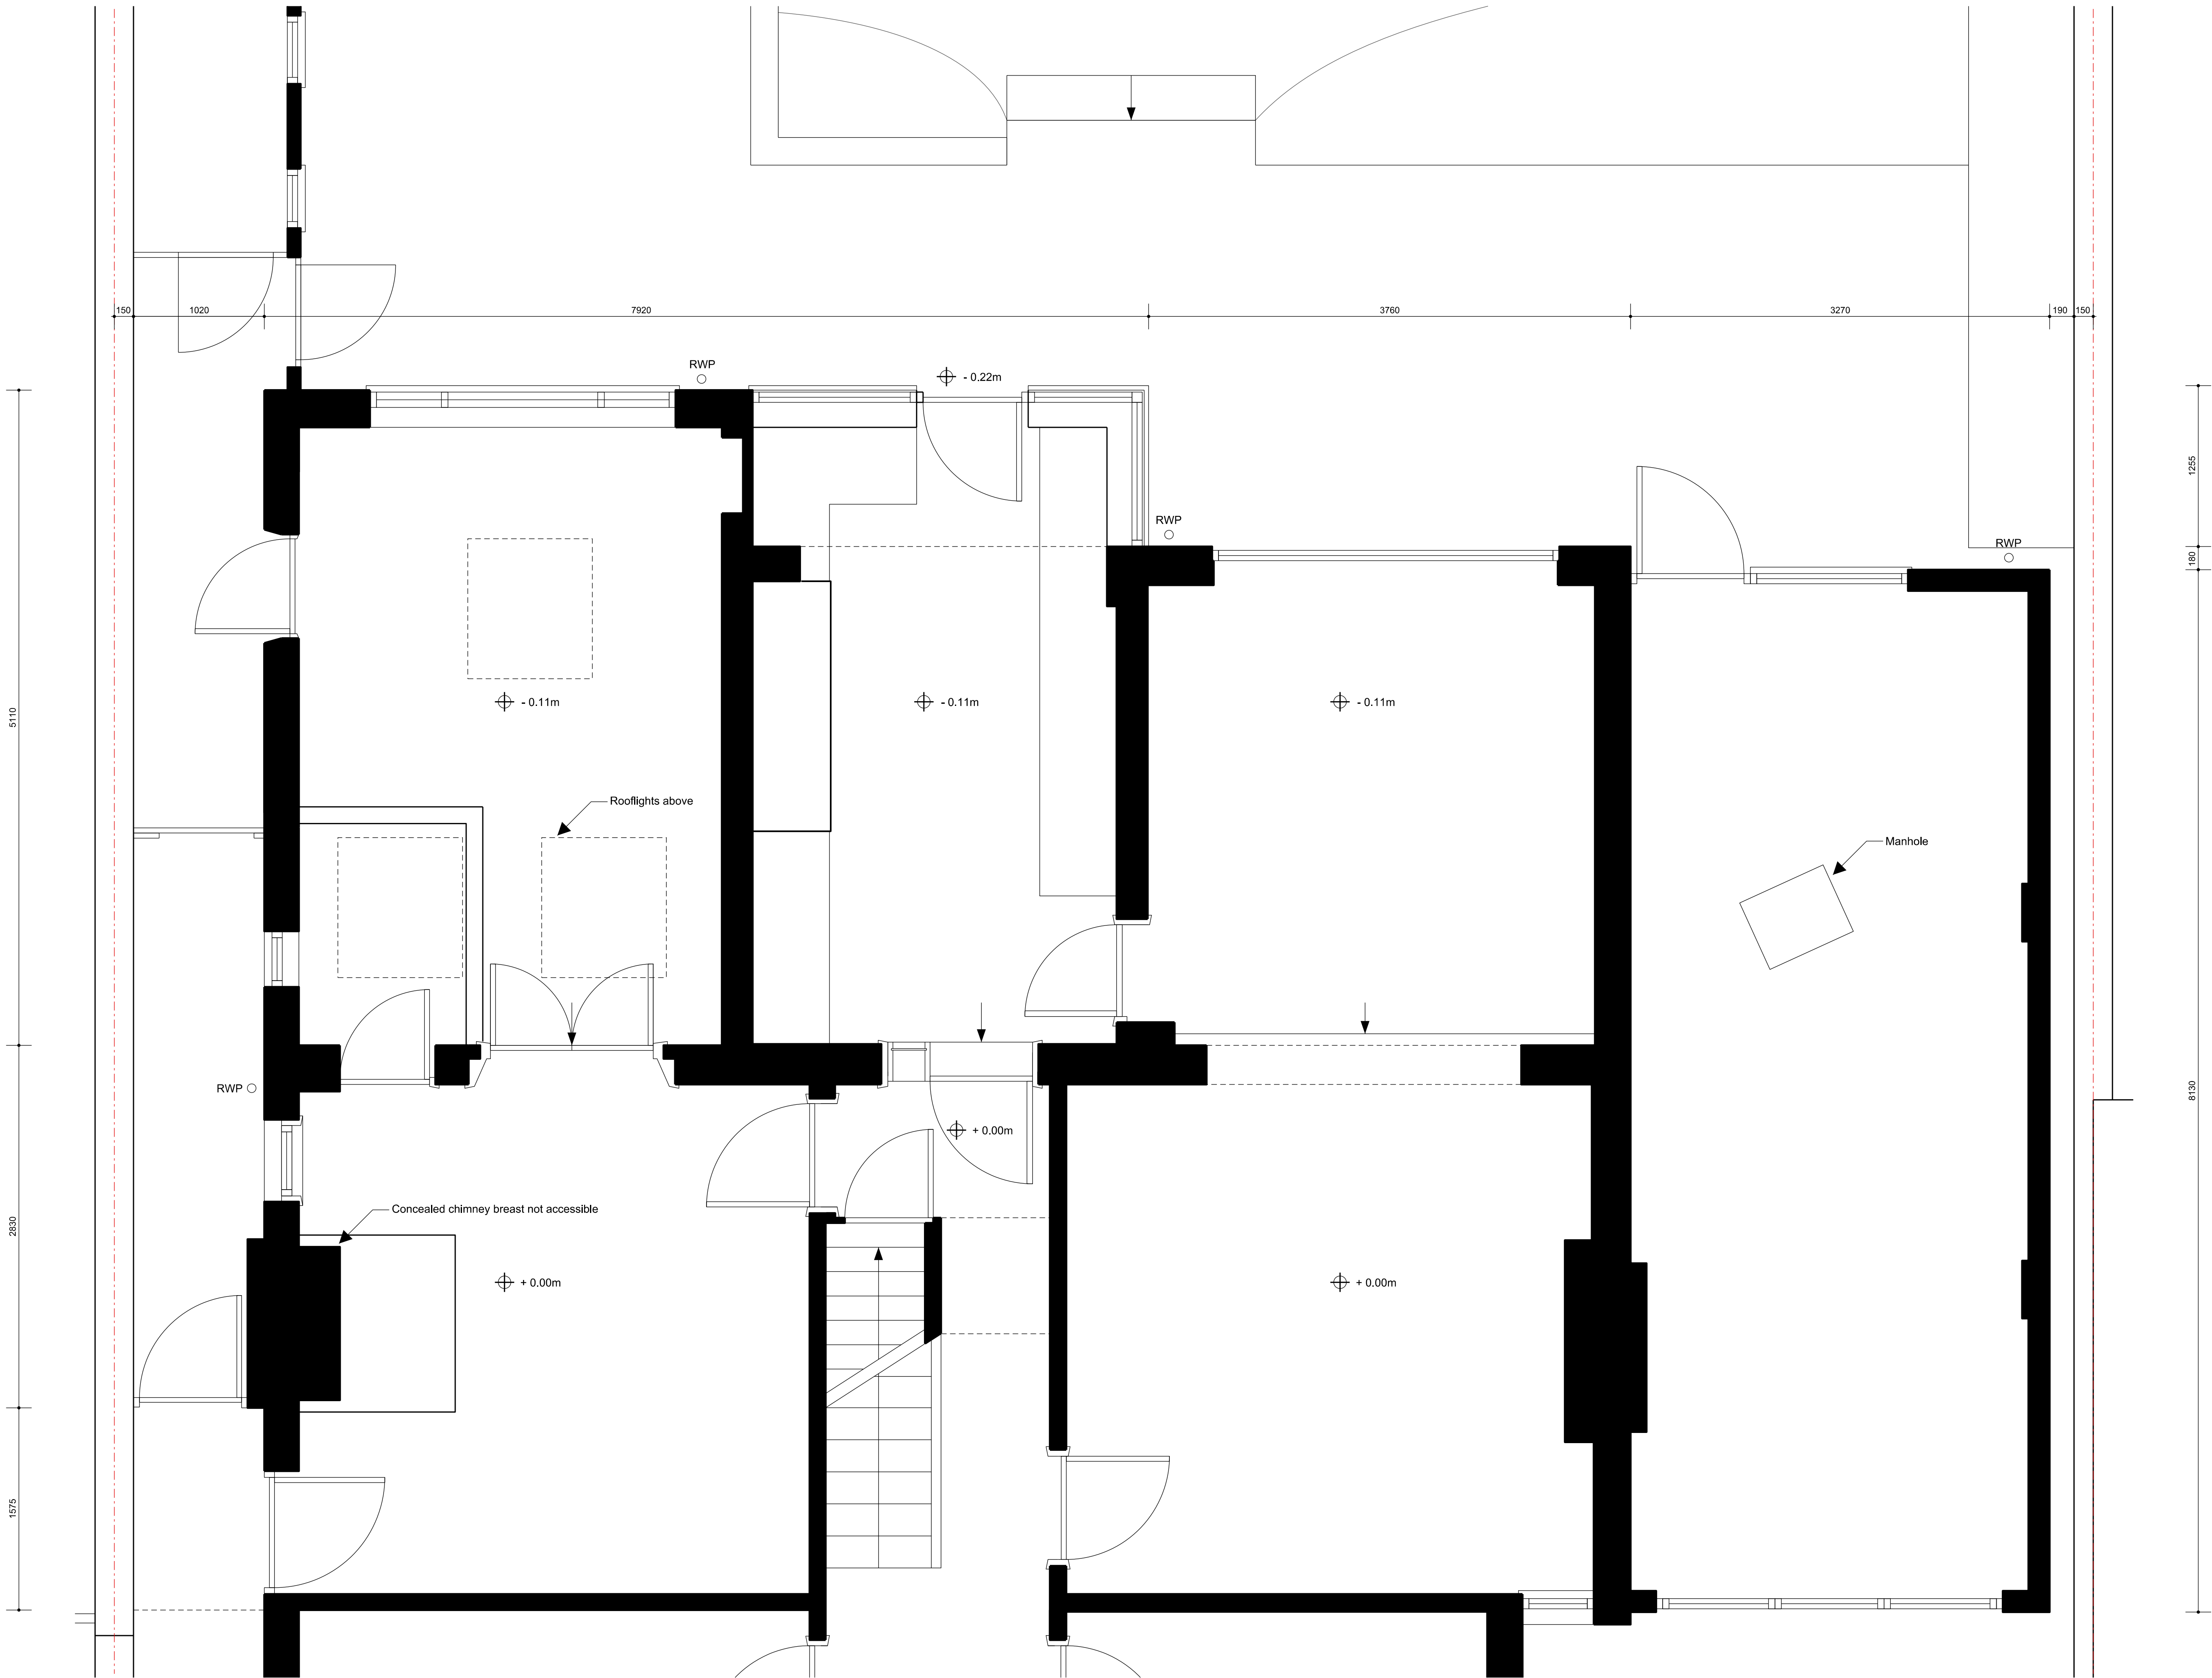

Comments:

All measurements taken for the preparation of design development drawings. All dimensions to be checked prior to tender and construction.

General notes:

Do not scale from drawings.
Errors to be reported immediately to the Architect.
To be read in conjunction with all relevant Architect's, Services and Structural Engineer drawings.
All existing site, tree and building information has been compiled from different sources.
All dimensions to be checked on site.

00	23.08.20	Planning Issue	AH	CHW
Rev.	Date	Description	Drawn	Check

0m0.5m1.0m

hillharveywood

0 studio@hillharveywood.com
www.hillharveywood.com

Project

Bulmershe Road
Reading

Client

Ciaran and Hanna Deeney

Project number

001

Drawing name

Existing
Ground floor plan (rear)

Drawing number

P_01_00

Date

23/08/20

Scale / Format

1:25/ A1, 1:50@A3

Drawn / Checked

AH / CHW

Approved

CAD Reference

Issue

00