




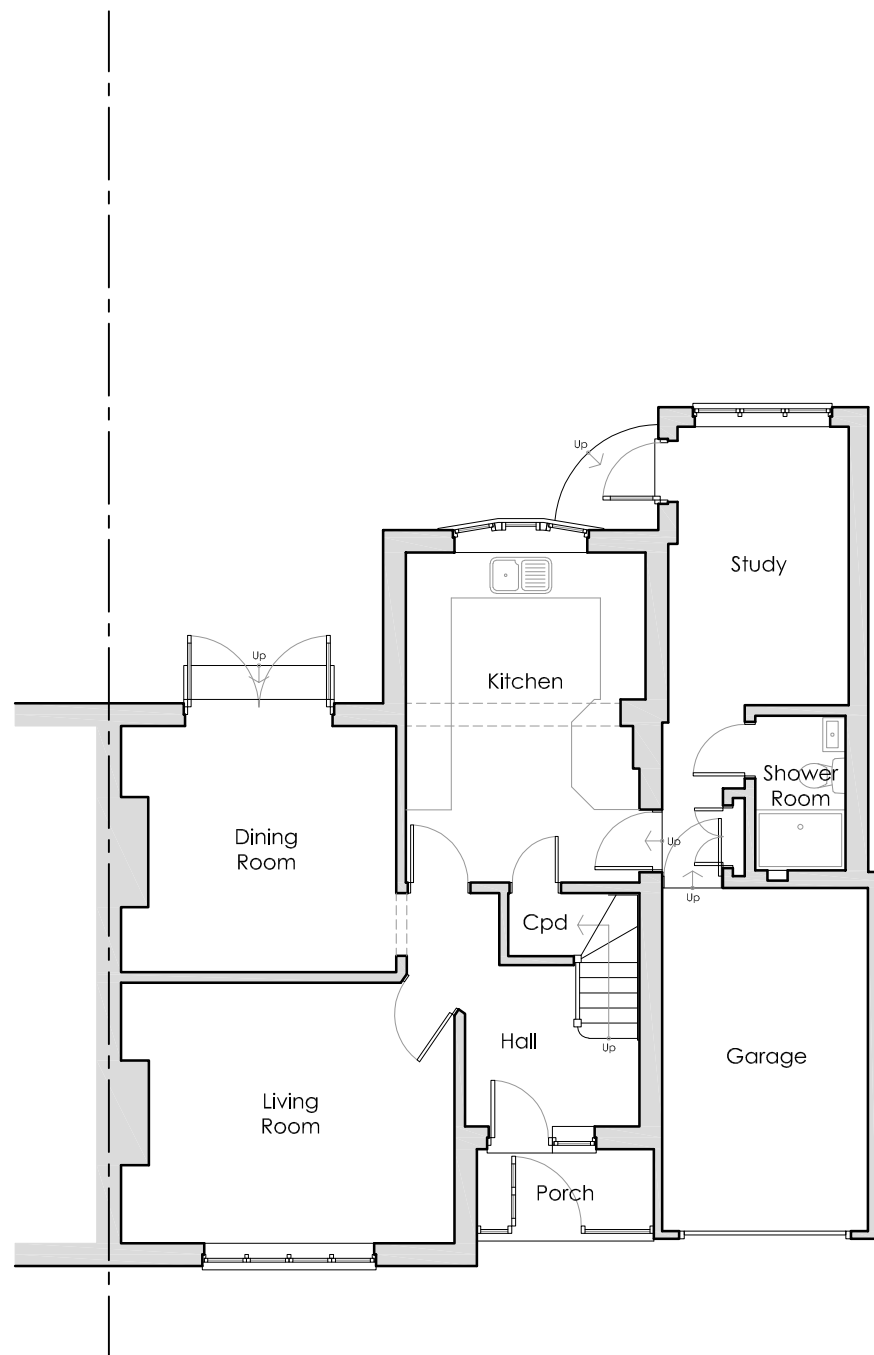

Ground Floor Plan

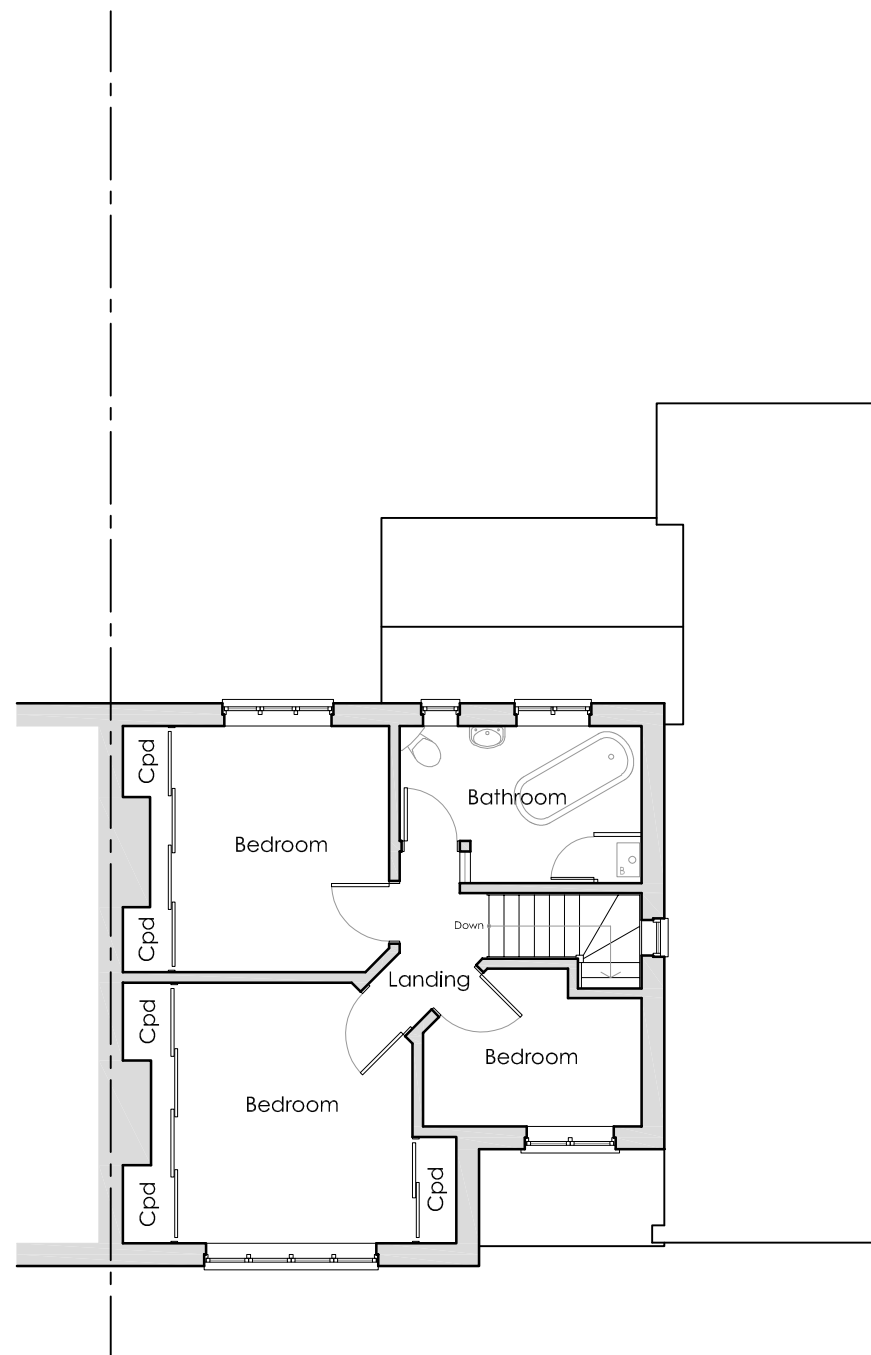

First Floor Plan

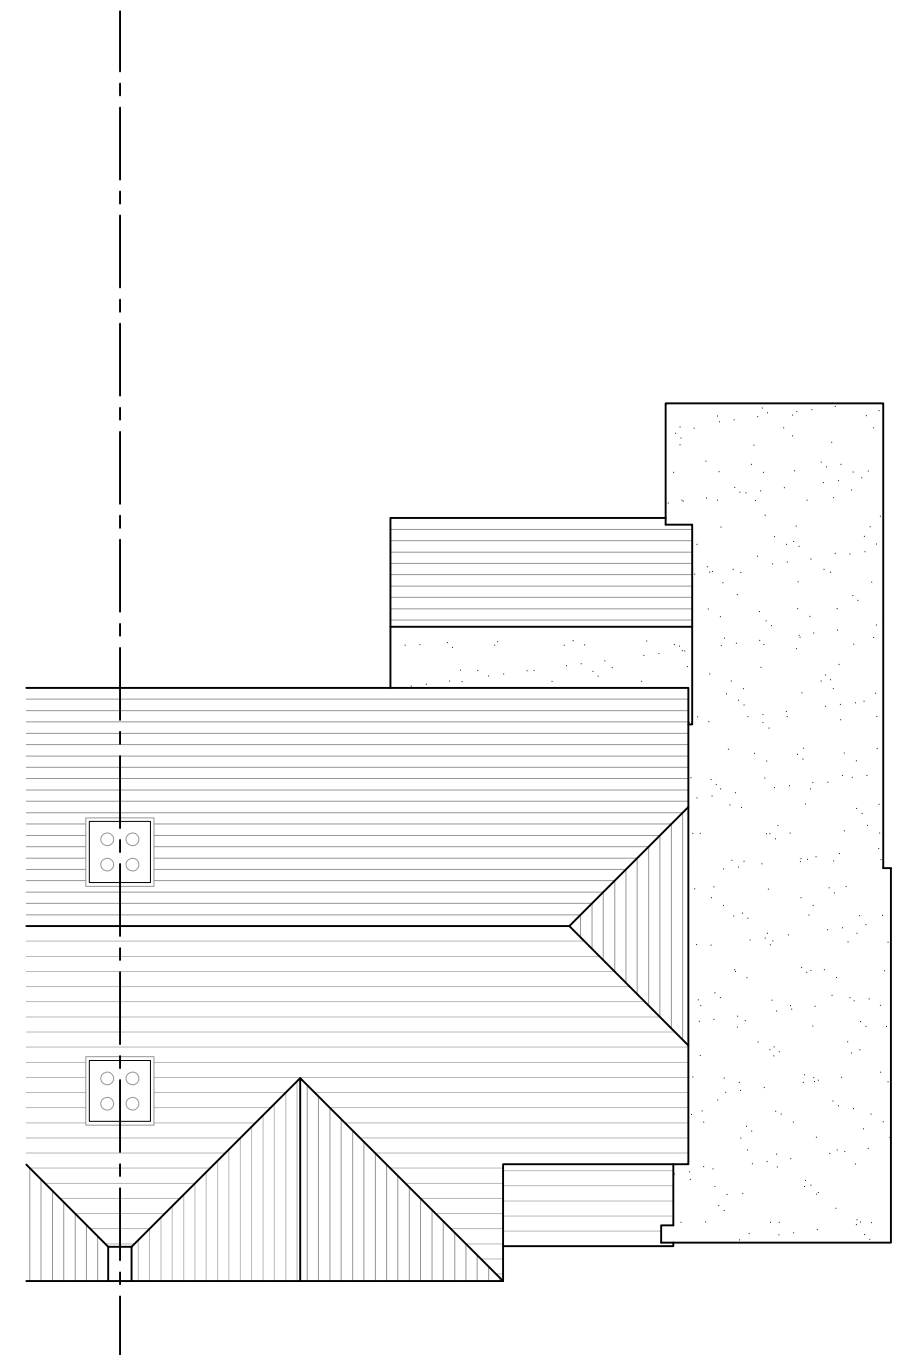

Roof Plan



Rev:	Date:	Description:	Drawn:	Project:	Status:
-	-	-	-	Proposed Extensions and Alterations to 34 Holybrook Crescent, Reading, Berkshire, RG30 3LN.	Planning (Not For Construction)
				Client: Mrs K and I Buckwell-Nutt	Date: August 2020
				Drawing: Existing Plans	Scale: 1:100
					Drawn: RL
					Drawing No: 2007 - PL02
					Rev: -