


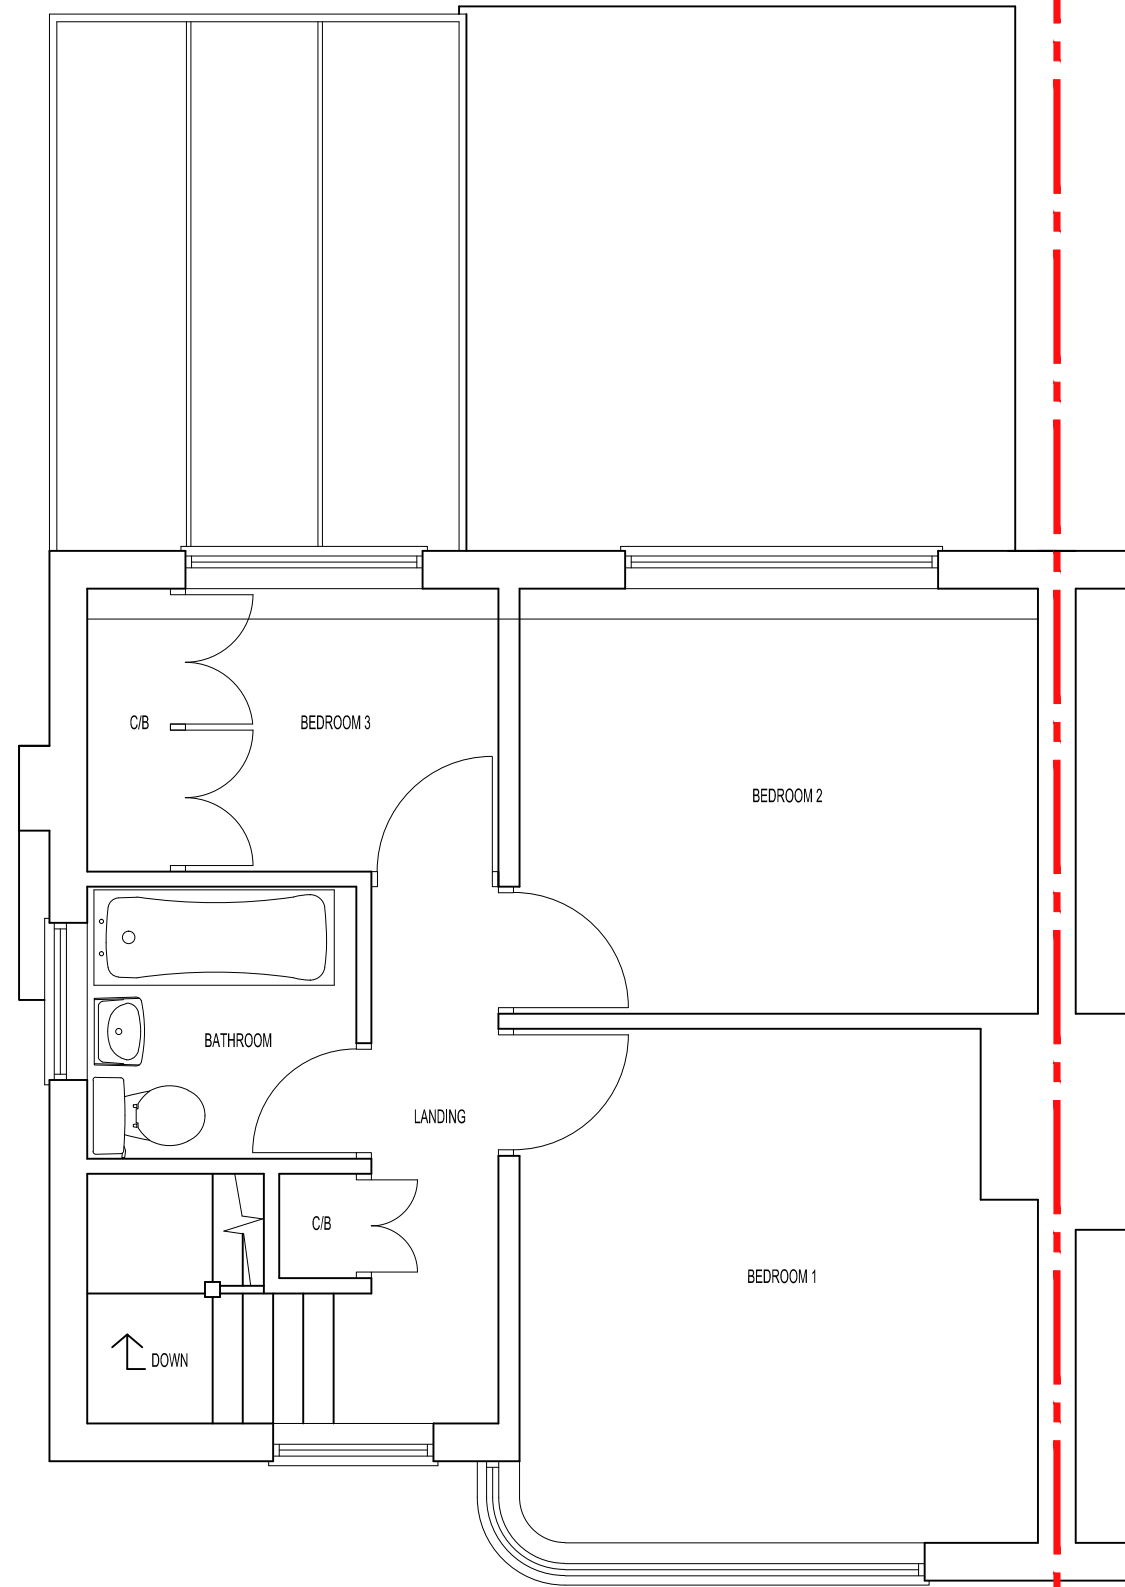

EXISTING FIRST FLOOR PLAN

0 0.5 1 1.5 2 3 4 5m
SCALE 1:50

PROJECT: 4 ROSSENDALE ROAD CAVERSHAM RG4 5JU	DRAWING TITLE: EXISTING FIRST FLOOR PLAN		CREATIVE DESIGN & STRUCTURE	UNIT 1, HENSON HOUSE, NEWTOWN ROAD HENLEY-ON-THAMES, RG9 1HG TEL: 01491411922	DRAWN: ER	DRAWING NO. 09821-02	REV.
					SCALE: 1:50 @ A3		
					DATE: MARCH 2021		
					STATUS: PLANNING		