


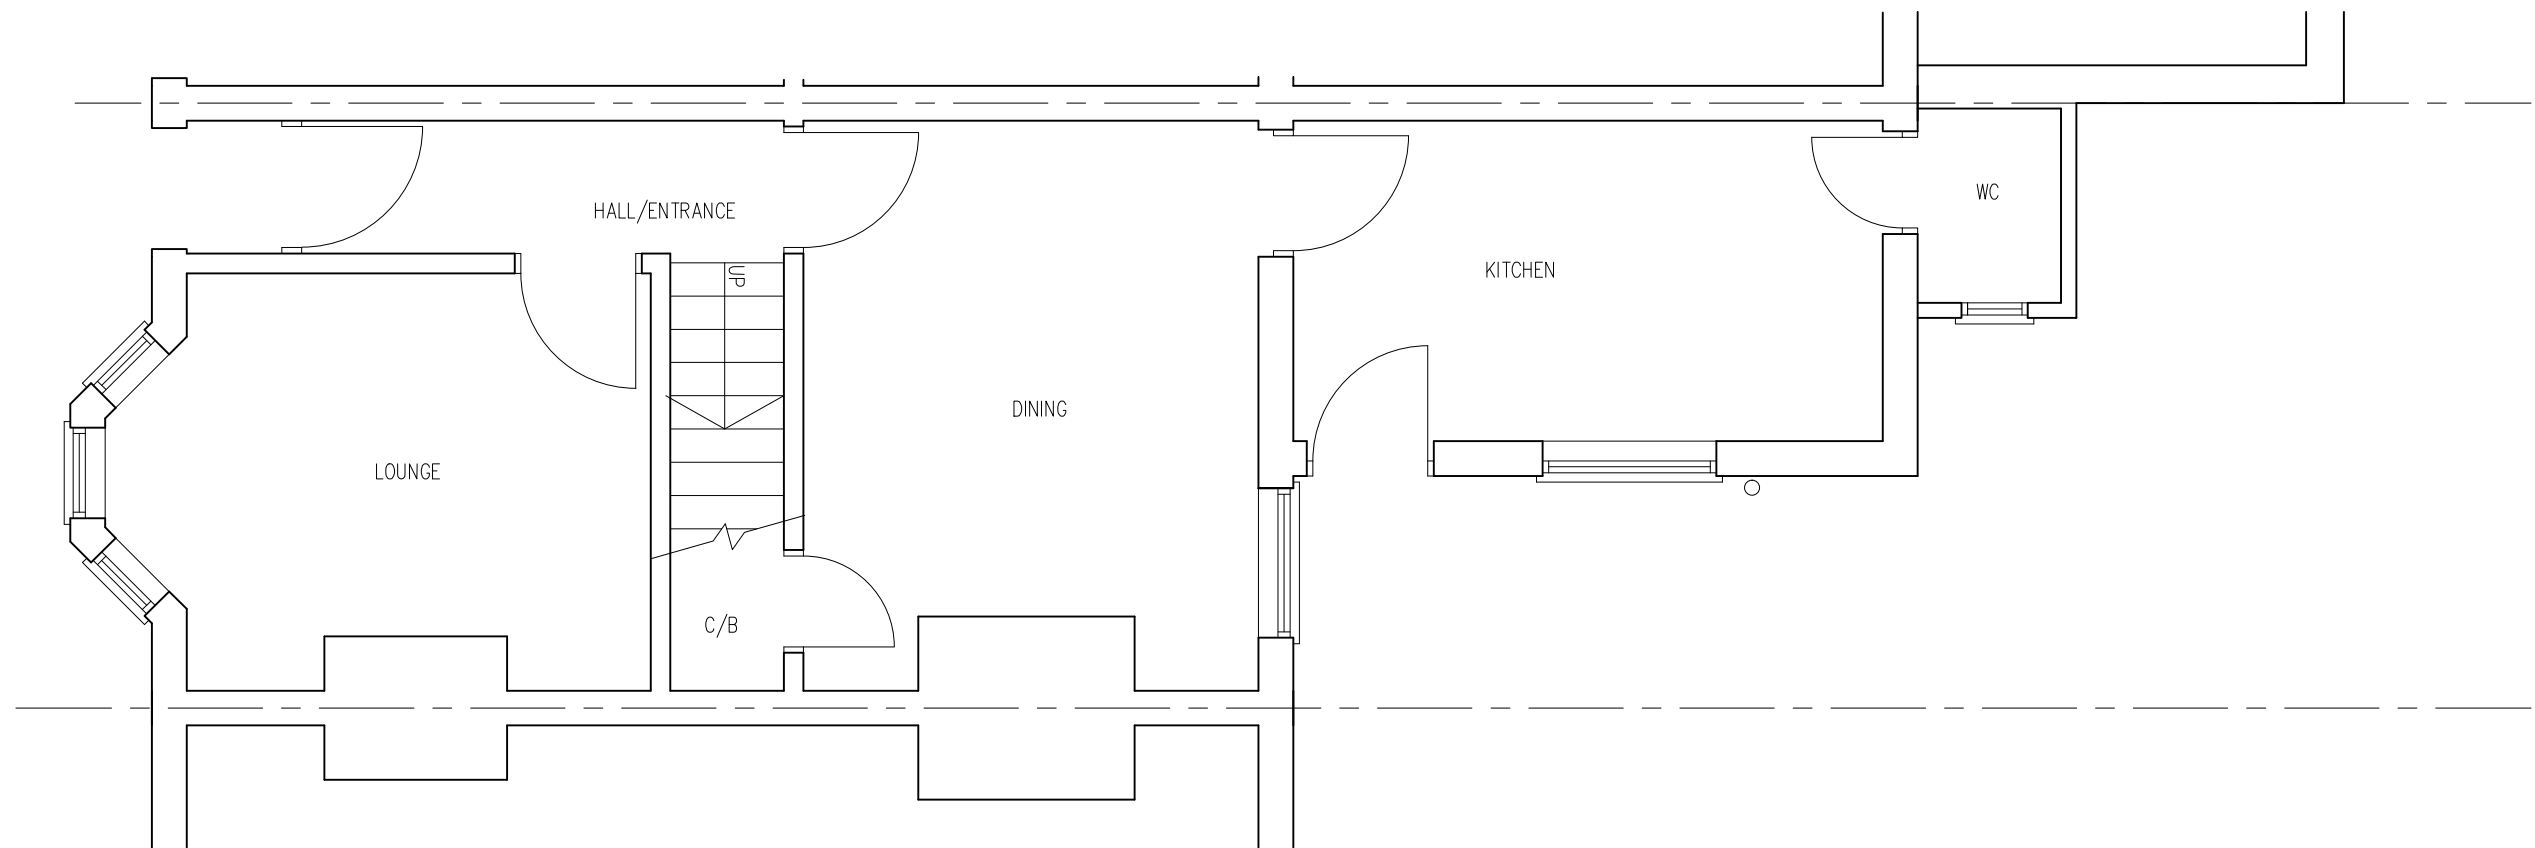

EXISTING GROUND FLOOR PLAN



PROJECT: 59 QUEENS ROAD CAVERSHAM READING RG4 8DN	DRAWING TITLE: EXISTING GROUND FLOOR PLAN	 CREATIVE DESIGN & STRUCTURE	UNIT 1, HENSON HOUSE, NEWTOWN ROAD HENLEY-ON-THAMES, RG9 1HG TEL: 01491411922	DRAWN: D.D.	DRAWING NO. 15420-01	REV.
				SCALE: 1:50 @ A3		
				DATE: JULY 2020		
				STATUS: PLANNING		