





PROPOSED REAR ELEVATION

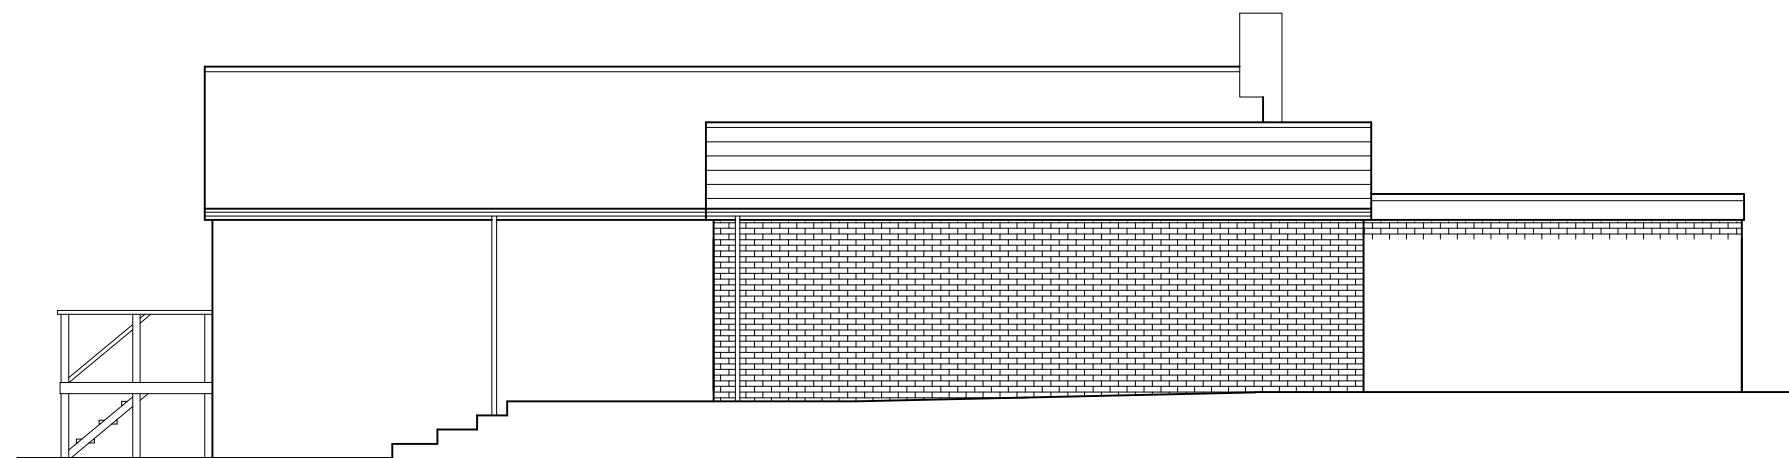

PROPOSED SIDE ELEVATION



PROPOSED FRONT ELEVATION

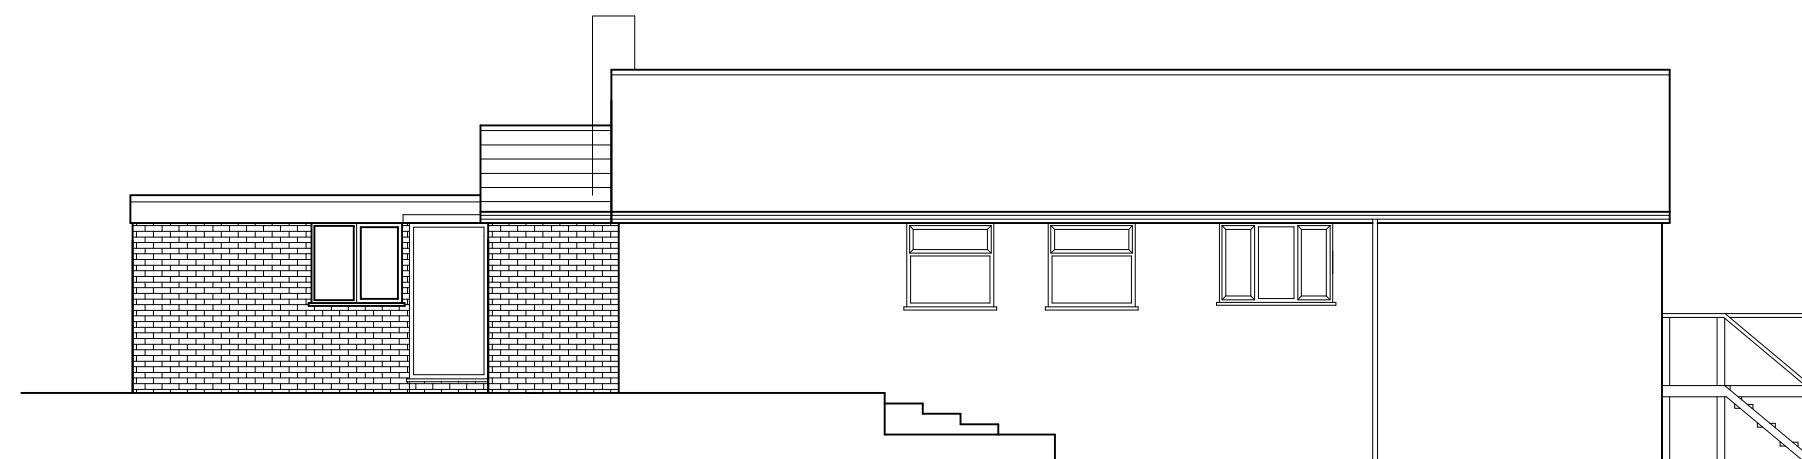

PROPOSED SIDE ELEVATION

0 0.5 1m 1.5 2m 3m 4m 5m
SCALE 1:100

PROJECT PROPOSED DEVELOPMENT AT ; 12A GURNEY DRIVE CAVERSHAM RG4 7LG	
TITLE PROPOSED ELEVATIONS	
 CREATIVE DESIGN & STRUCTURE Ltd. HENSON HOUSE NEWTOWN ROAD HENLEY-ON-THAMES RG4 1HG Tel 01491 411922 info@creativedesignandstructure.co.uk www.creativedesignandstructure.co.uk	
DRAWN EB	SCALE @ A2 1:100
DATE OCTOBER 2020	
DRAWING No. 23520-04	REV. A