


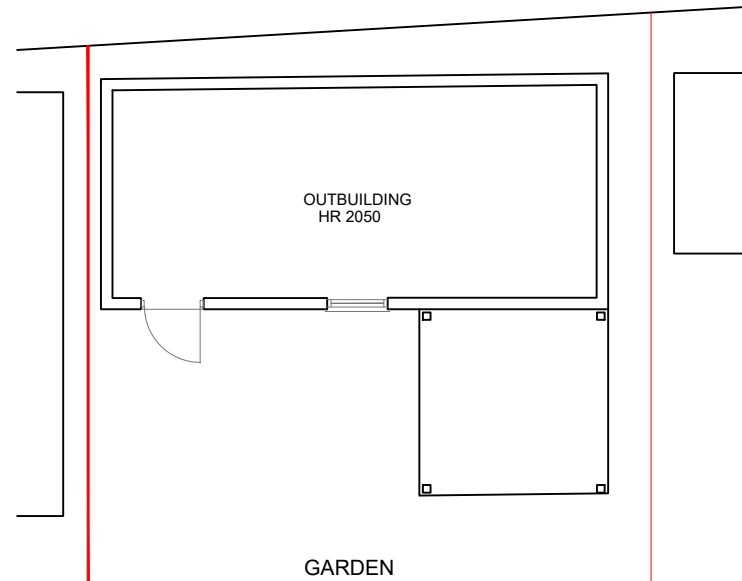


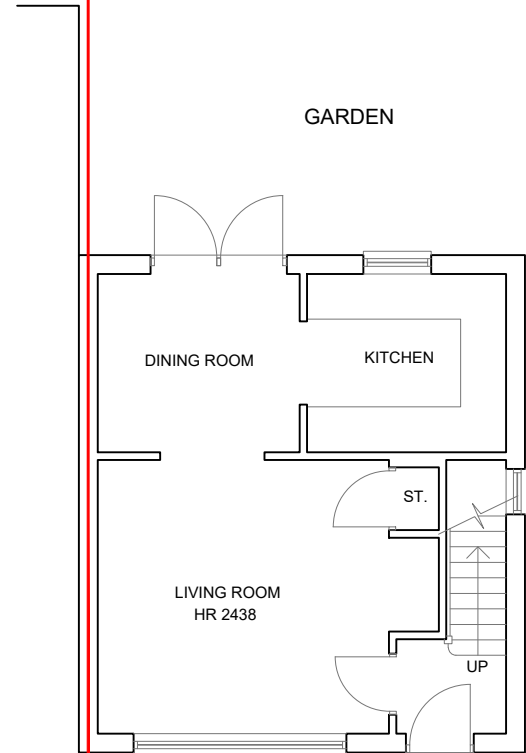

GARDEN

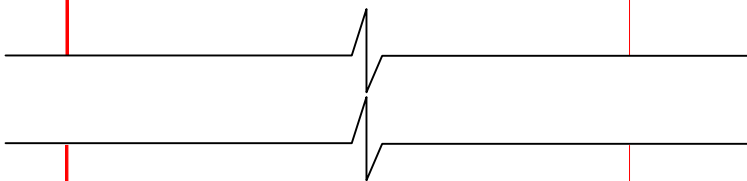

EXISTING GROUND
FLOOR PLAN
SCALE 1:100

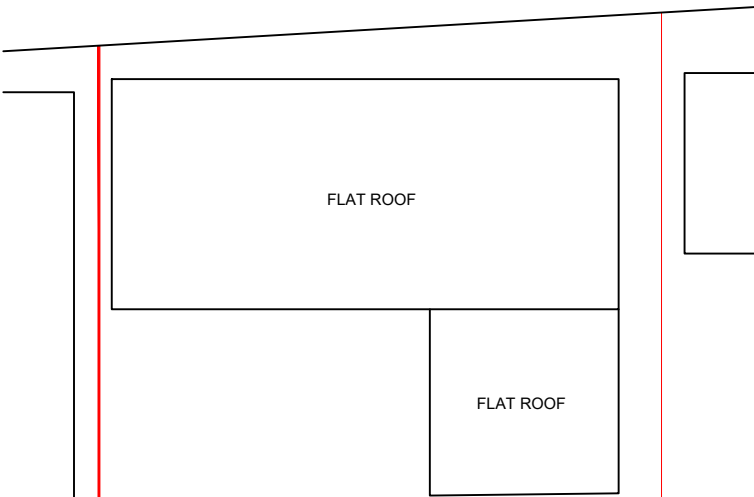

EXISTING FIRST
FLOOR PLAN 1:100
SCALE 1:100



NORTH

PLANNING

Rev	Description	Date
Address: 71, GREENFIELDS ROAD, READING RG2 8SG		
Drawing Title: EXISTING FLOOR PLANS		
Scale: 1:100@A3	Drawing No.	
Date: JAN 2020	2058-103	