


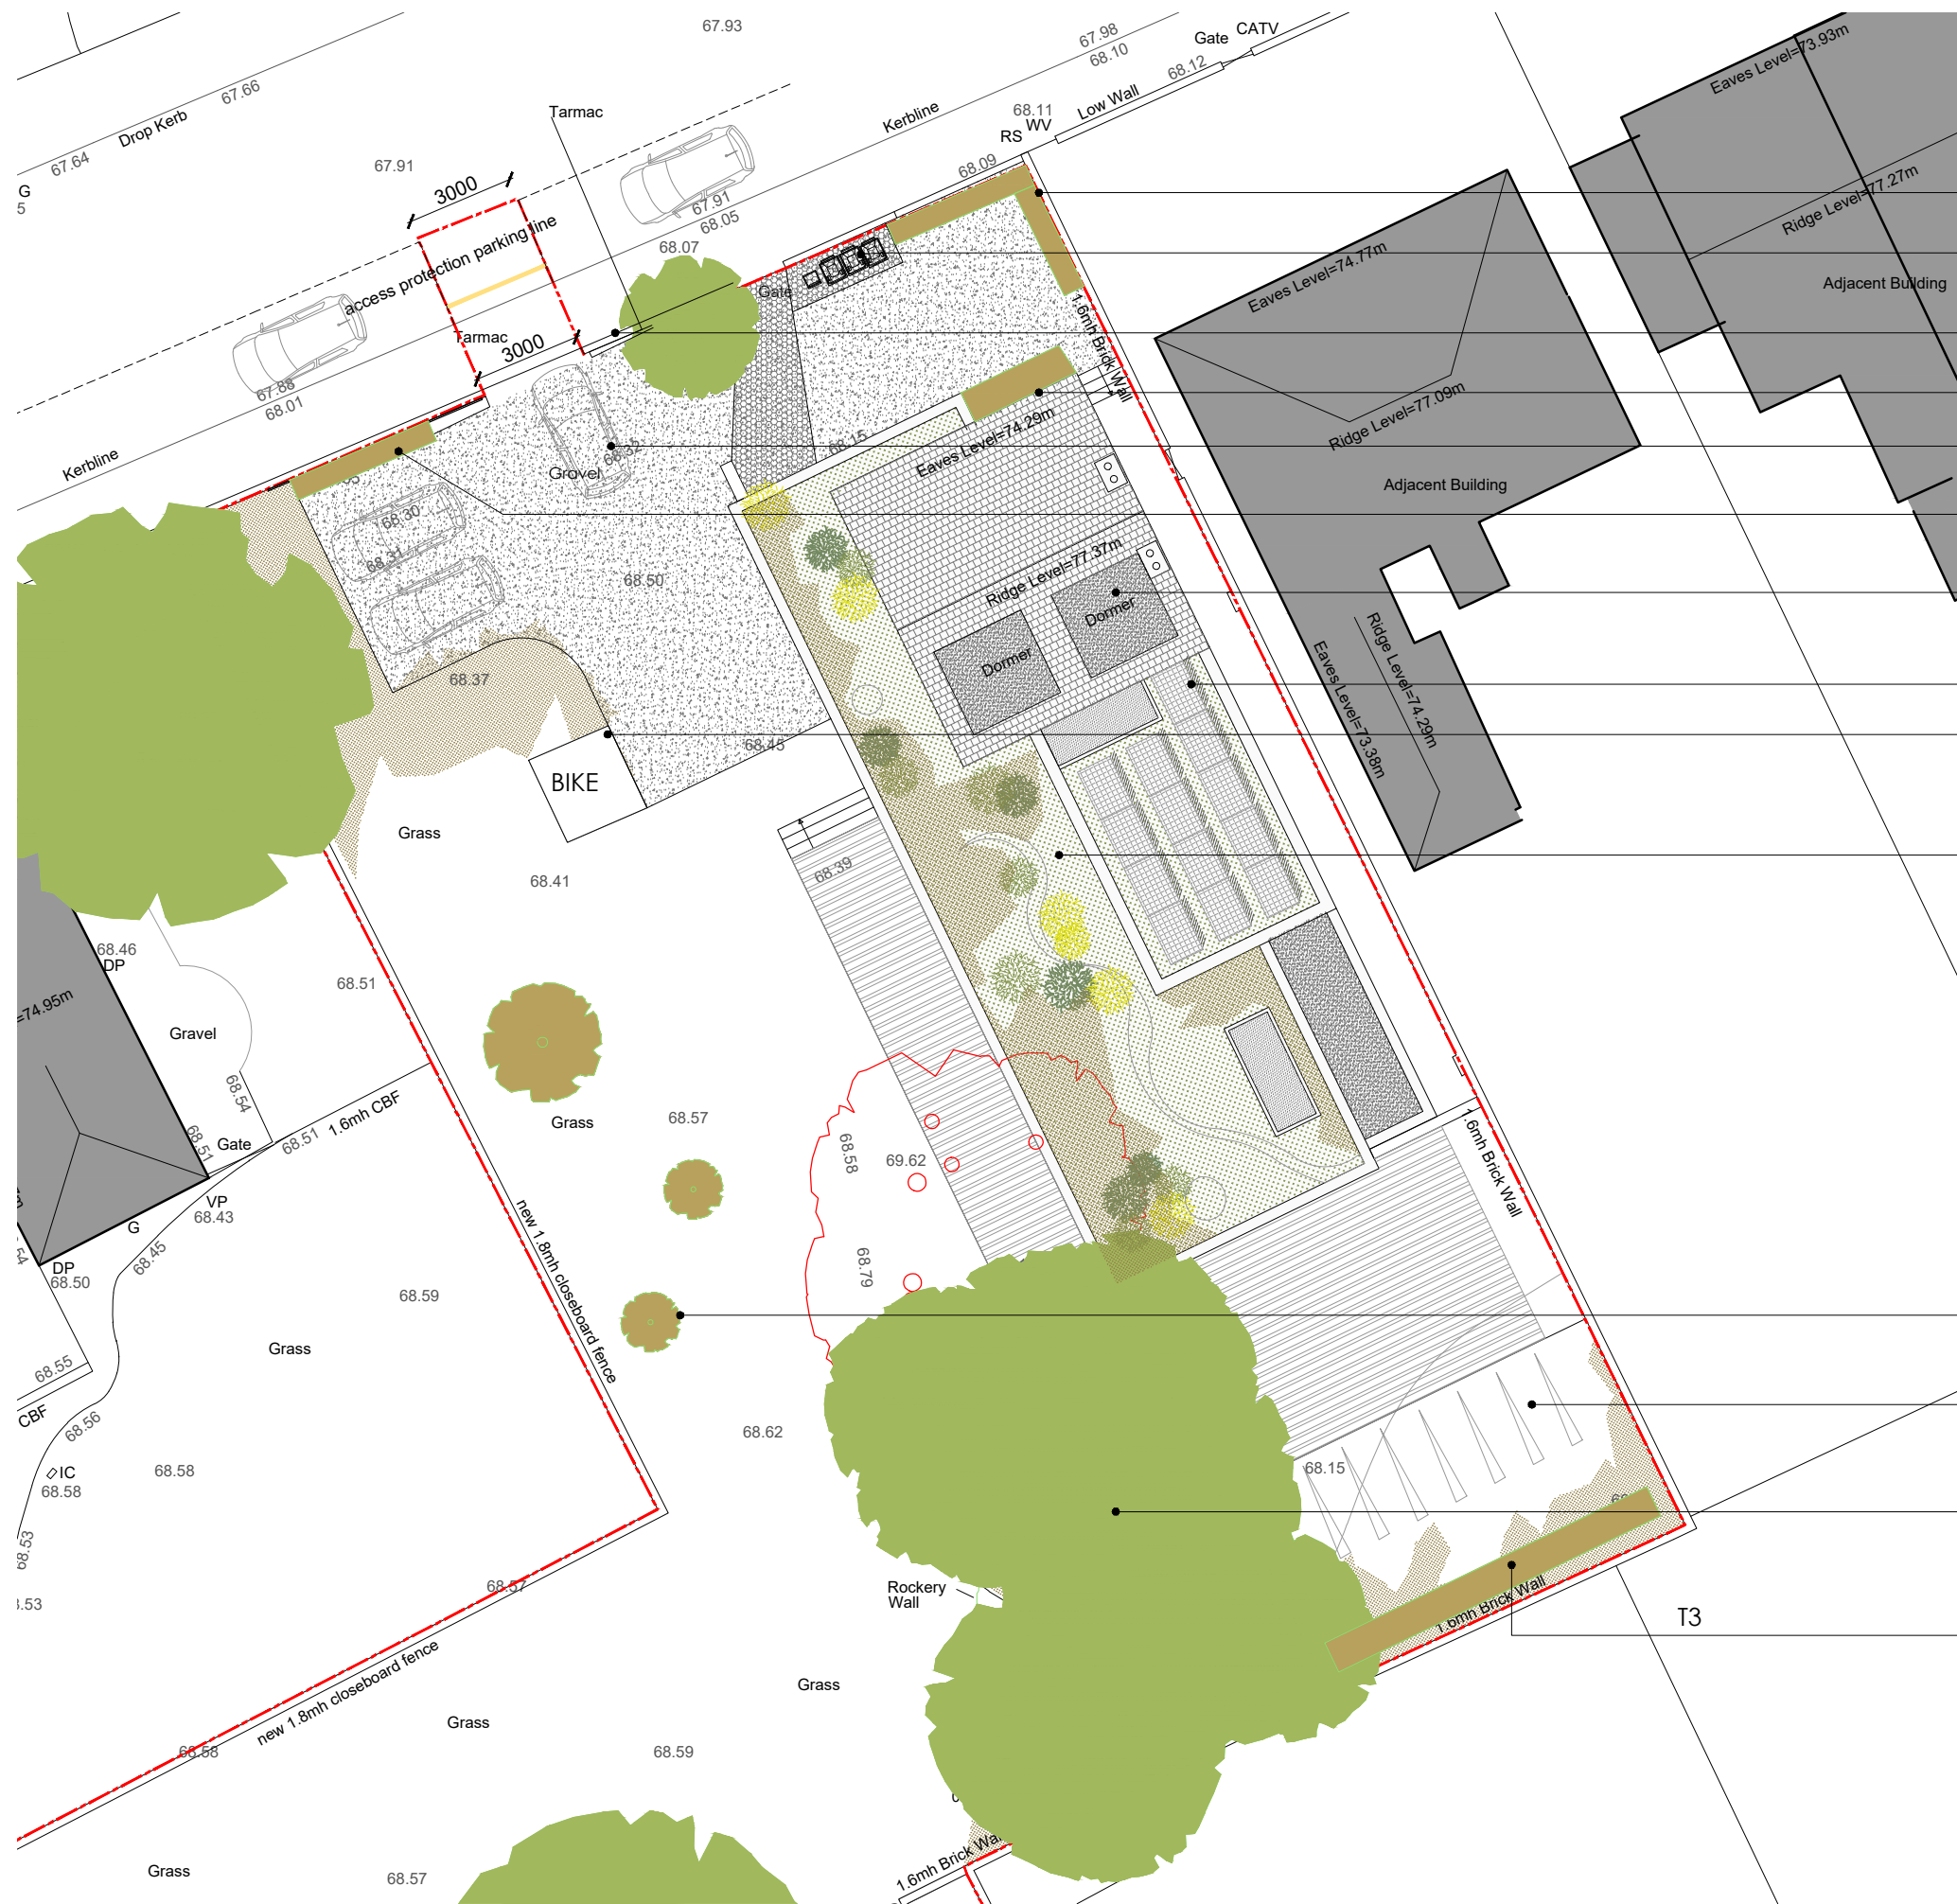

NOTES

THIS DRAWING IS THE COPYRIGHT OF THE ARCHITECTS AND MAY NOT BE REPRODUCED WITHOUT PERMISSION

THE CONTRACTOR IS RESPONSIBLE FOR CHECKING DIMENSIONS, TOLERANCES AND REFERENCE. ANY DISCREPANCIES TO BE CHECKED BEFORE PROCEEDING WITH THE WORKS

WHERE AN ITEM IS COVERED BY DRAWINGS TO DIFFERENT SCALES, THE LARGER SCALE DRAWING IS TO BE WORKED TO

DO NOT SCALE FROM DRAWING, FIGURED DIMENSIONS TO BE
WORKED TO AT ALL TIMES

ALL WORK AND MATERIALS TO BE IN ACCORDANCE WITH THE BUILDING REGULATIONS AND TO COMPLY WITH THE RELEVANT CODES OF PRACTICE AND BRITISH STANDARDS

PRUNUS MAACKII to be planted as
— per NWA Arboriculture Tree
Planting Plan

- bin storage

- new opening to brick wall 3m

- low level shrubs to be planted as per NWA Arboriculture Tree Planting Plan

permeable driveway - 2/3 offstreet parking spaces


PRUNUS MAACKII to be planted as
per NWA Arboriculture Tree
Planting Plan

- three storey town house to complement existing Victorian buildings

- solar panels

- safe bike storage

- biodiverse green roof with:
 - modulated substrate depth to create different habitats
 - sand pockets - plant-free areas
 - temporary water bodies
 - nesting aids
 - deadwood

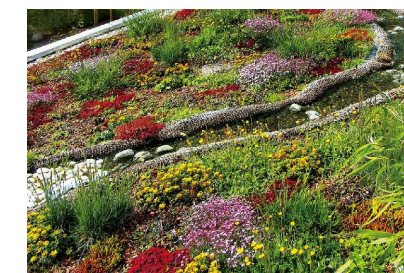

1no. TULIP tree and 2no.
SARGENTS CHERRY to be planted
as per NWA Arboriculture Tree
Planting Plan

— grass bank

— existing trees on top of the mound to be retained

instant mixed Native Hedging to be planted
as per NWA Arboriculture Tree Planting Plan



PLANNING

© Copyright TRACE Architects Ltd 2019

trace
ARCHITECTS

86-88 Lower Mortlake Rd
Richmond
London
TW9 2JG

12A Hart Street
Henley-on-Thames
Oxfordshire
RG9 2AU

TEL 0208 611 2946

TEL 01491 579 544

E-MAIL info@tracearchitects.co.uk
www.tracearchitects.co.uk

DATE	MAY 2021	CLIENT:
DRAWN	RQ	
CHECKED	-	
SCALE@A3	1:200	

NEW DWELLING

PROPOSAL
SITE PLAN

ADDRESS:

SITE AT UPPER REDLANDS RD
READING, RG1 5HT

JOB No	DRAWING NUMBER
1089	P03 revB

A3\A1 Sheet