

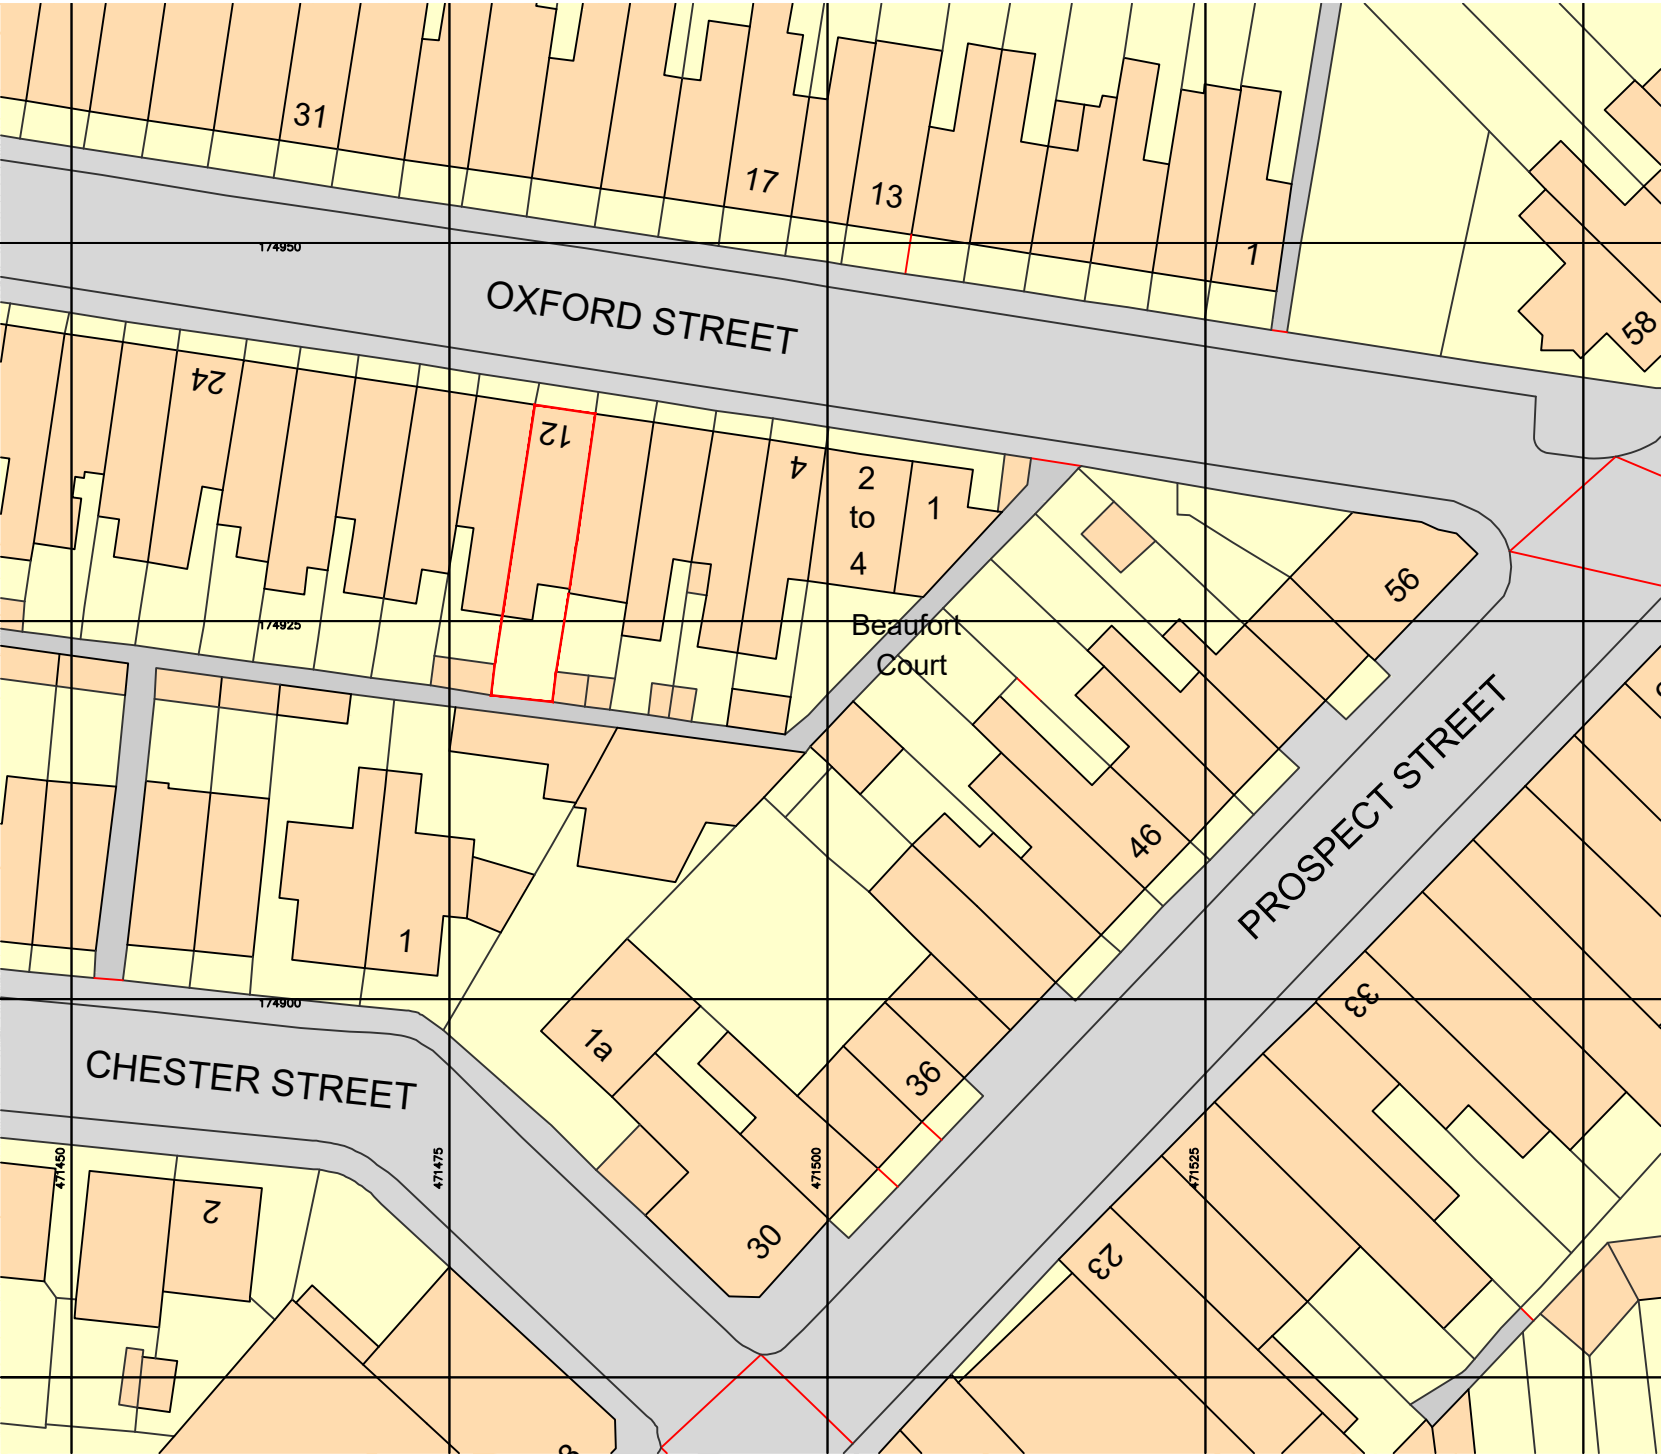


All dimensions are to be checked on site before work commences.
Figured dimensions to be taken in preference to scaled dimensions.
If in doubt please ask.
© Copyright reserved.


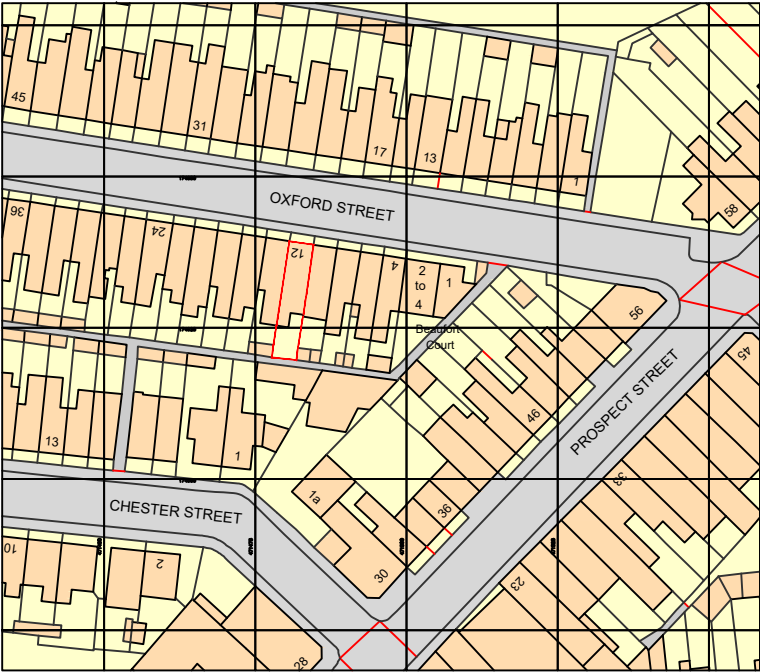


Ordnance Survey, (c) Crown Copyright 2020. All rights reserved. Licence number 100022432

Block Plan
Scale 1:500 @ A3

 

Location Plan
Scale 1:1250 @ A3

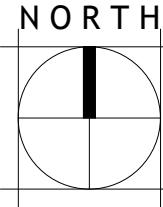 

A	EXISTING ISSUE	29/09/2020	EC
Rev	Notes	Date	Initial
Status			
EXISTING			
r r robert rigby architects 42 Portman Road, Reading, Berks RG30 1EA Telephone: 0118 95770 10 Fax: 0118 95770 19 E-Mail: enquiries@rigbyarchitects.com			
Project: 12 Oxford Street Caversham Reading RG4 8HN			
Client Mr J Rutledge			
Drawing Title: EXISTING SITE PLAN			
Scale: AS NOTED		Dwg. No.:	Rev.:
Drawn by: -		2013-100	A
Date: 09/20			