




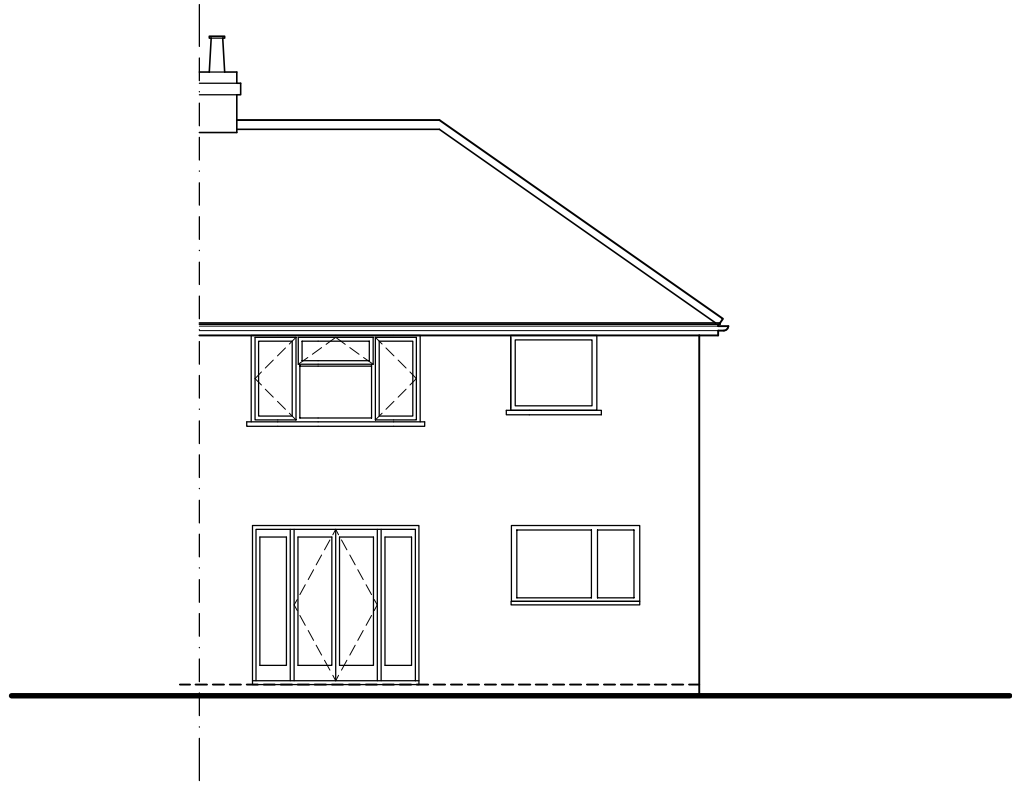


EXISTING REAR ELEVATION

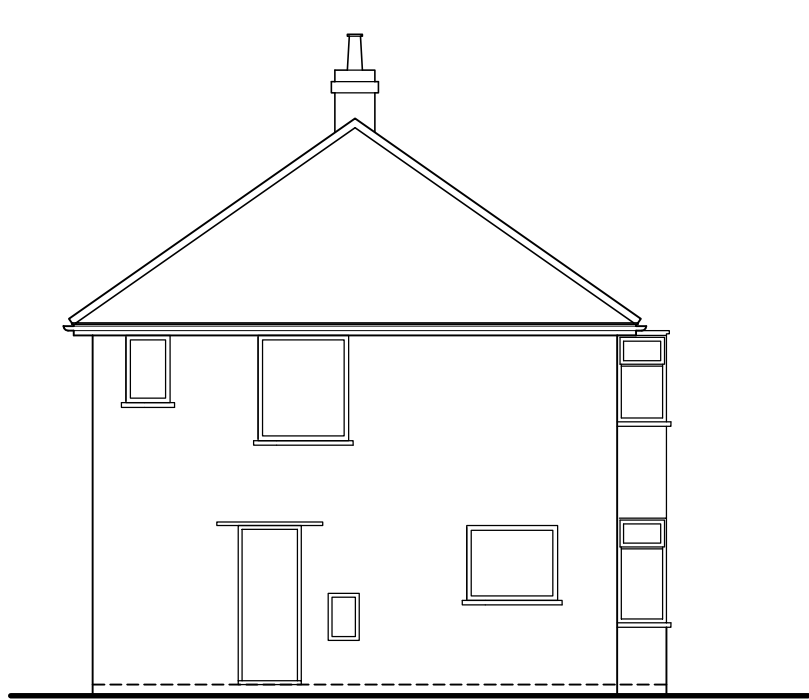


EXISTING SIDE ELEVATION

 


EXISTING FRONT ELEVATION

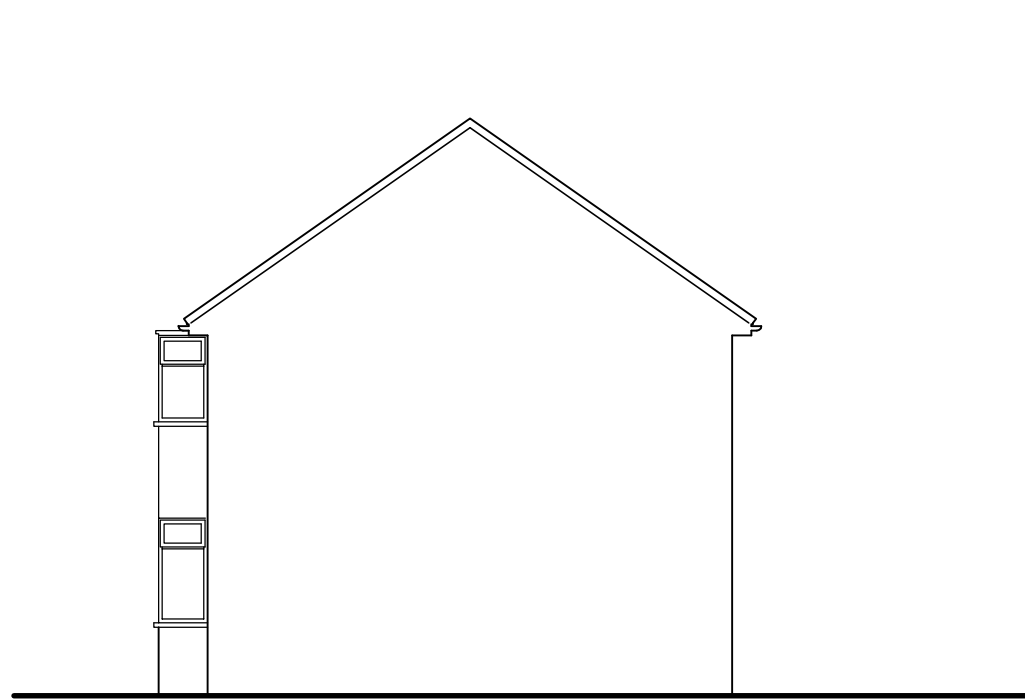


EXISTING SIDE ELEVATION

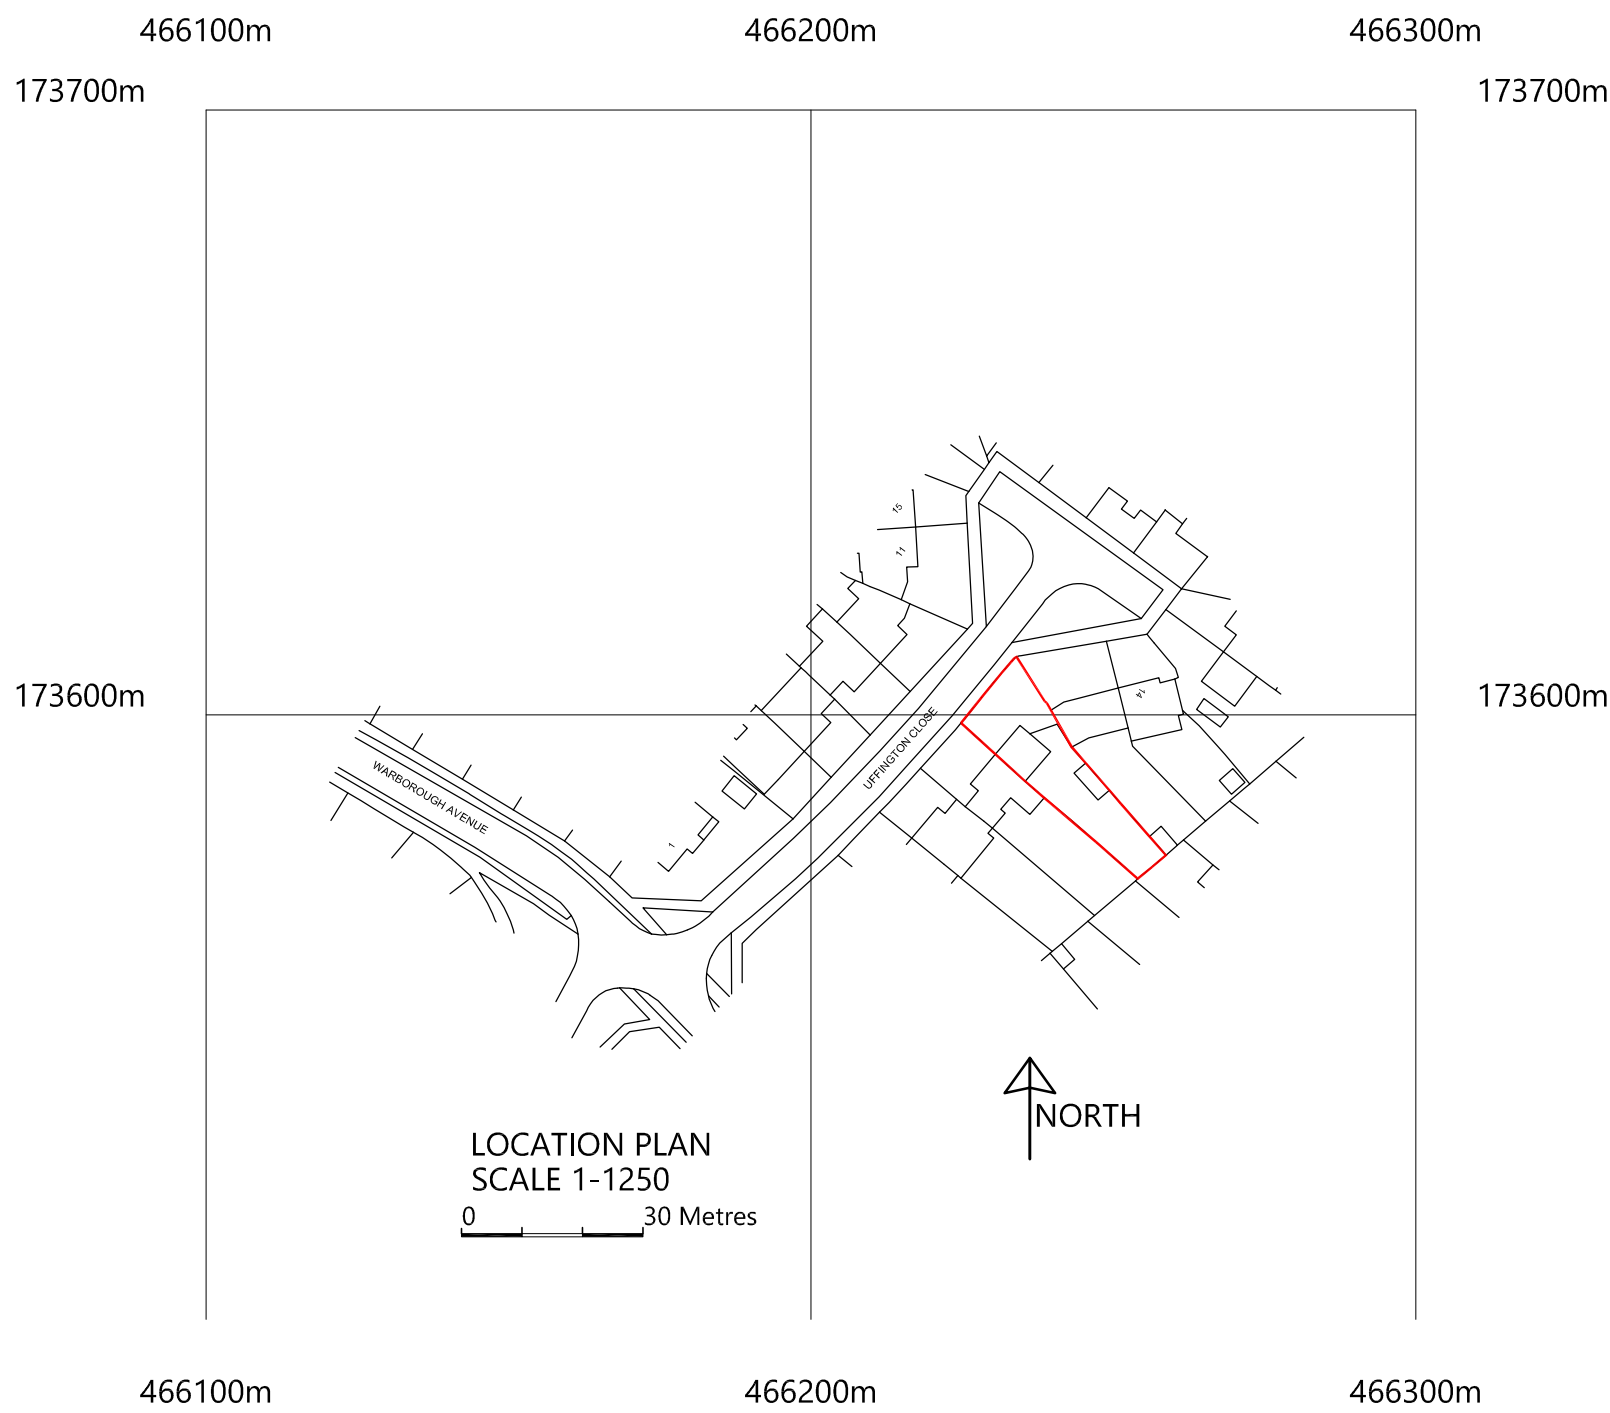

©Crown Copyright and database rights 2020 OS Licence no. 100019980

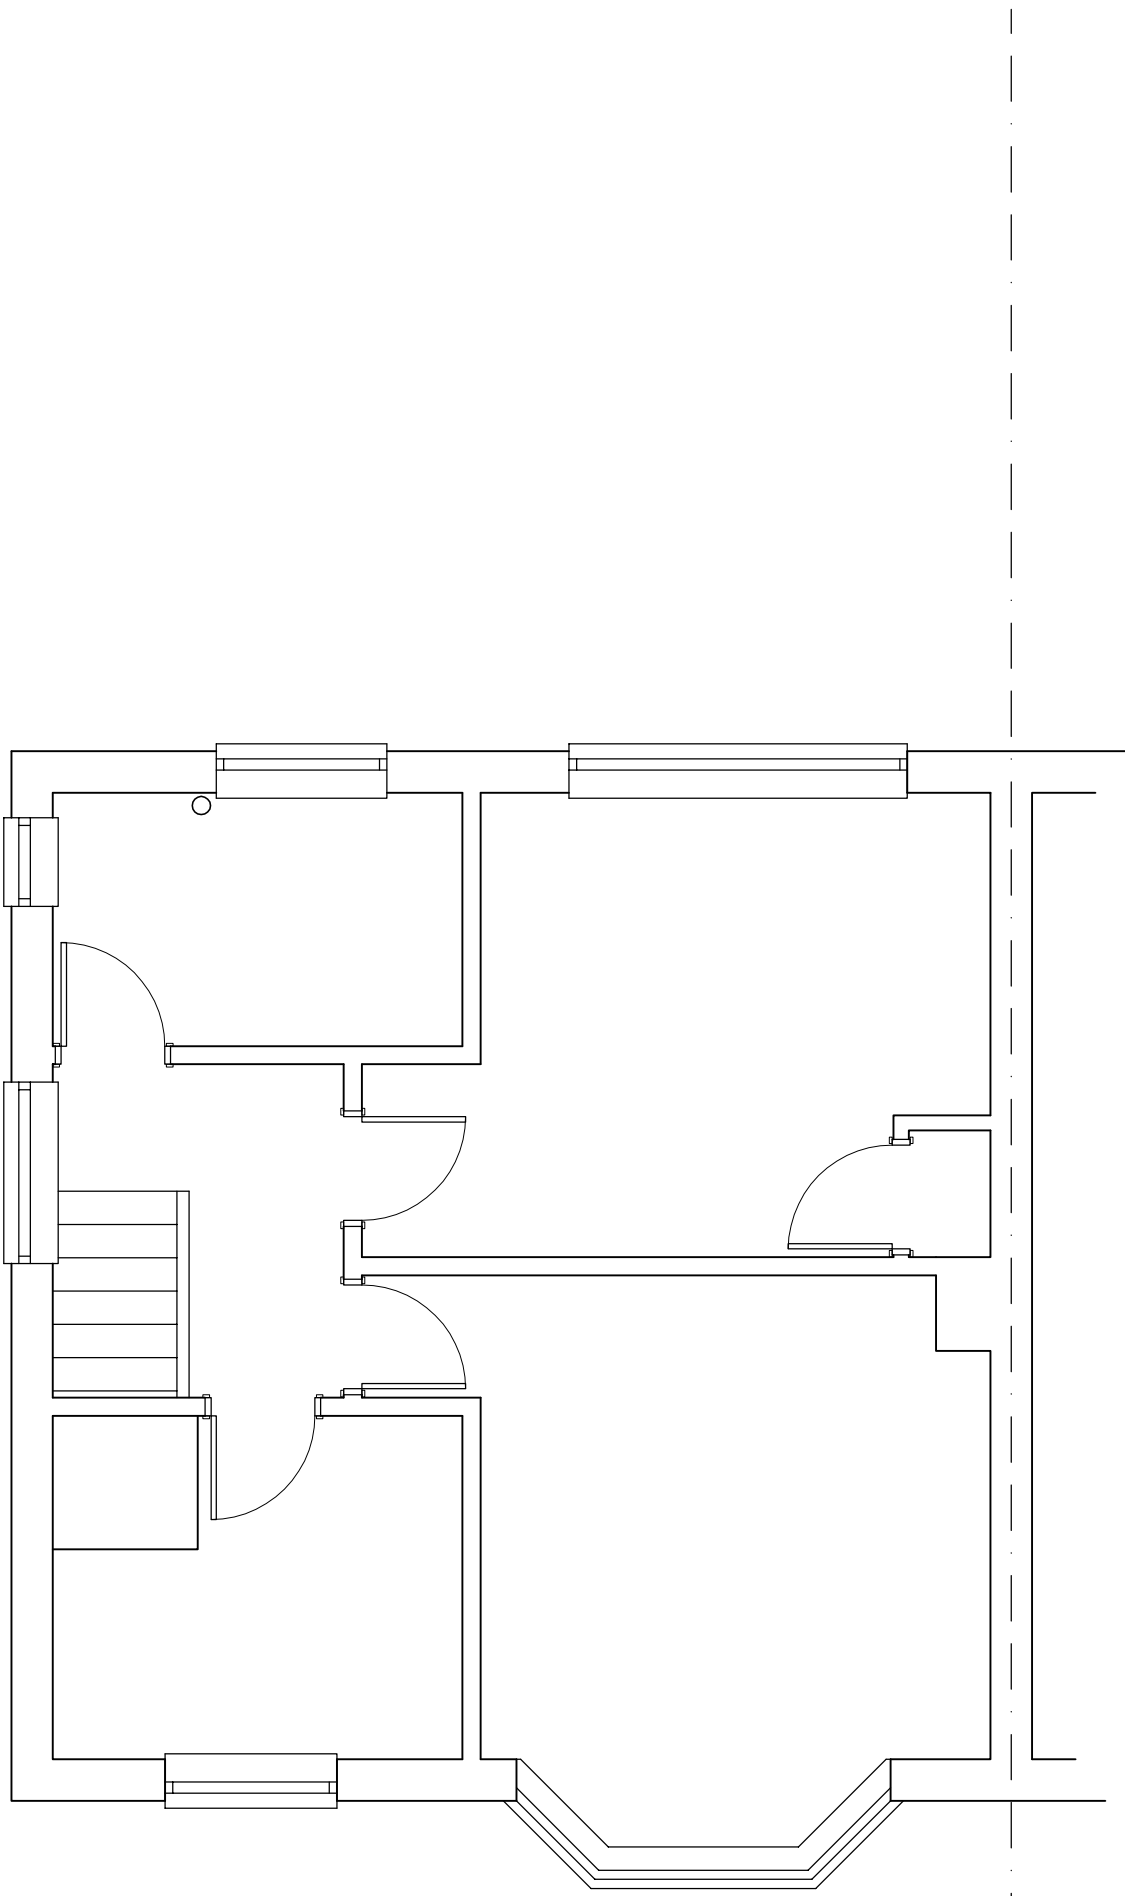

EXISTING FIRST FLOOR PLAN

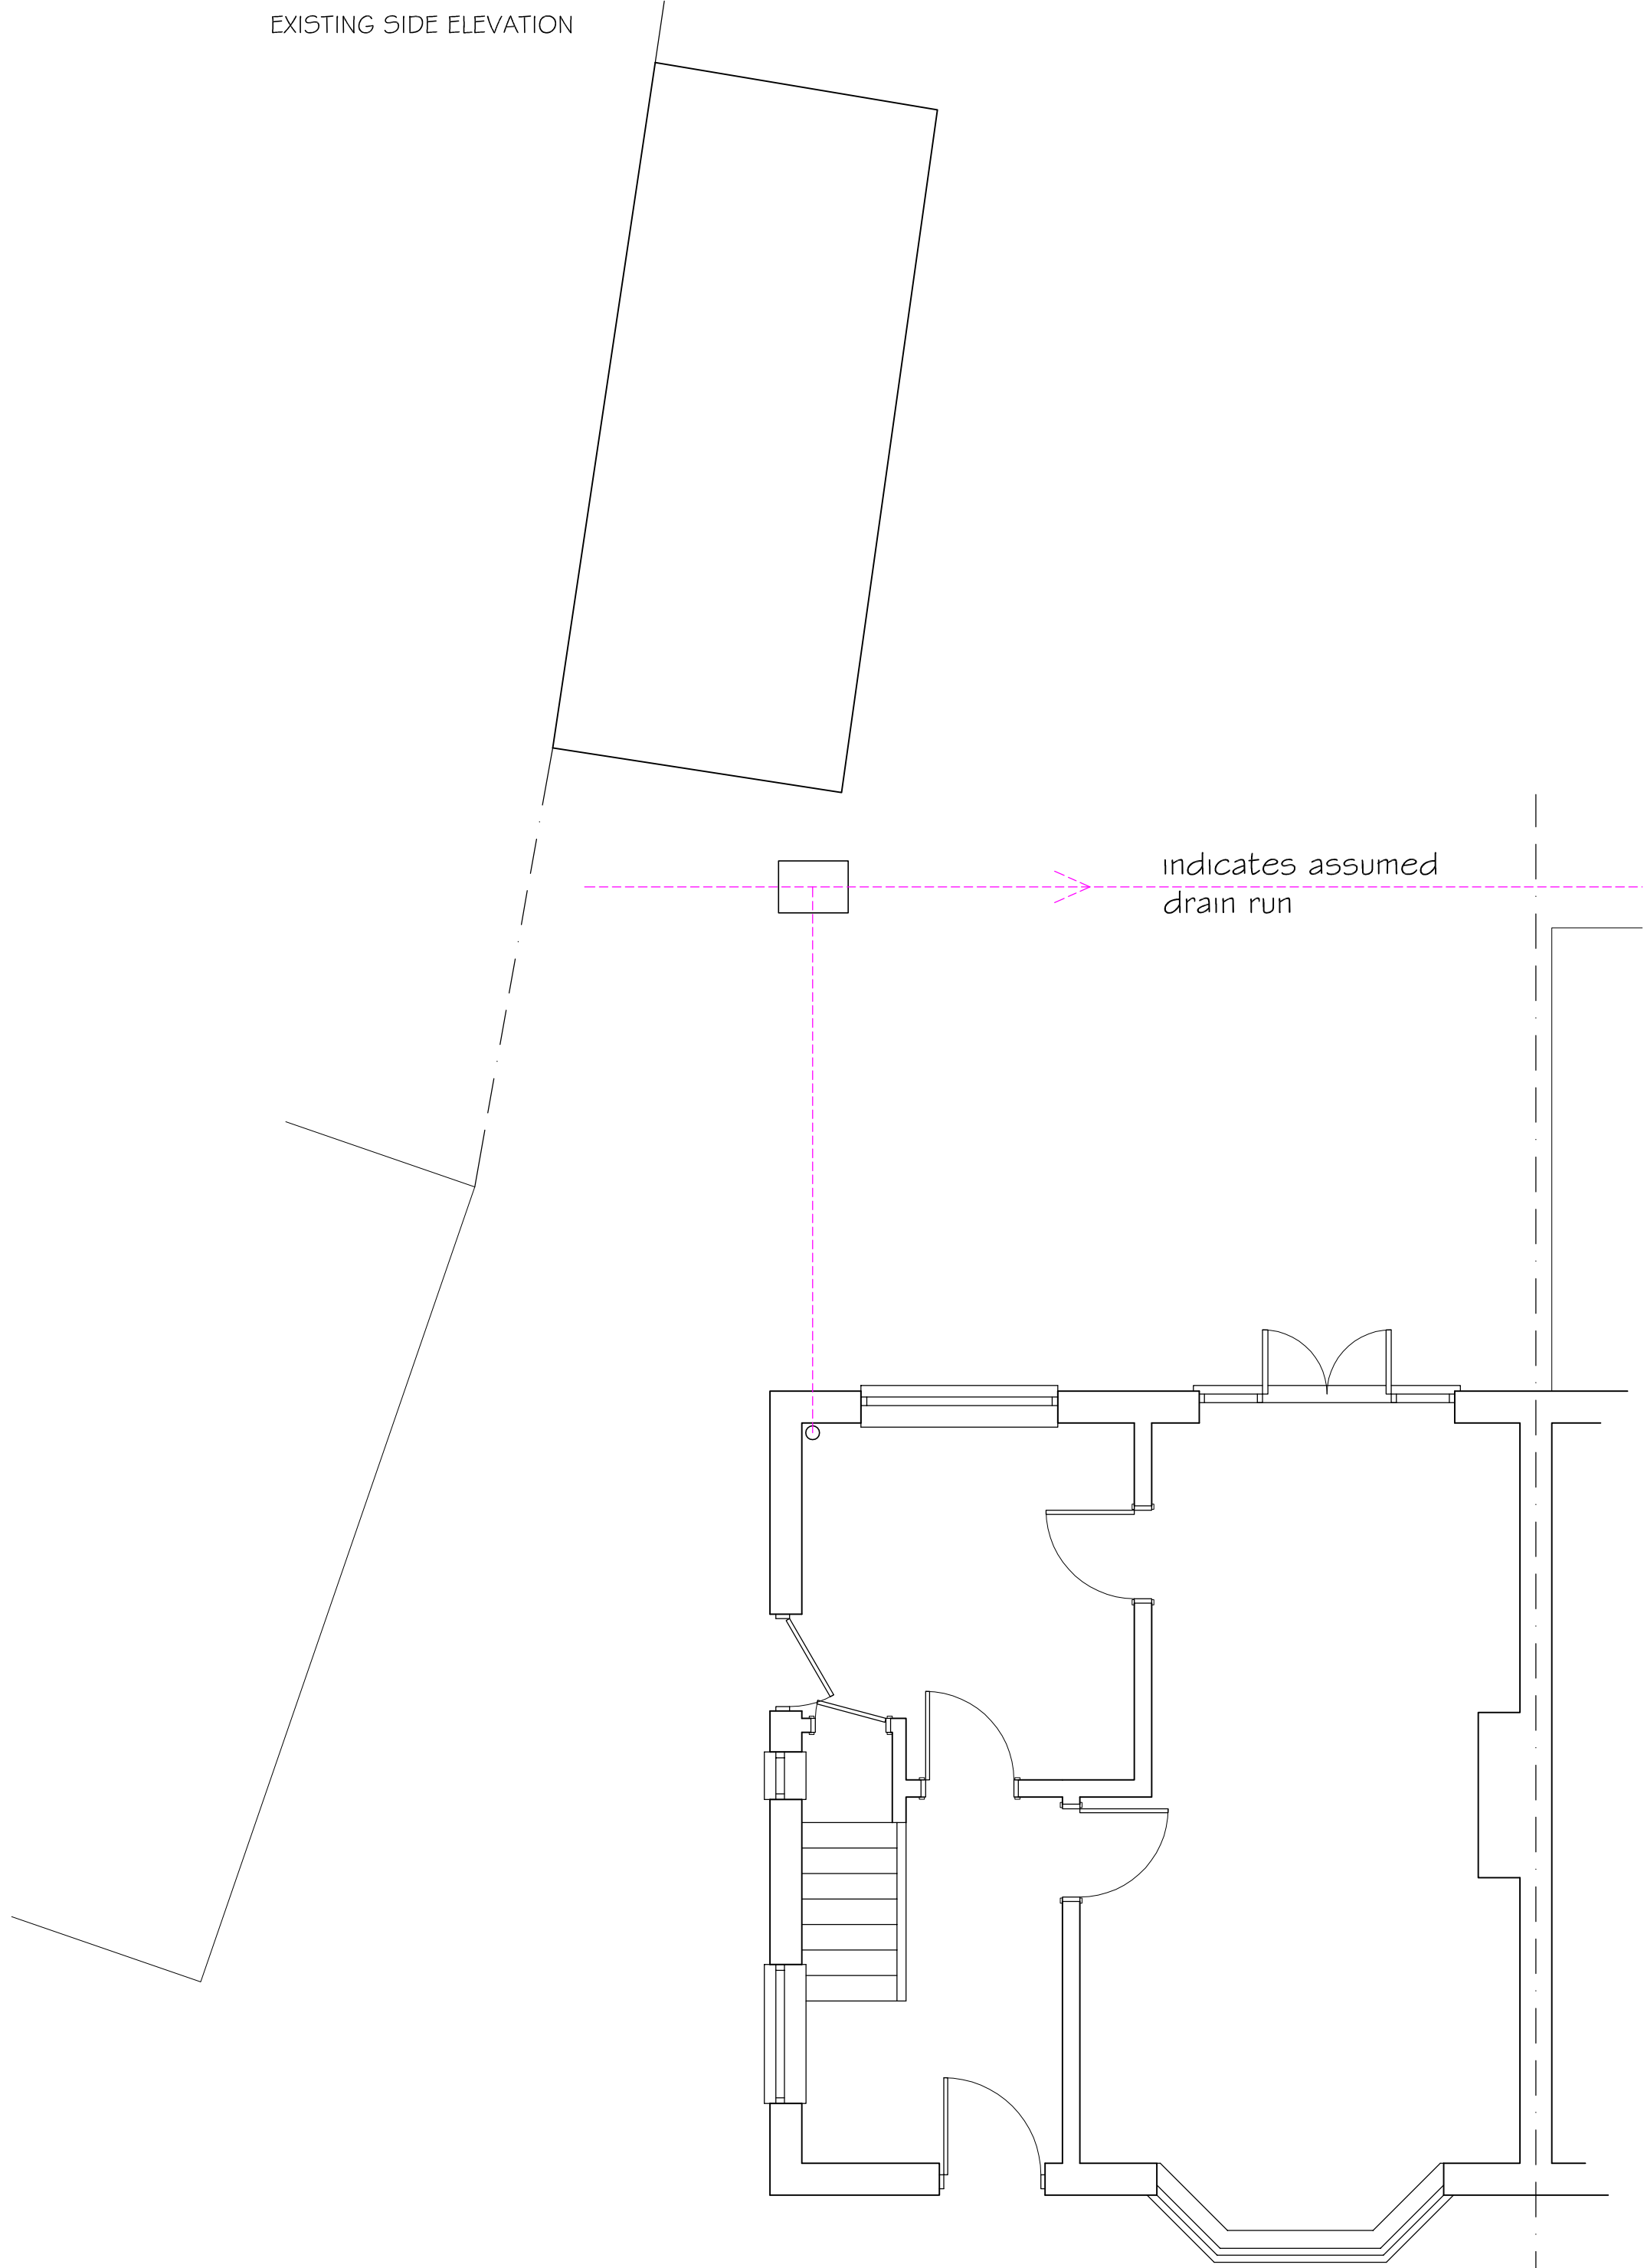

EXISTING GROUND FLOOR PLAN

DATE	MODIFICATION	ISSUE	TITLE:- EXISTING PLANS & ELEVATIONS AT 10 UFFINGTON CLOSE, TILEHURST READING, BERKS RG31 5LY FOR MR CHRIS DINSEY	SCALE:- 1:100 uos @ A1	
				DRAWN BY:- CVS Designs Ltd	DATE:- DEC 2020
				DRAWING No:-	REV:-
				01	