



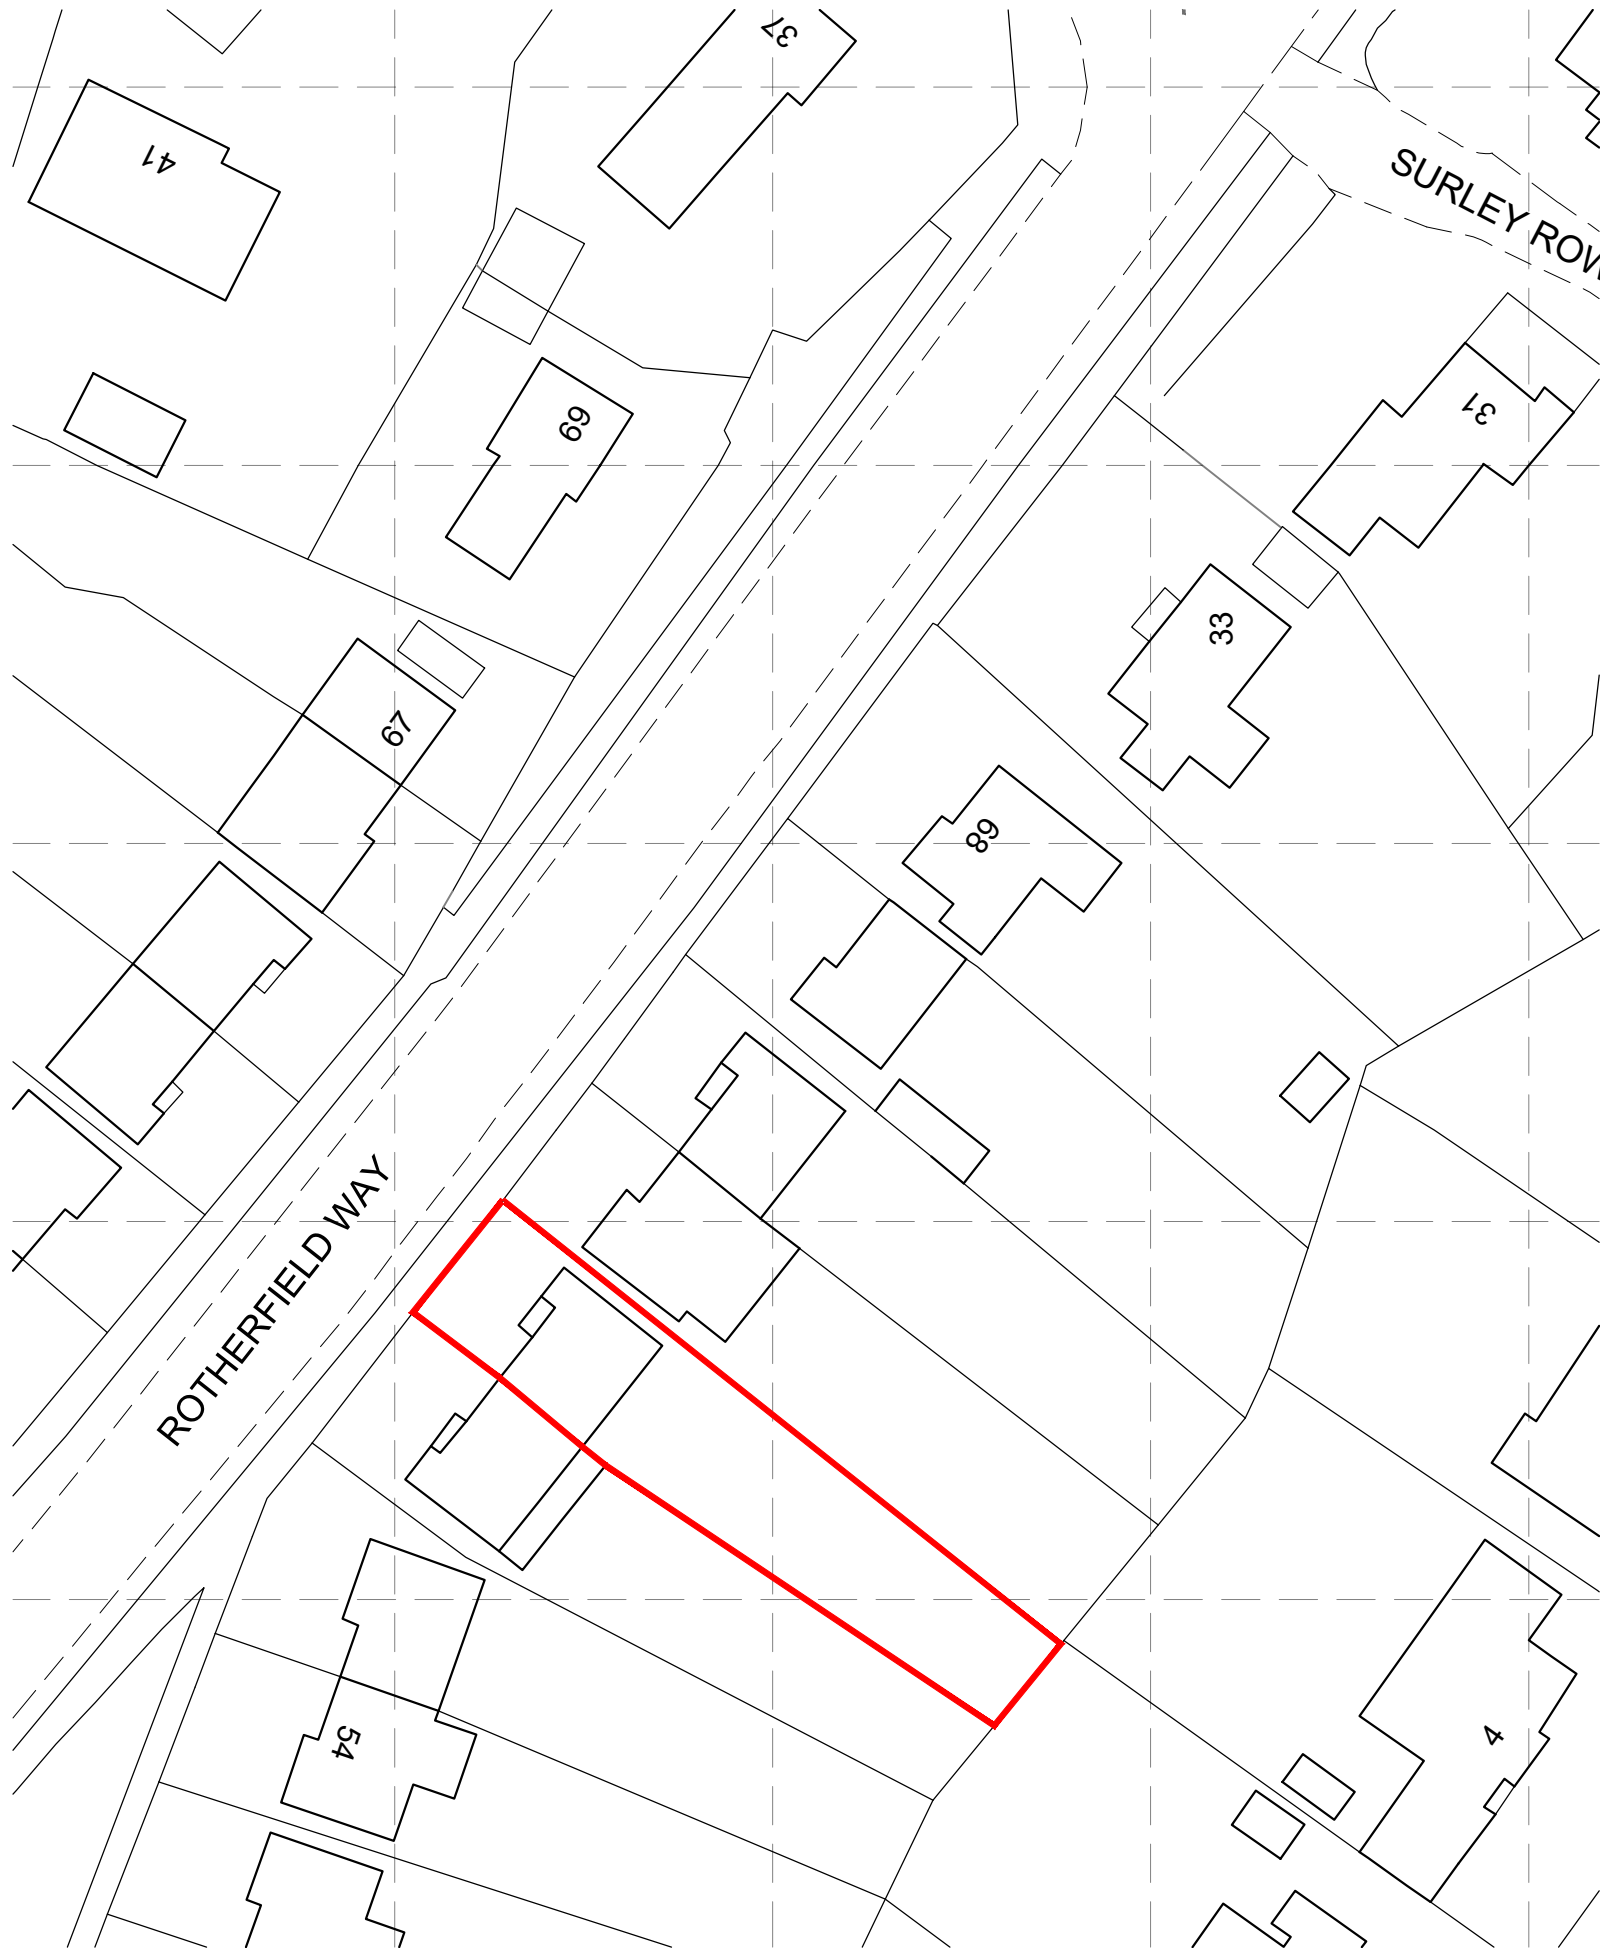

Site Plan 1:500 Scale

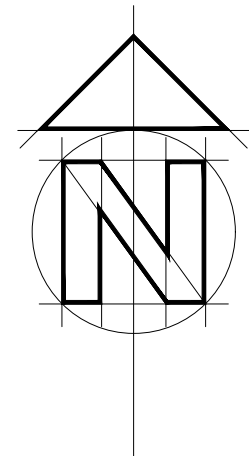



DO NOT SCALE FROM THIS DRAWING. VERIFY ALL DIMENSIONS BEFORE SETTING OUT, COMMENCING WORK OR MAKING ANY SHOP DRAWINGS. REPORT ANY DISCREPANCIES TO SUPERVISING OFFICER IMMEDIATELY. COPYRIGHT ©

| Rev | Description | Date |
|-----|-------------|------|
|     |             |      |
|     |             |      |
1:500 scale Bar  
This Drawing has been produced for printing onto A1 size paper, If printing on A3 please use the scale below for reference.



1:1250 scale Bar  
This Drawing has been produced for printing onto A1 size paper, If printing on A3 please use the scale below for reference.

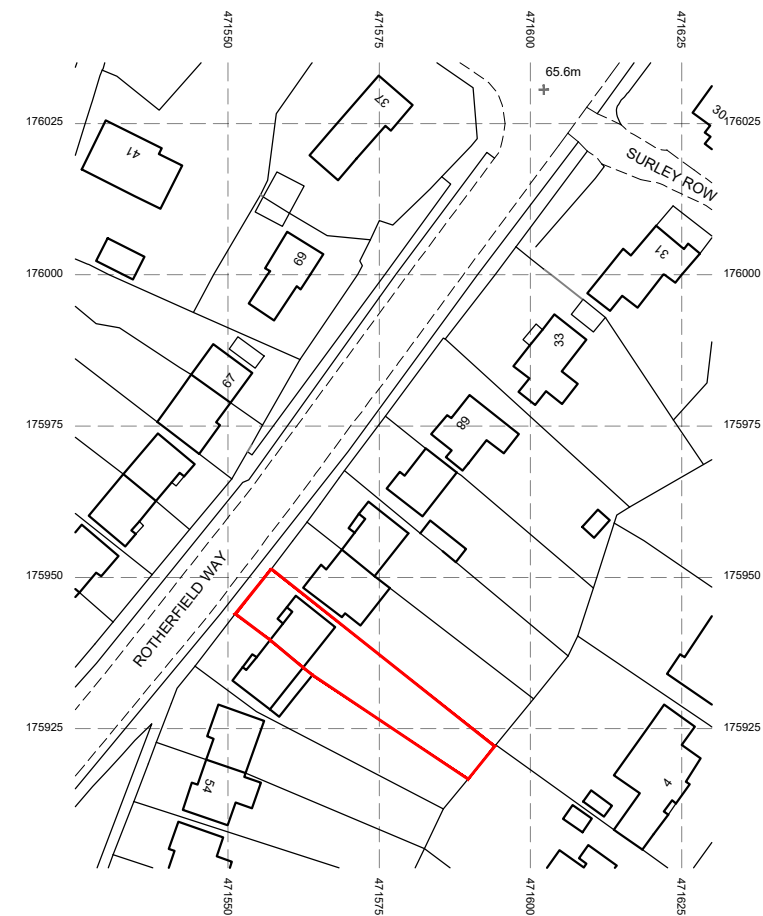 

Location Plan 1:1250 Scale

**Bonney Architecture**  
PLANNING & TECHNICAL SERVICES

CLIENT Mr & Mrs W Jenkins

70 Jersey Drive  
Winnersh

JOB 60 Rotherfield Way, Emmer Green  
Reading, Berkshire

Wokingham  
RG41 5FR

DRG EXISTING SITE PLANS

0118 979 7295  
07515 355 770

bonneyarchitecture@gmail.com

SCALE As Shown DRAWN P Bonney DATE April 2020

BA 0159 02