


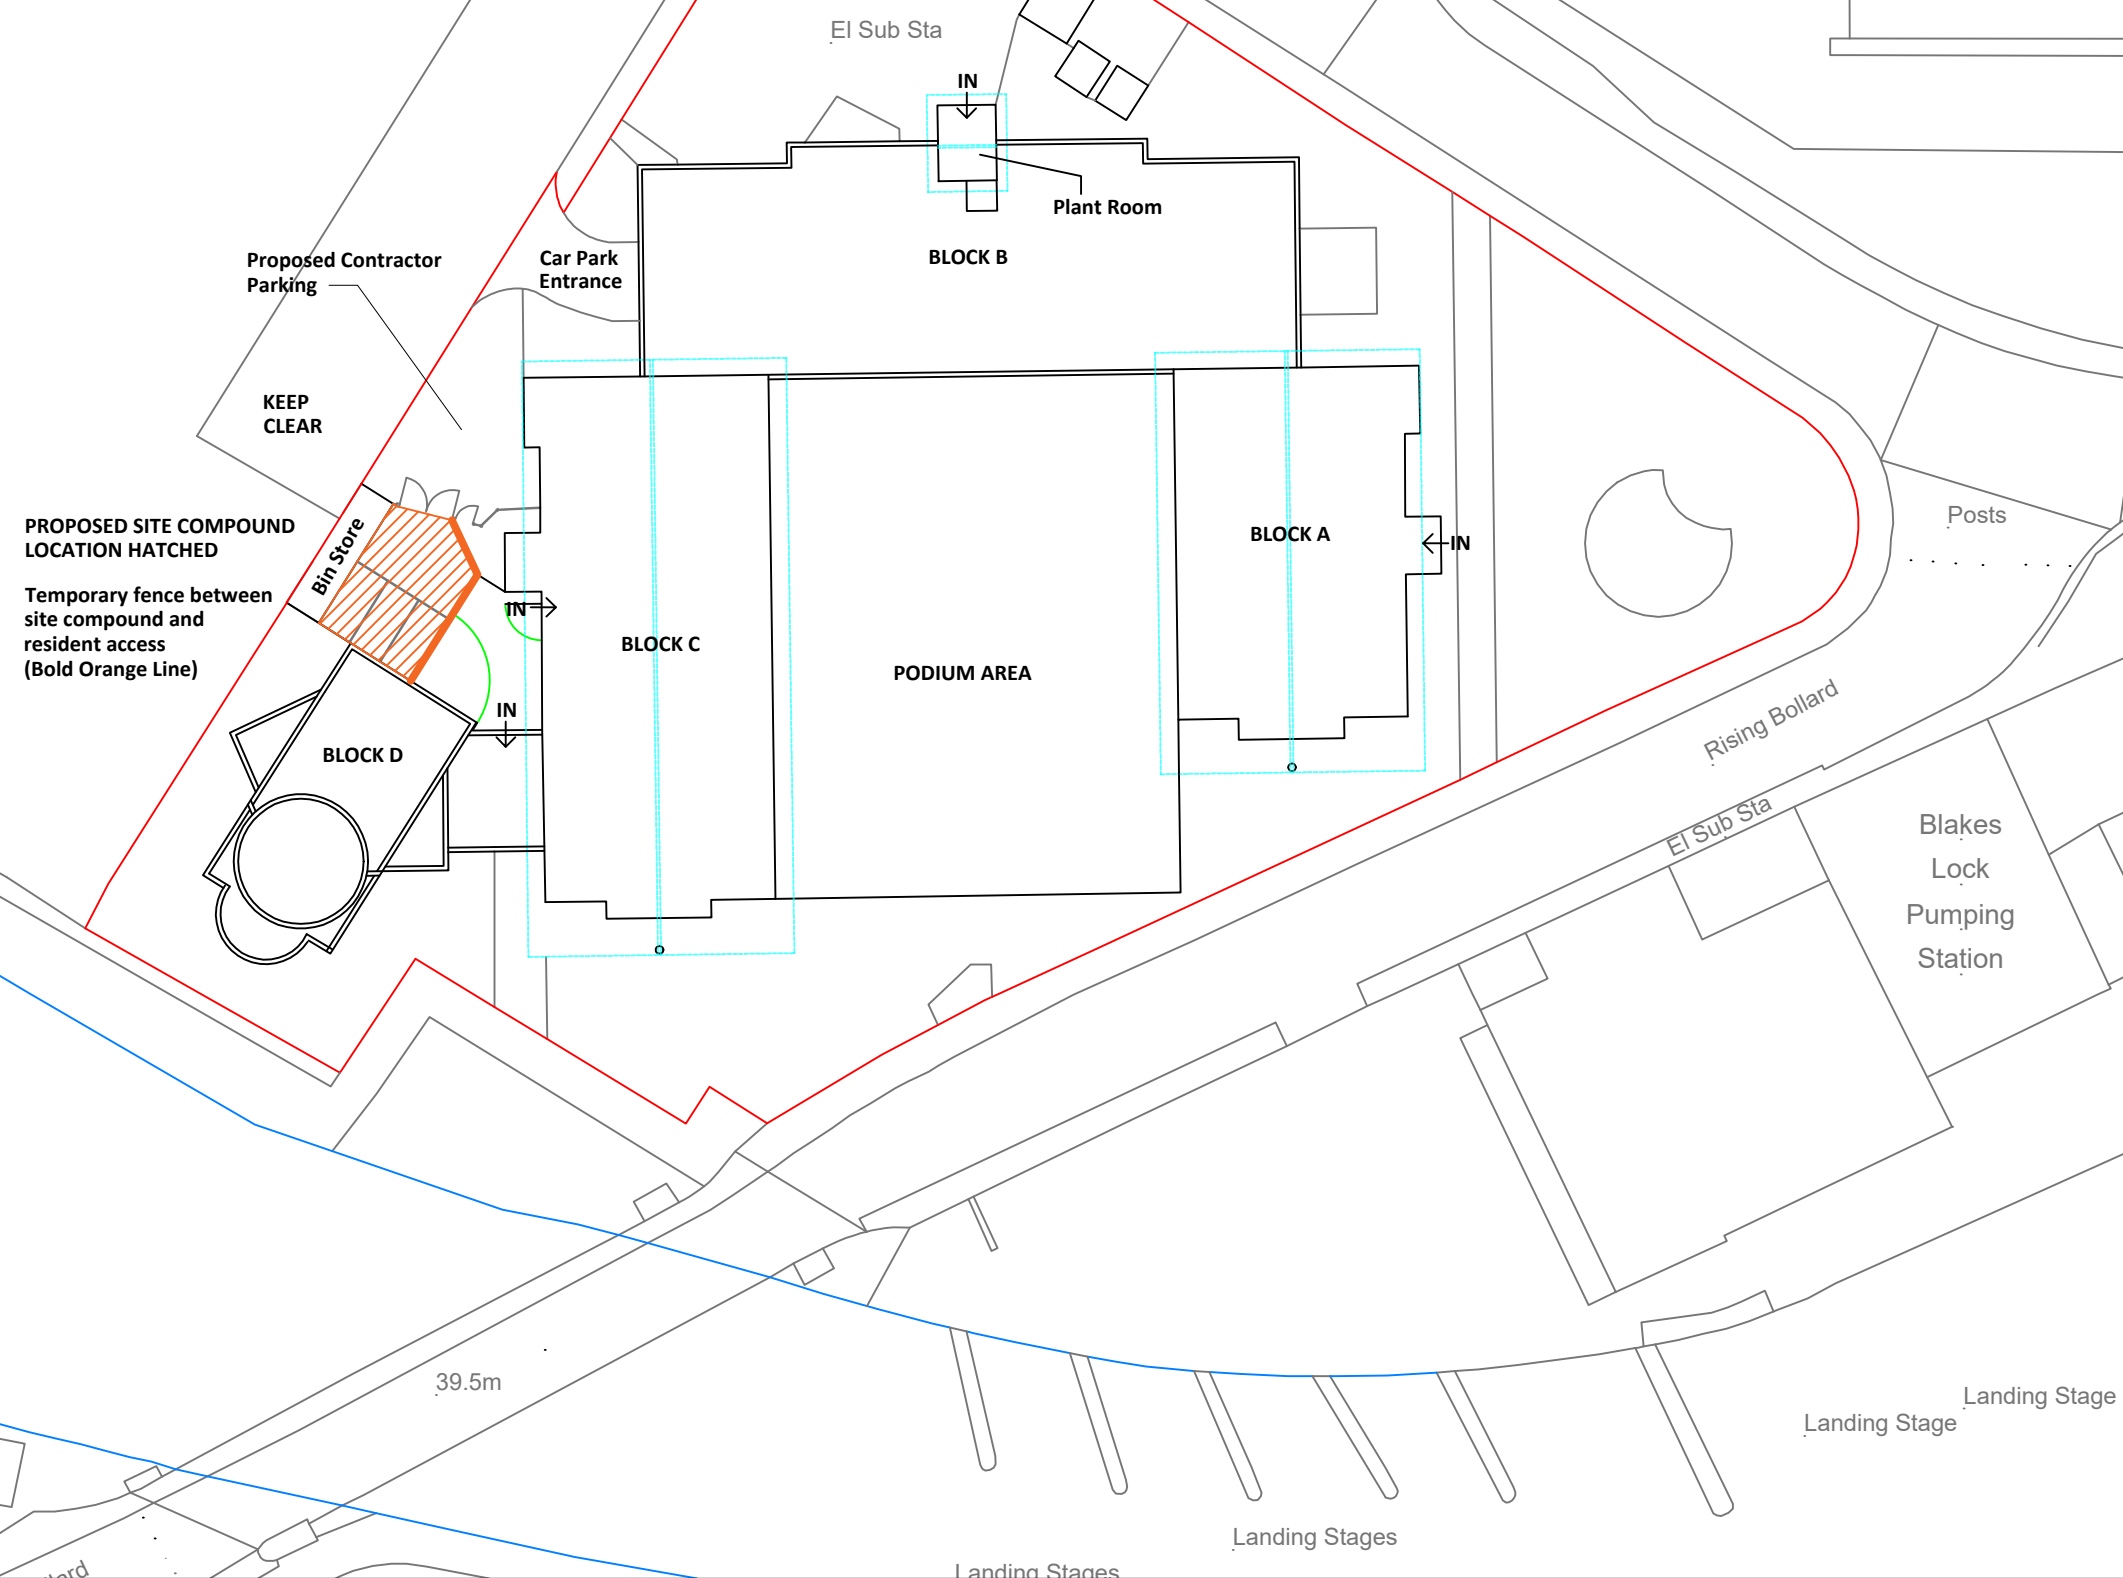

Refer to all supporting specifications and contract documents. The contractor is to notify the designer of any discrepancies / variations in the design before the commencement of the work.

A3

REV.	DESC.	D	DATE
-	-	MDB	-



CLIENT:
The Meridian Residents Management Company
Ltd

PROPERTY ADDRESS.
The Meridian
Kenavon Drive
Reading RG1 3DG

TITLE
Site Plan (Roof Plans Superimposed)

	PURPOSE OF ISSUE
	Planning

SCALE.
1:500 @ A3

DRAWN BY
MDB

JOB NO.
PPM: 0984

DATE.
29.11.2020

CHECKED BY
MDB

DRAWING NUMBER
SP02