



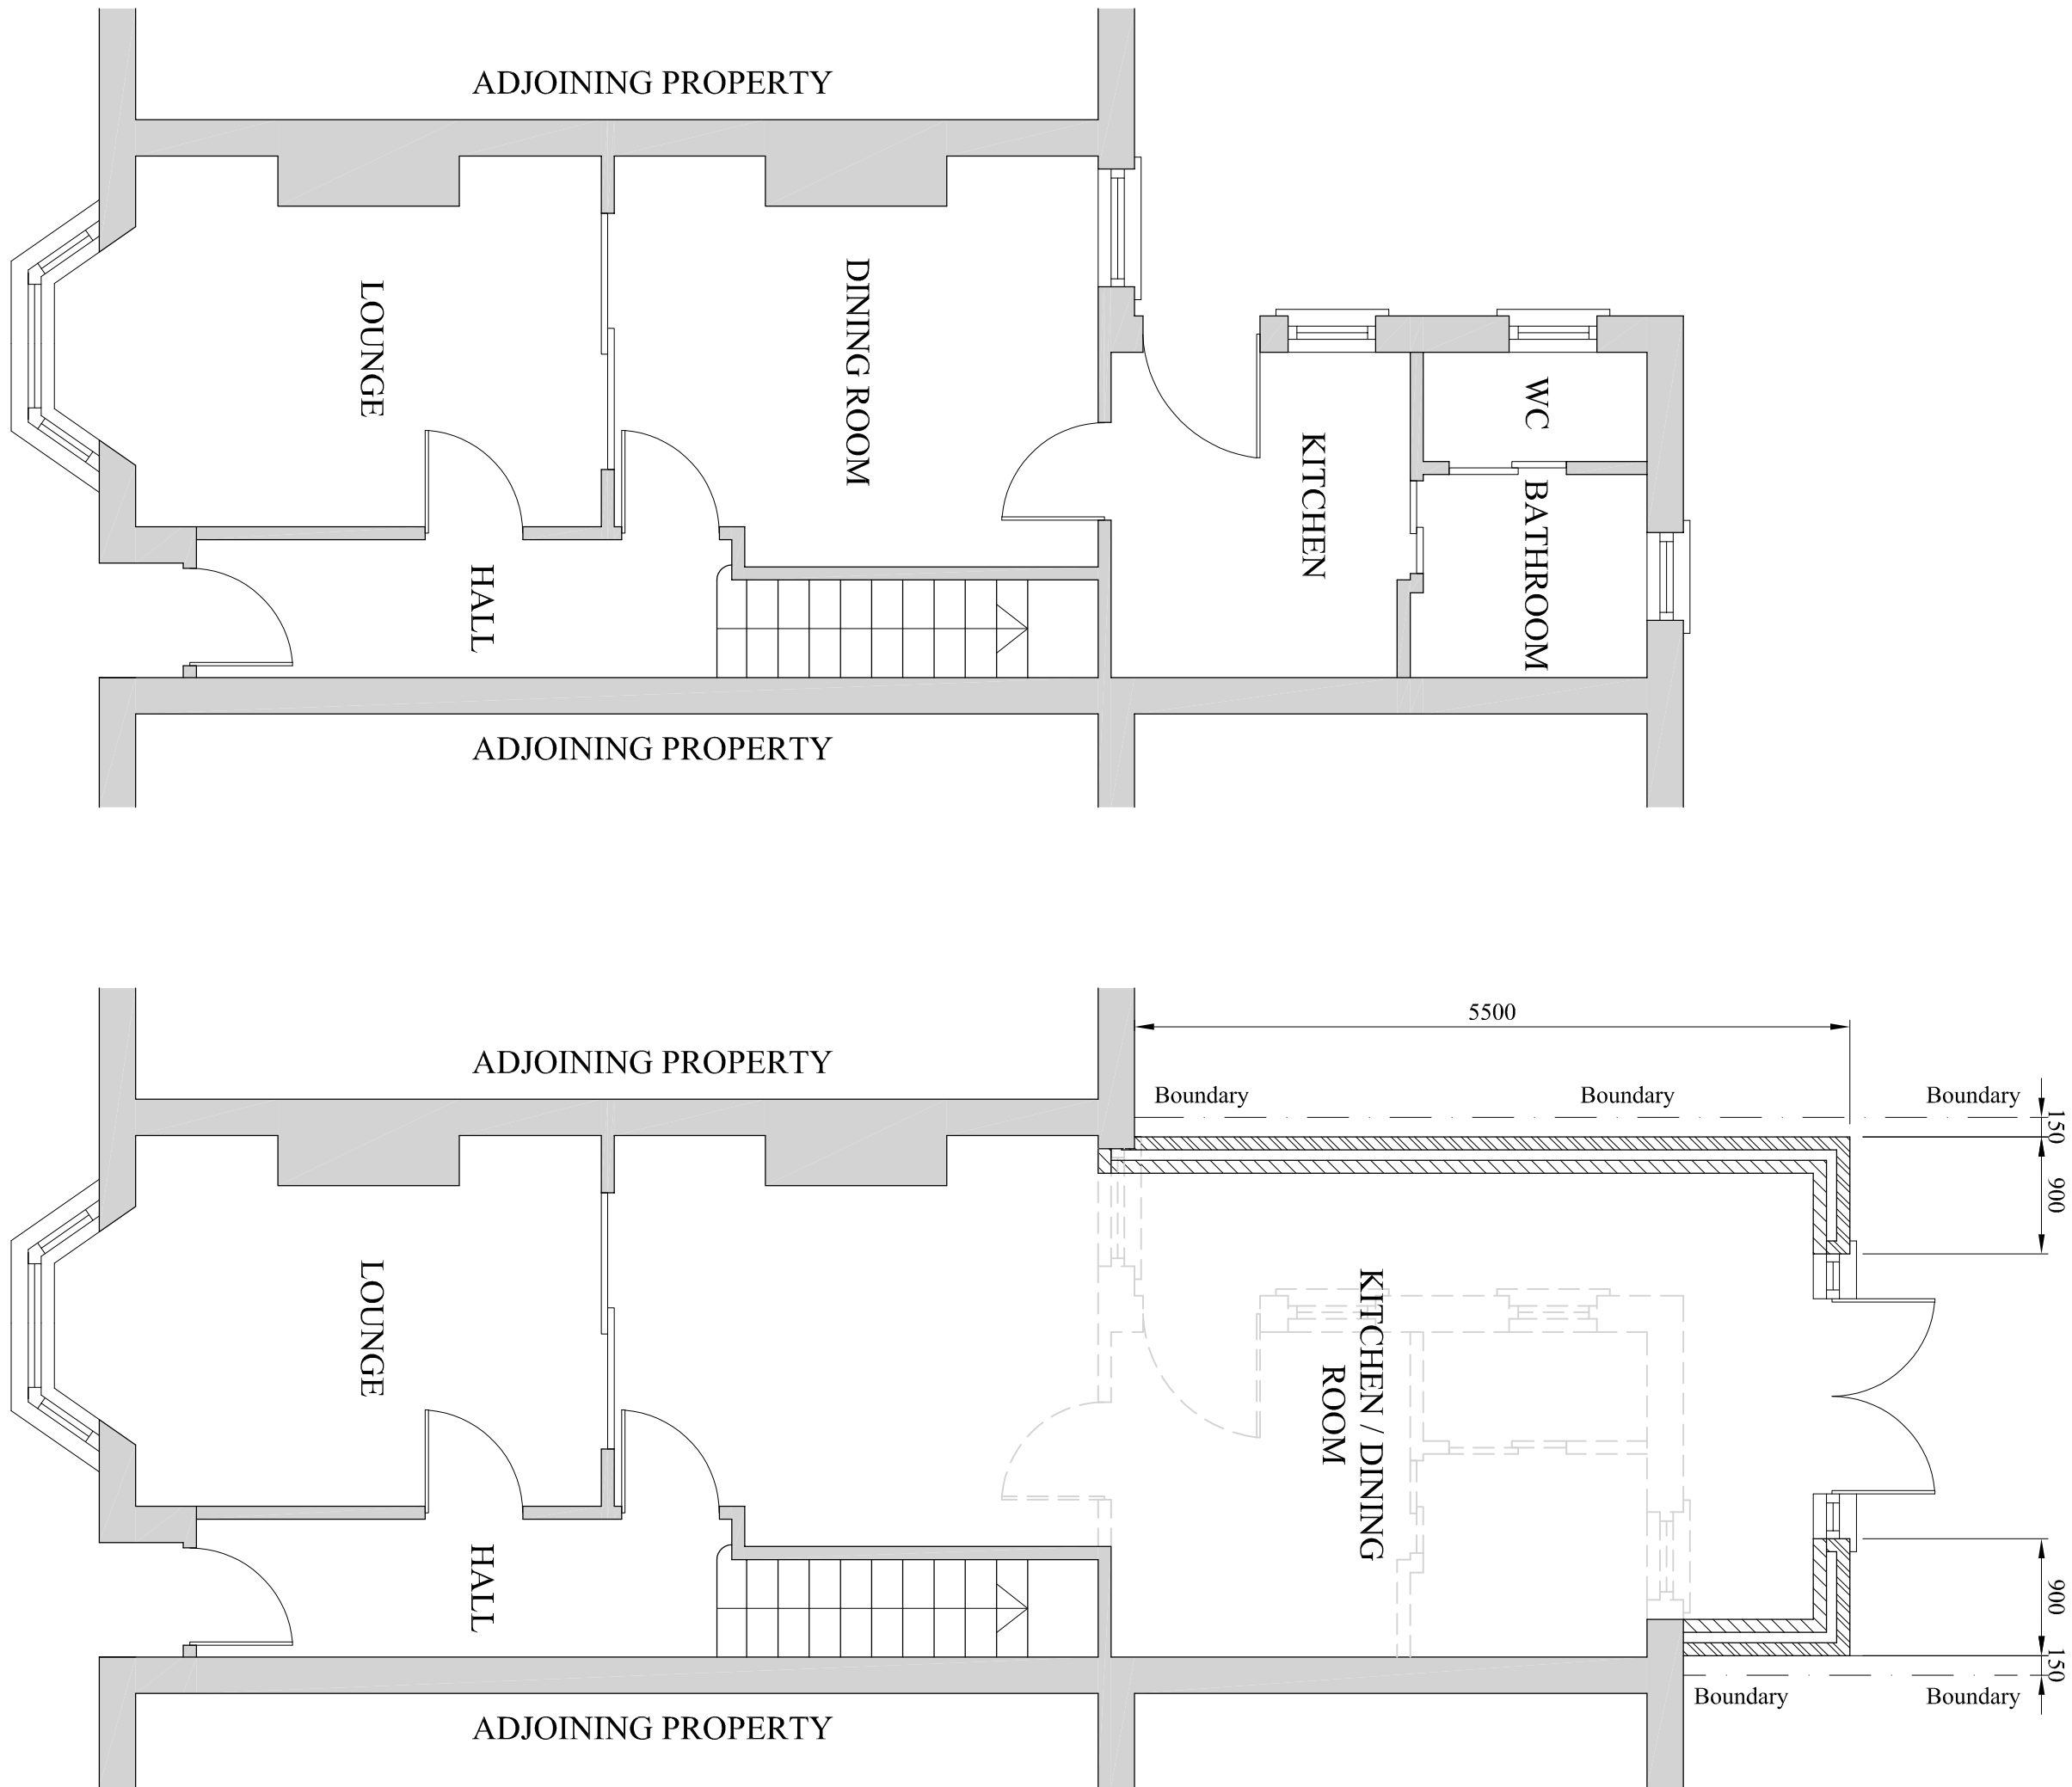

EXISTING GROUND FLOOR LAYOUT
(SCALE 1:50)


PROPOSED GROUND FLOOR LAYOUT
(SCALE 1:50)

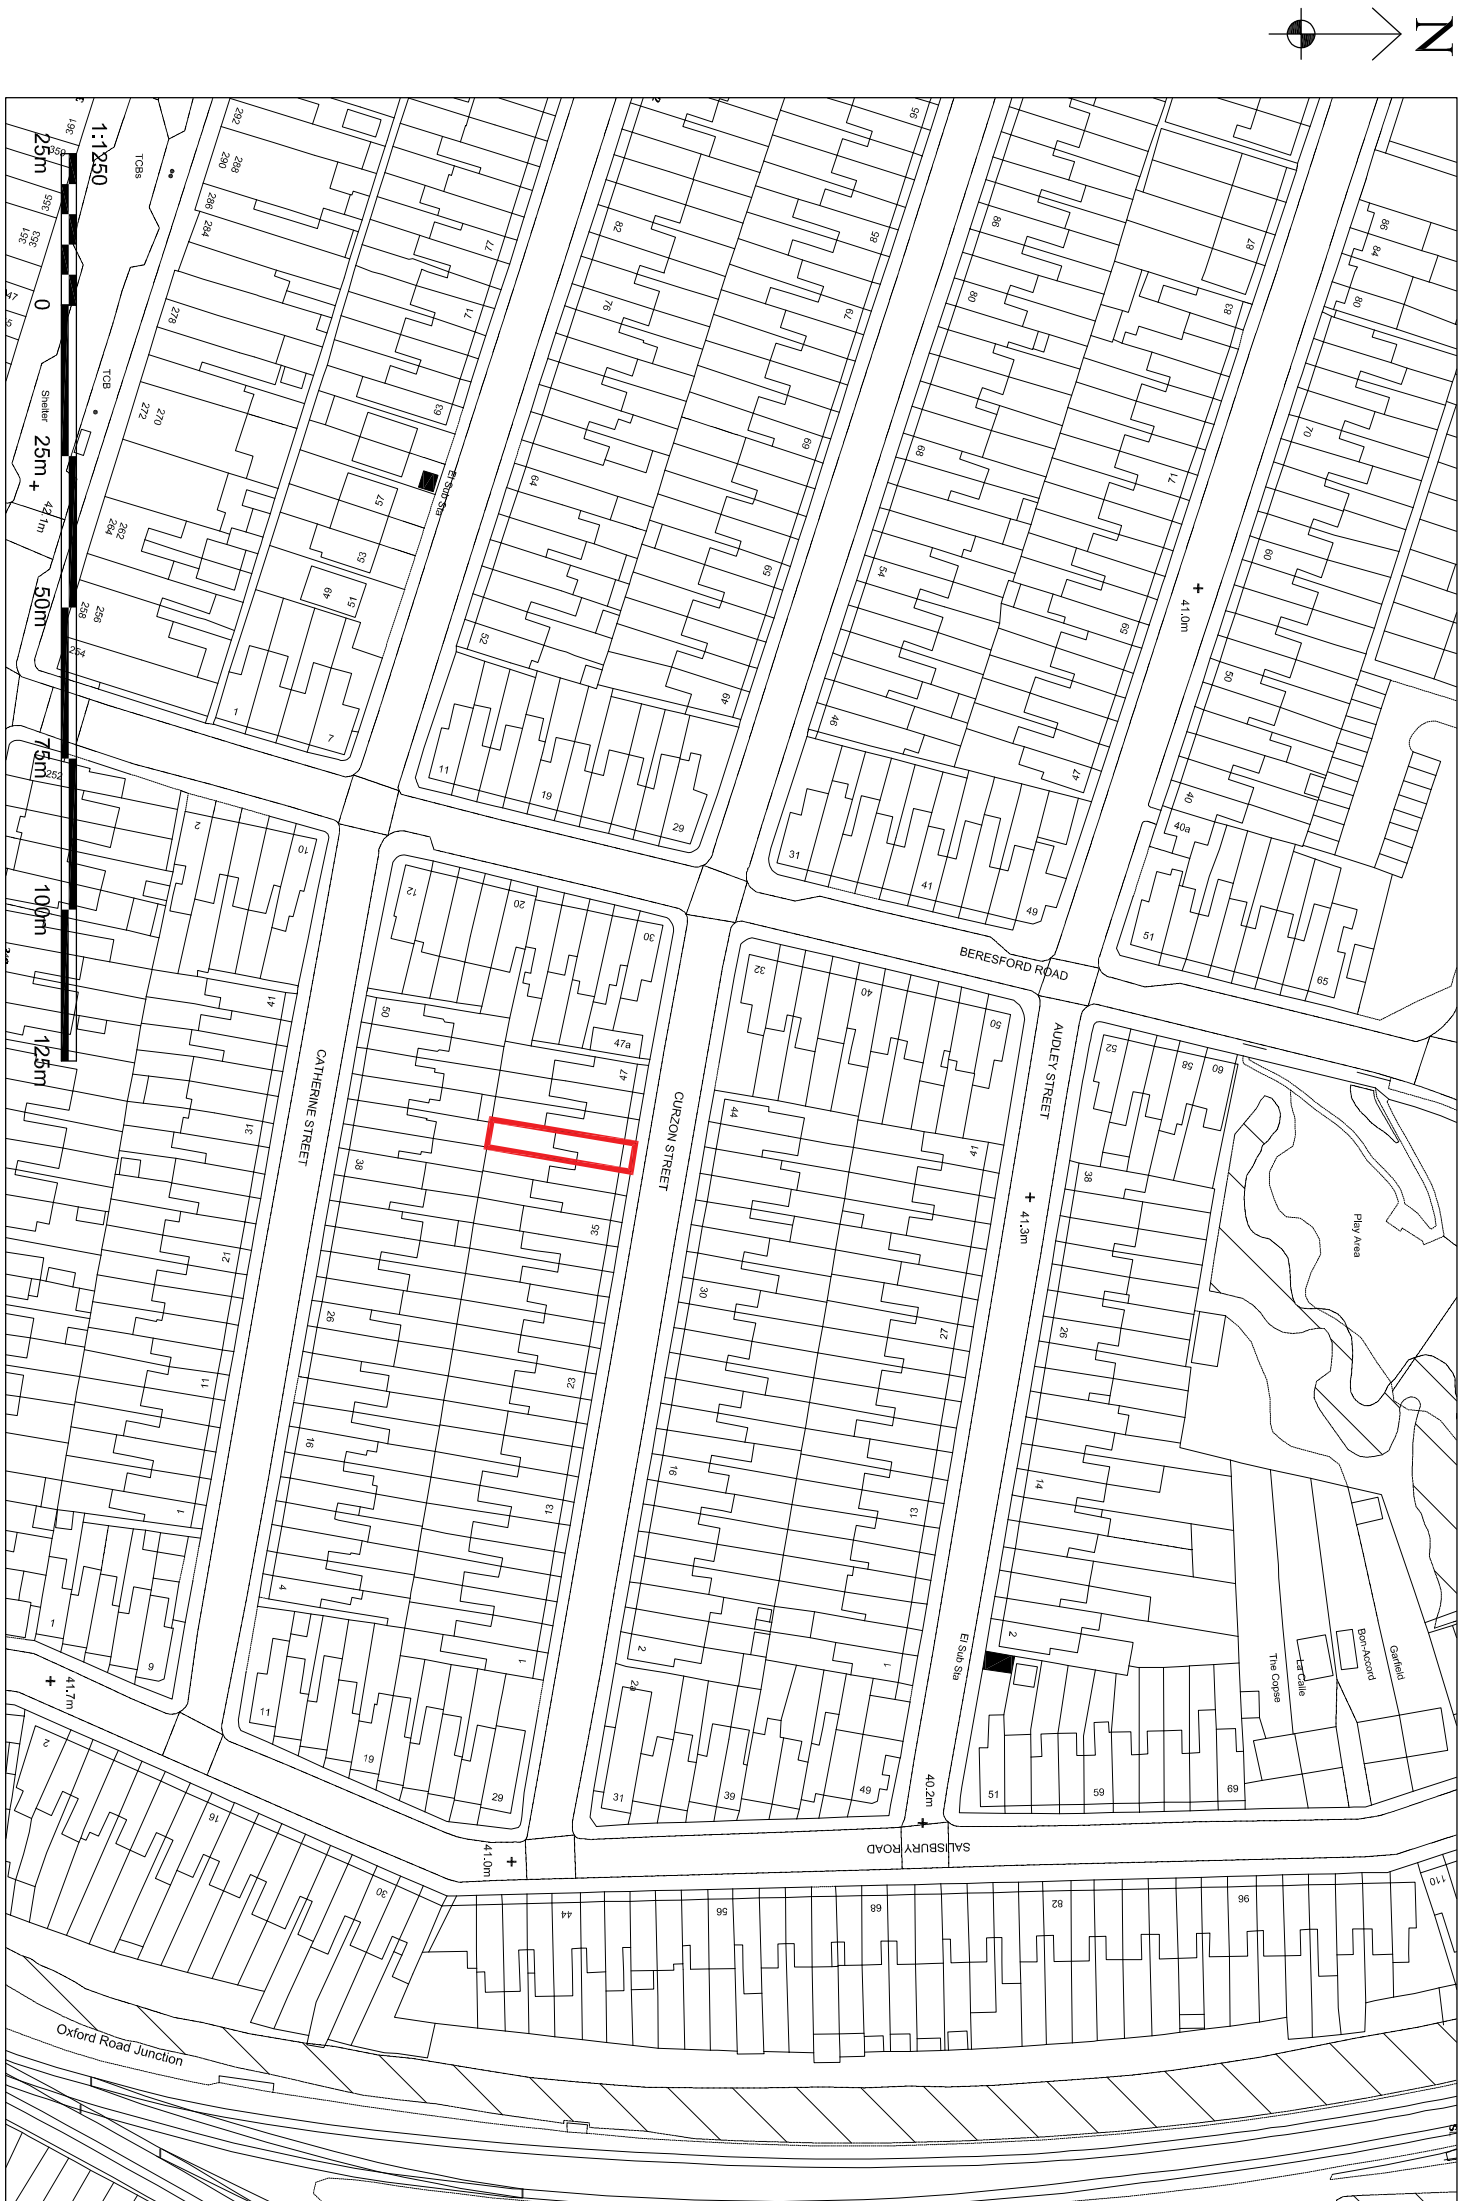

LOCATION PLAN
(SCALE 1:1250)



PROPOSED SITE PLAN
(SCALE 1:300)

 

NOTE:

These drawings have been produced from limited information with no site survey
Should discrepancies arise please raise them prior to commencing the project

A		13.05.21		ISSUED FOR PLANNING APPROVAL	
DRAWING STATUS		PLANNING APPROVAL			
PROJECT		41 CURZON STREET BERKSHIRE			
TITLE		PROPOSED SINGLE STOREY REAR EXTENSION			
SCALE & SIZE: 1:50 @ A1 UNO		STATUS: PLANNING APP.		DATE: MAY 21	
PROJECT No. CS-001		DRAWING No. 001		REV.: A	