


NOTES
For use in the precise named location only.

Copyright reserved by Pitch Architects Limited

©Crown Copyright and database rights 2020 OS Licence no. 100041041

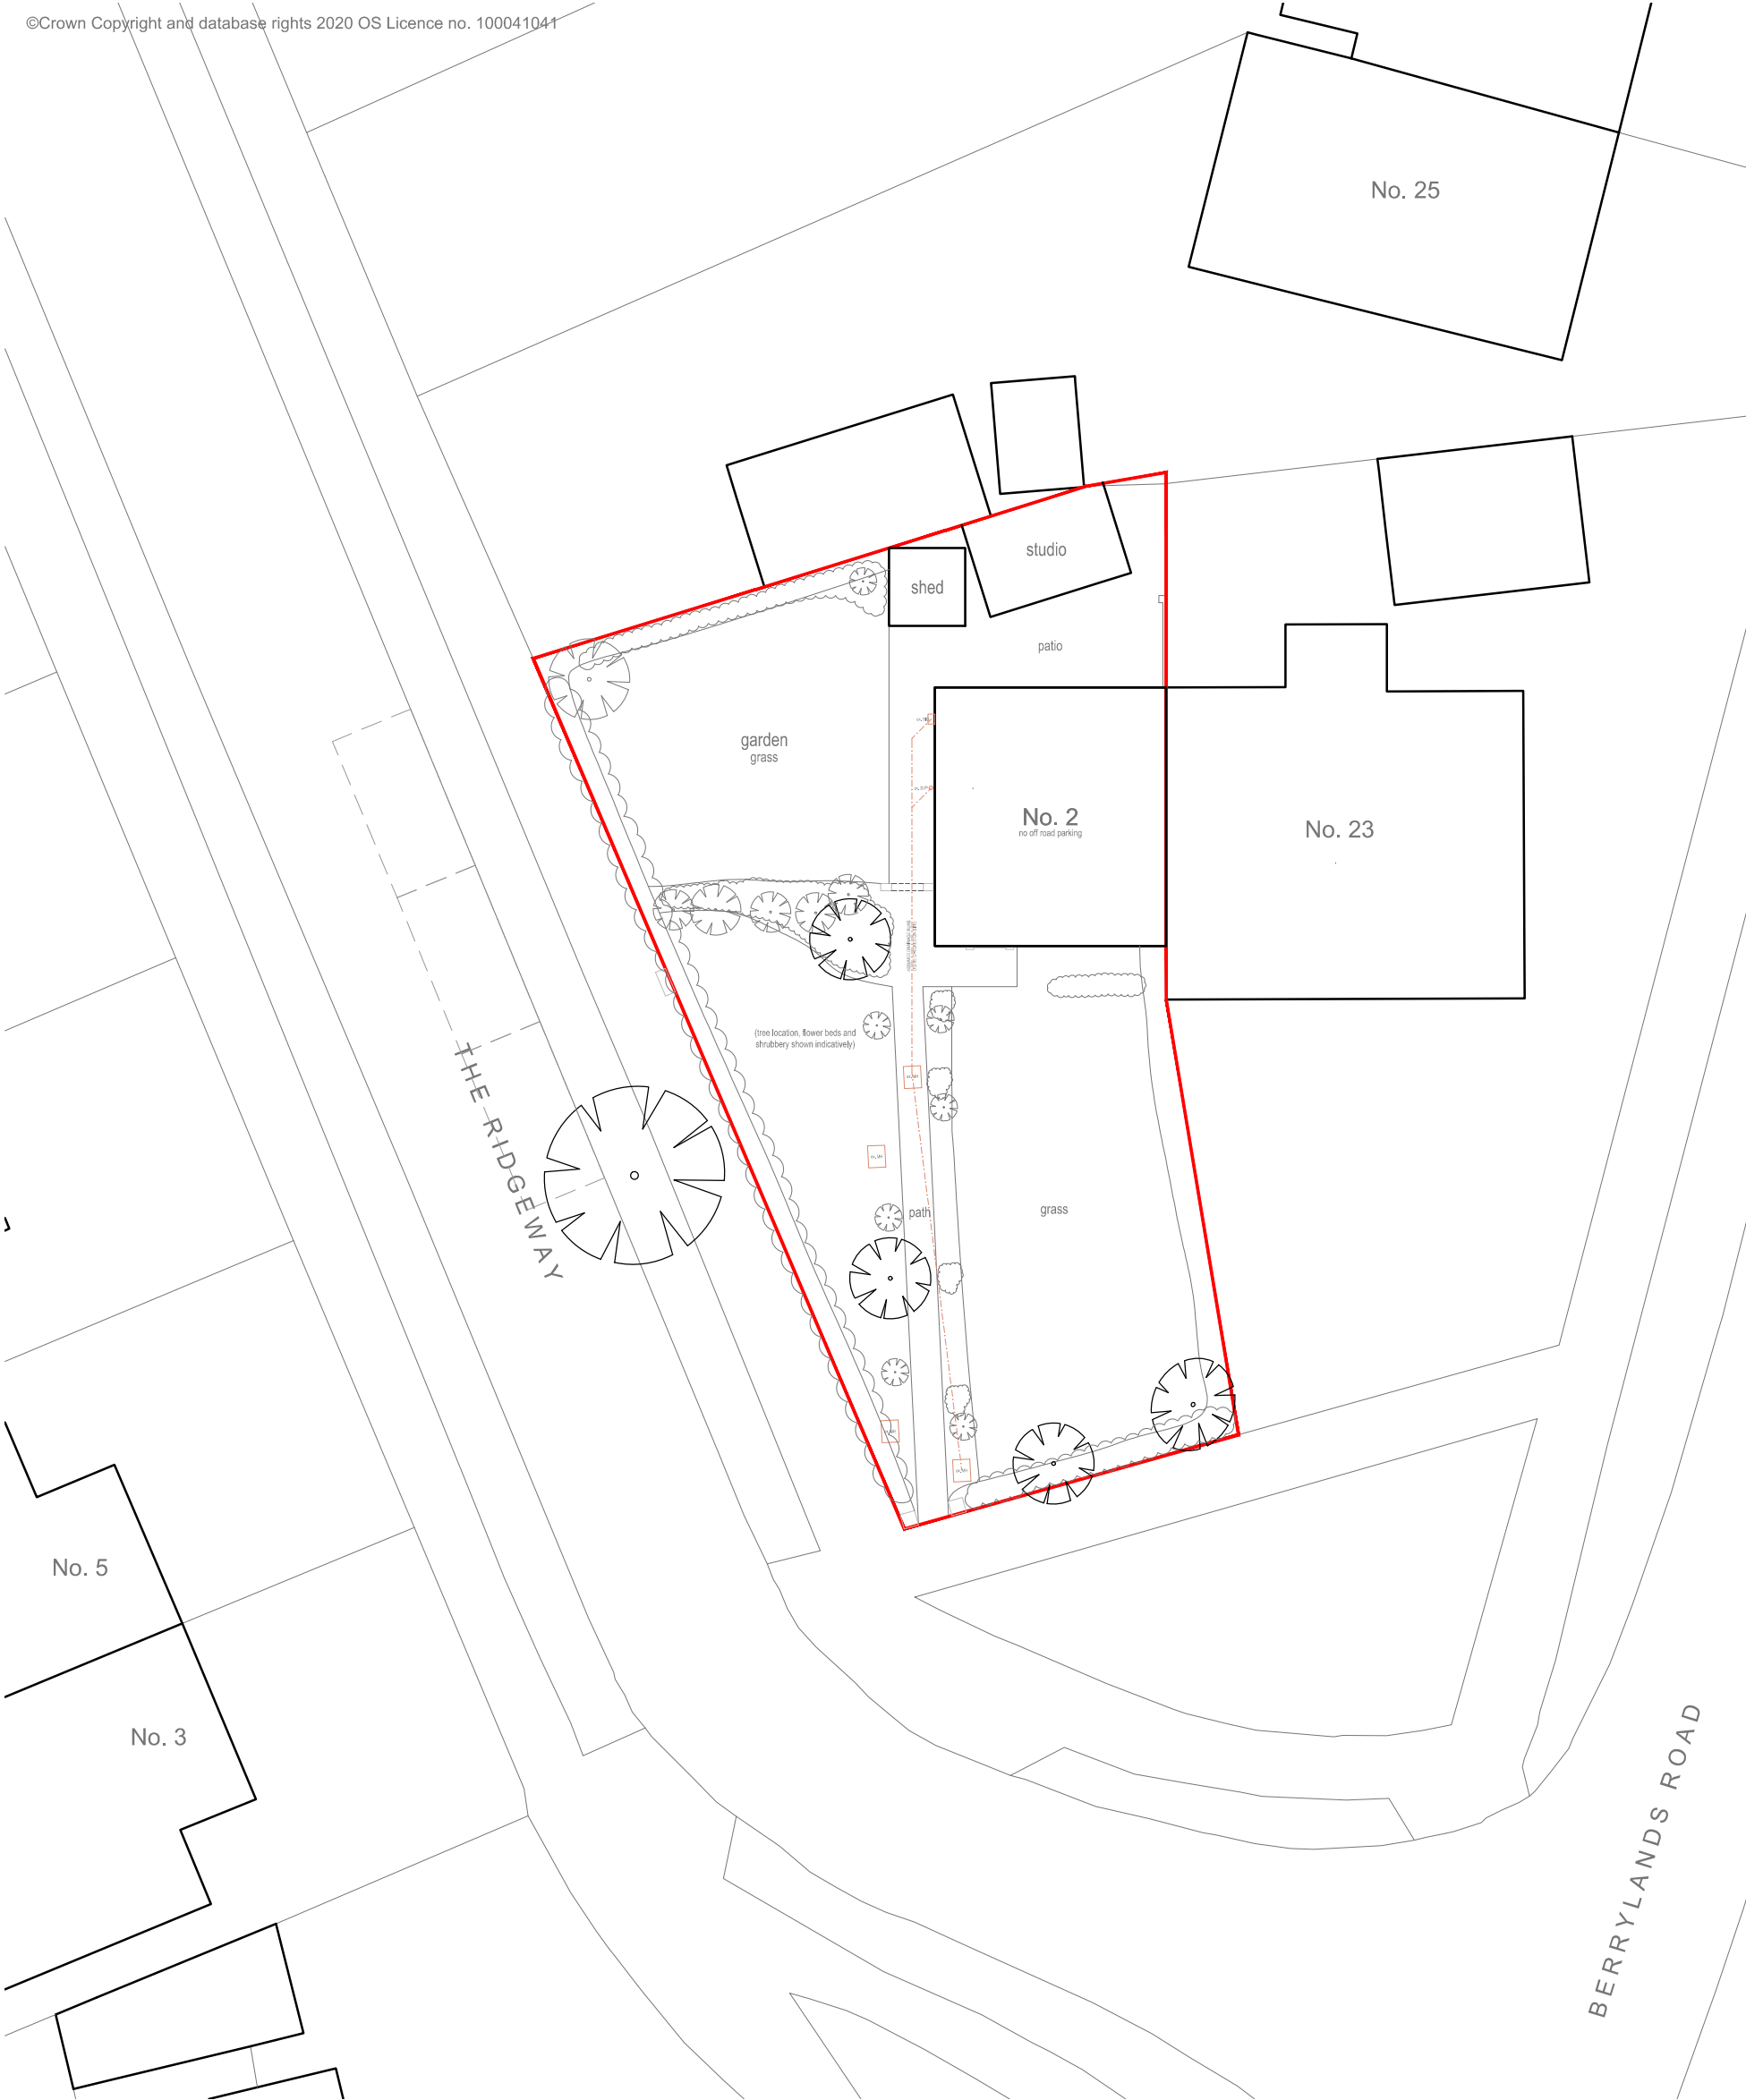

Rev - Date - Revision -

Drawing Title
Existing Site Plan (block plan)
Drawing Scale
1:200 @ A3
Date
Apr '21
Status
Planning
Drawn/checked
KM/KM

Drawing Ref
21005 - SU - 001
Rev

© Pitch Architects Limited

pitch.
ARCHITECTS

a. 1 Chiltern Court,
37 St Peter's Avenue,
Caversham,
Reading,
RG4 7DH
t. 0118 948 4618
e. info@pitcharchitects.co.uk
w. www.pitcharchitects.co.uk

Project Title
Proposed Alterations
to
2 The Ridgeway,
Caversham,
RG4 8NX
Client Name
Mr & Mrs Troth