





Side Elevation (East)
(scale 1:100)




Front Elevation (North)
(scale 1:100)

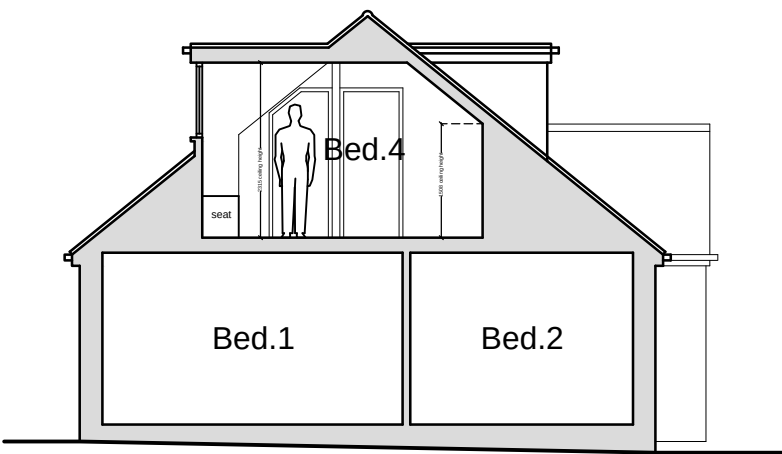


Typical Bedroom Section
(scale 1:100)

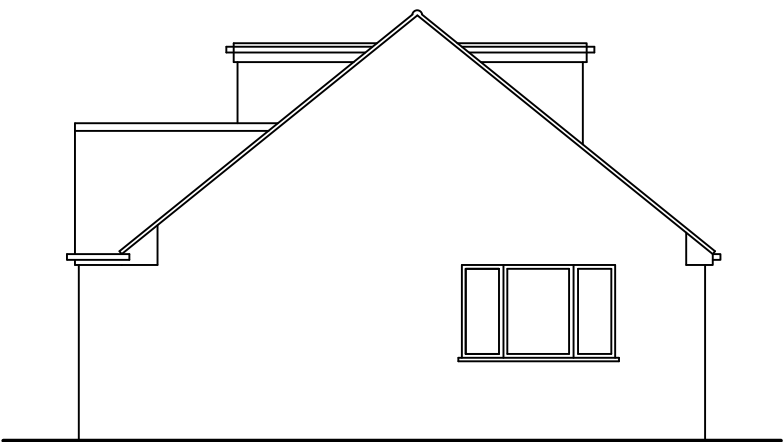


Side Elevation (West)
(scale 1:100)

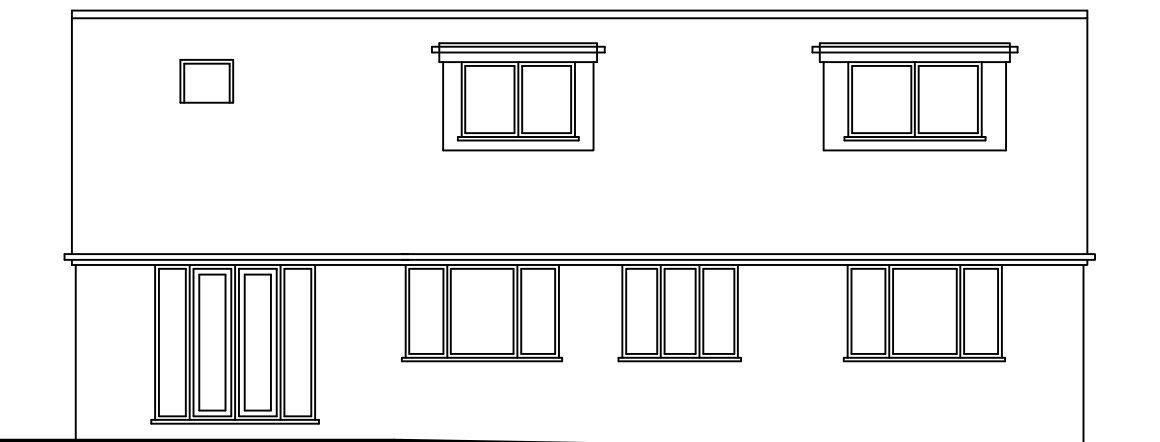


Rear Elevation (South)
(scale 1:100)

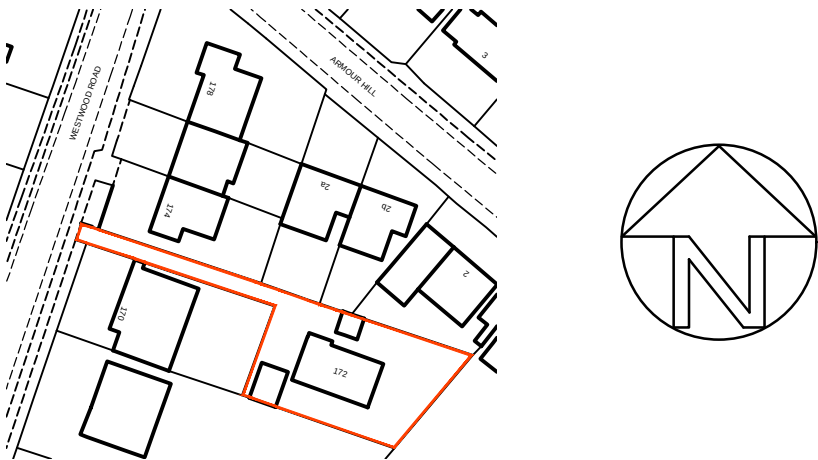


Location Plan
(scale 1:1250)
© Crown Copyright 2020. All rights reserved. Licence Number 100042565

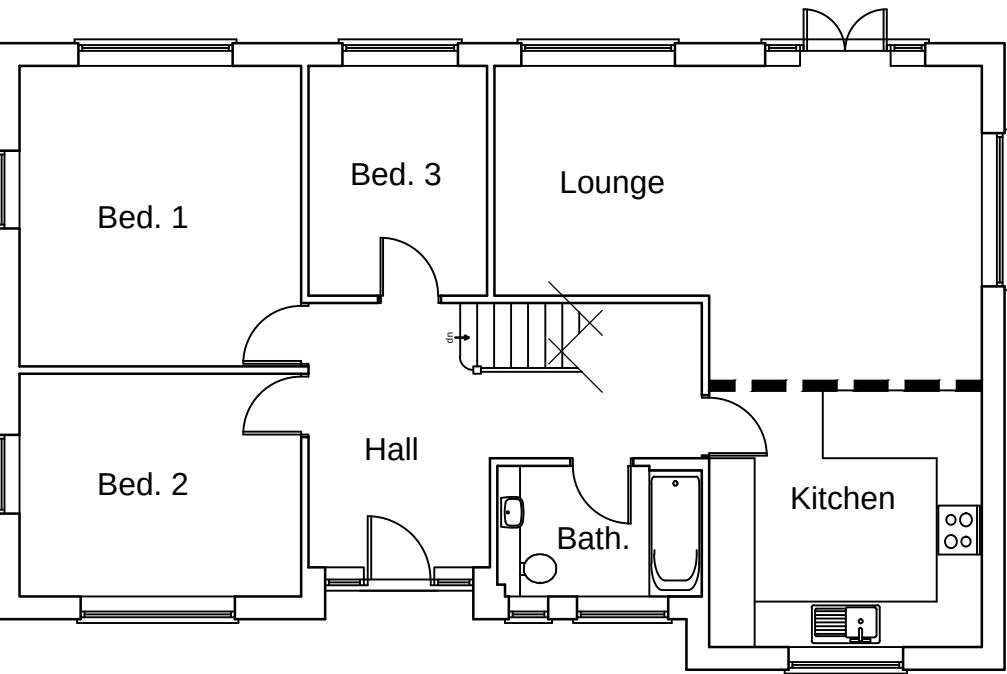

Ground Floor Plan
(scale 1:100)

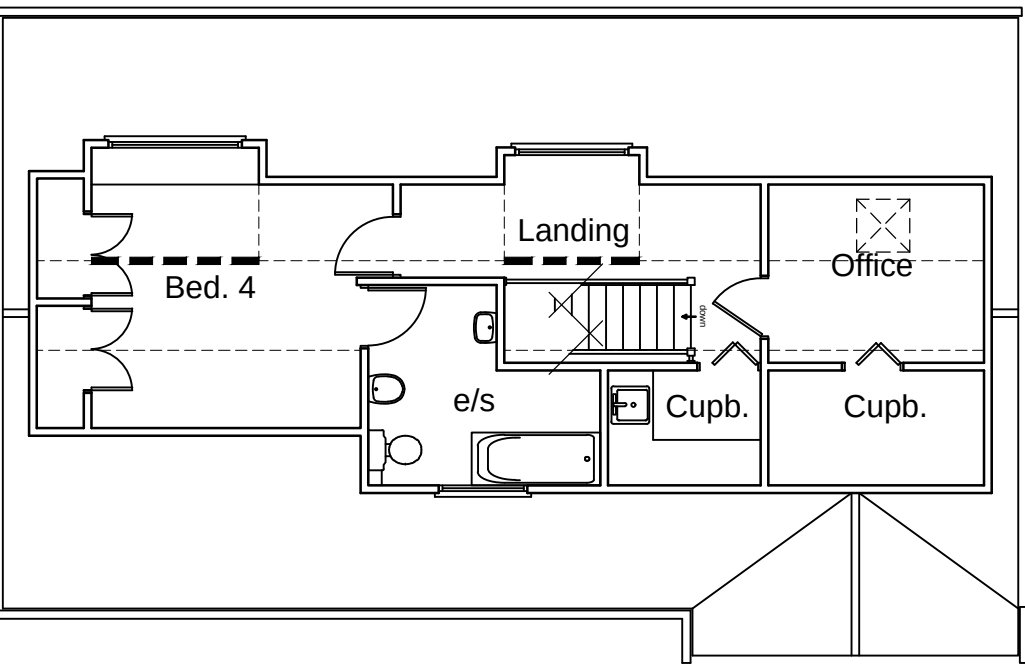

First Floor Plan
(scale 1:100)

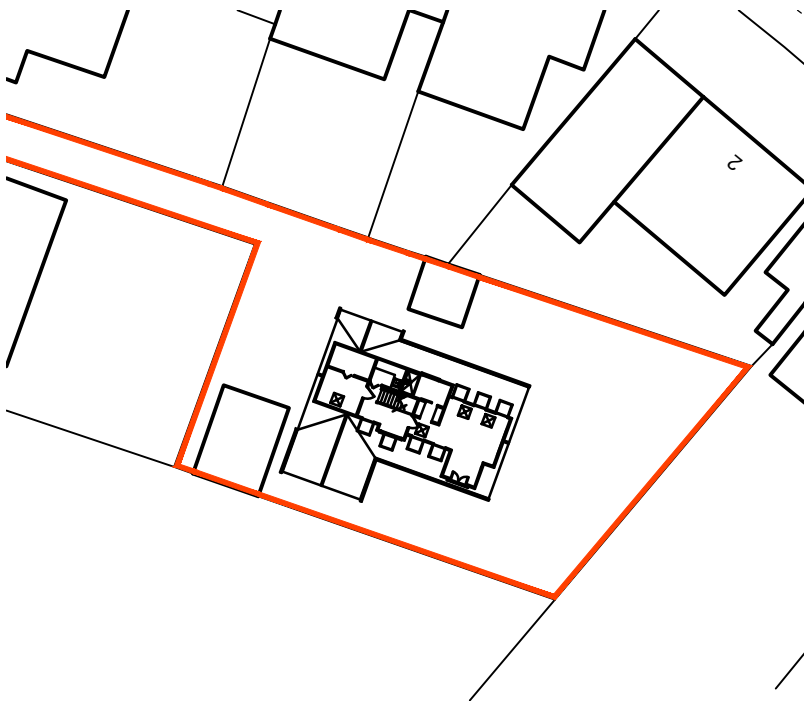

Site/Block Plan
(scale 1:500)

NOTES

1. All dimensions stated are in millimetres.
2. This drawing is the copyright of Oakleaf Building Surveyors & must not be reproduced without their written authority.
3. Any errors or omissions are to be reported to the project surveyor.
4. Do not rely on scaled dimensions for construction purposes. If in doubt seek clarification from the surveyor.

A	Amended scheme	08.01.21
Rev	Description	Date
AMENDMENT RECORD		
Site/Project : NEW DORMER & ALTERATIONS AT 172 WESTWOOD ROAD, TILEHURST READING, RG31 6LN		
Drawing Title : EXISTING PLANS & ELEVATIONS		
		
John Adams House 29 Castle Street Reading BERKSHIRE RG1 7SB Telephone : 01189 560 525 07824 428 455 www.oakleafbs.co.uk		
Scales : 1:1250, 1:500 & 1:100 @ A2 size		
Drawn : MB Date : Feb 2021		
Issue : PLANNING		
Project ID : A19/61		
Drawing No : AD/01		Revision : A
sheet size - A2 (594 x 420mm)		