



DO NOT SCALE FROM THIS DRAWING. VERIFY ALL DIMENSIONS BEFORE SETTING OUT, COMMENCING WORK OR MAKING ANY SHOP DRAWINGS. REPORT ANY DISCREPANCIES TO SUPERVISING OFFICER IMMEDIATELY. COPYRIGHT ©


Rev	Description	Date

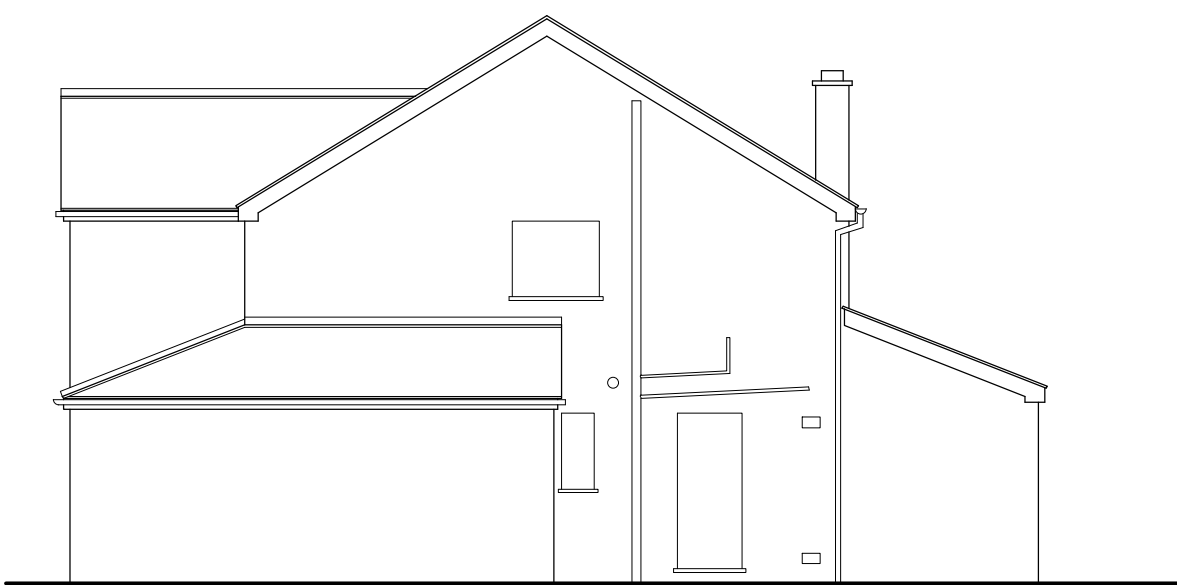


Side Elevation 1:50 Scale

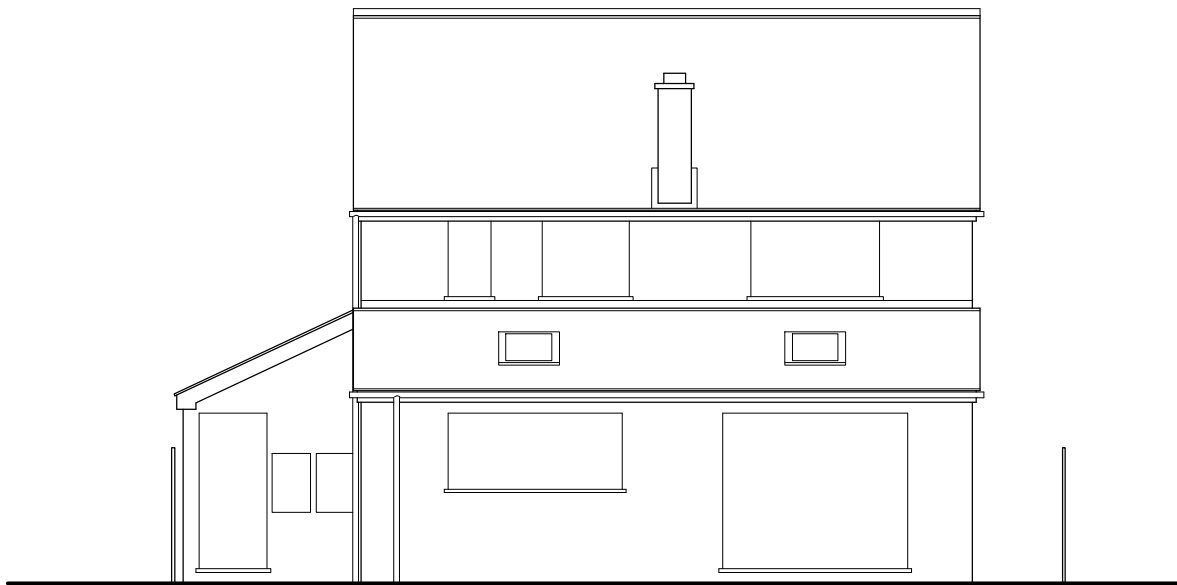

Rear Elevation 1:50 Scale

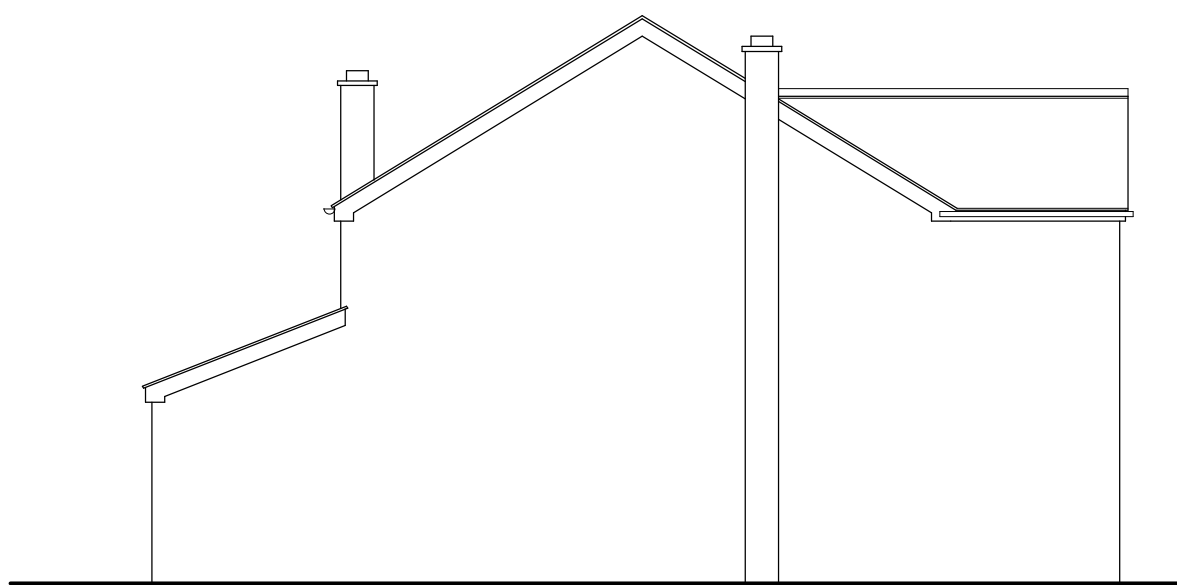

Side Elevation 1:50 Scale

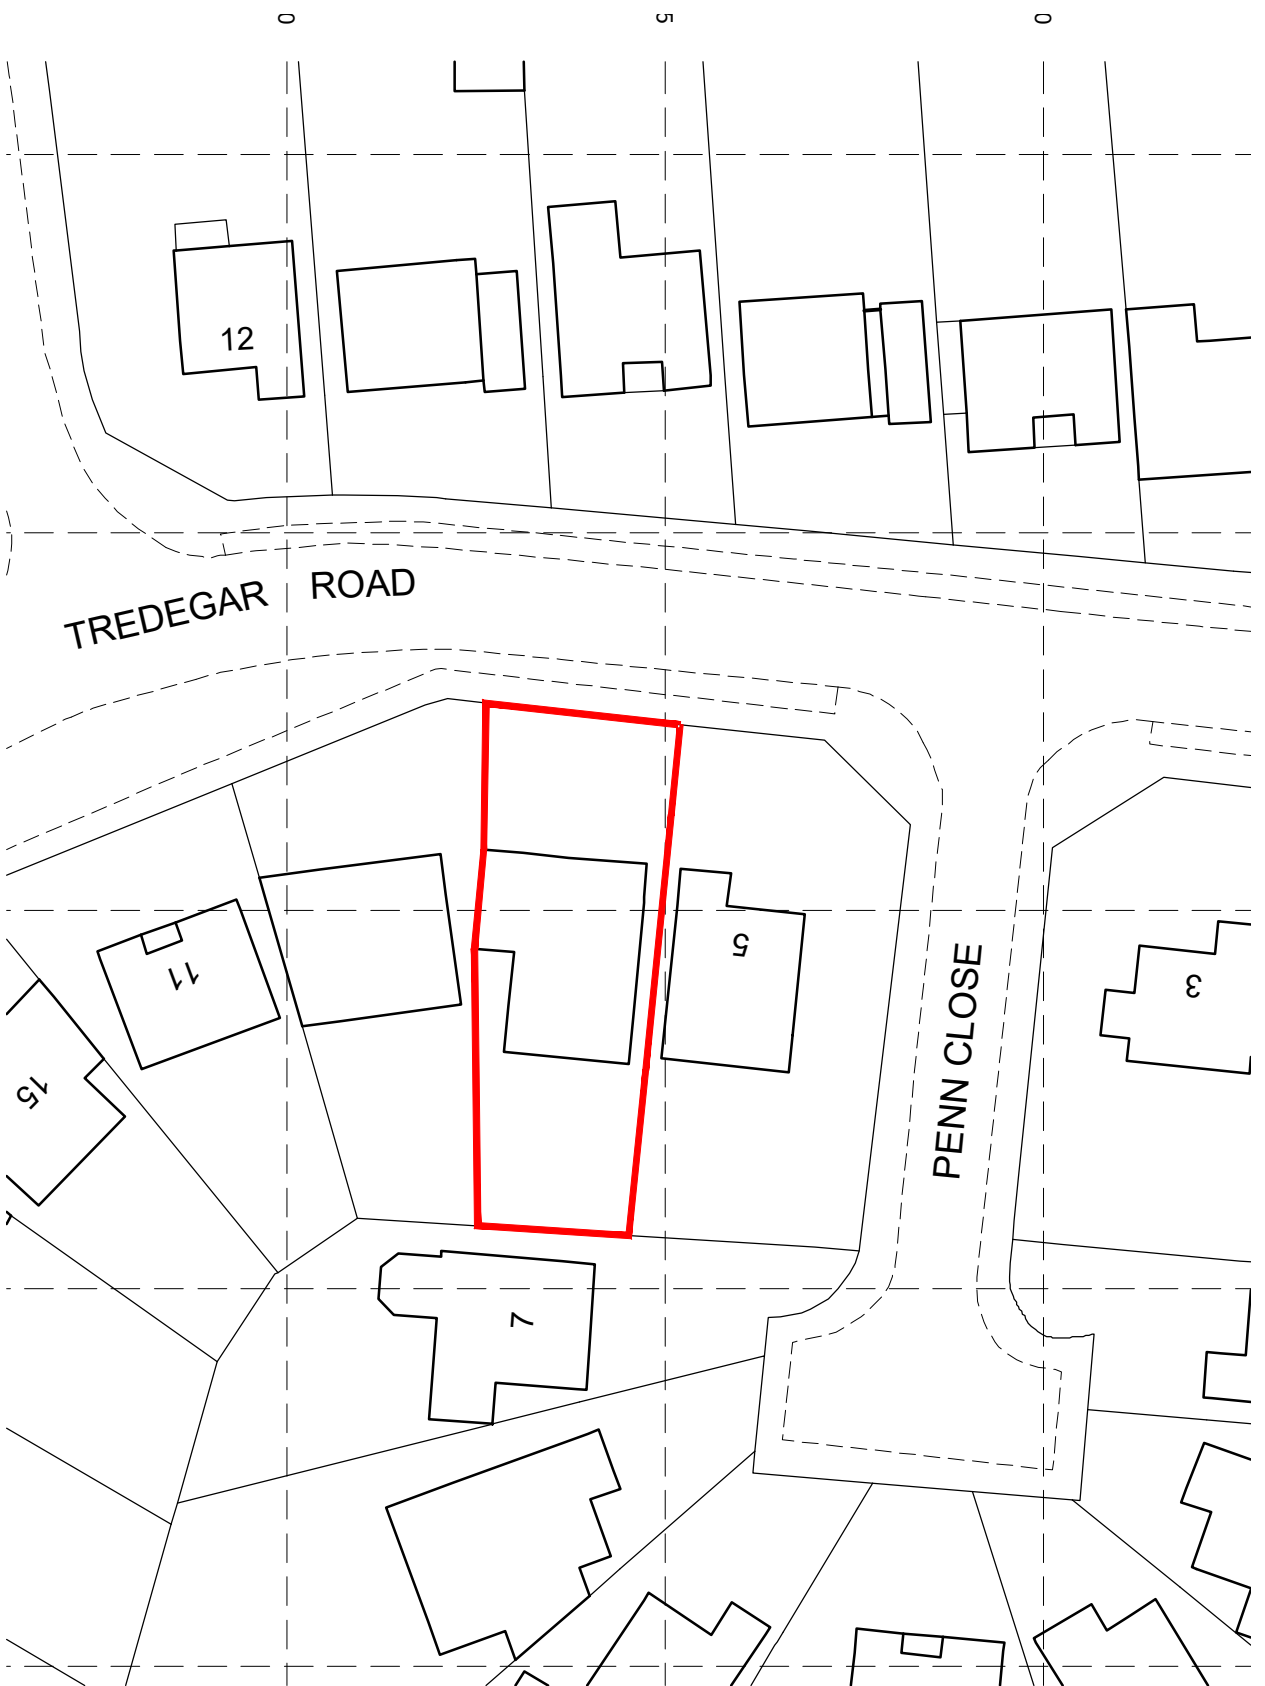


Site Plan 1:500 Scale



Location Plan 1:1250 Scale


1:500 scale Bar
This Drawing has been produced for printing onto A3 size paper.
0m 2.5m 5.0m 10.0m 20.0m 40.0m
1:1250 scale Bar
This Drawing has been produced for printing onto A3 size paper.
0m 2.5m 5.0m 10.0m 20.0m 40.0m
1:100 scale Bar
This Drawing has been produced for printing onto A1 size paper.
If printing on A3 please use the scale below for reference.
0m 1.0m 2.0m 4.0m 8.0m 16.0m
1:50 scale Bar
This Drawing has been produced for printing onto A1 size paper.
If printing on A3 please use the scale below for reference.
0m 1.0m 2.0m 4.0m 8.0m

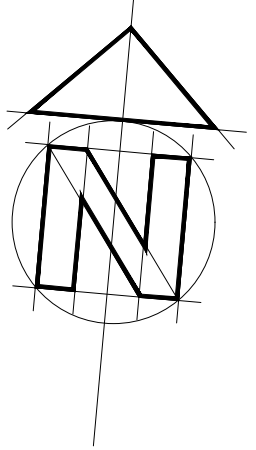


Bonney Architecture
PLANNING & TECHNICAL SERVICES

CLIENT Mr & Mrs Wignall 70 Jersey Drive
Winnersham
Wokingham
RG41 5FR
JOB 7 Tredegar Road, Emmer green,
Reading, Berkshire
0118 979 7295
07515 365 770
ORIG EXISTING PLANS & ELEVATIONS bonneyarchitecture@gmail.com

SCALE As Shown DRAWN P Bonney DATE April 2021 BA 0176 01

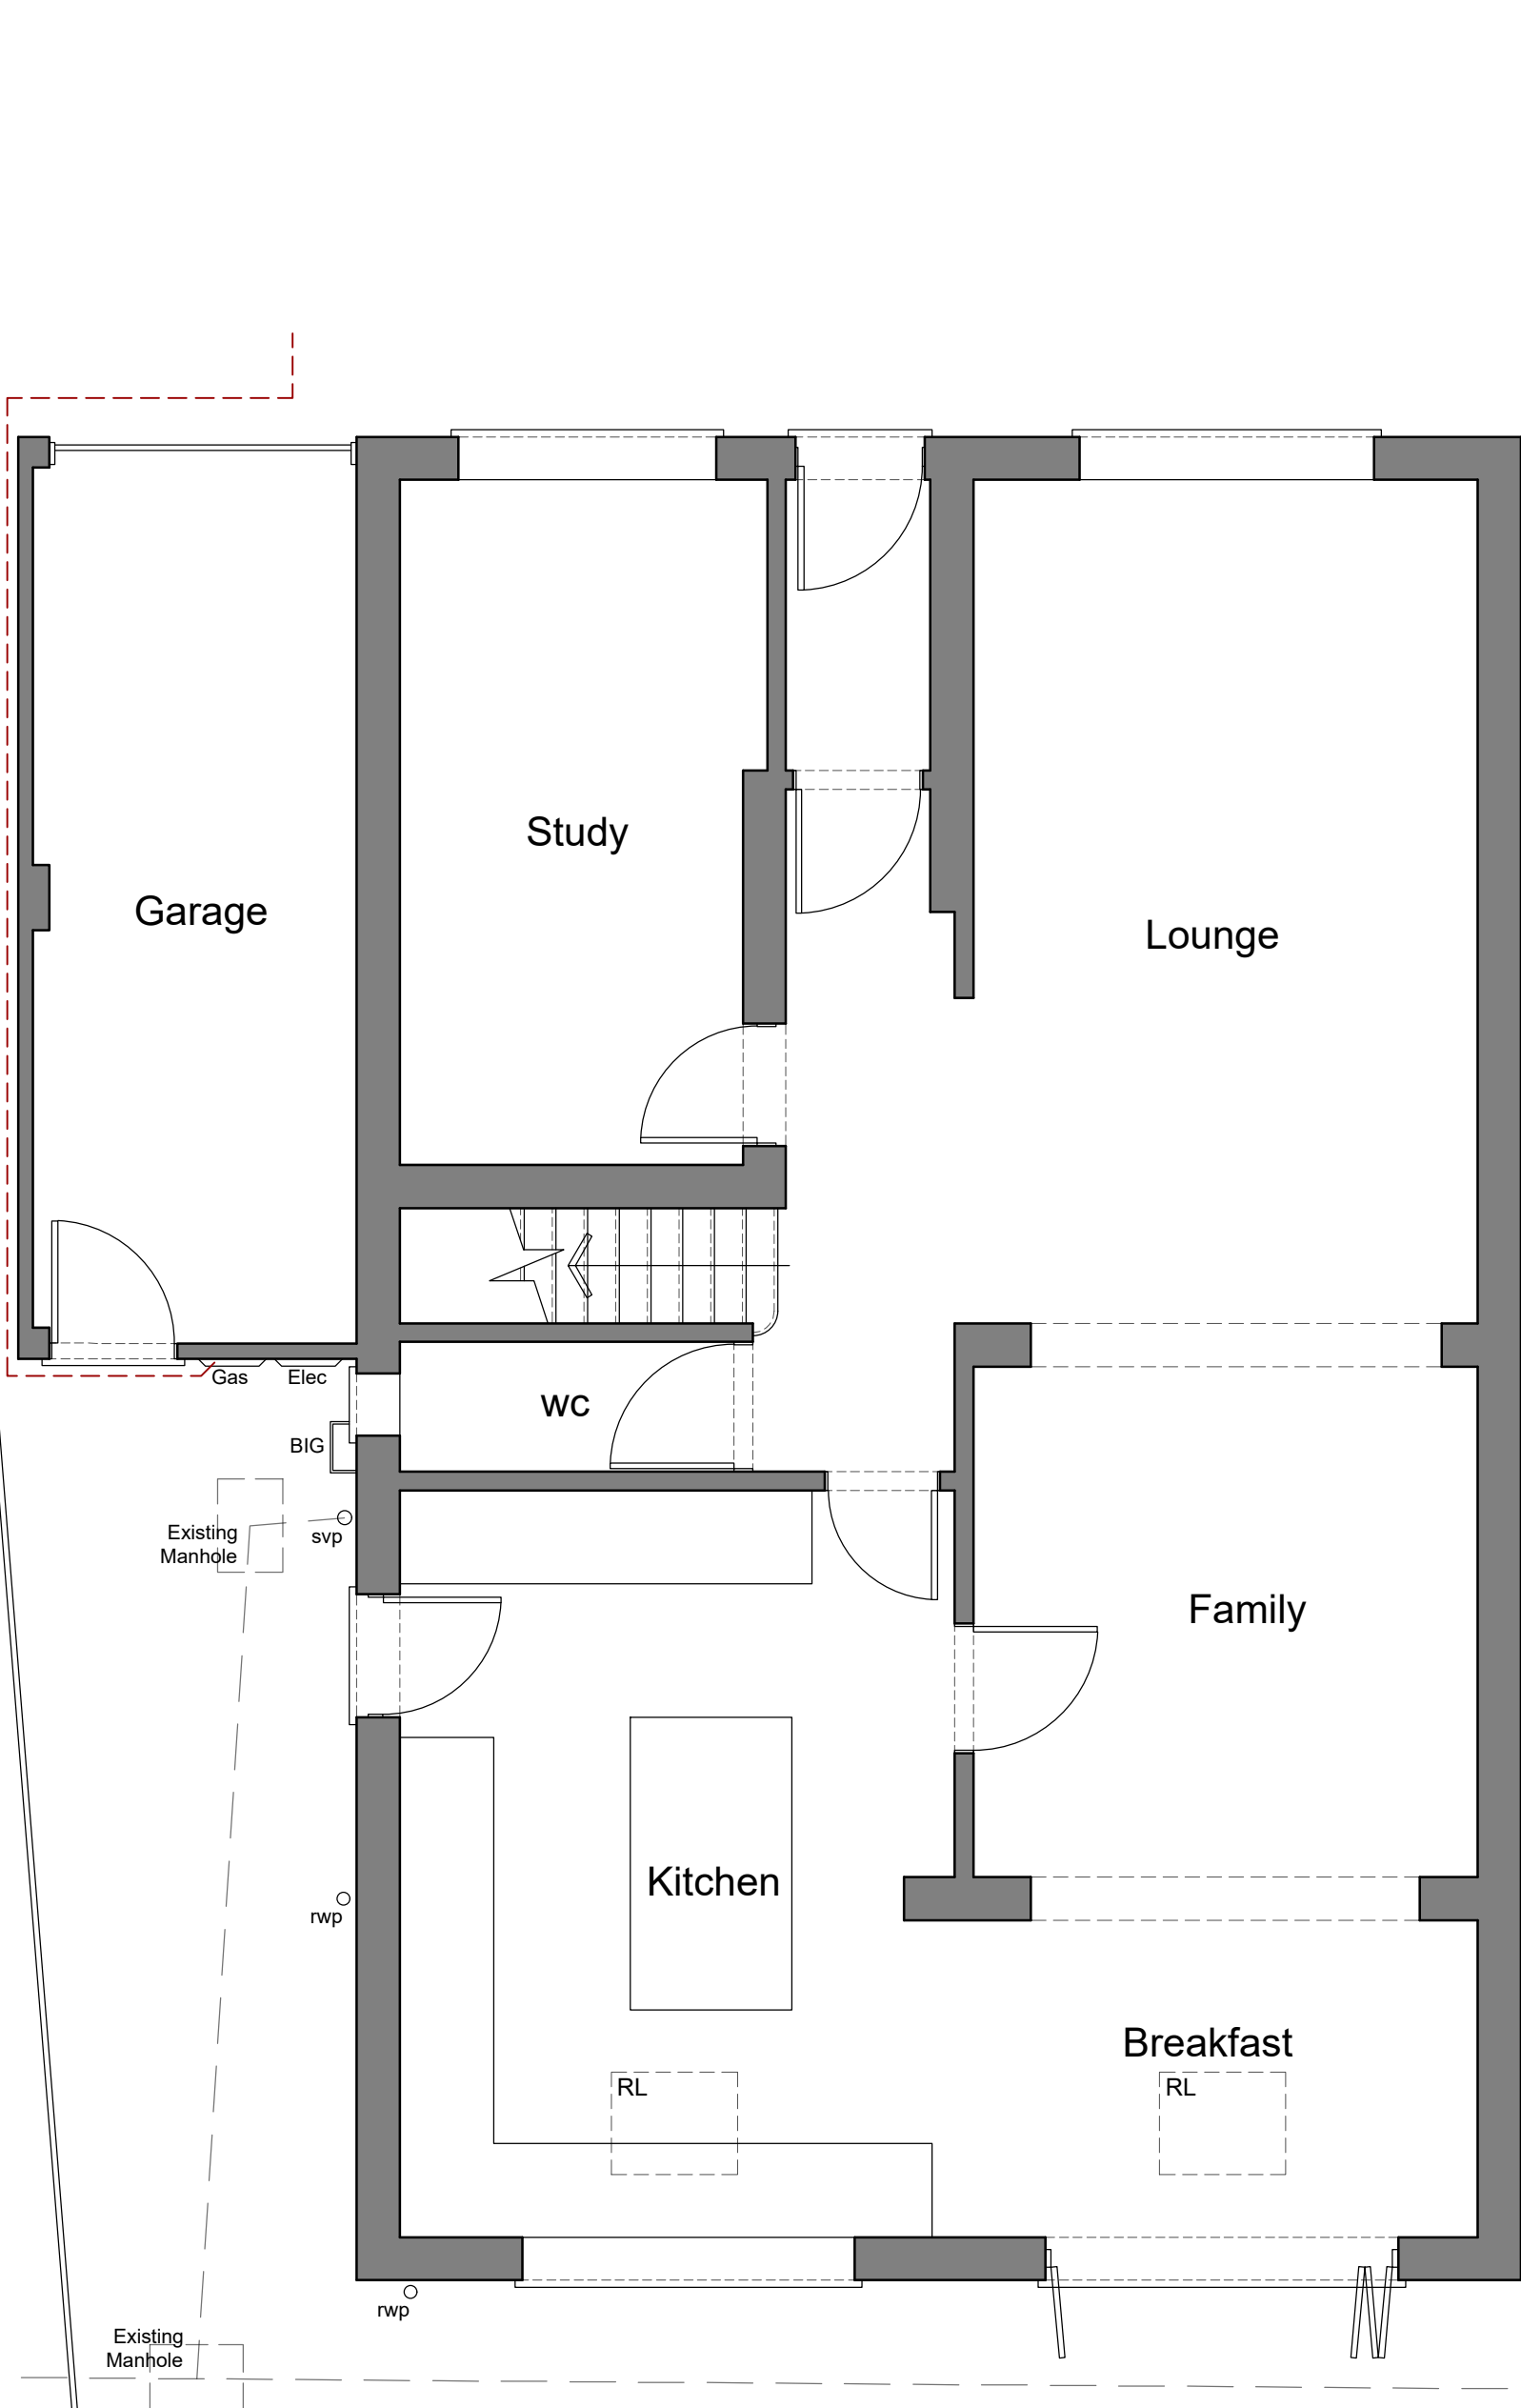

Ground Floor Plan 1:50 Scale

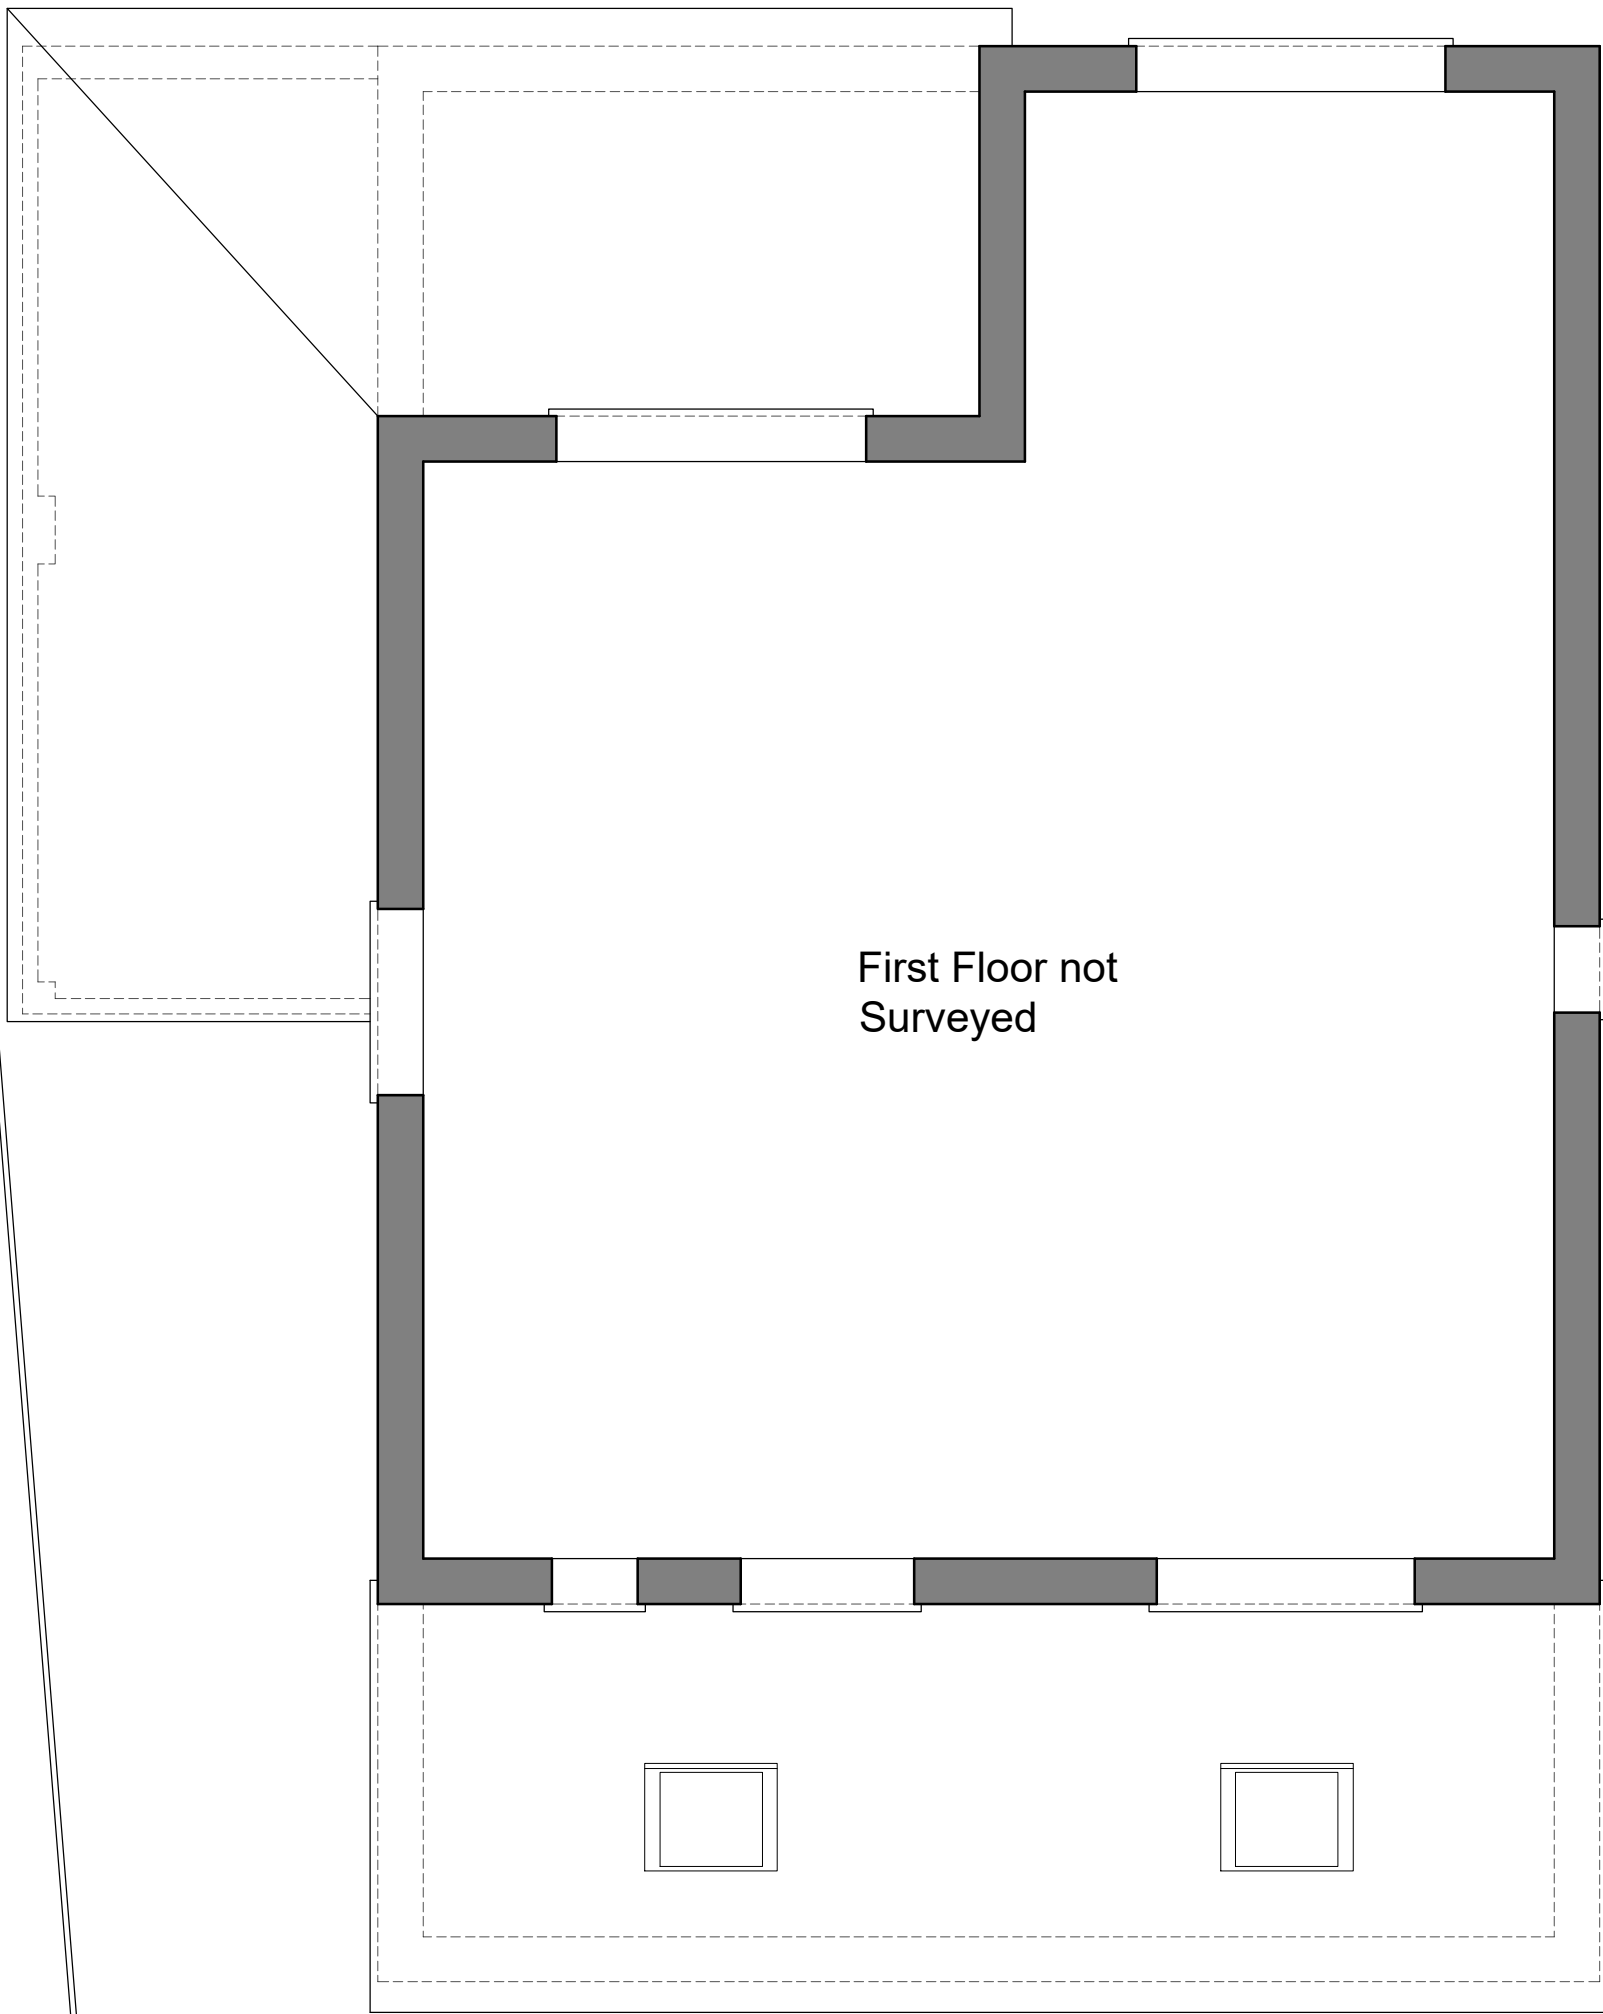

First Floor Plan 1:50 Scale