



**PREVIOUSLY CONSENTED
DRAWING SET**
27-32 Market Place element unaltered.
173-175 Friar Street element removed where appropriate.
FULL PLANNING PERMISSION LPA REF: 180358
LISTED BUILDING CONSENT LPA REF: 180359

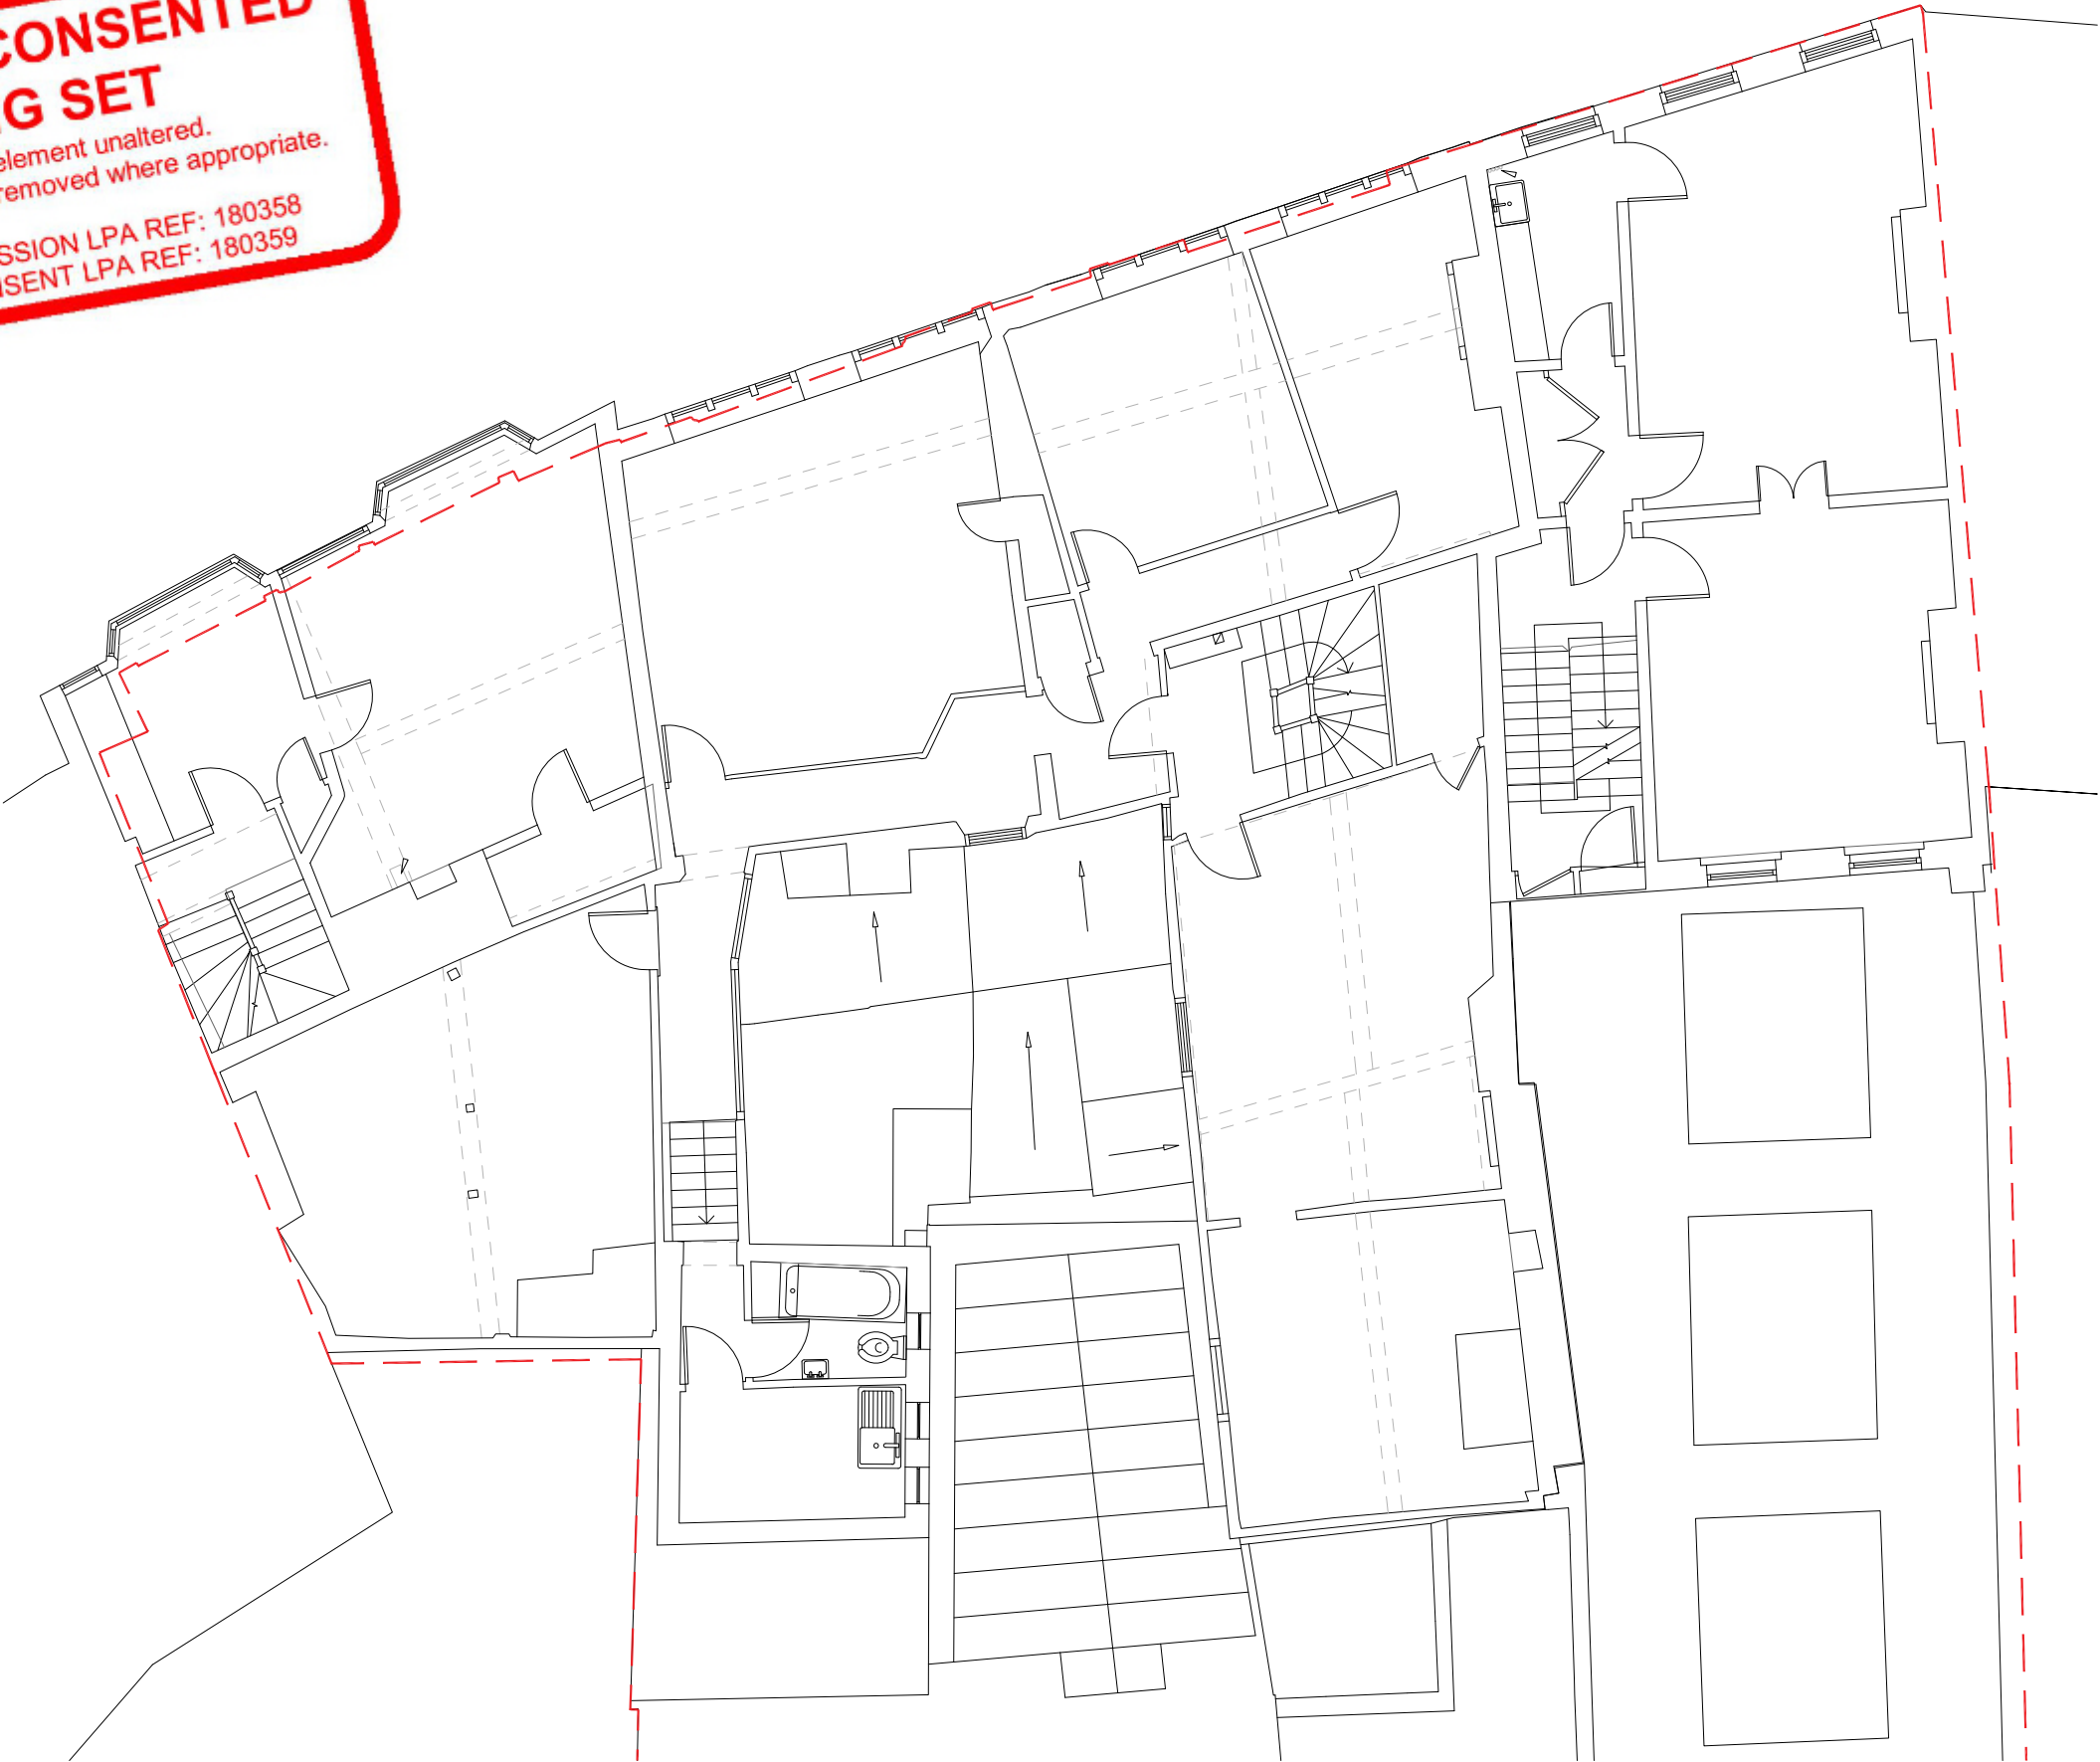


NOTES:
ALL RIGHTS DESCRIBED IN CHAPTER IV OF THE COPYRIGHT AND PATENTS ACT 1988 HAVE
BEEN GENERALLY ASSERTED
DRAWINGS BASED ON INFORMATION PREPARED BY GEOsurveys Ltd. TEL: 07840 838366.
DRAWINGS ARE NOT FOR CONSTRUCTION UNLESS OTHERWISE STATED.
REPORT ANY DRAWING INCONSISTENCIES TO THE ARCHITECT
DO NOT SCALE - ALL DIMENSIONS TO BE CHECKED ON SITE

 

REVISIONS:

RODIĆ DAVIDSON ARCHITECTS® is the trading name of bdAr ltd

 

Project No.
RD_0899

Date
FEBRUARY 2018

Client
Sonic Star Properties Limited

Scale
1:50 @ A1 / 1:100 @ A3

Drawn by
ER

Checked by
ID

Project
Bristol and West Arcade, 173-175 Friar Street,
Reading, RG1

Drawing Title
Existing 27 - 32 Market Place Second Floor Plan

Drawing No.
EX.204

Rev

RODIĆ DAVIDSON ARCHITECTS

1 Pied Bull Yard
London WC1A 2AE
t: +44 (0)207 043 3551
f: +44 (0)207 043 3552

www.rodicdavidson.co.uk