




GROUND FLOOR PLAN

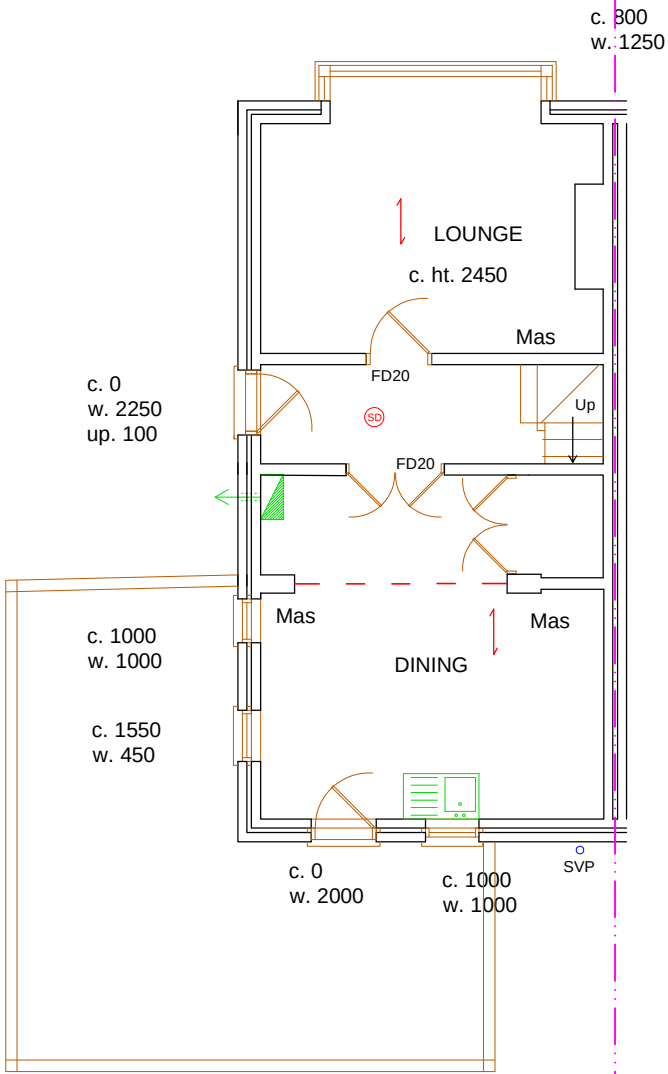

1ST FLOOR PLAN

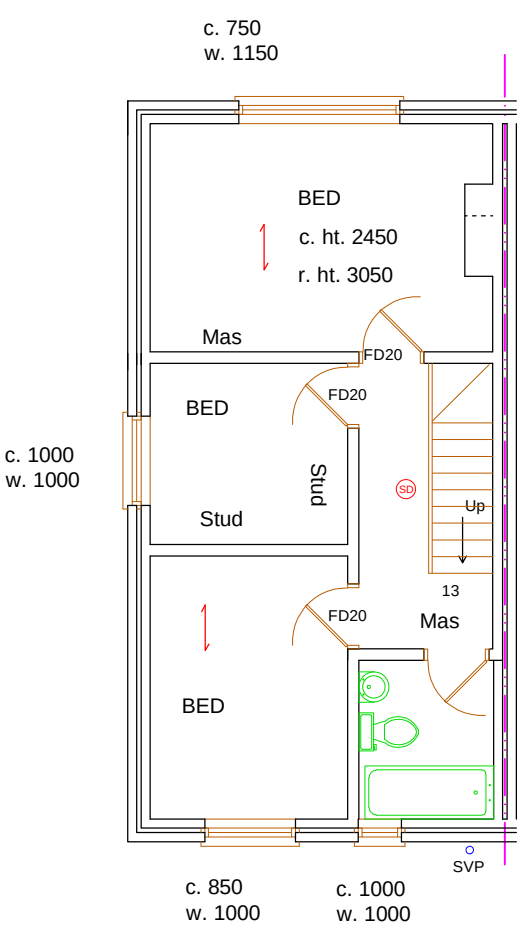

2ND FLOOR

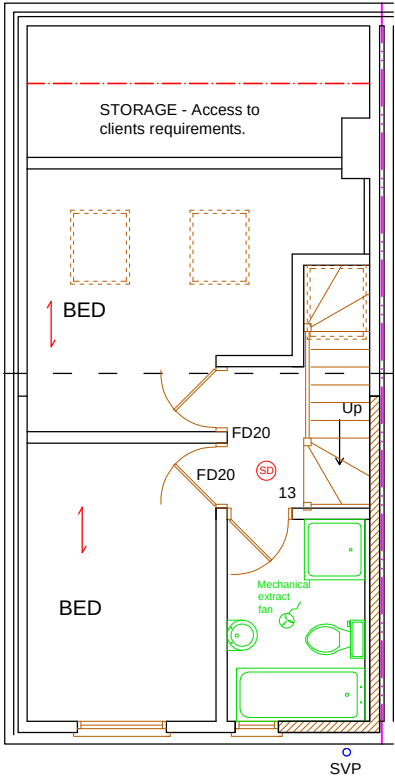

Cherry tree

No Manholes visible at time of inspection.

Hioney Locust tree



B.Sc.M.Sc.
MRICS MIFireE

Chartered Building Surveyor, Architectural Services,
Fire Safety Consultant, Planning & Development
Consultant

Phone: 020 8230 4636
email: info@john-molloy.co.uk

137 KIDMORE ROAD., READING, RG4 7NH

CLIENT: MR & MRS JENKINS

SURVEY DATE: 20/10/17
ISSUE DATE: 25/01/18

PROJECT:
GROUND & 1ST FLOOR EXTENSIONS,
(REAR PART 2 STOREY & SINGLE STOREY)
DRAWING TITLE:
EXISTING FLOOR PLANS

DRAWN BY:

REVISION:
DATE:

SCALE: 1:100 / A3

- ☐ Full planning ☐ Building Control
☐ Prior Approval ☐ Draft
☐ Permitted Development ☐ Other

DWG NO: 01

Subsoils to area are predominantly gravel, not affected by tree roots.

Verify all dimensions on site before commencing any work or shop drawings. Allow 50mm for tolerance to all dimensions.

