



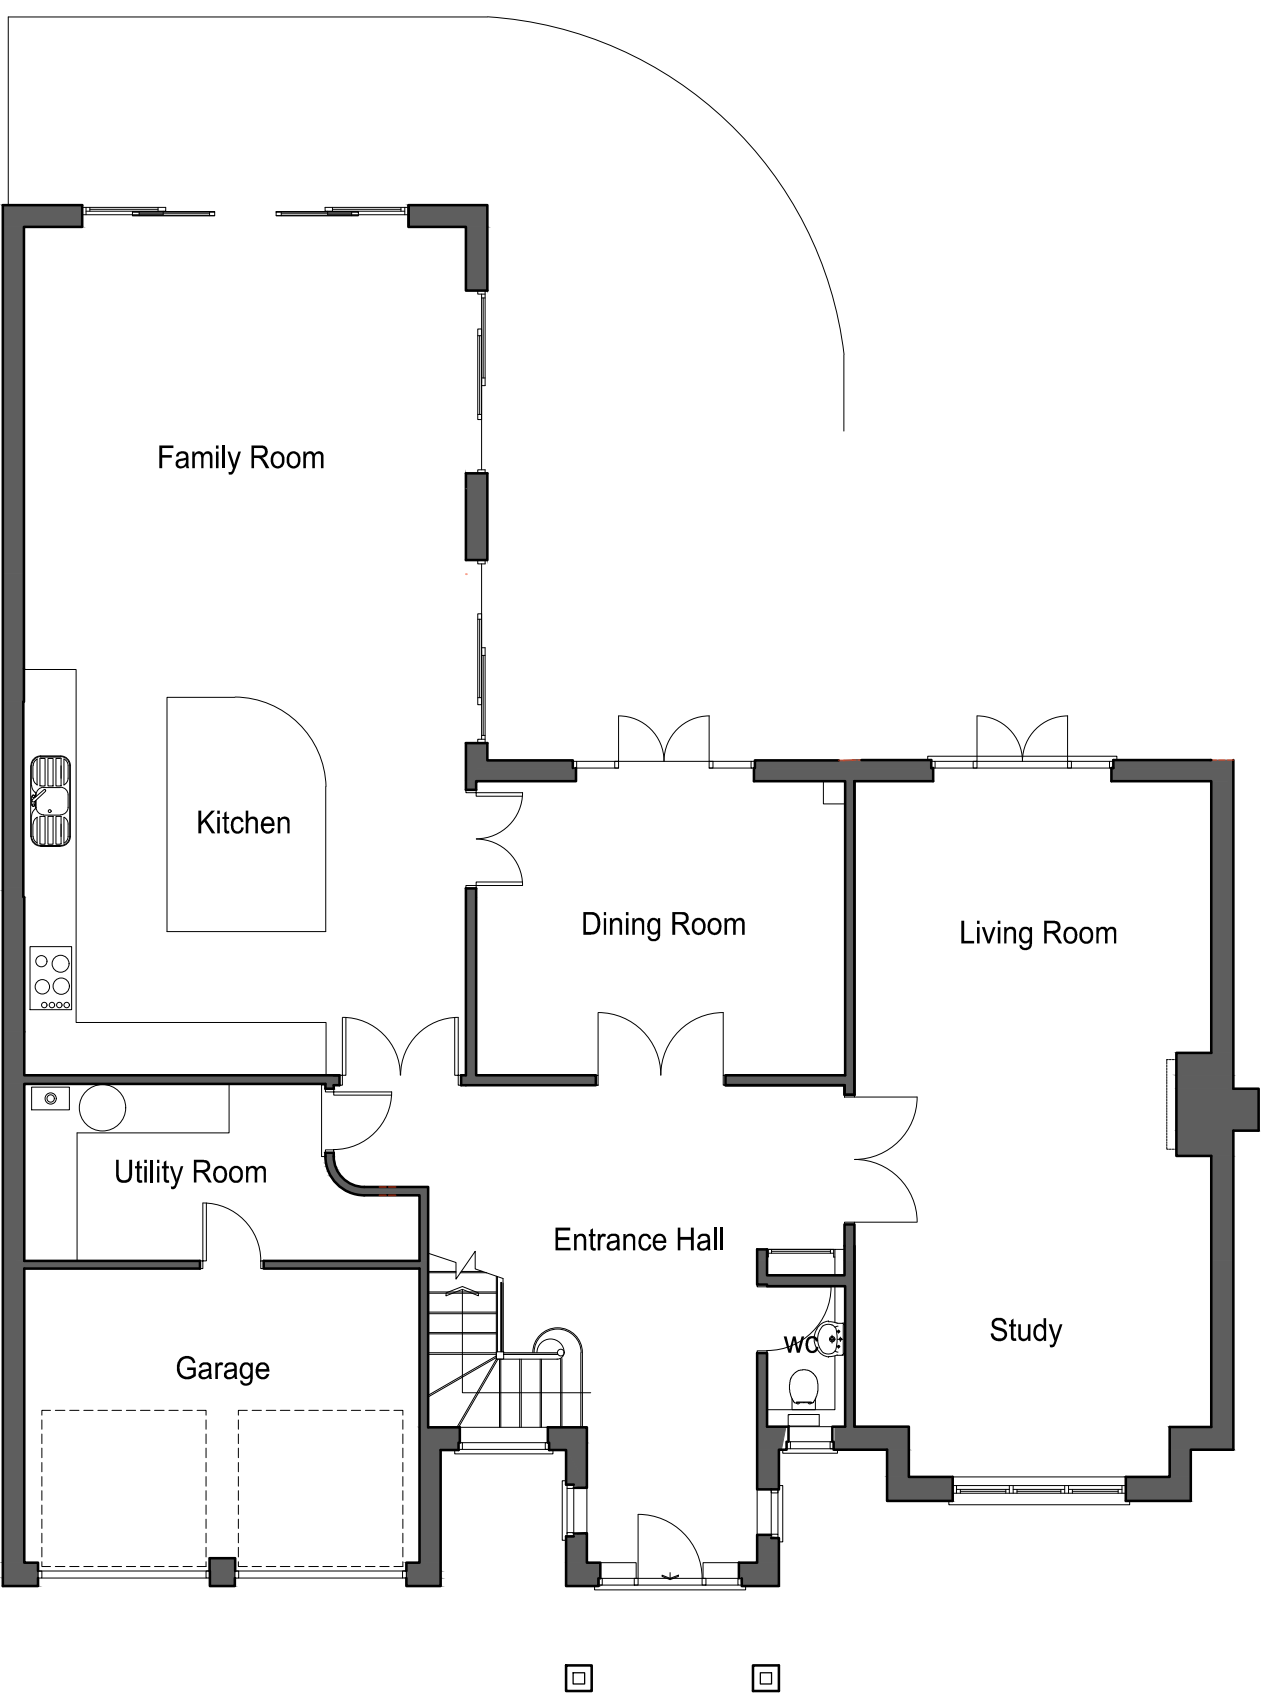

Ground Floor Plan



First Floor Plan

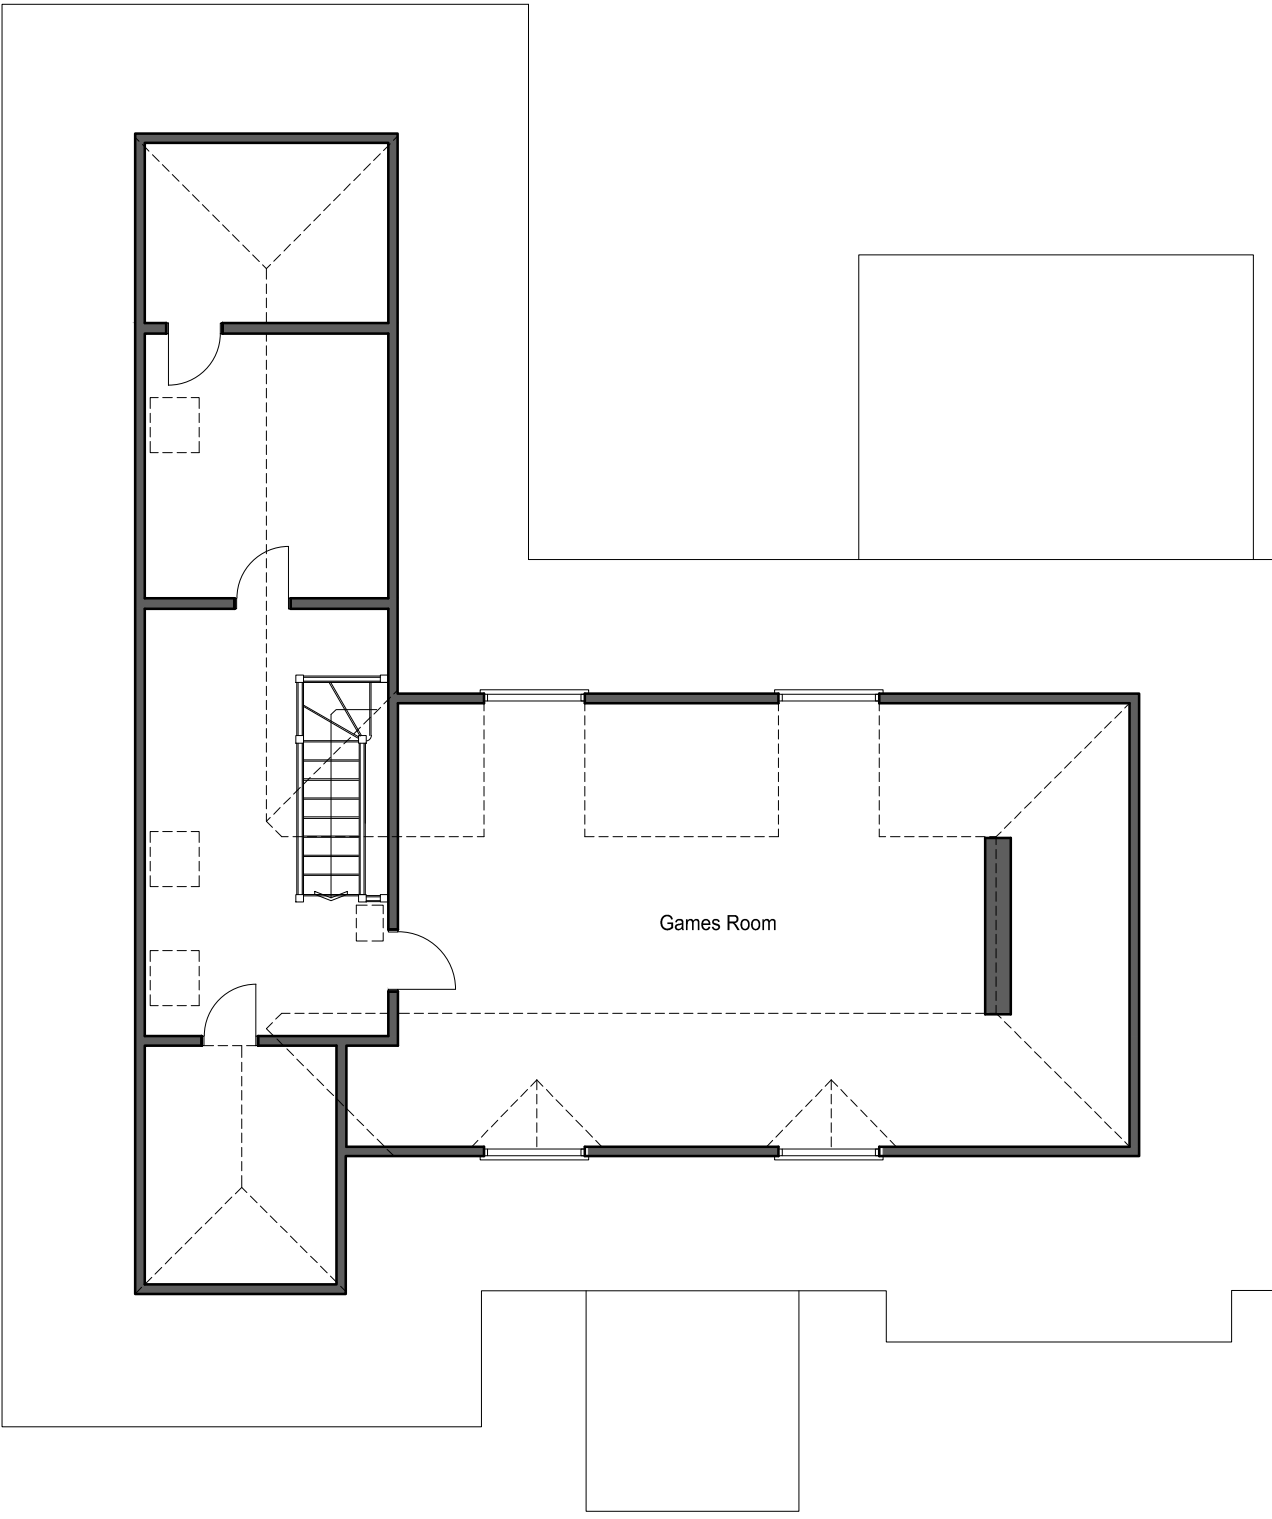


Second Floor Plan



Side Elevation



Rear Elevation

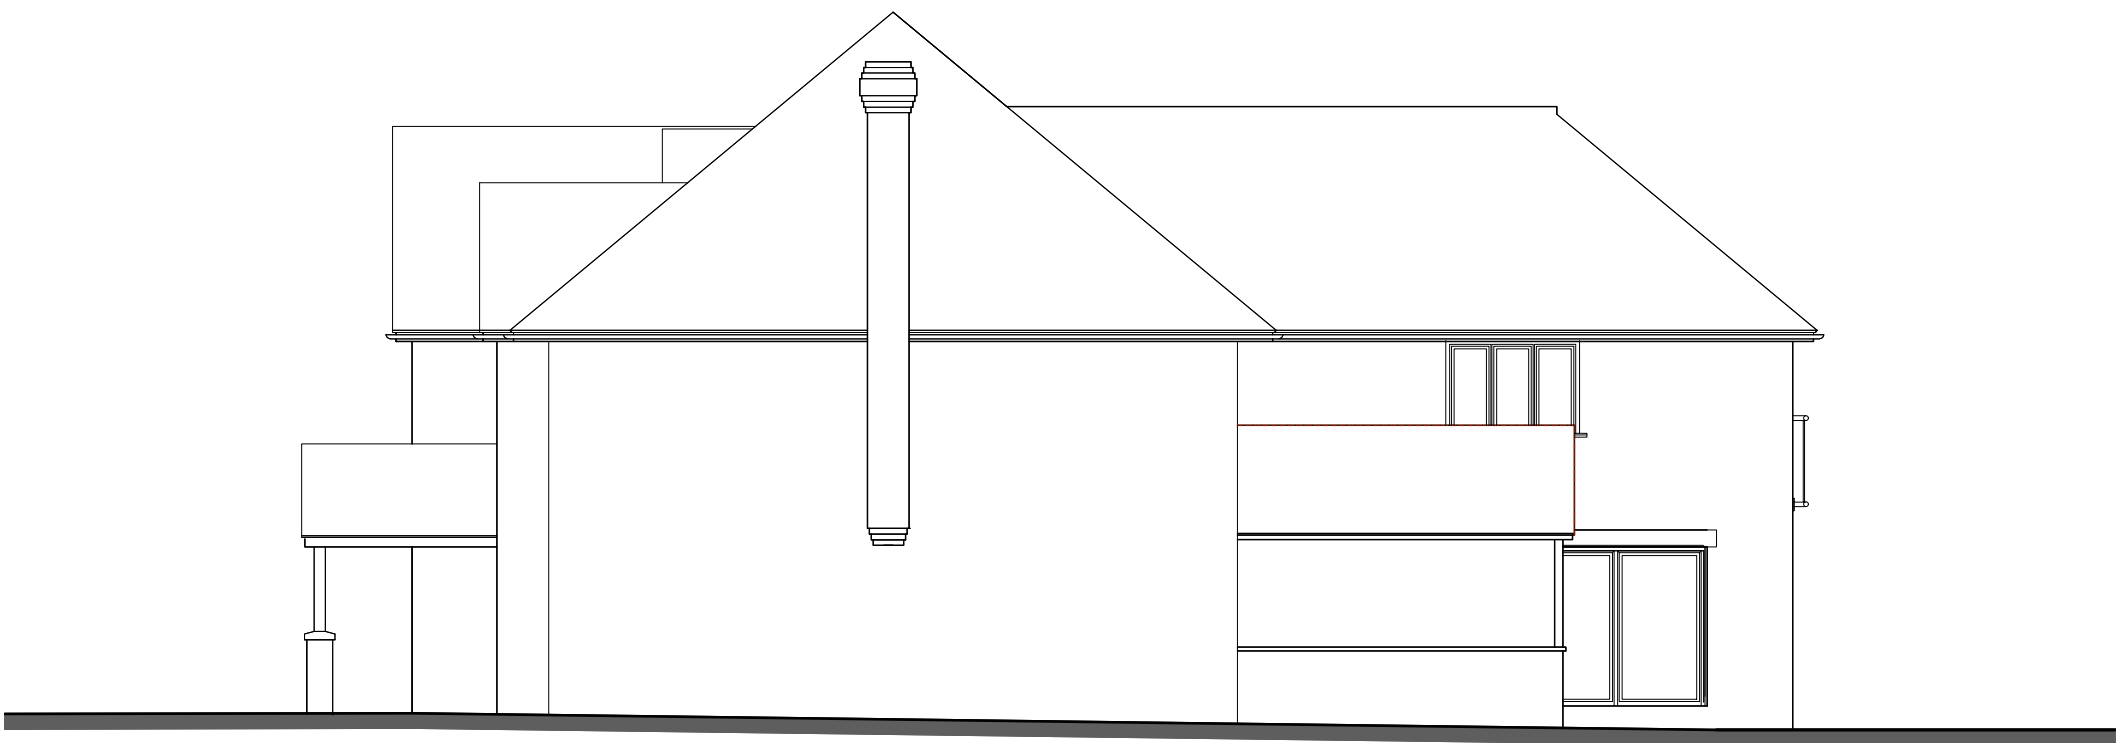


Side Elevation



Front Elevation

1:100 scale Bar
This Drawing has been produced for printing onto A1 size paper.
If printing on A3 please use the scale below for reference.

 

REV	COMMENTS	DATE
-----	----------	------



SHAUN•TANNER
ARCHITECTURE & PLANNING
www.stlarchitecture.co.uk studio@stlarchitecture.co.uk 0118 989 0808

CLIENT Mr & Mrs P. Cuthbertson
PROJECT 134 Kidmore Road, Caversham
Reading, RG4 7NB
DRAWING EXISTING HOUSE

STATUS survey **DATE** mar 2021
SCALE 1:100 @ A1 **DRAWN** DN **CHECKED** NO 3761/151 **REV**
THIS DRAWING MUST NOT BE SCALED UNLESS ISSUED FOR PLANNING PURPOSES. ALL DIMENSIONS ARE TO BE VERIFIED PRIOR TO SETTING OUT, COMMENCING WORK, OR PRODUCTION OF FABRICATION DRAWINGS. REPORT ANY DISCREPANCIES TO THE SUPERVISING OFFICER IMMEDIATELY. ©