




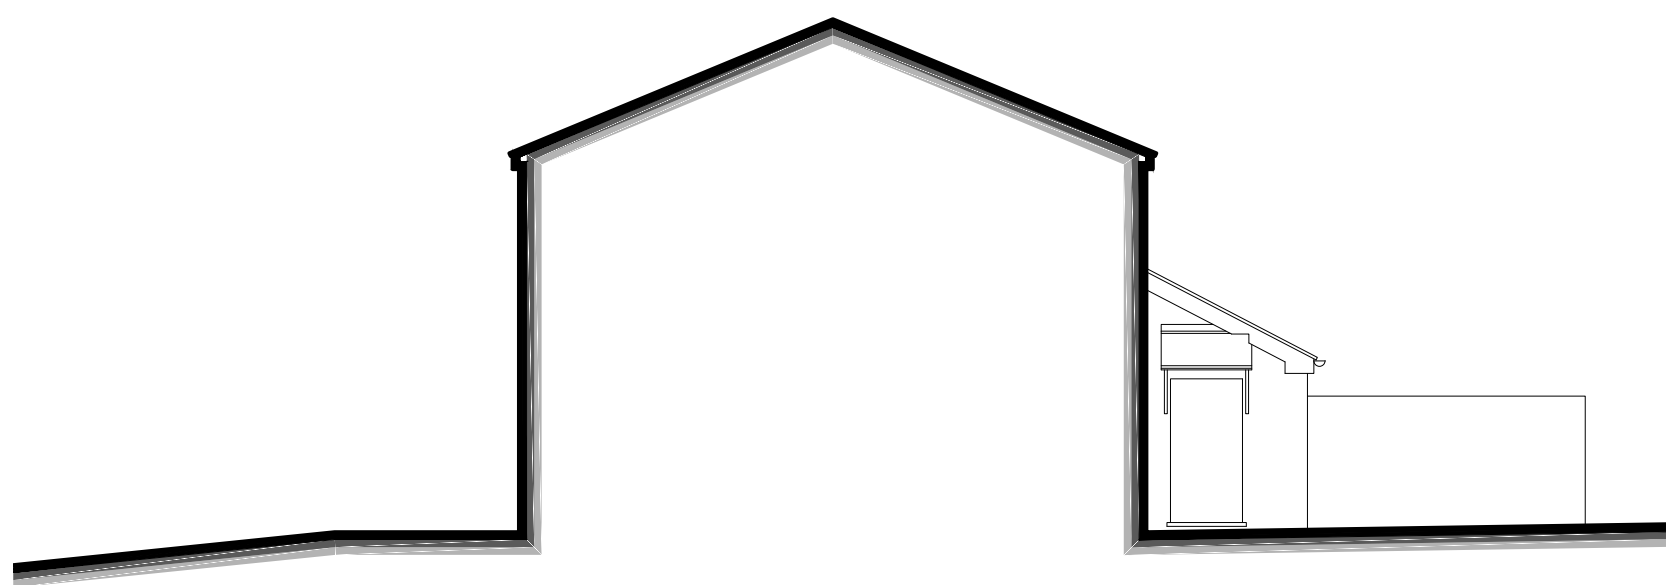


Side Elevation 1:100 Scale

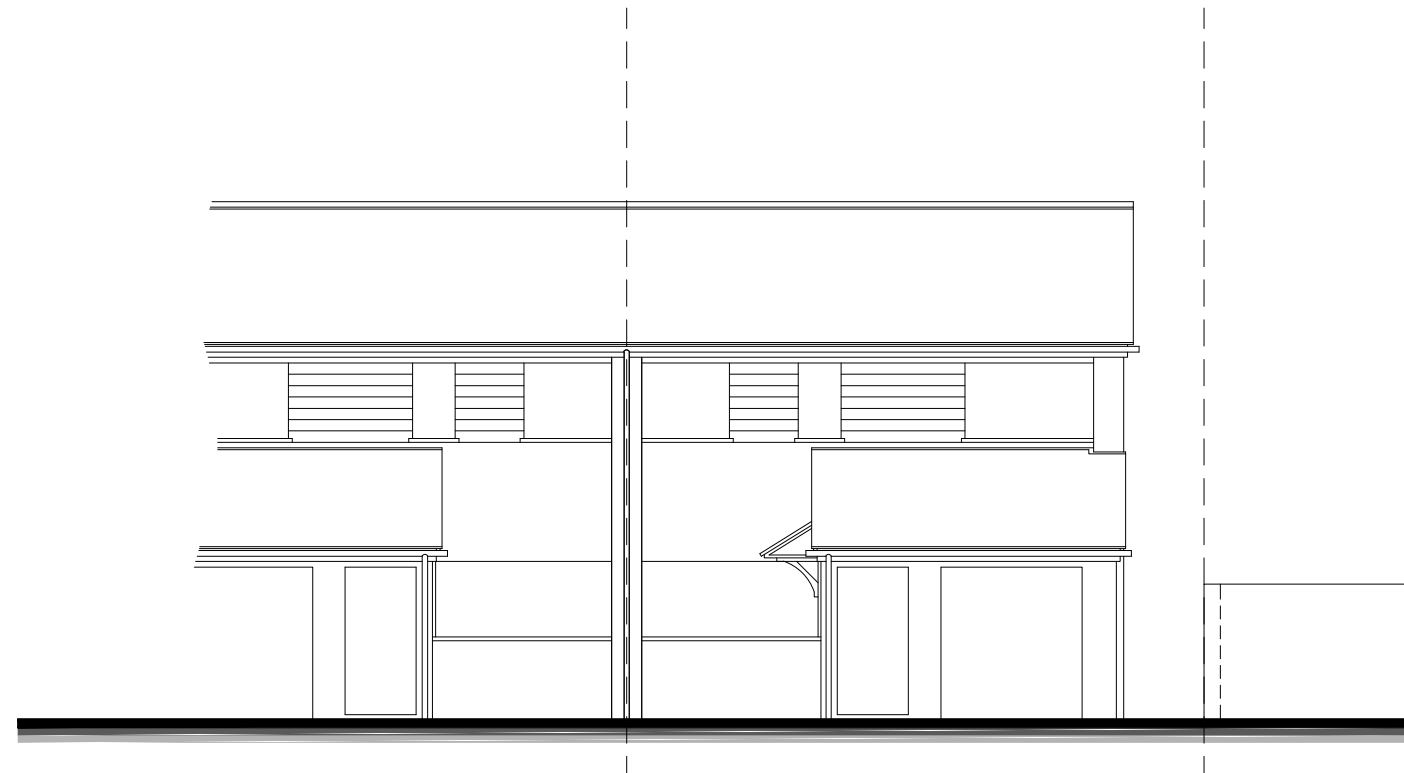

Front Elevation 1:100 Scale

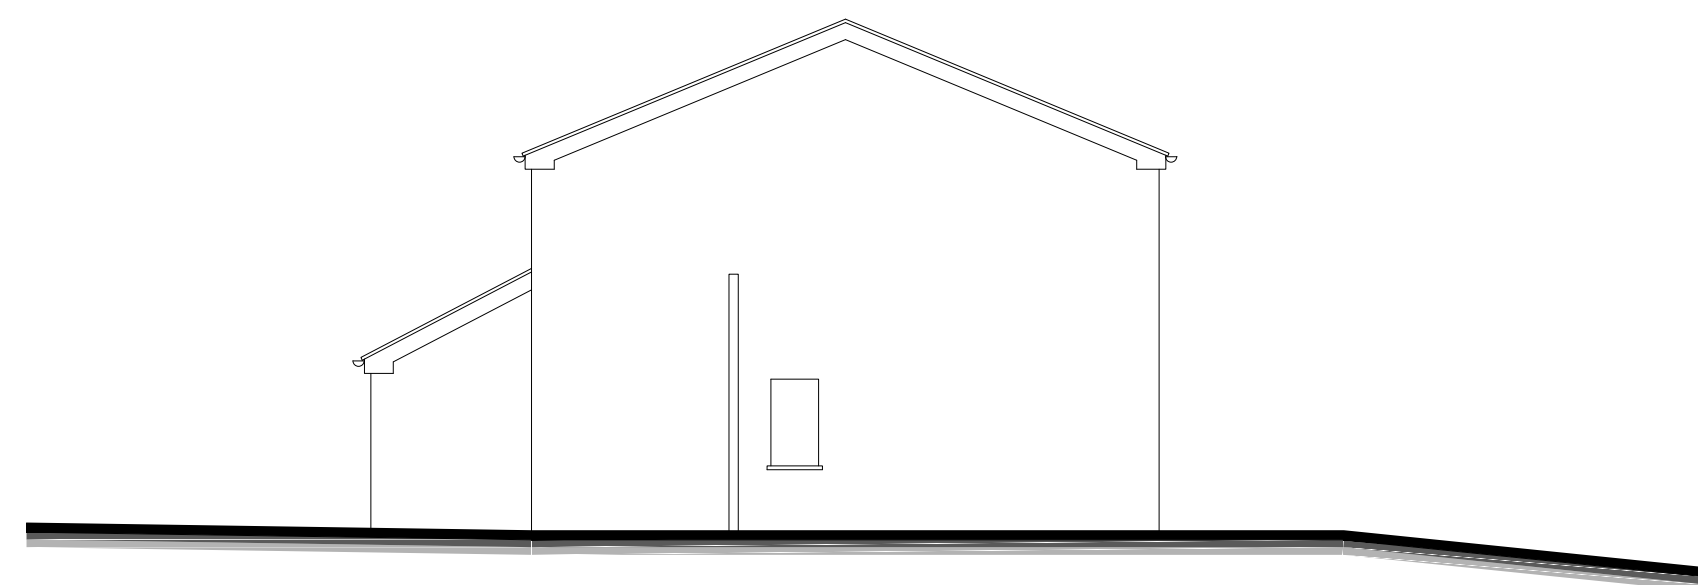

Side Elevation 1:100 Scale

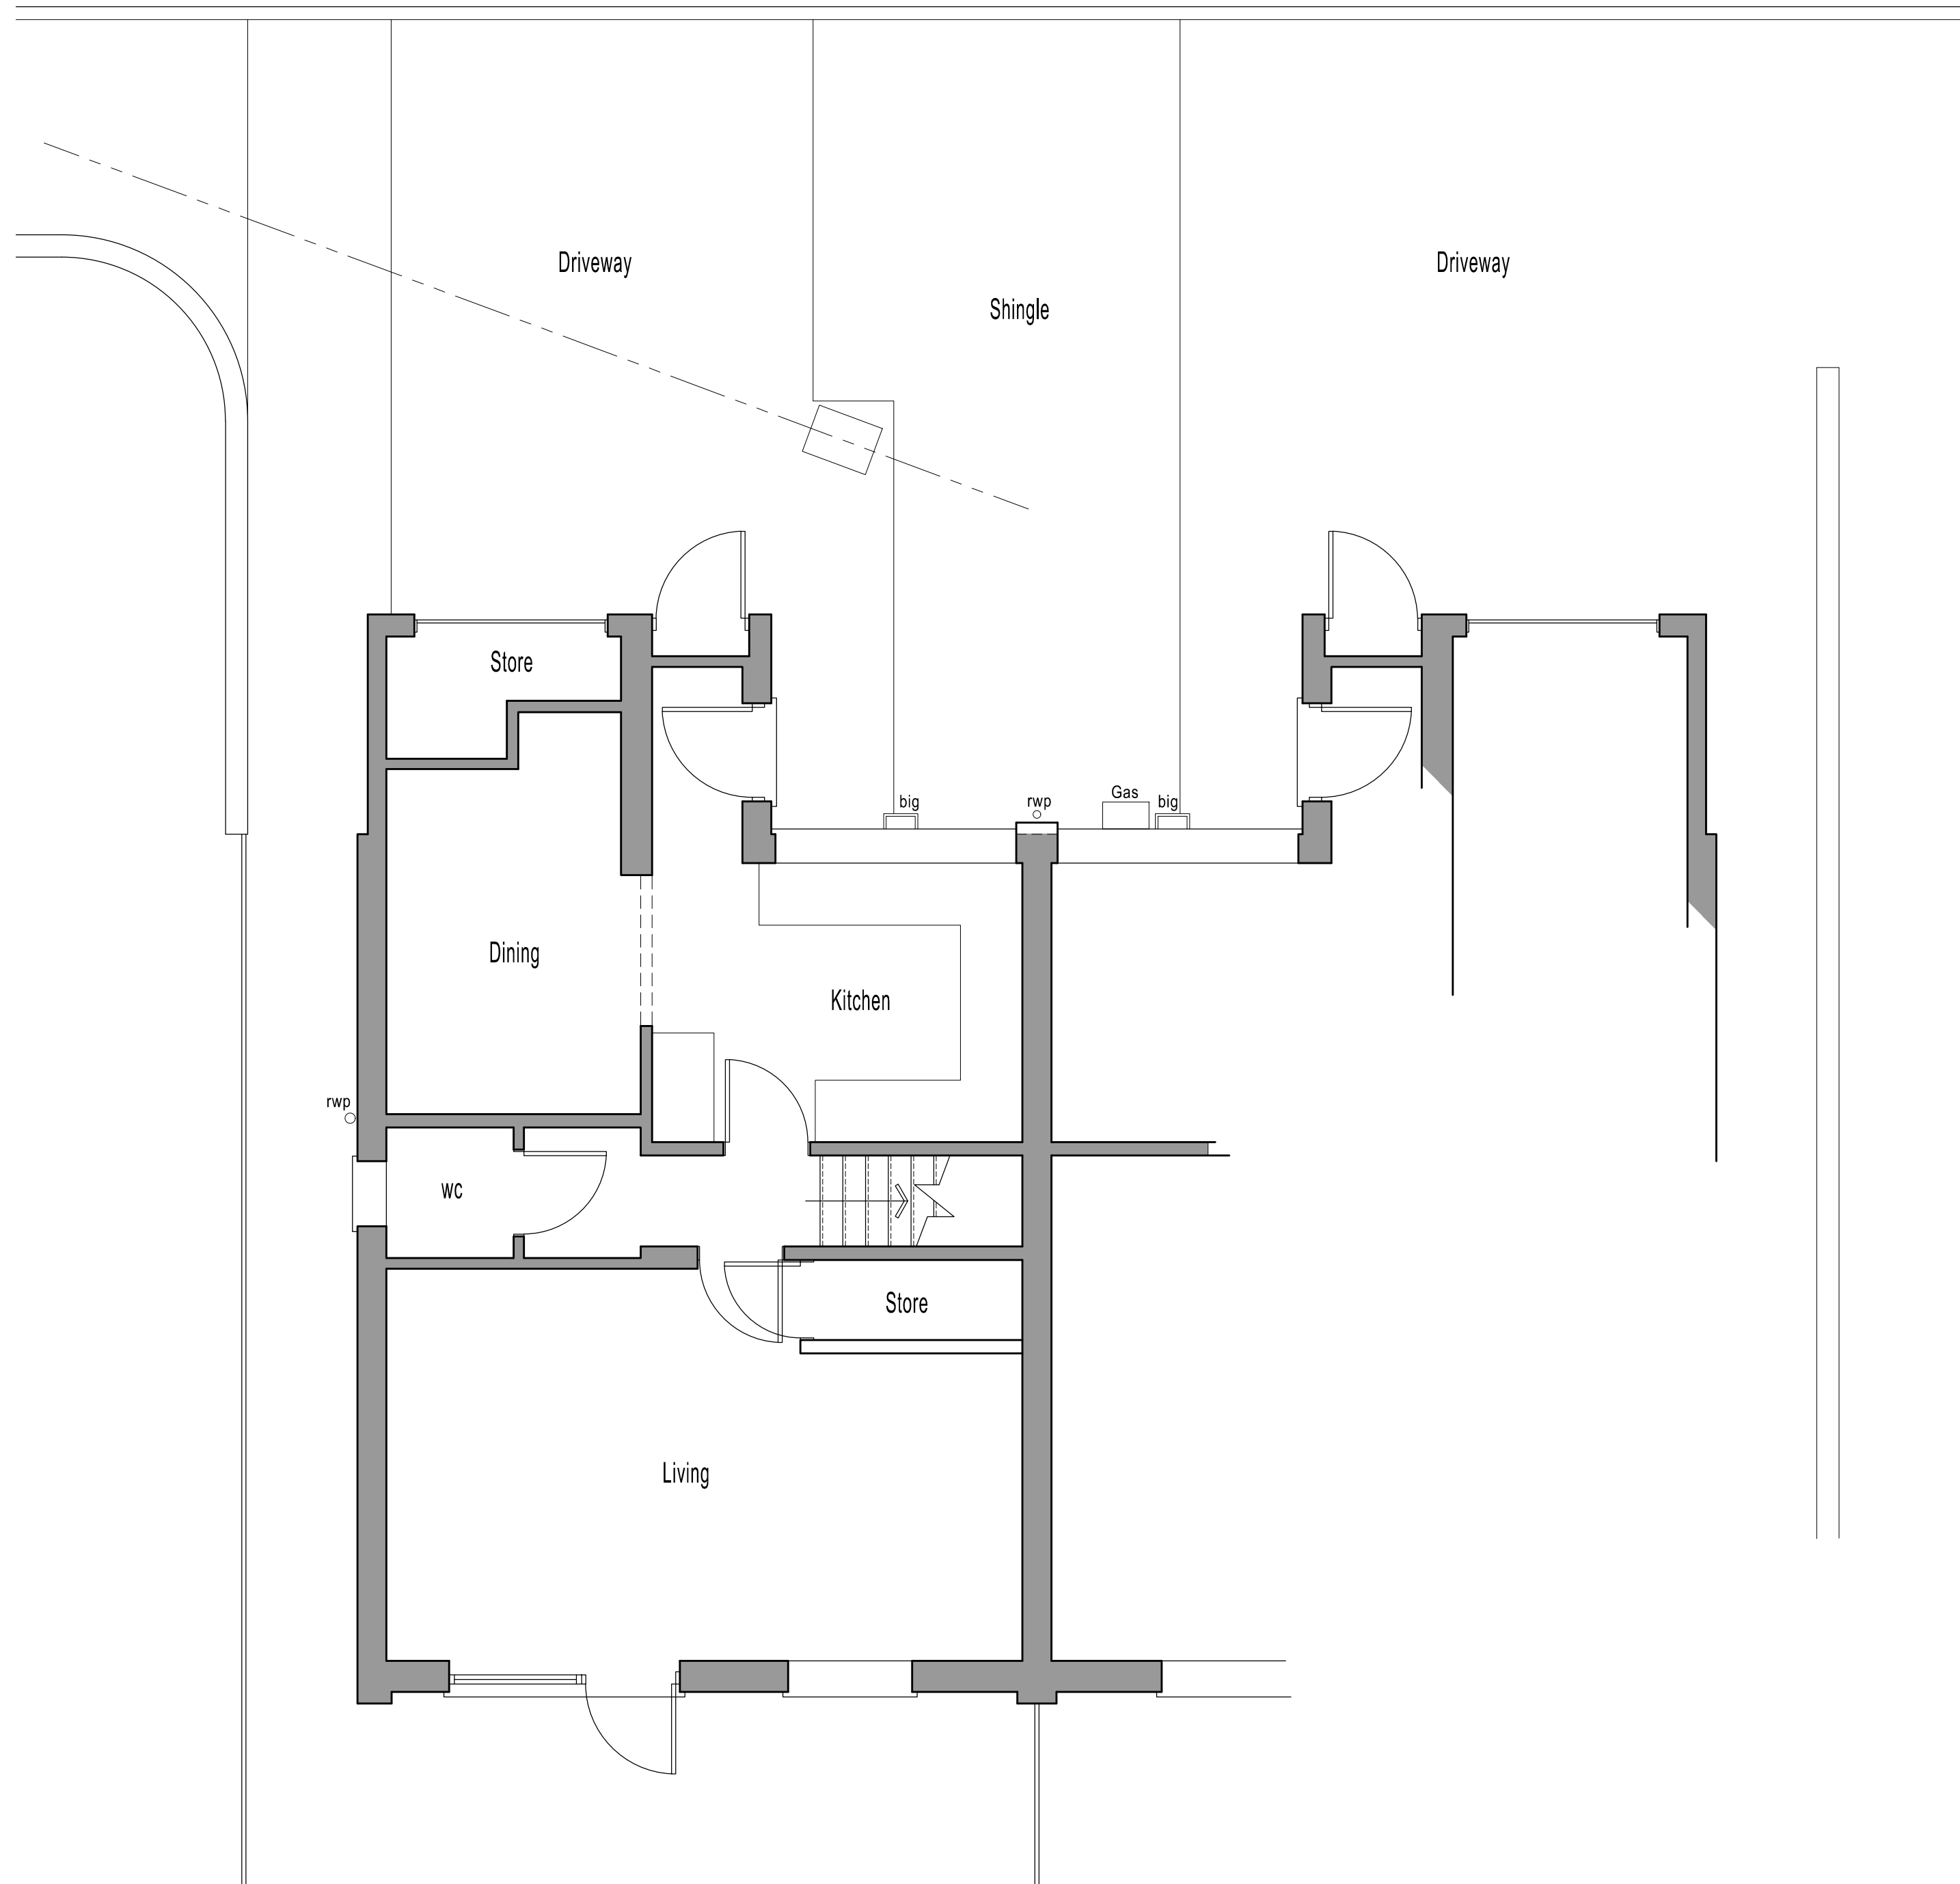


Ground Floor Plan 1:50 Scale




Site Plan 1:500 Scale




Site Plan 1:500 Scale

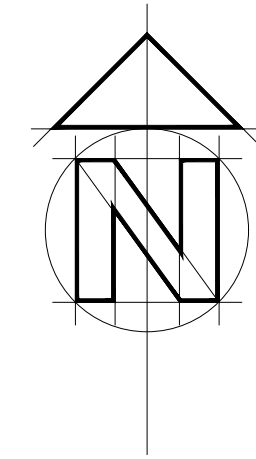


1:500 scale Bar
This Drawing has been produced for printing onto A1 size paper.
If printing on A3 please use the scale below for reference.

 


1:1250 scale Bar
This Drawing has been produced for printing onto A1 size paper.
If printing on A3 please use the scale below for reference.

 

1:100 scale Bar
This Drawing has been produced for printing onto A1 size paper.
If printing on A3 please use the scale below for reference.

 

1:50 scale Bar
This Drawing has been produced for printing onto A1 size paper.
If printing on A3 please use the scale below for reference.

 

BA

CLIENT Mr & Mrs M. Oneil

JOB 2 Stirling Close, Caversham
Park Village, Reading, Berkshire
DRG EXISTING PLANS AND ELEVATIONS

SCALE As Shown DRAWN P Bonney DATE March 2020

BA 0158 01

14 Hornbeam Close
Wokingham
RG41 4UR
07515 355770