




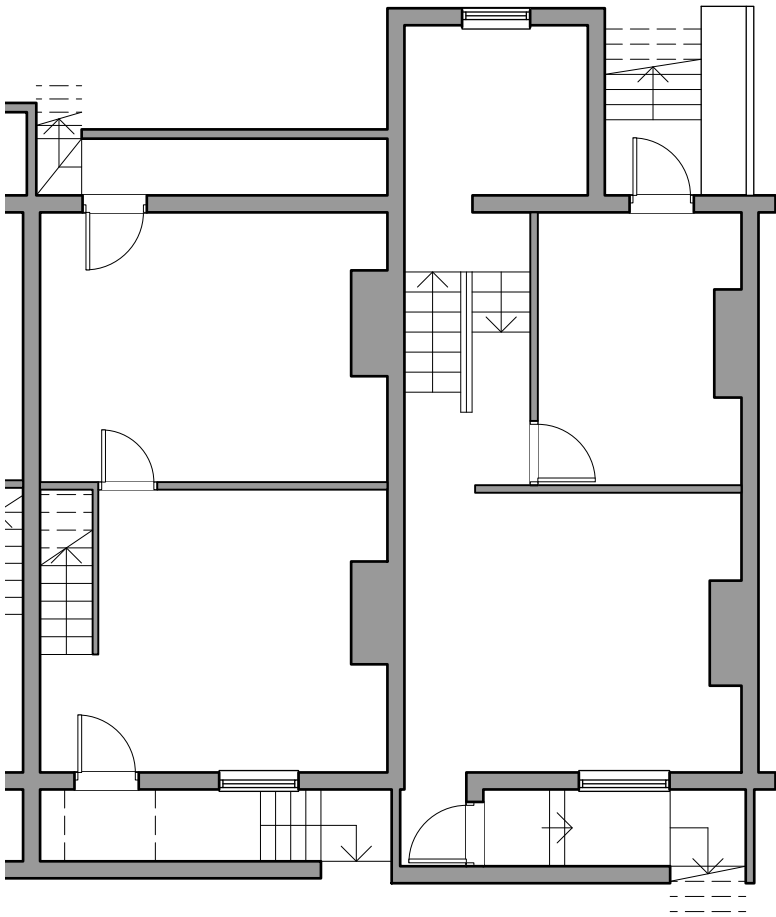

Existing Basement Floor Plan

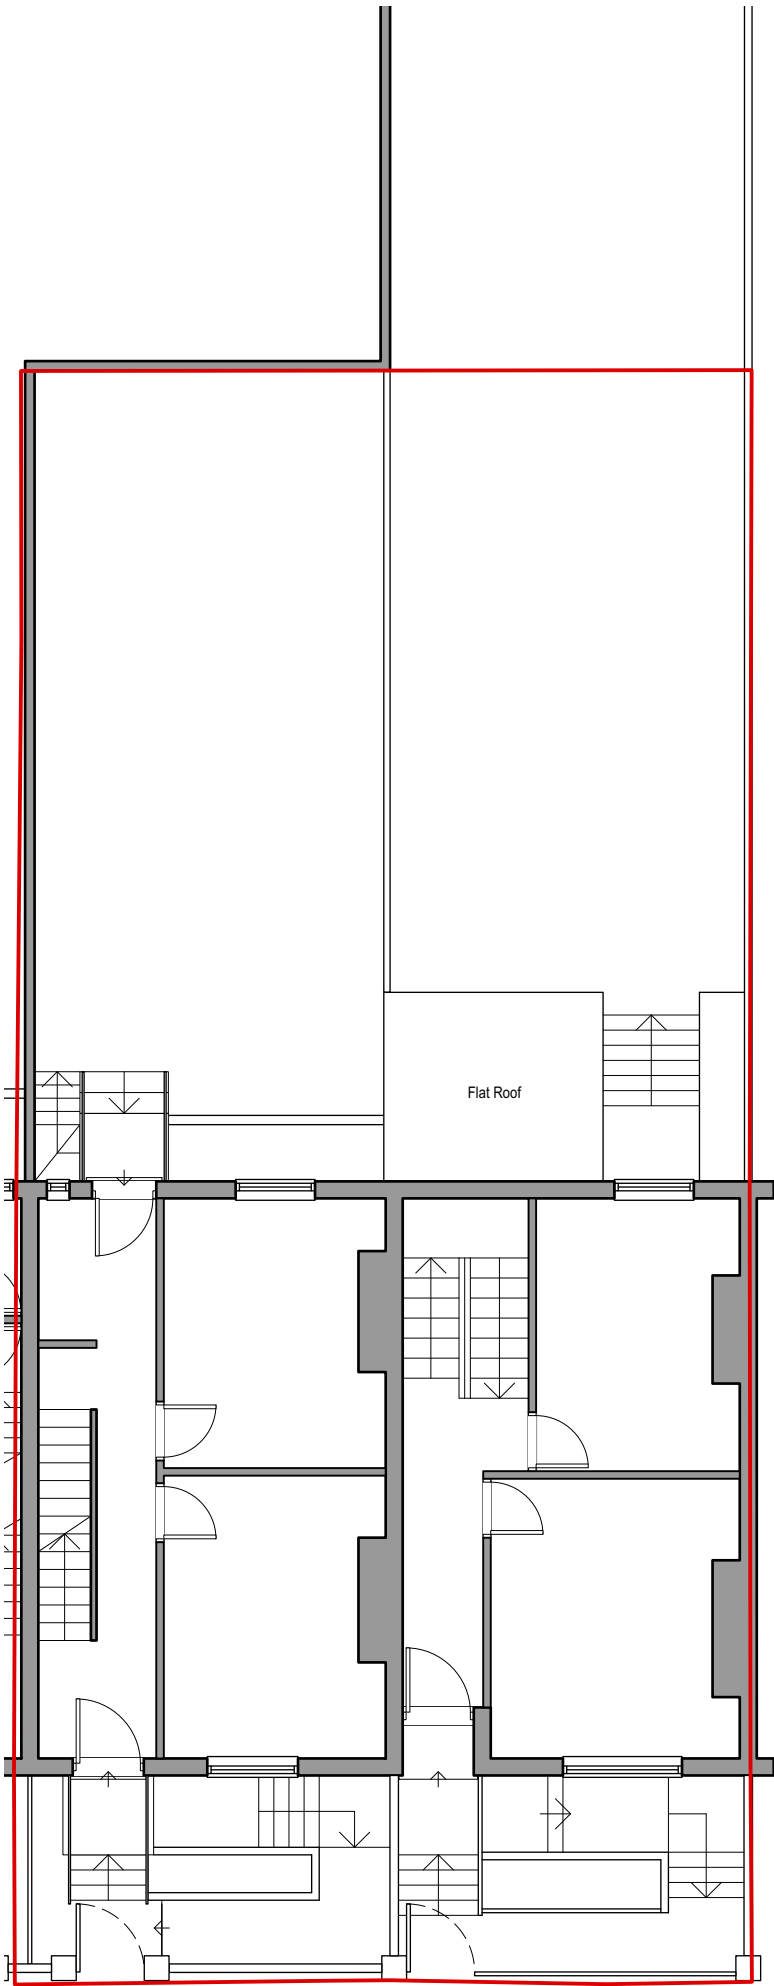

Existing Ground Floor Plan

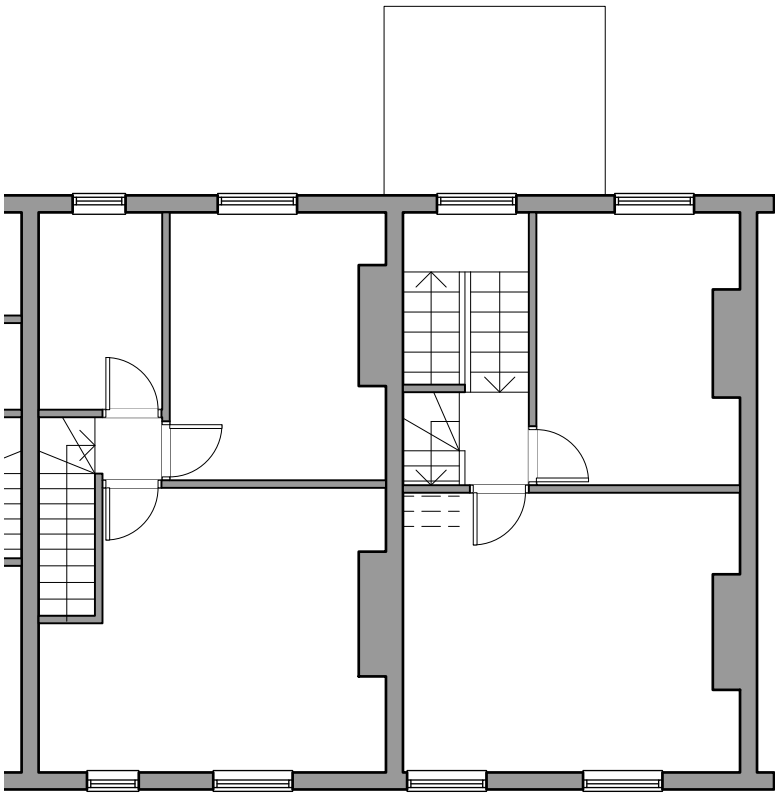

Existing First Floor Plan

P2	ISSUED FOR PLANNING	08/04/2021
REV	AMENDMENTS	DATE
Status		
PLANNING		
r r robert rigby architects limited lockey farm, sindlesham road arborfield, reading RG2 9JH tel: 0118 959 4932 enquiries@rigbyarchitects.com www.rigbyarchitects.com		
RIBA Chartered Practice arb Architects Registration Board		
Client		
Mr A Jones		
Project Address		
35 & 37 Bedford Road Reading		
Drawing Title		
Existing Floor Plans Sheet 1		
1:100 @ A3		06/04/21
Drawing Number		Rev.
2106 -100		P2