

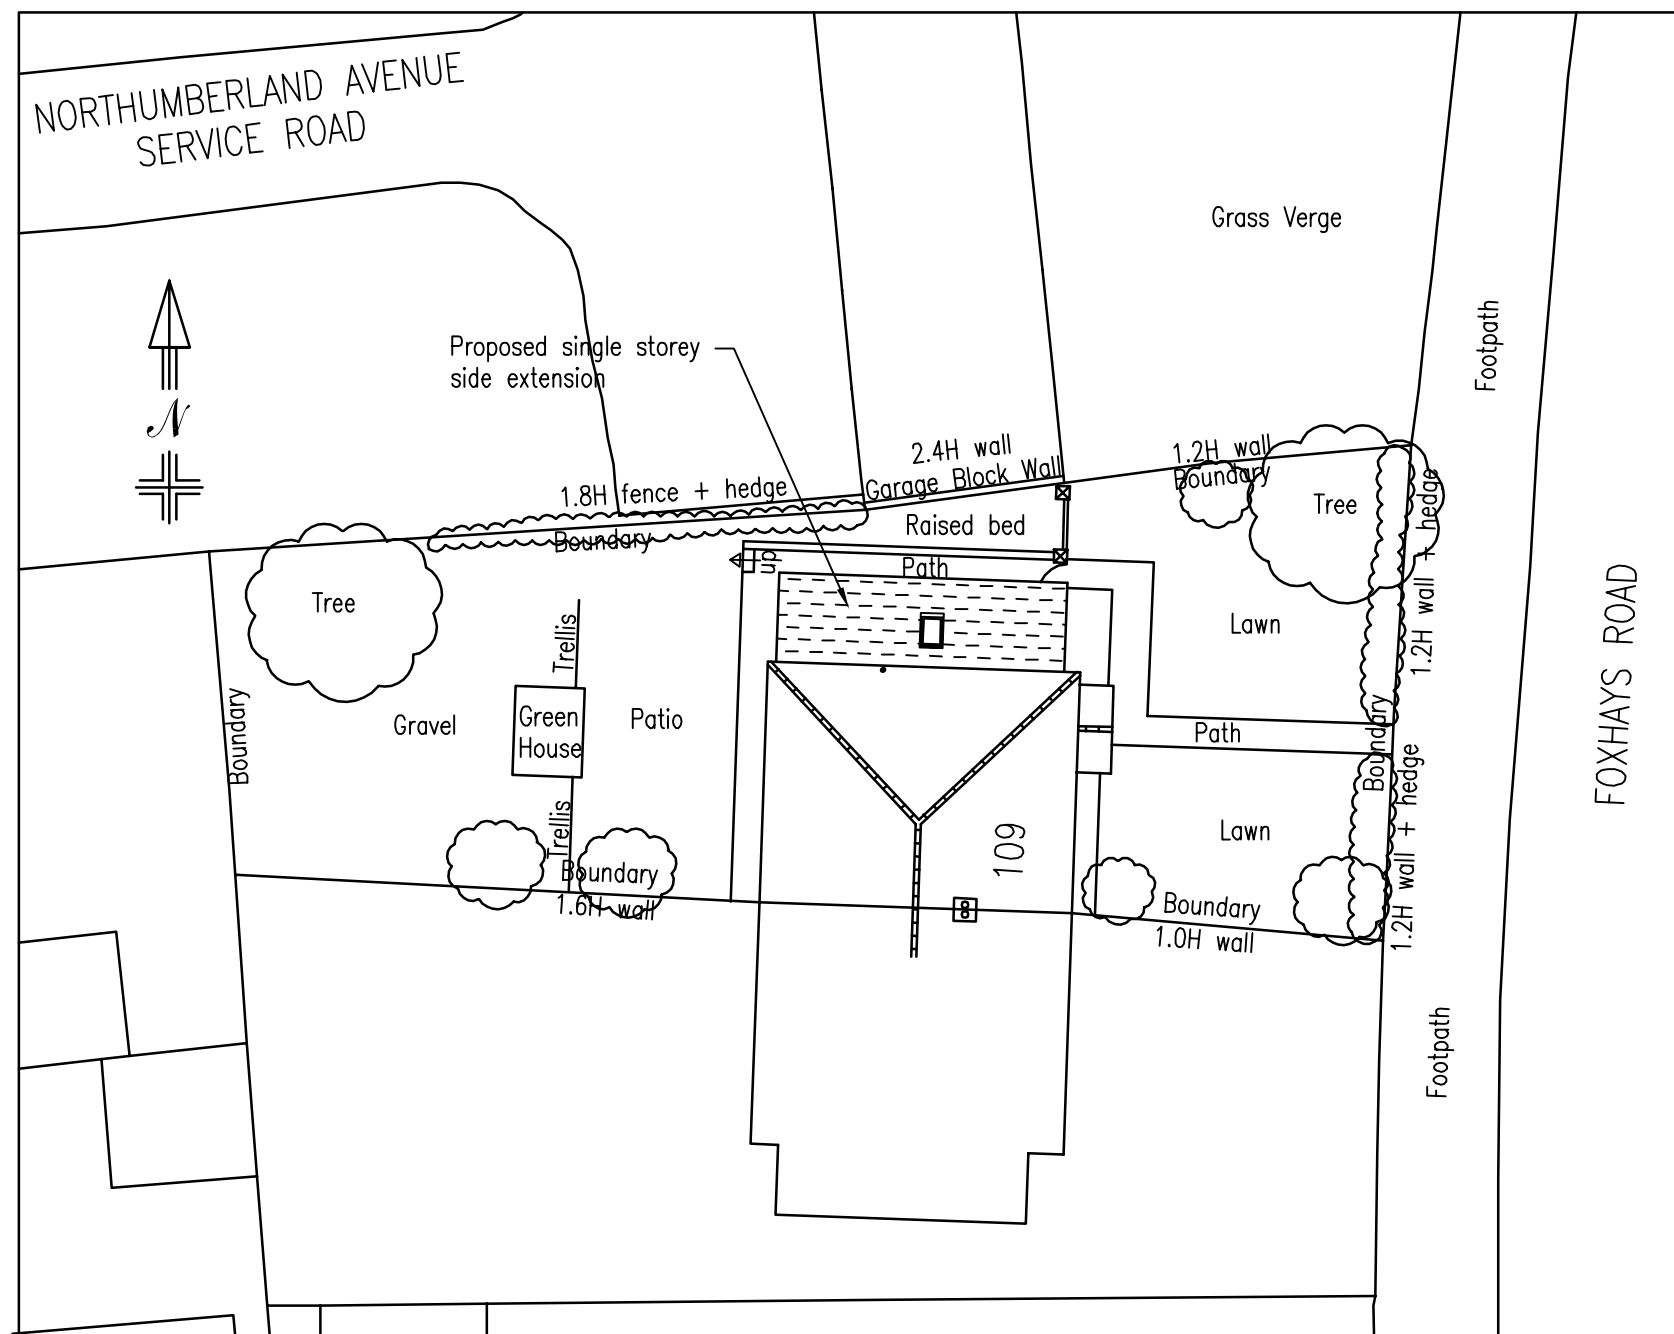


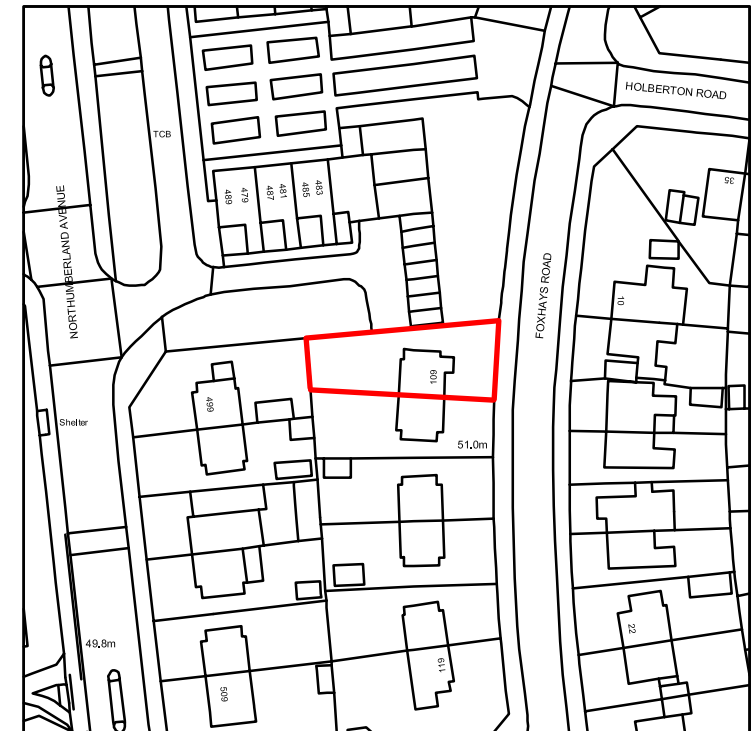


SITE PLAN  
SCALE 1:200

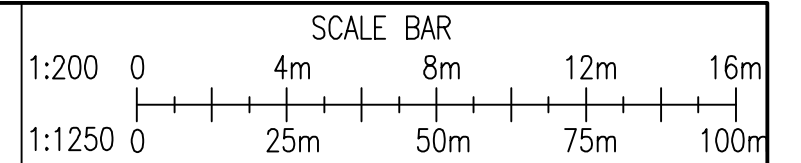

Crown Copyright and database rights 2020 OS Licence no. 100019980

LOCATION PLAN  
SCALE 1:1250

 

Plan Ahead  
Drawing Services

26 Lamden Way, Burghfield Common, Reading. RG7 3LZ  
Tel: 0118 9836039 Mobile Tel: 07940 828650 E-Mail: plan.ahead@btinternet.com  
Website: www.plan-ahead-drawing-services.co.uk

REVISIONS

REF DATE DESCRIPTION

| REF | DATE | DESCRIPTION |
|-----|------|-------------|
|     |      |             |
|     |      |             |
|     |      |             |

GENERAL NOTES

1. DIMENSIONS ARE TO BE CHECKED ON SITE BEFORE WORK PROCEEDS
2. ALL DIMENSIONS ARE IN MILLIMETRES UNLESS OTHERWISE STATED.
3. THIS DRAWING IS NOT TO BE REPRODUCED WITHOUT THE PERMISSION OF PLAN AHEAD DRAWING SERVICES.

DRAWING TITLE

SITE & LOCATION PLANS

PROJECT

109 FOXHAYS ROAD

DATE

21/12/20

SCALE

1:200 1:1250

PAPER

A3

DRAWN BY

D. HUIH

DRAWING NUMBER

201018/02

REV.