

Copyright in the design and this drawing is the property of RESI.

Reproduction in whole or in part is forbidden without written sanction of RESI.

This drawing must be read in conjunction with all other relevant documentation and drawings.

RESI accepts no liability for any expense, loss or damage of whatsoever nature and however arising from any variation made to this drawing or in the execution of the work to which relates which has not been referred to them and their approval obtained.

Print out to actual scale.

Do not scale from this drawing, only figured dimensions are to be used. All dimensions to be cross-checked on-site prior to manufacture and construction.

Any discrepancies to be reported to RESI immediately.

NOTES



Revision

Rev	Notes	Date
A	Planning Issue	11/12/2020
B	Planning Amendments	12/05/2021

KEY

- Proposed Walls
- Existing Walls
- Existing Removed
- Proposed Rooflight
- Boundary line
- Proposed beam
- Proposed drainage
- 1.8m Head Height
- 1.5m Head Height

JOB TITLE

Proposed ground floor side infill extension, facade alterations and all associated works at 15 Thames Side

STATUS

Planning

DRAWING TITLE

Existing Floor & Roof Plans

CLIENT

James Dashwood

SCALE

1 : 100 at A3

DATE

Dec 2020


DRAWN

HD


CHECKED

MF


DRAWING NO. 49318 - 1100

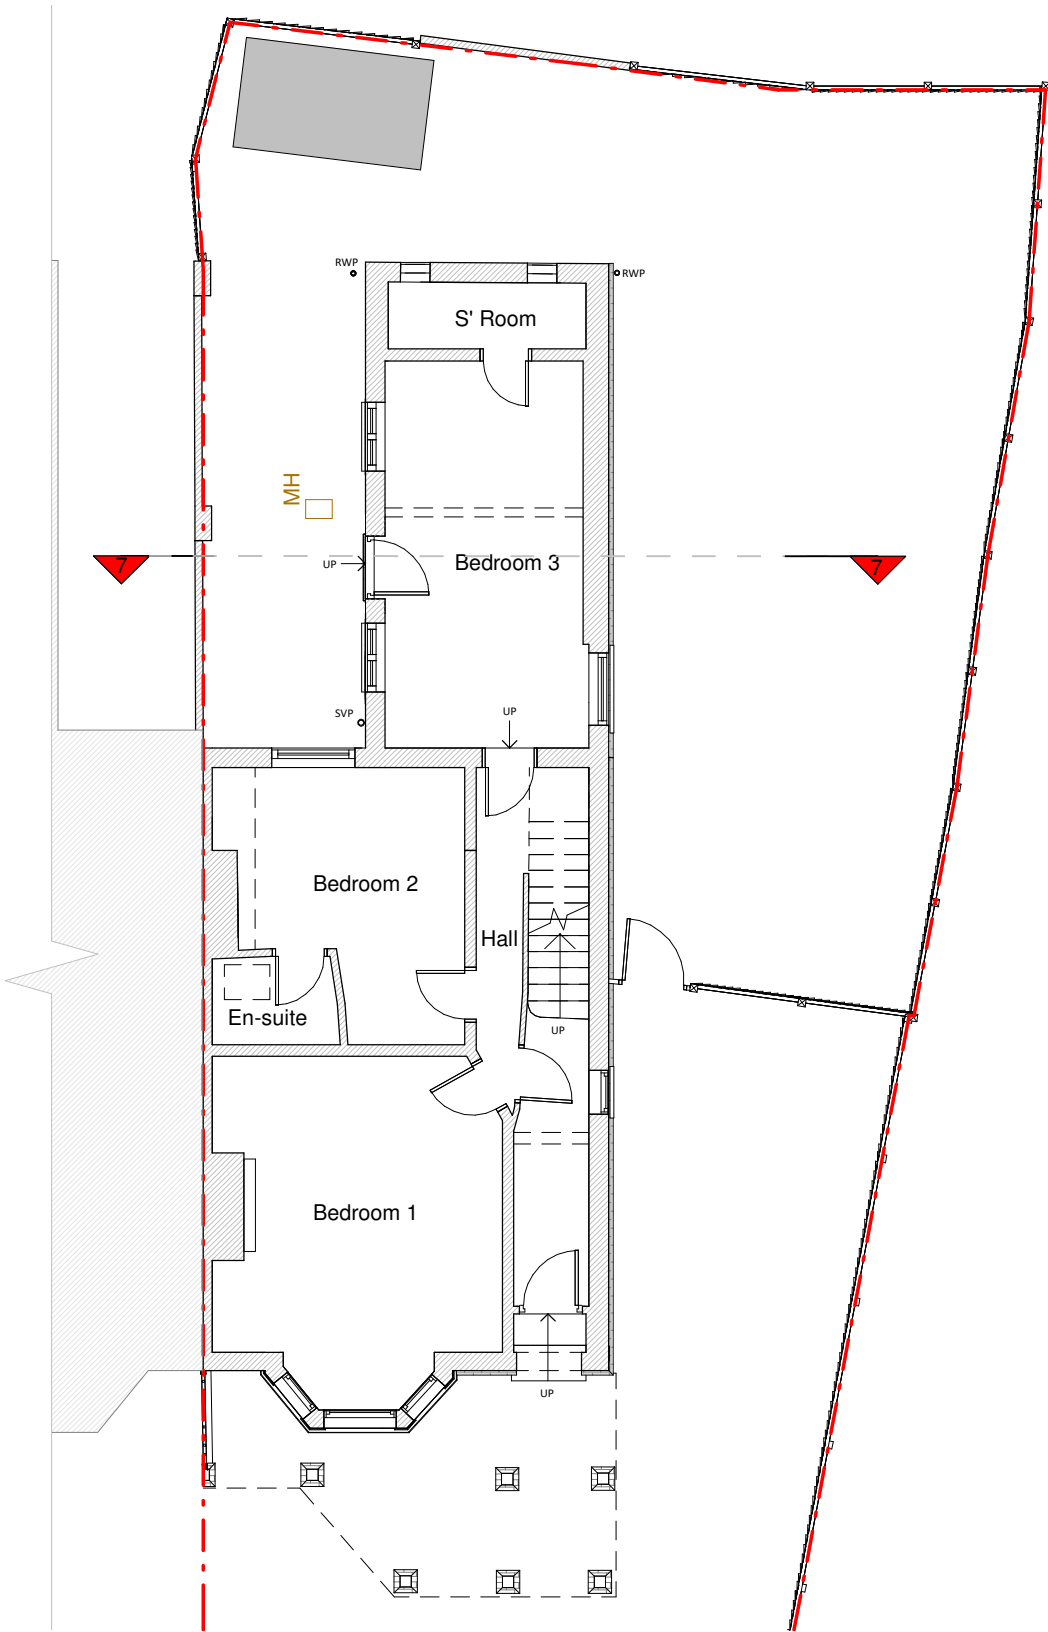

Ground Floor Plan

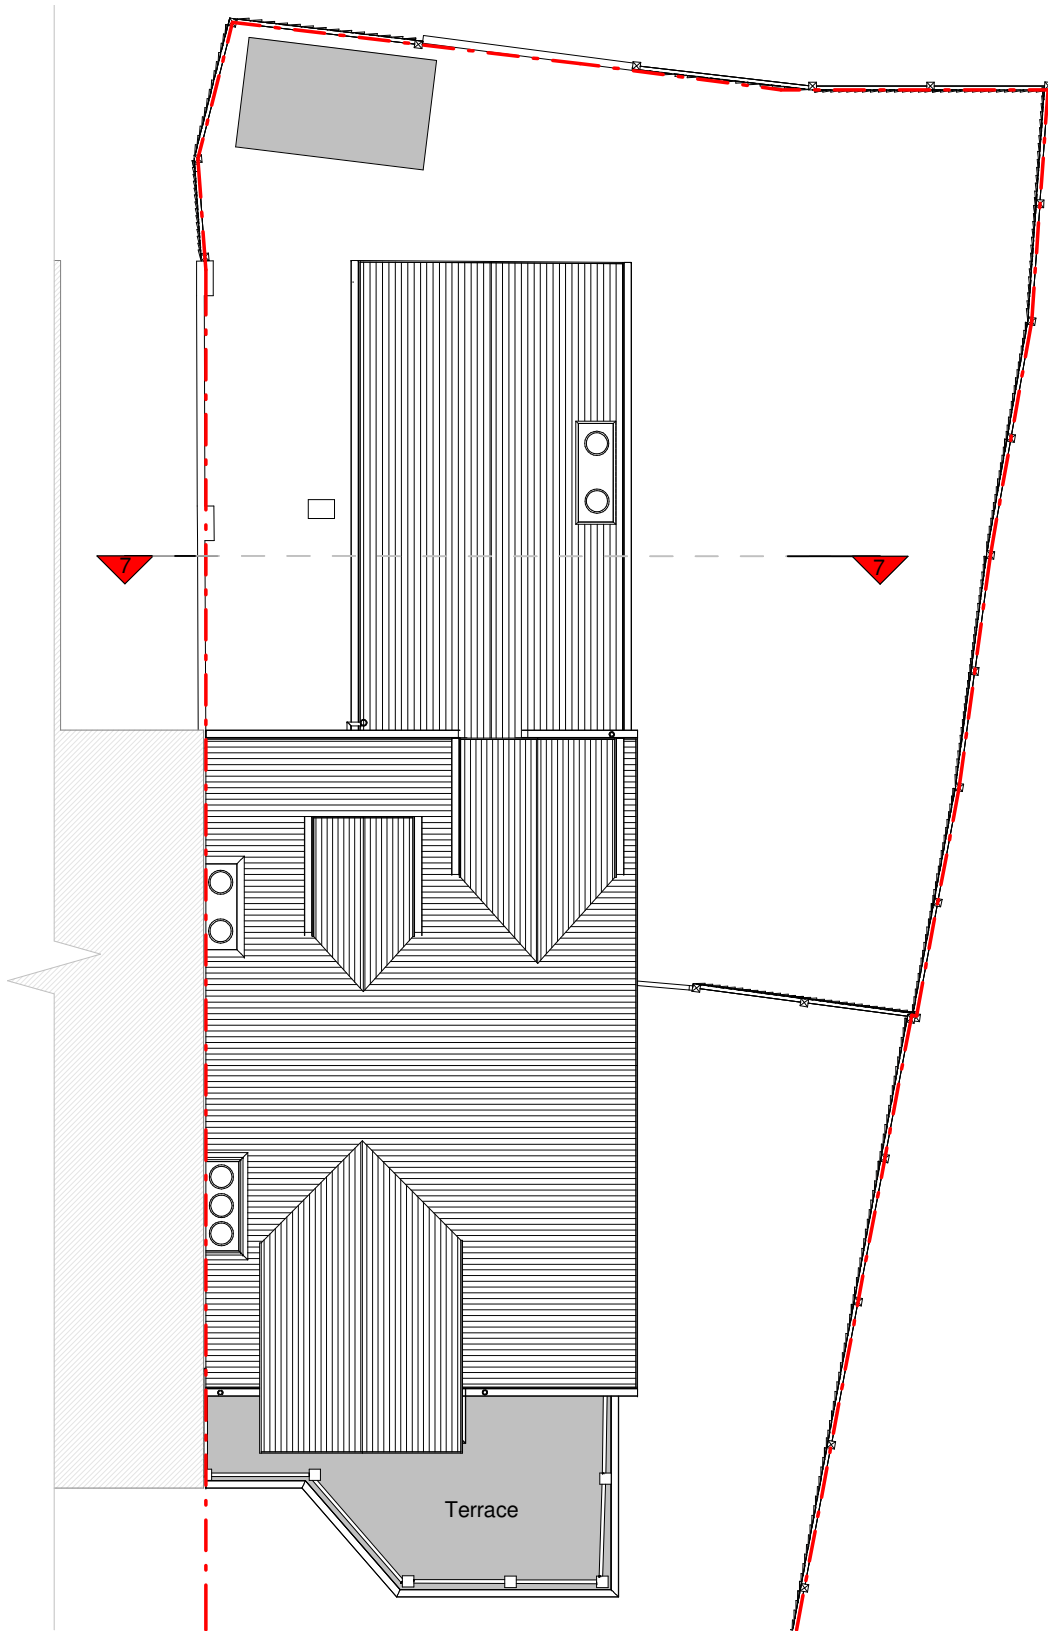

Roof Plan

 

Copyright in the design and this drawing is the property of RESI.

Reproduction in whole or in part is forbidden without written sanction of RESI.

This drawing must be read in conjunction with all other relevant documentation and drawings.

RESI accepts no liability for any expense, loss or damage of whatsoever nature and however arising from any variation made to this drawing or in the execution of the work to which relates which has not been referred to them and their approval obtained.

Print out to actual scale.

Do not scale from this drawing, only figured dimensions are to be used. All dimensions to be cross-checked on-site prior to manufacture and construction.

Any discrepancies to be reported to RESI immediately.

NOTES

Existing Materials:

Brickwork/Walls - Red / yellow brick, cream painted render and white painted timber terrace balcony structure

Pitched Roof - Slate tiles

Windows - White painted timber and white uPVC framed windows

Doors - Blue / white painted timber glazed doors

RWP / Gutter / Fascia - Black / white uPVC downpipes, guttering, and white painted timber fascias

Revision

Rev	Notes	Date
A	Planning Issue	11/12/2020
B	Planning Amendments	12/05/2021

KEY

	Proposed Walls		Boundary line
	Existing Walls		Existing Removed

JOB TITLE

Proposed ground floor side infill extension, facade alterations and all associated works at 15 Thames Side

STATUS

Planning

DRAWING TITLE

Existing Elevations

CLIENT

James Dashwood

SCALE

1 : 100 at A3

DRAWN

HD

DATE

Dec 2020

CHECKED

MF


DRAWING NO. 49318 - 1200



Front Elevation



Left Side Elevation

 

Copyright in the design and this drawing is the property of RESI.

Reproduction in whole or in part is forbidden without written sanction of RESI.

This drawing must be read in conjunction with all other relevant documentation and drawings.

RESI accepts no liability for any expense, loss or damage of whatsoever nature and however arising from any variation made to this drawing or in the execution of the work to which relates which has not been referred to them and their approval obtained.

Print out to actual scale.

Do not scale from this drawing, only figured dimensions are to be used. All dimensions to be cross-checked on-site prior to manufacture and construction.

Any discrepancies to be reported to RESI immediately.

NOTES

Existing Materials:

Brickwork/Walls - Red / yellow brick, cream painted render and white painted timber terrace balcony structure

Pitched Roof - Slate tiles

Windows - White painted timber and white uPVC framed windows

Doors - Blue / white painted timber glazed doors

RWP / Gutter / Fascia - Black / white uPVC downpipes, guttering, and white painted timber fascias

Revision

Rev	Notes	Date
A	Planning Issue	11/12/2020
B	Planning Amendments	12/05/2021

KEY

- Proposed Walls
- Existing Walls
- Boundary line
- Existing Removed

JOB TITLE

Proposed ground floor side infill extension, facade alterations and all associated works at 15 Thames Side

STATUS

Planning

DRAWING TITLE

Existing Elevations

CLIENT

James Dashwood

SCALE

1 : 100 at A3

DRAWN

HD


DATE

Dec 2020

CHECKED

MF


DRAWING NO. 49318 - 1201

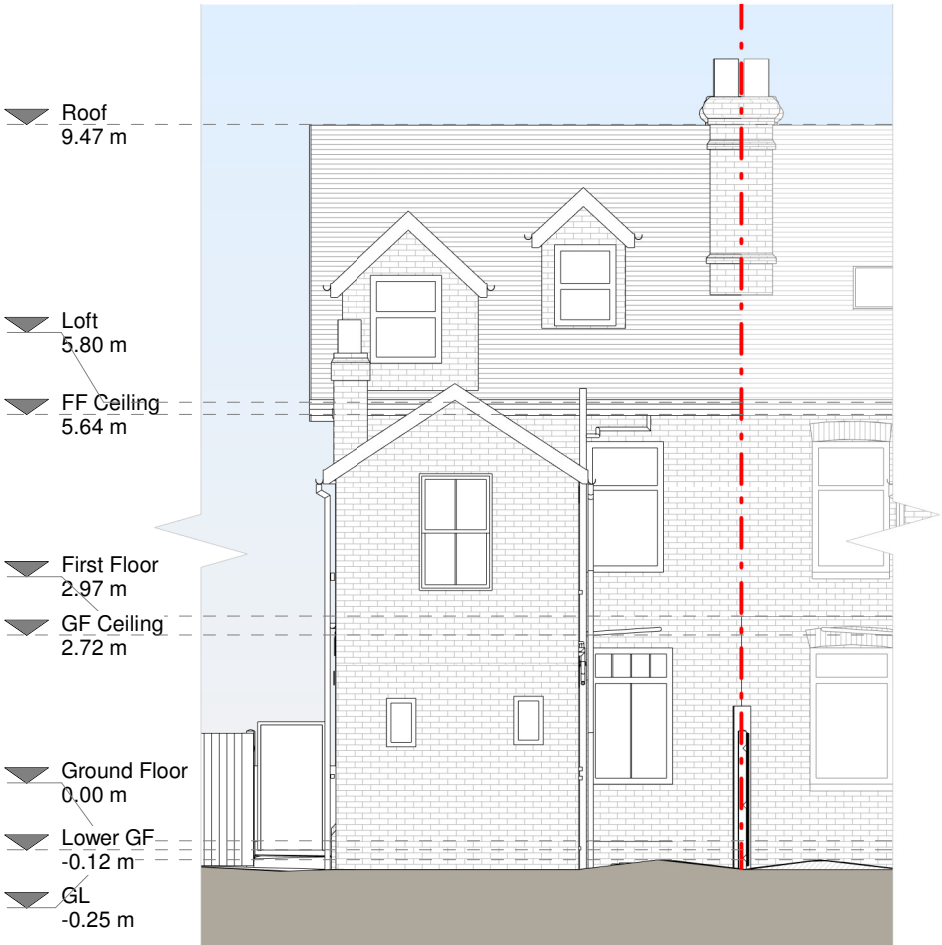

Rear Elevation



Right Side Elevation

 

Copyright in the design and this drawing is the property of RESI.

Reproduction in whole or in part is forbidden without written sanction of RESI.

This drawing must be read in conjunction with all other relevant documentation and drawings.

RESI accepts no liability for any expense, loss or damage of whatsoever nature and however arising from any variation made to this drawing or in the execution of the work to which relates which has not been referred to them and their approval obtained.

Print out to actual scale.

Do not scale from this drawing, only figured dimensions are to be used. All dimensions to be cross-checked on-site prior to manufacture and construction.

Any discrepancies to be reported to RESI immediately.

NOTES

Revision		
Rev	Notes	Date
A	Planning Issue	11/12/2020
B	Planning Amendments	12/05/2021

KEY

- Proposed Walls

Existing Walls

Existing Removed

Proposed Rooflight
- Boundary line

Proposed beam

Proposed drainage

1.8m Head Height

1.5m Head Height

JOB TITLE

Proposed ground floor side infill extension, facade alterations and all associated works at 15 Thames Side

STATUS

Planning

DRAWING TITLE

Existing Section

CLIENT

James Dashwood

SCALE

1 : 100 at A3

DRAWN

HD


DATE

Dec 2020


CHECKED

MF

DRAWING NO. 49318 - 1300

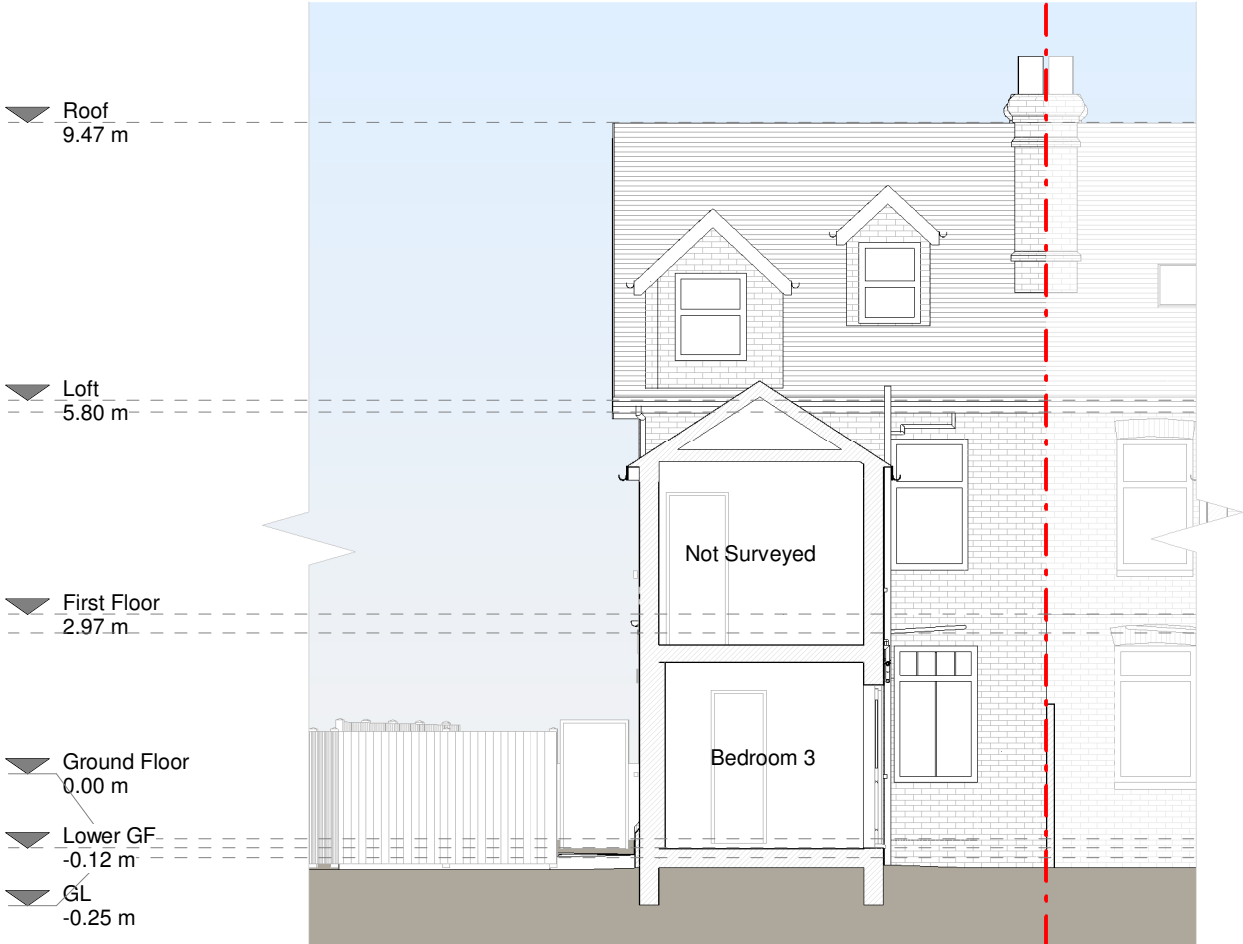

Section A - A

 

Copyright in the design and this drawing is the property of RESI.

Reproduction in whole or in part is forbidden without written sanction of RESI.

This drawing must be read in conjunction with all other relevant documentation and drawings.

RESI accepts no liability for any expense, loss or damage of whatsoever nature and however arising from any variation made to this drawing or in the execution of the work to which relates which has not been referred to them and their approval obtained.

Print out to actual scale.

Do not scale from this drawing, only figured dimensions are to be used. All dimensions to be cross-checked on-site prior to manufacture and construction.

Any discrepancies to be reported to RESI immediately.

NOTES



Revision

Rev	Notes	Date
A	Planning Issue	11/12/2020
B	Planning Amendments	12/05/2021

KEY

	Proposed Walls		Boundary line
	Existing Walls		Proposed beam
	Existing Removed		Proposed drainage
	Proposed Rooflight		1.8m Head Height
			1.5m Head Height

JOB TITLE

Proposed ground floor side
infill extension, facade
alterations and all associated
works at 15 Thames Side

STATUS

Planning

DRAWING TITLE

Proposed Floor & Roof Plans

CLIENT

James Dashwood

SCALE

1 : 100 at A3

DRAWN

TM

DATE

Dec 2020


CHECKED

OC


DRAWING NO. 49318 - 3100



Ground Floor Plan

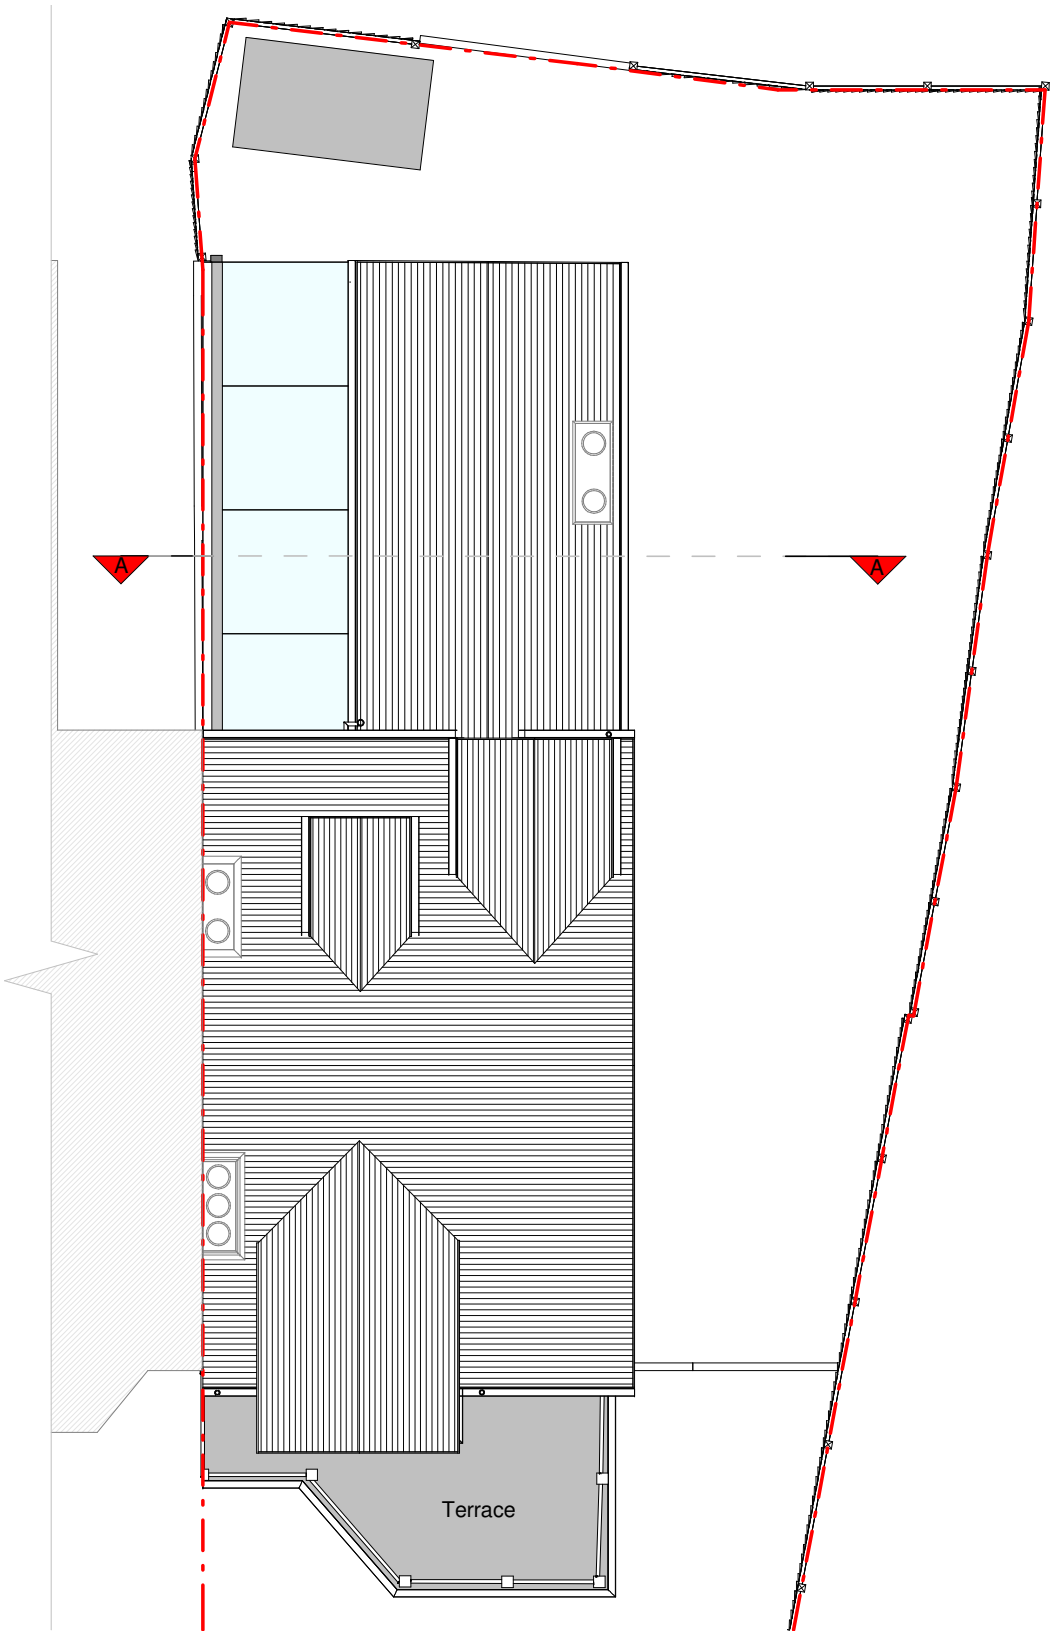

Roof Plan

 

Copyright in the design and this drawing is the property of RESI.

Reproduction in whole or in part is forbidden without written sanction of RESI.

This drawing must be read in conjunction with all other relevant documentation and drawings.

RESI accepts no liability for any expense, loss or damage of whatsoever nature and however arising from any variation made to this drawing or in the execution of the work to which relates which has not been referred to them and their approval obtained.

Print out to actual scale.

Do not scale from this drawing, only figured dimensions are to be used. All dimensions to be cross-checked on-site prior to manufacture and construction.

Any discrepancies to be reported to RESI immediately.

NOTES

Proposed Materials:

Brickwork/Walls - Red / yellow brick to match existing

Pitched Roof - Structural glass

Windows - Aluminium / steel framed windows and rooflights

Doors - Aluminium framed sliding doors

RWP / Gutter / Fascia - Aluminium box gutter, hopper and downpipe

Revision

Rev	Notes	Date
A	Planning Issue	11/12/2020
B	Planning Amendments	12/05/2021

KEY

- Proposed Walls
- Existing Walls
- Boundary line
- Existing Removed

JOB TITLE

Proposed ground floor side infill extension, facade alterations and all associated works at 15 Thames Side

STATUS

Planning

DRAWING TITLE

Proposed Elevations

CLIENT

James Dashwood

SCALE

1 : 100 at A3

DRAWN

TM

DATE

Dec 2020


CHECKED

OC


DRAWING NO. 49318 - 3200



Front Elevation

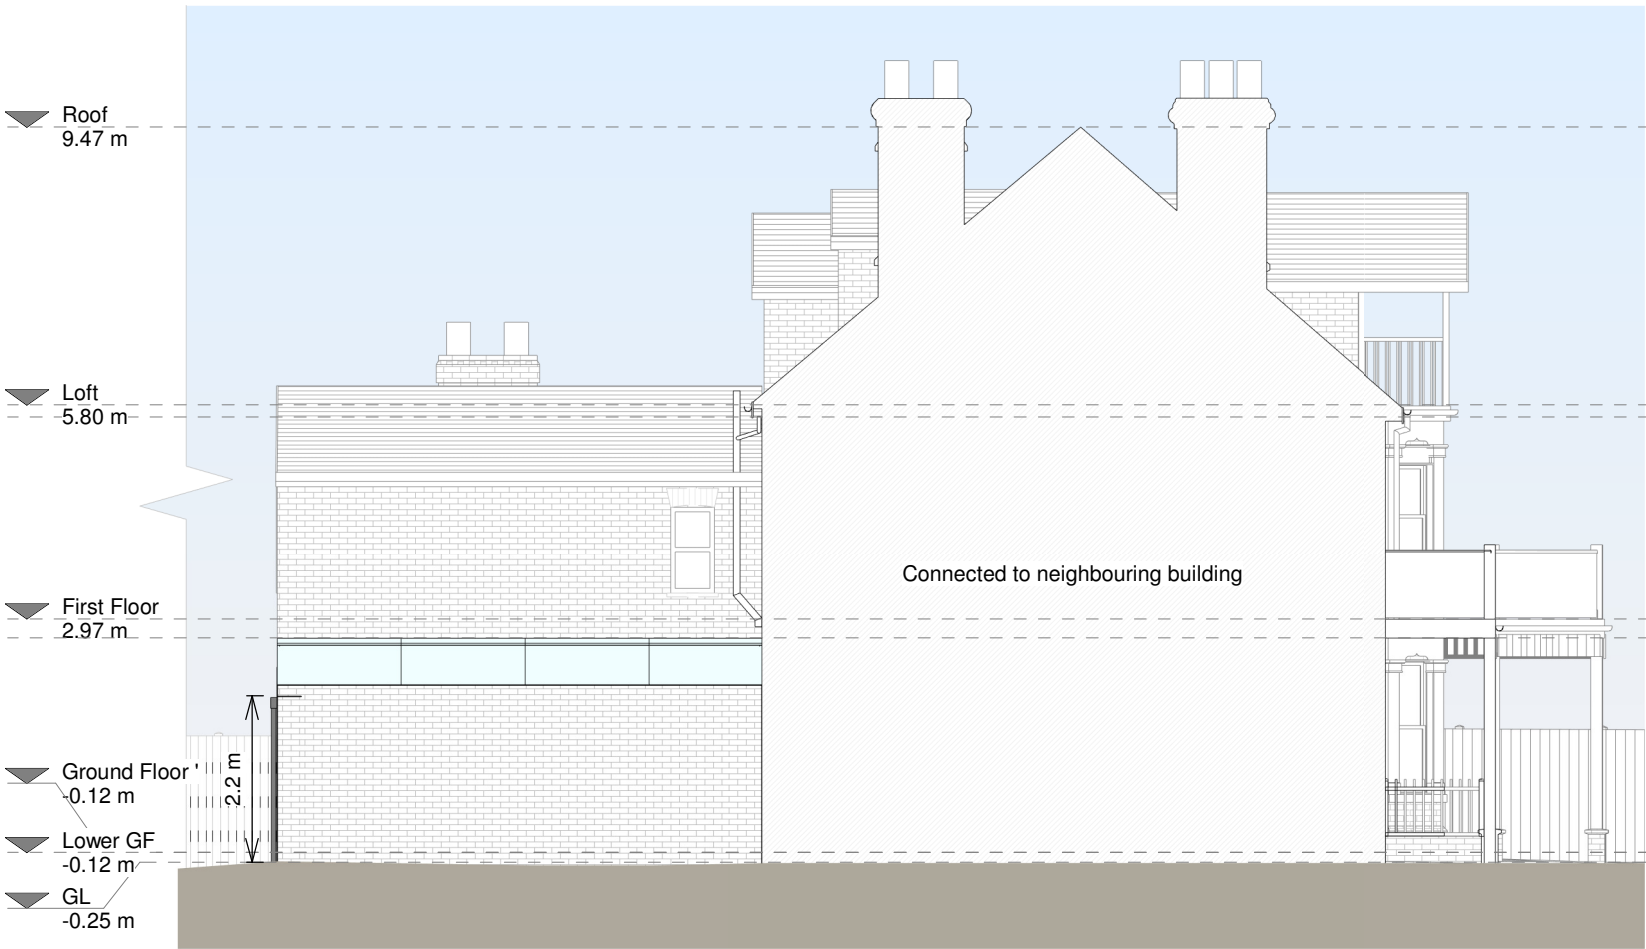

Left Side Elevation

 

Copyright in the design and this drawing is the property of RESI.

Reproduction in whole or in part is forbidden without written sanction of RESI.

This drawing must be read in conjunction with all other relevant documentation and drawings.

RESI accepts no liability for any expense, loss or damage of whatsoever nature and however arising from any variation made to this drawing or in the execution of the work to which relates which has not been referred to them and their approval obtained.

Print out to actual scale.

Do not scale from this drawing, only figured dimensions are to be used. All dimensions to be cross-checked on-site prior to manufacture and construction.

Any discrepancies to be reported to RESI immediately.

NOTES

Proposed Materials:

Brickwork/Walls - Red / yellow brick to match existing

Pitched Roof - Structural glass

Windows - Aluminium / steel framed windows and rooflights

Doors - Aluminium framed sliding doors

RWP / Gutter / Fascia - Aluminium box gutter, hopper and downpipe

Revision

Rev	Notes	Date
A	Planning Issue	11/12/2020
B	Planning Amendments	12/05/2021

KEY

- Proposed Walls
- Existing Walls
- Boundary line
- Existing Removed

JOB TITLE

Proposed ground floor side infill extension, facade alterations and all associated works at 15 Thames Side

STATUS

Planning

DRAWING TITLE

Proposed Elevations

CLIENT

James Dashwood

SCALE

1 : 100 at A3

DRAWN

TM


DATE

Dec 2020

CHECKED

OC


DRAWING NO. 49318 - 3201

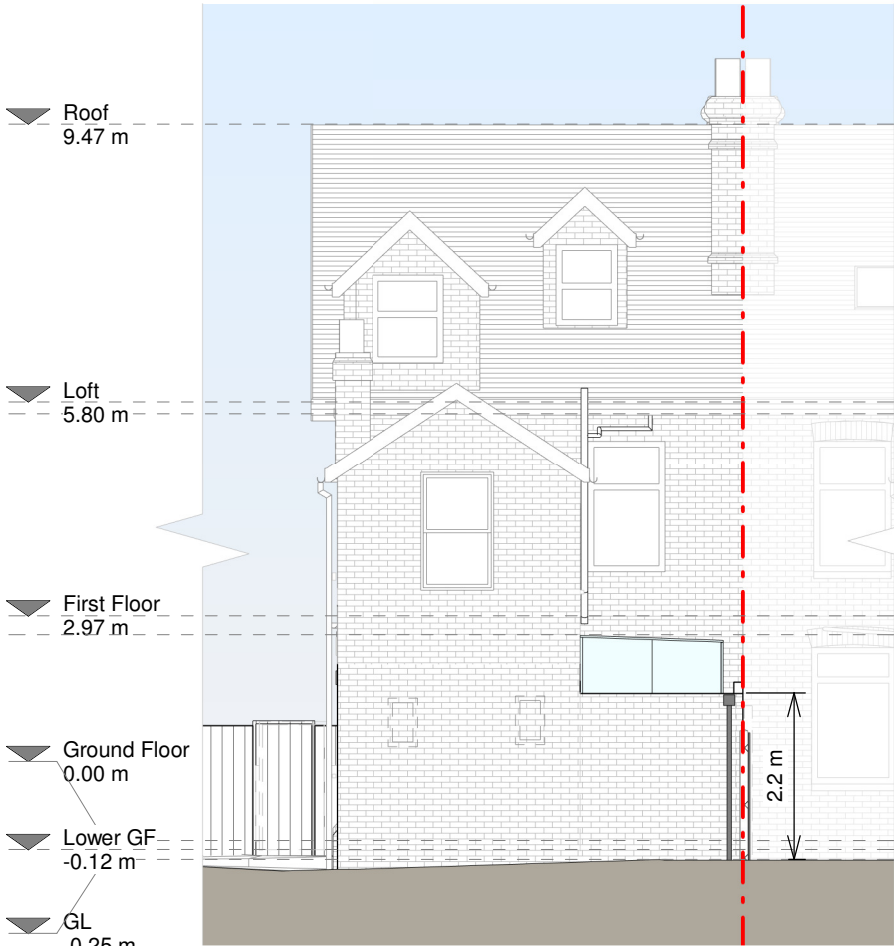

Rear Elevation



Right Side Elevation

 

Copyright in the design and this drawing is the property of RESI.

Reproduction in whole or in part is forbidden without written sanction of RESI.

This drawing must be read in conjunction with all other relevant documentation and drawings.

RESI accepts no liability for any expense, loss or damage of whatsoever nature and however arising from any variation made to this drawing or in the execution of the work to which relates which has not been referred to them and their approval obtained.

Print out to actual scale.

Do not scale from this drawing, only figured dimensions are to be used. All dimensions to be cross-checked on-site prior to manufacture and construction.

Any discrepancies to be reported to RESI immediately.

NOTES

Revision

Rev	Notes	Date
A	Planning Issue	11/12/2020
B	Planning Amendments	12/05/2021

KEY

	Proposed Walls		Boundary line
	Existing Walls		Proposed beam
	Existing Removed		Proposed drainage
	Proposed Rooflight		1.8m Head Height
			1.5m Head Height

JOB TITLE

Proposed ground floor side infill extension, facade alterations and all associated works at 15 Thames Side

STATUS

Planning

DRAWING TITLE

Proposed Section

CLIENT

James Dashwood

SCALE

1 : 100 at A3

DRAWN

TM


DATE

Dec 2020

CHECKED

OC

DRAWING NO. 49318 - 3300

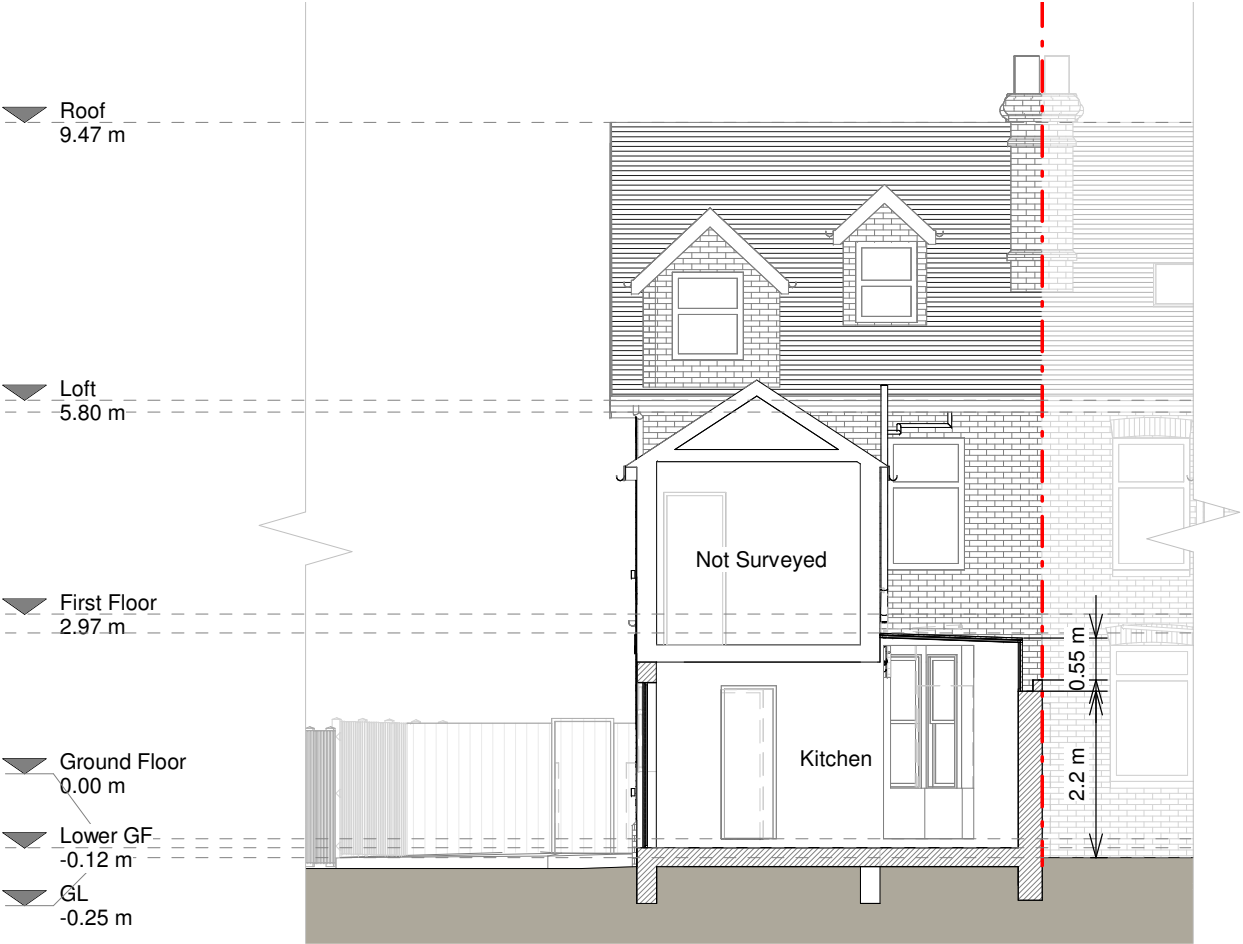

Section A - A

