


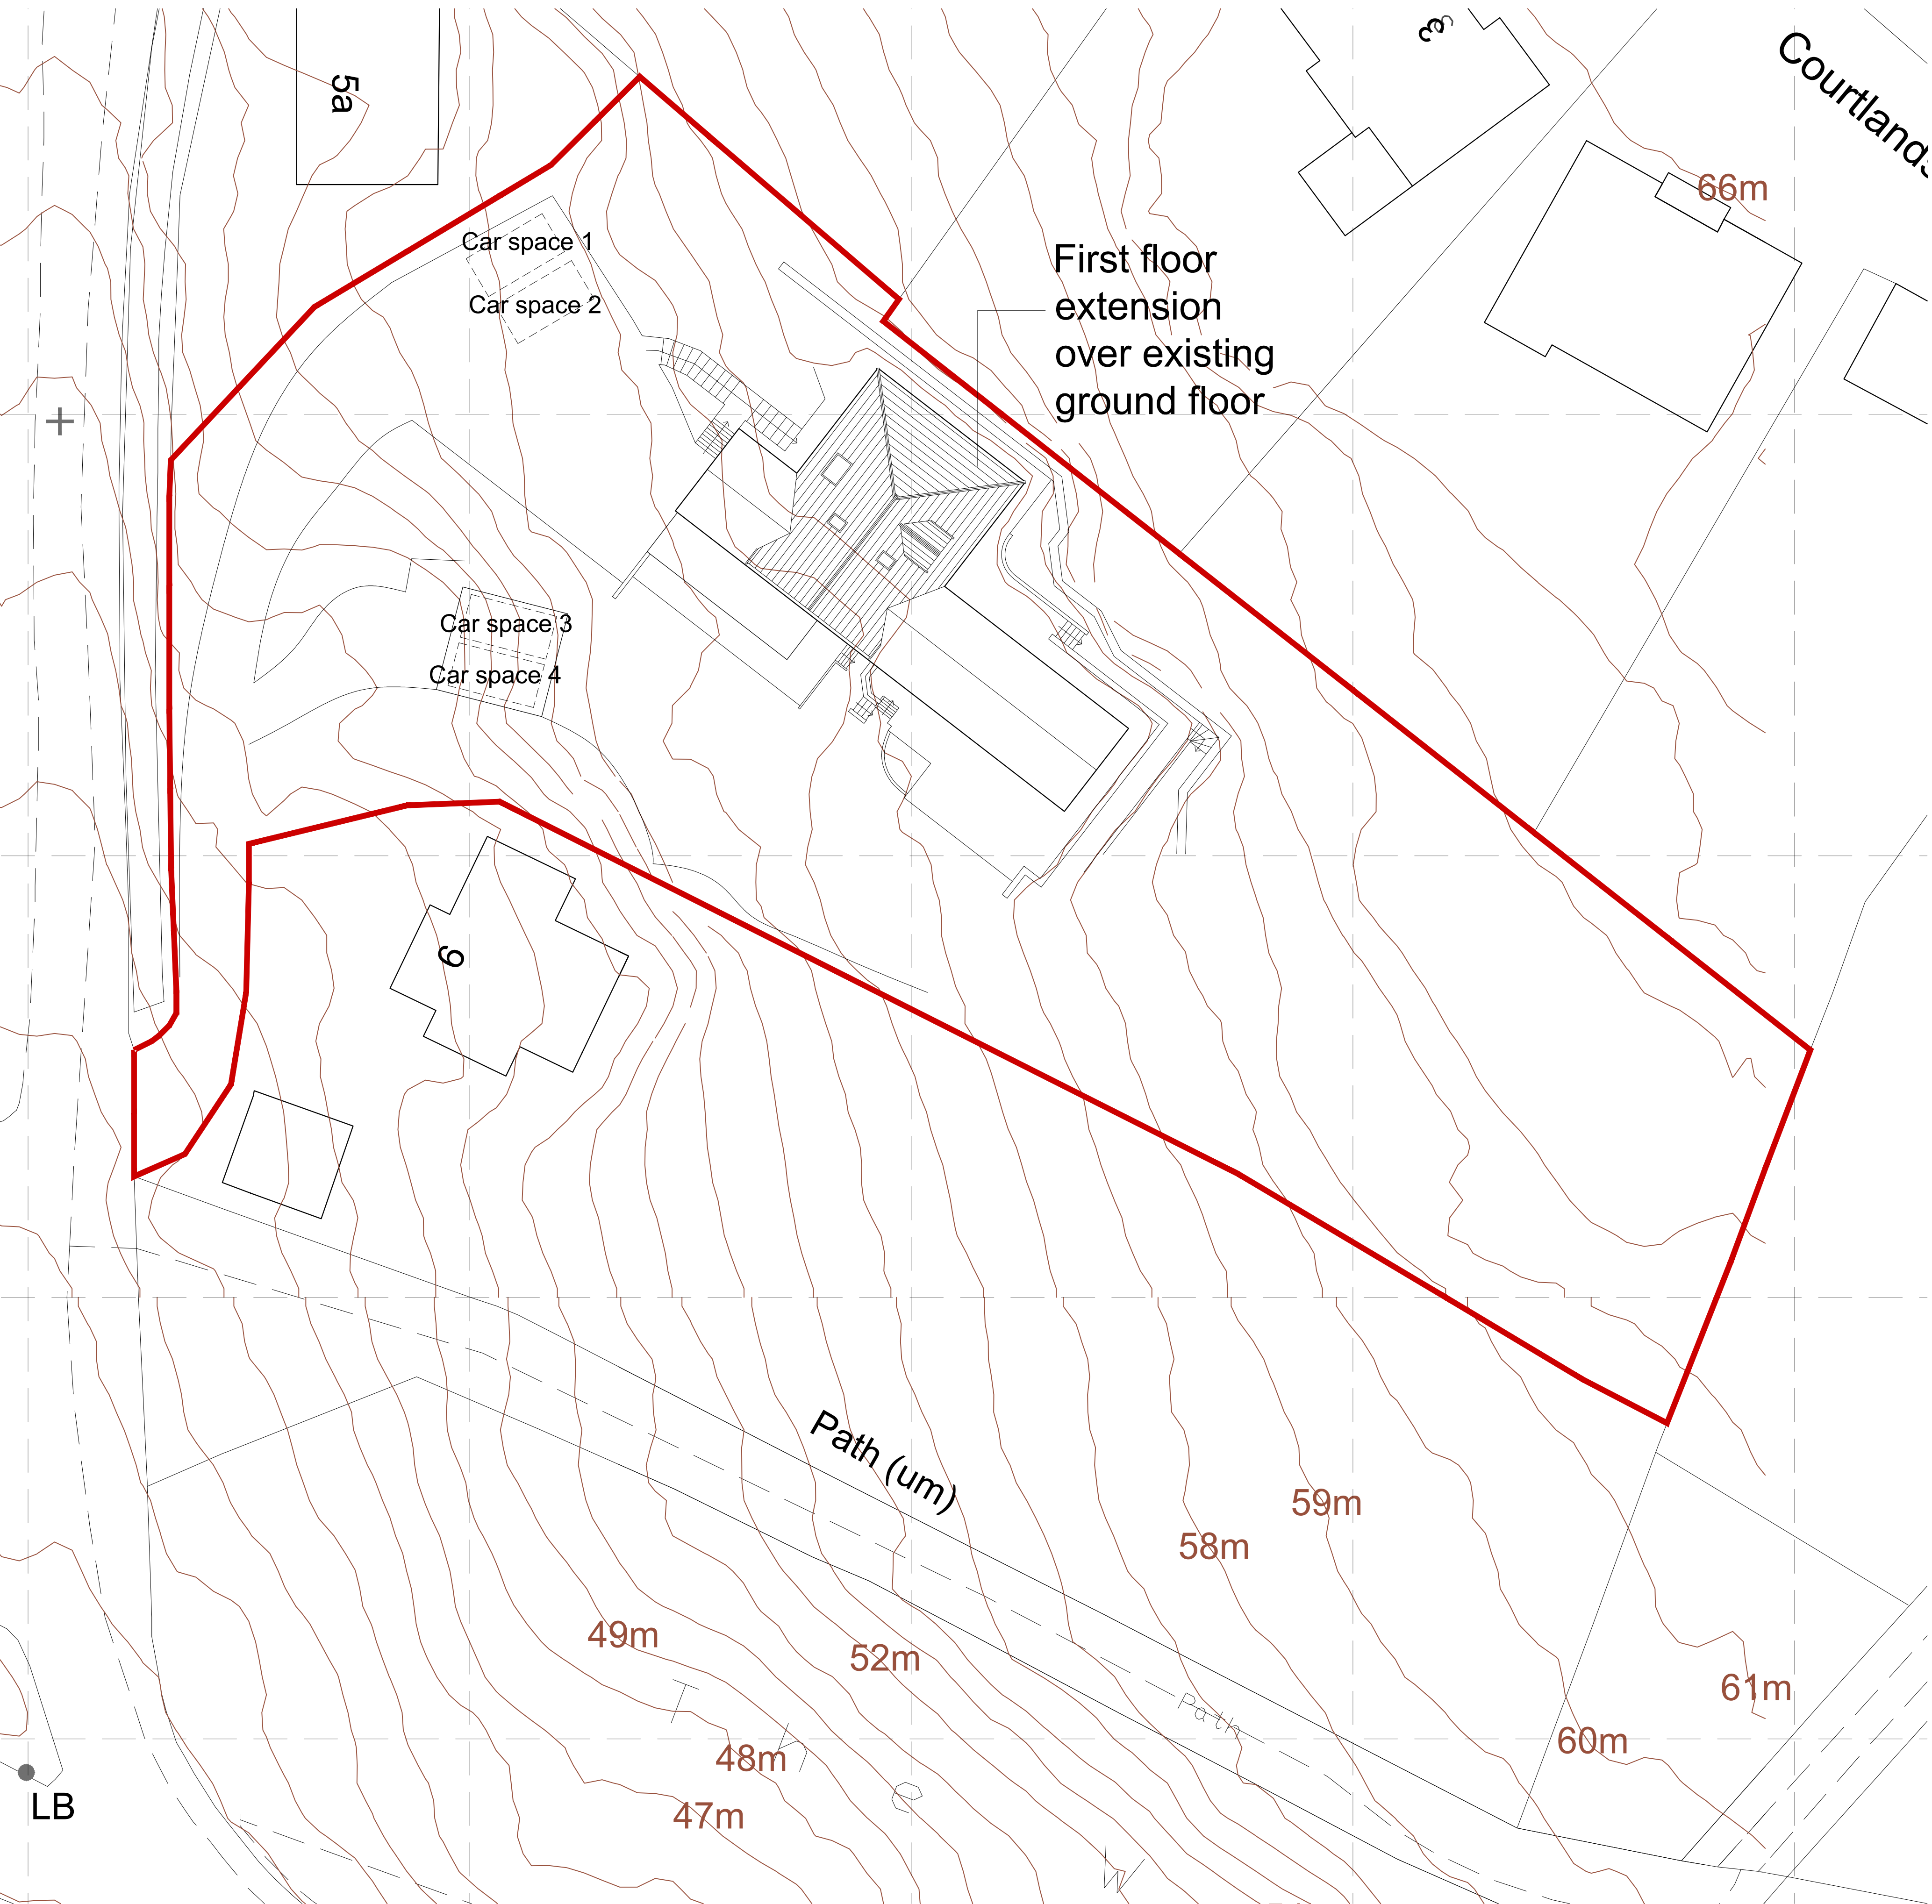

Site Plan (Scale 1:200)

© Crown copyright 2020 Ordnance Survey 100053143
Cadastral data is subject to Crown copyright and is reproduced with permission of HM Land Registry.



Location Plan (Scale 1:1250)

1:200 scale Bar
This Drawing has been produced for printing onto A1 size paper,
If printing on A3 please use the scale below for reference.
0m 1.0m 2.0m 4.0m 6.0m 10.0m
1:1250 scale Bar
This Drawing has been produced for printing onto A1 size paper,
If printing on A3 please use the scale below for reference.
0m 12.5m 25m 50m 100m