






FRONT ELEVATION

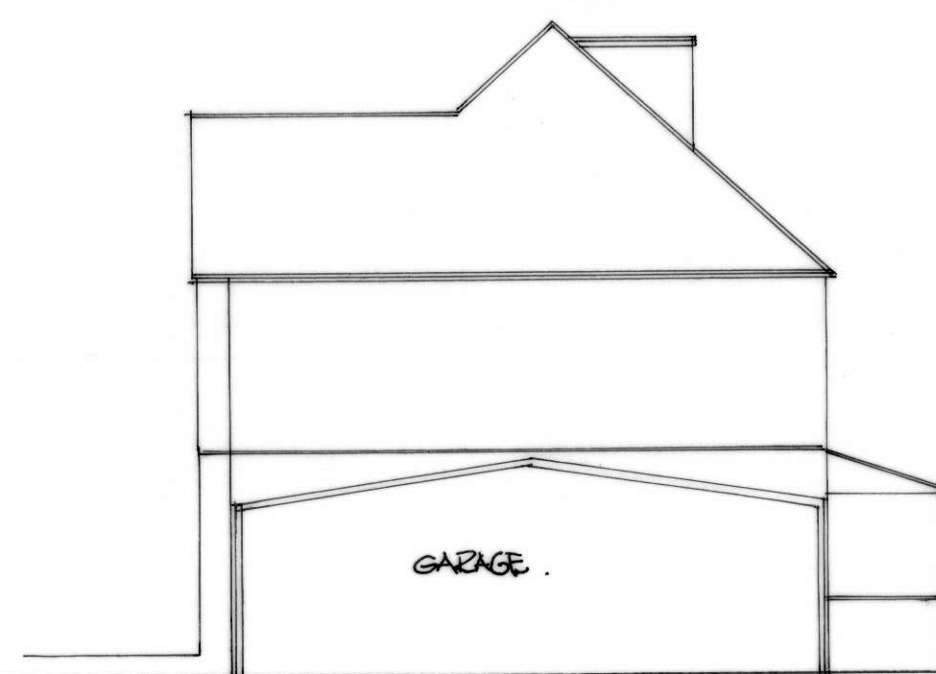



SIDE




REAR
scale 1:100

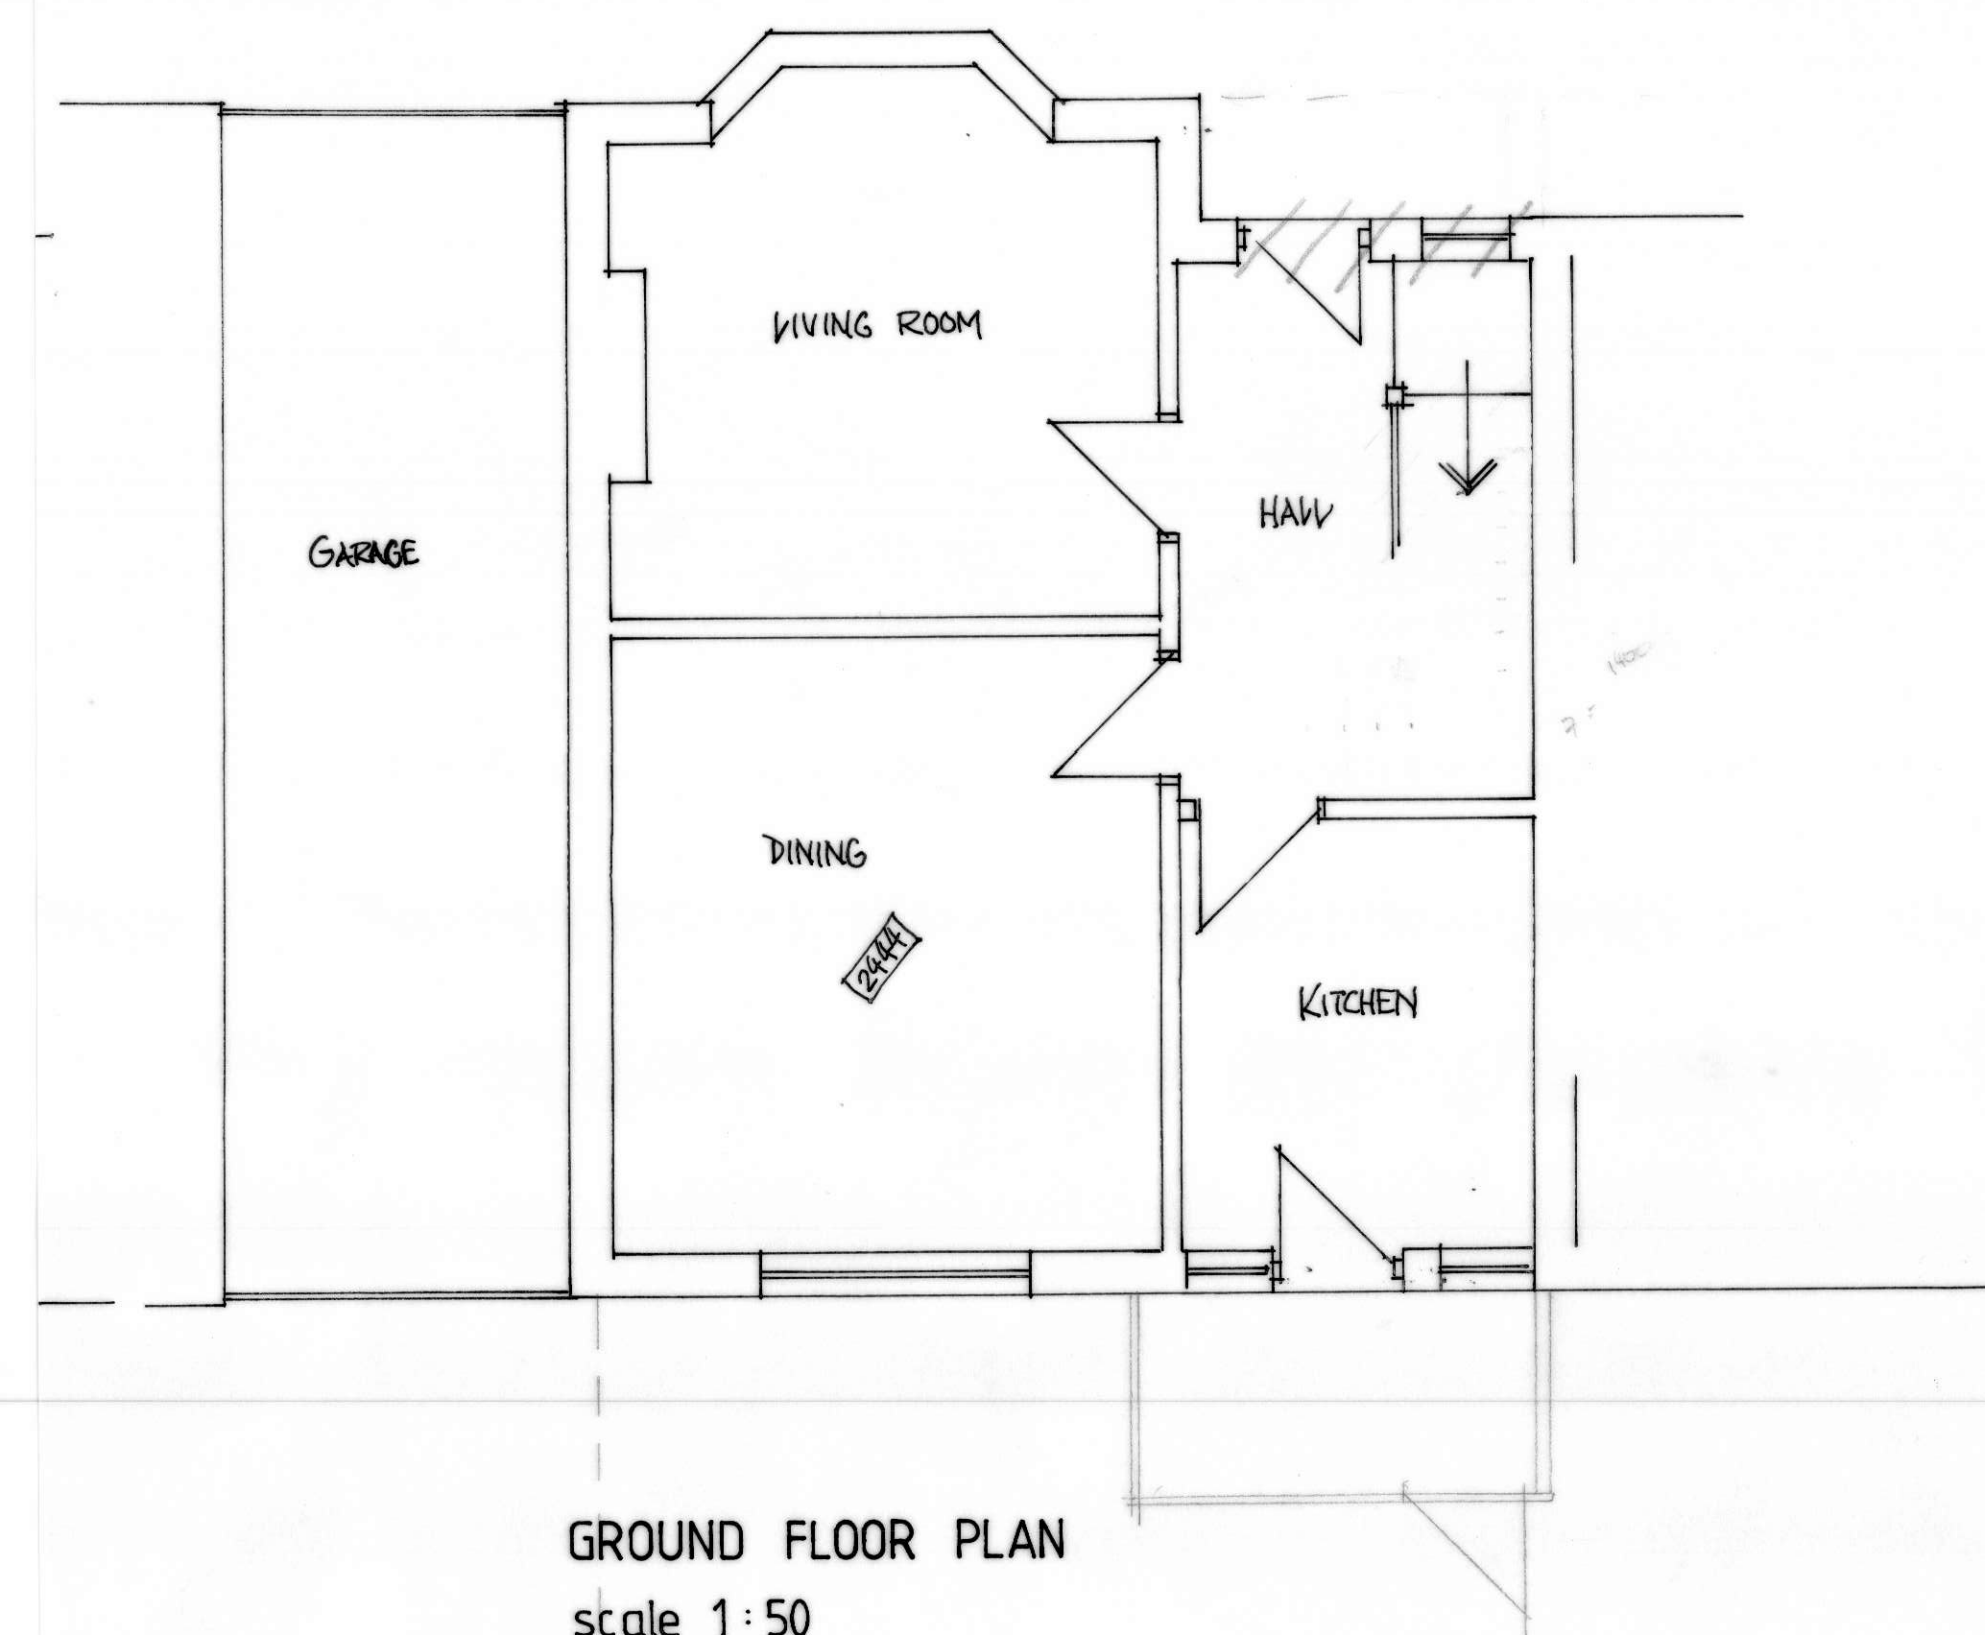 

GROUND FLOOR PLAN
scale 1:50

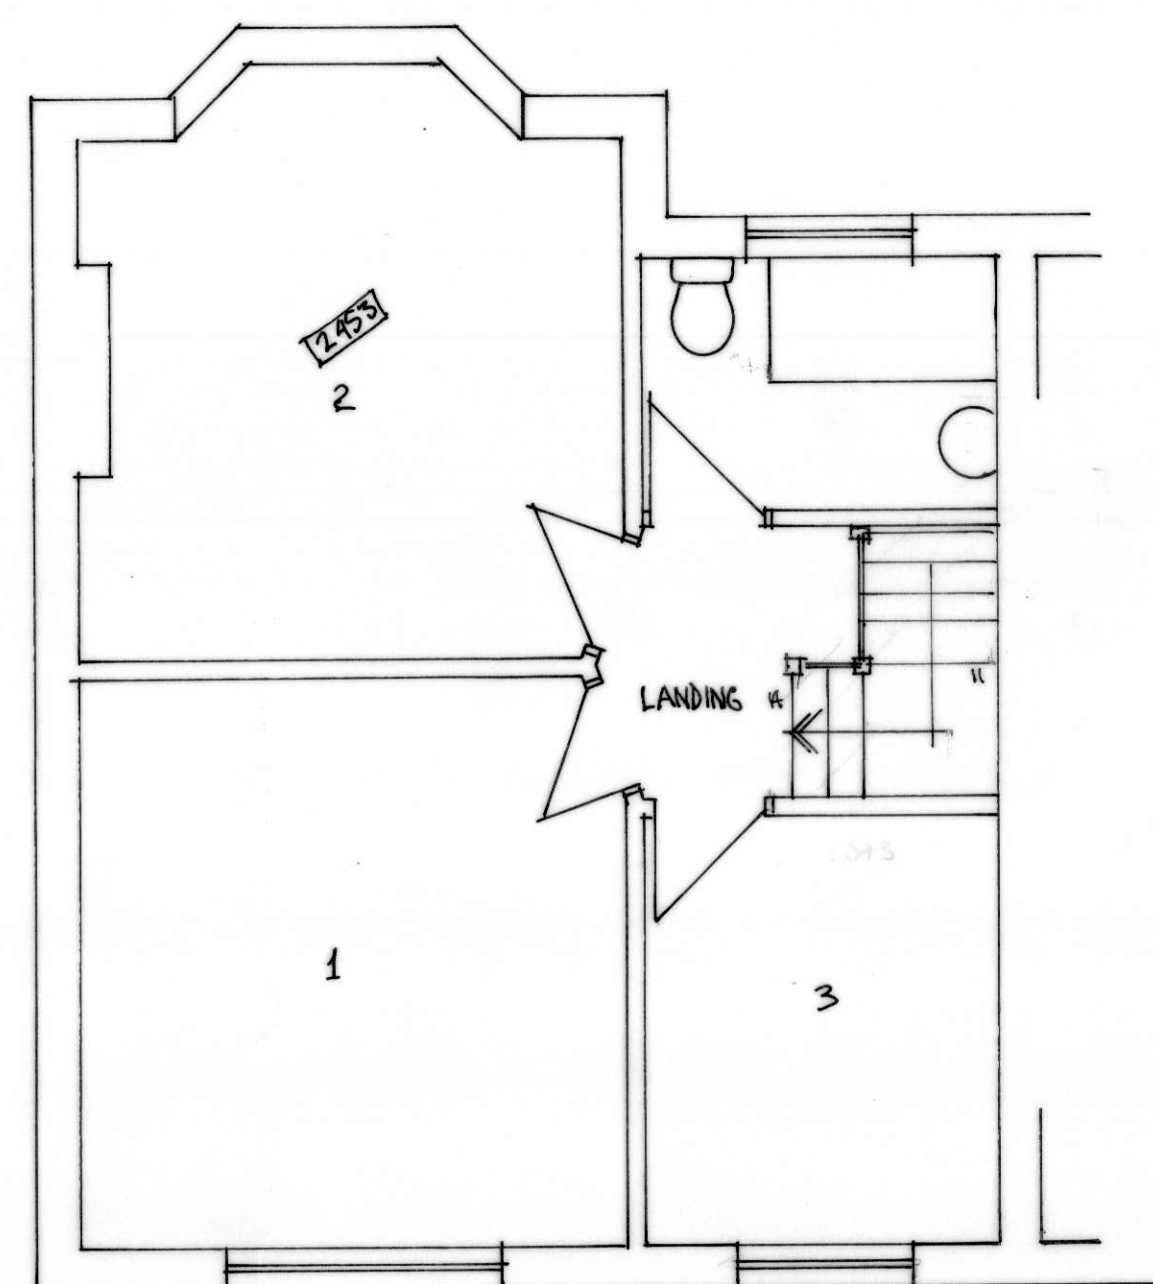 

FIRST FLOOR

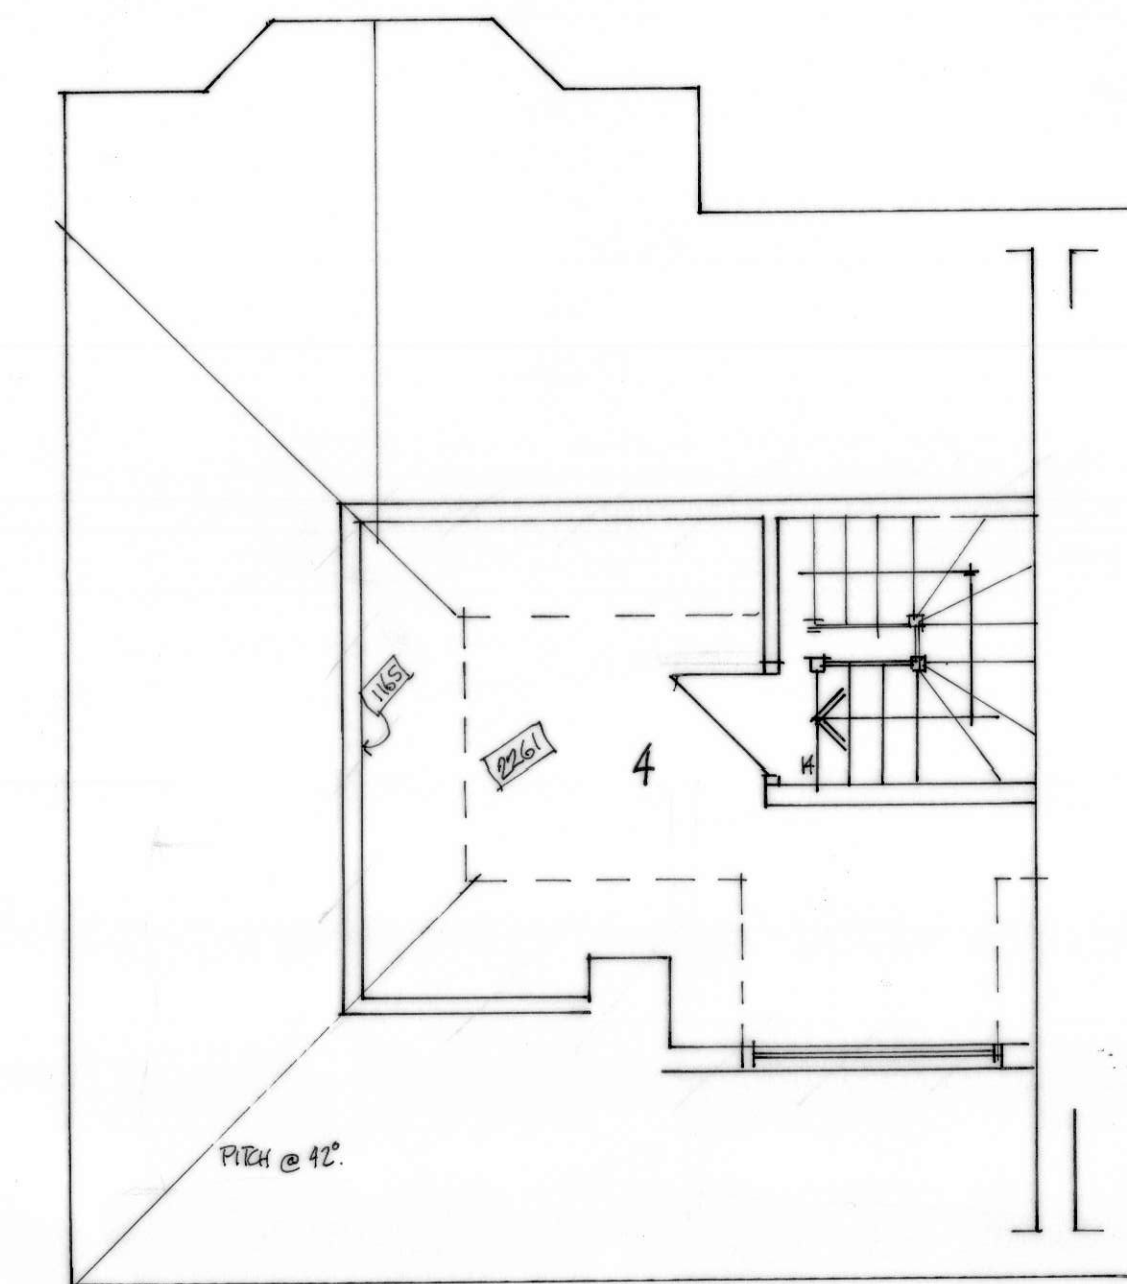

SECOND FLOOR (LOFT)

MR & MRS FAIRCHILD
110 ST. MICHAELS ROAD
TILEHURST RG30 4SE

EXISTING
PLANS & ELEVATIONS

1:50 & 1:100 APRIL 2021