


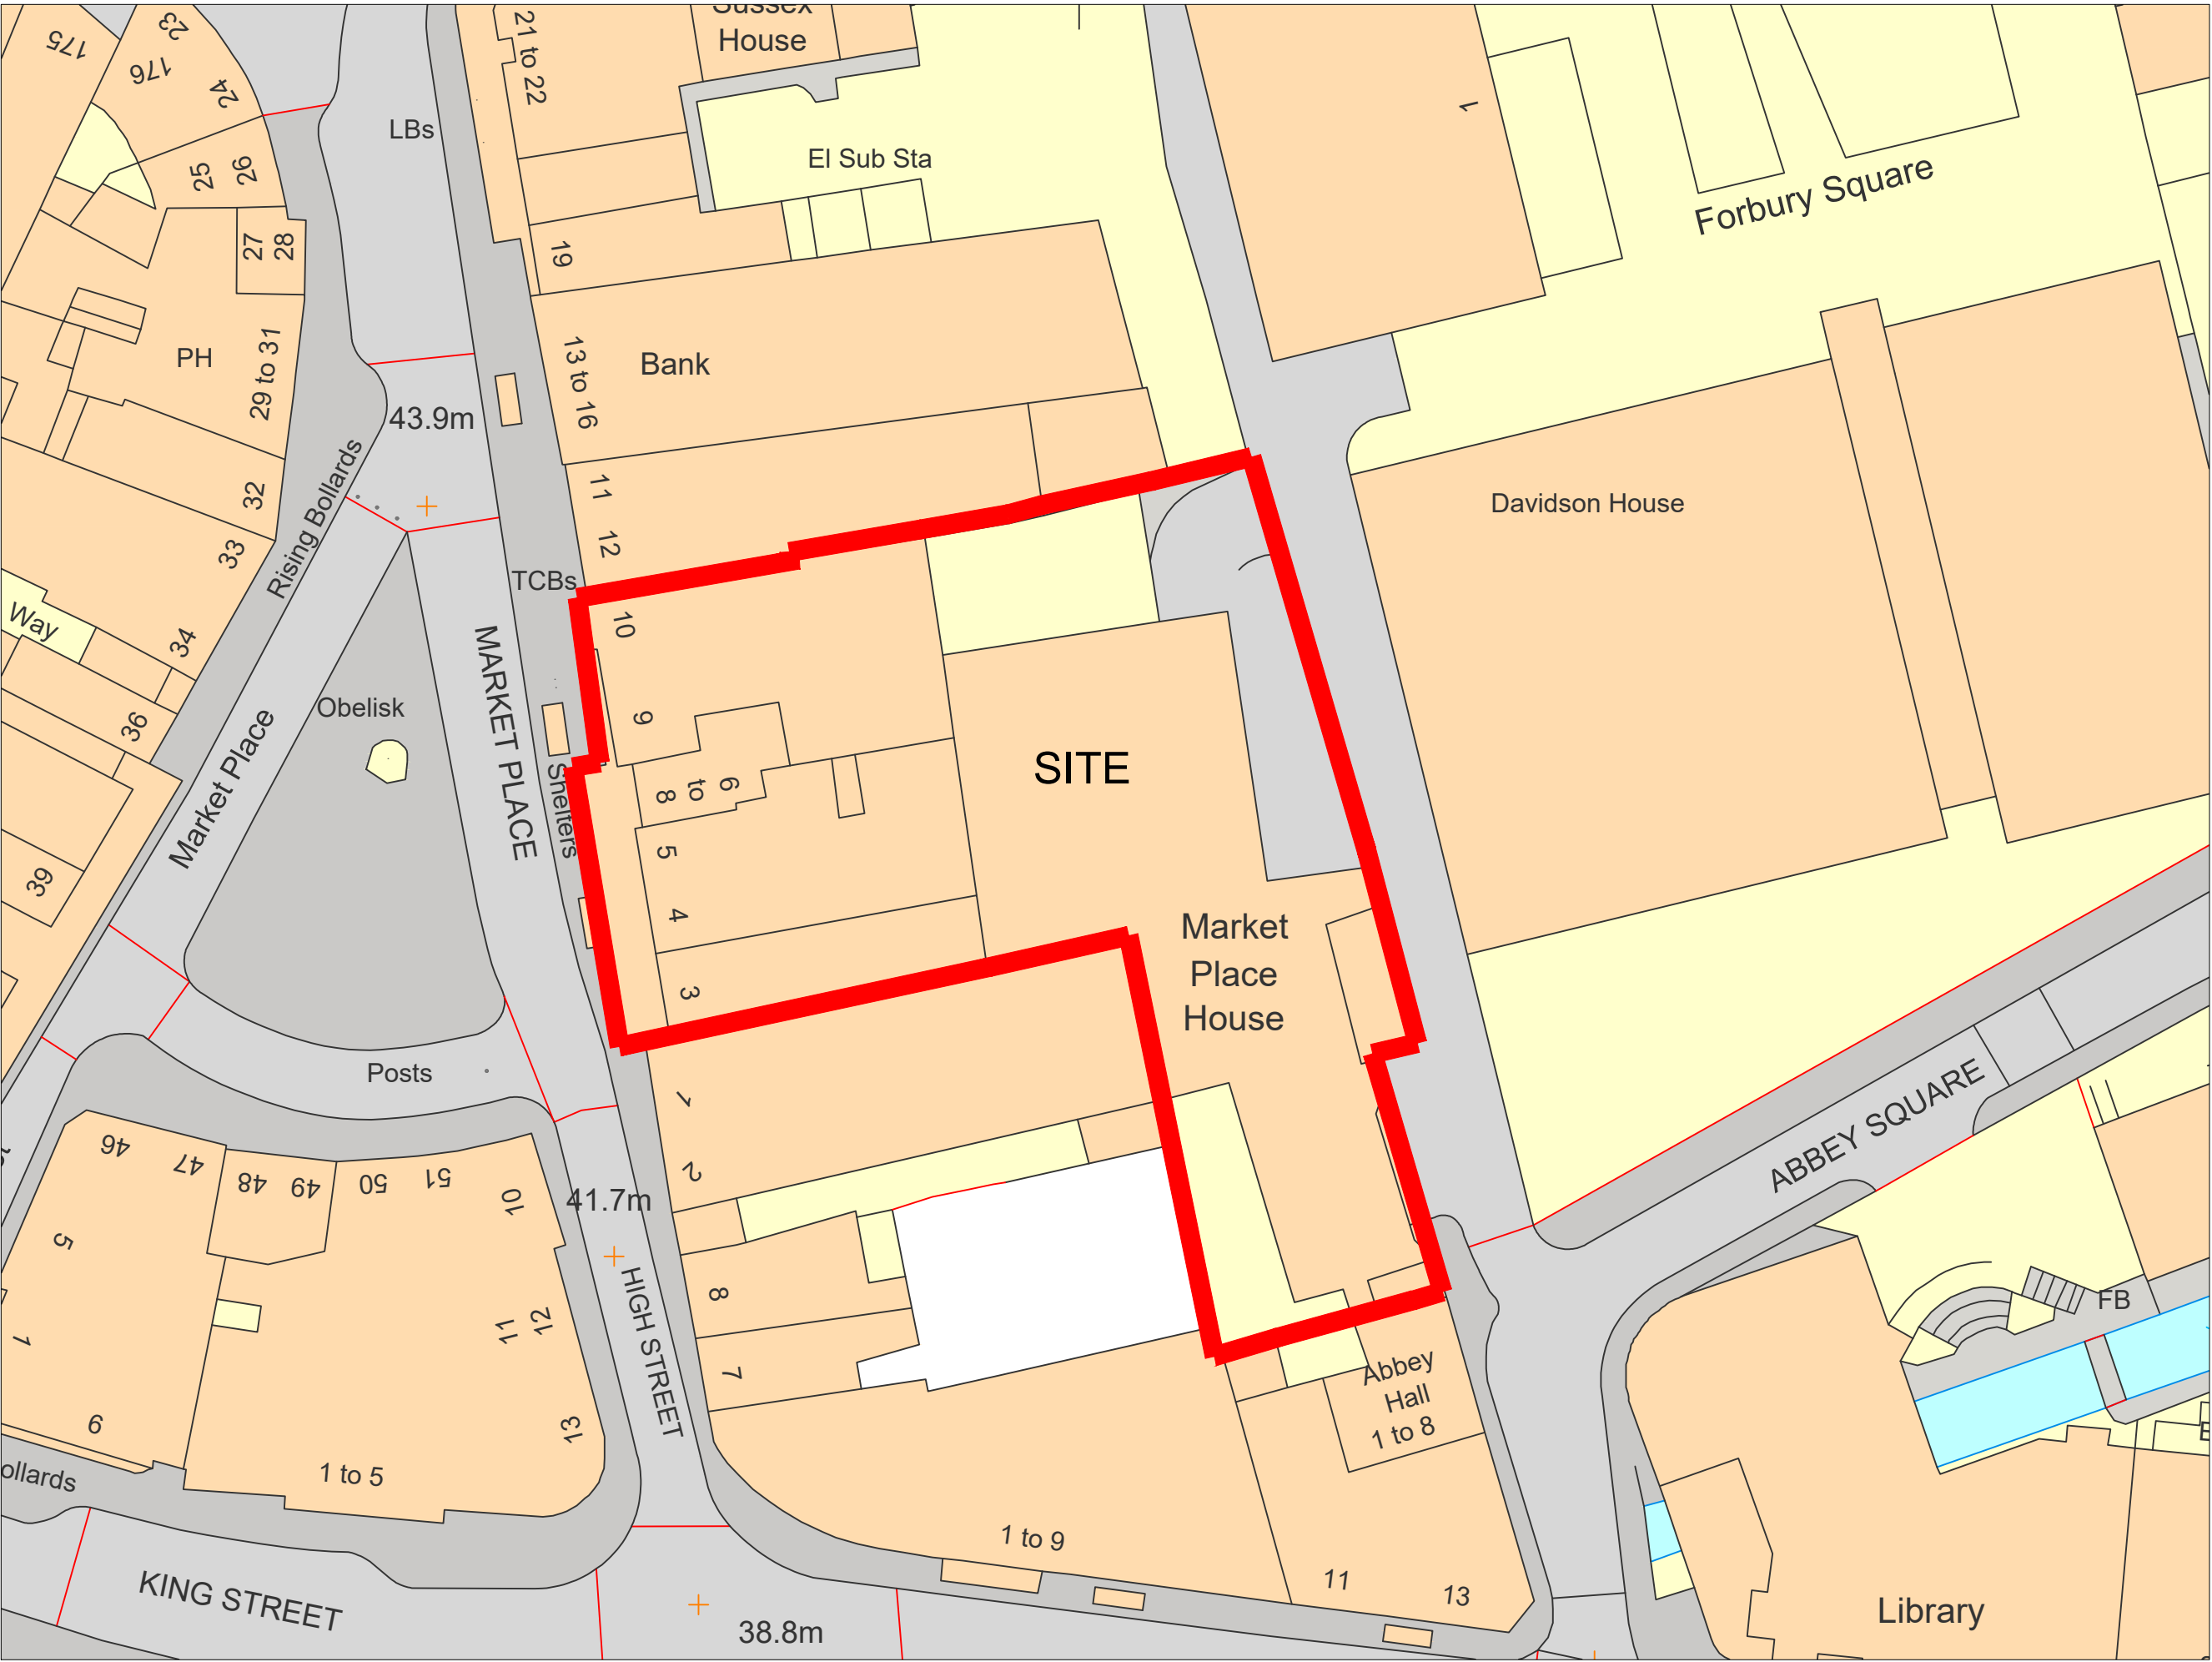

Existing and Proposed

↑
N

1:500
10m 0 10m 20m 30m 40m 50m

Headoffice Interiors Ltd accepts no responsibility for any costs, losses or claims whatsoever arising from these drawings, specifications and related documents unless there is full compliance with the Client or any unauthorised user of the following:

1. All boundaries, dimensions and levels are to be checked on site before construction and any discrepancies reported to the Project Manager.
2. Partial Service: Any discrepancies with site or other information is to be advised to the Designer and direction and / or approval is to be sought before the implementation of the detail.
3. Block and site plans are reproduced under license from the Ordnance Survey.
4. Do not scale this drawing.
5. For the purpose of coordination, all relevant parties must check this information prior to implementation and report any discrepancies to headoffice3.

All the measurements are approximate and have to be checked on site. These diagrams are for reference purposes only. This is not a document valid for construction. The drawing is pending on structural calculations and product specifications.

Information contained on this drawing is the sole copyright of Headoffice Interiors Ltd and is not to be reproduced without their permission.

Notes

P1 Planning Issue 24/03/21 CG CS

Rev	Description	Date	Iss'd By	Chkd By
-----	-------------	------	----------	---------

headoffice³

design and build

Cartelli House, 3 Hawthorn Park, Seacroft.
Leeds, LS14 1PQ.

Tel: 01132 577777
www.headoffice3.com

Project Address 6-8 Market Place Reading RG12EG	
Client	TENE
Status	PLANNING
Project 6-8 Market Place	
Title Site Plan	
Scale at A3 1:500	Drawn CG
Date 23/03/21	Checked CS
Drawing No. F00004 - A(90)XX-001	Revision P1