



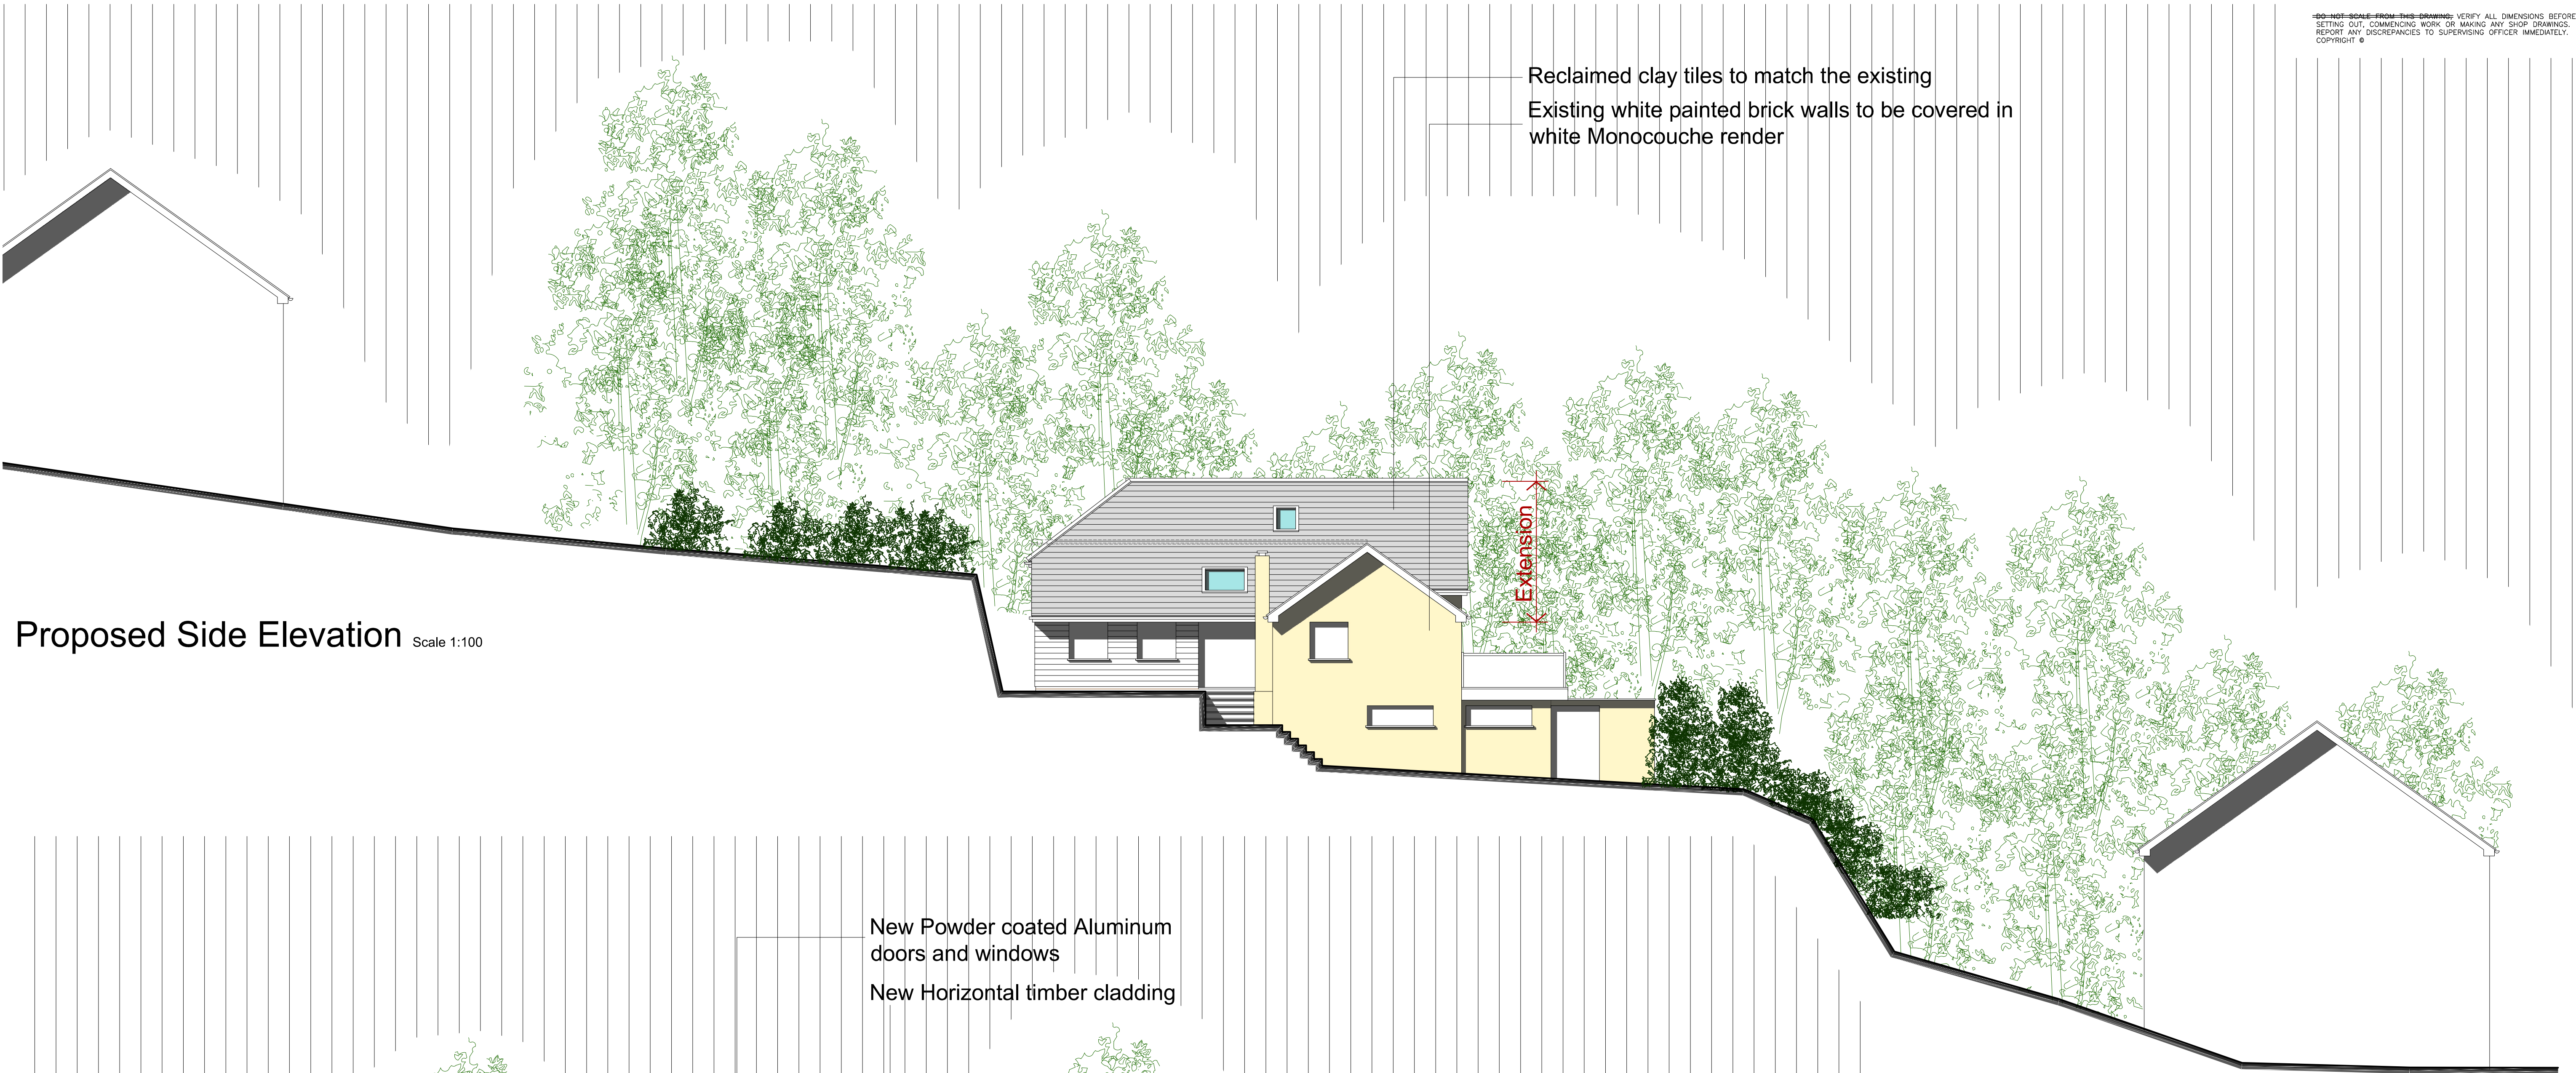

Proposed Side Elevation Scale 1:100

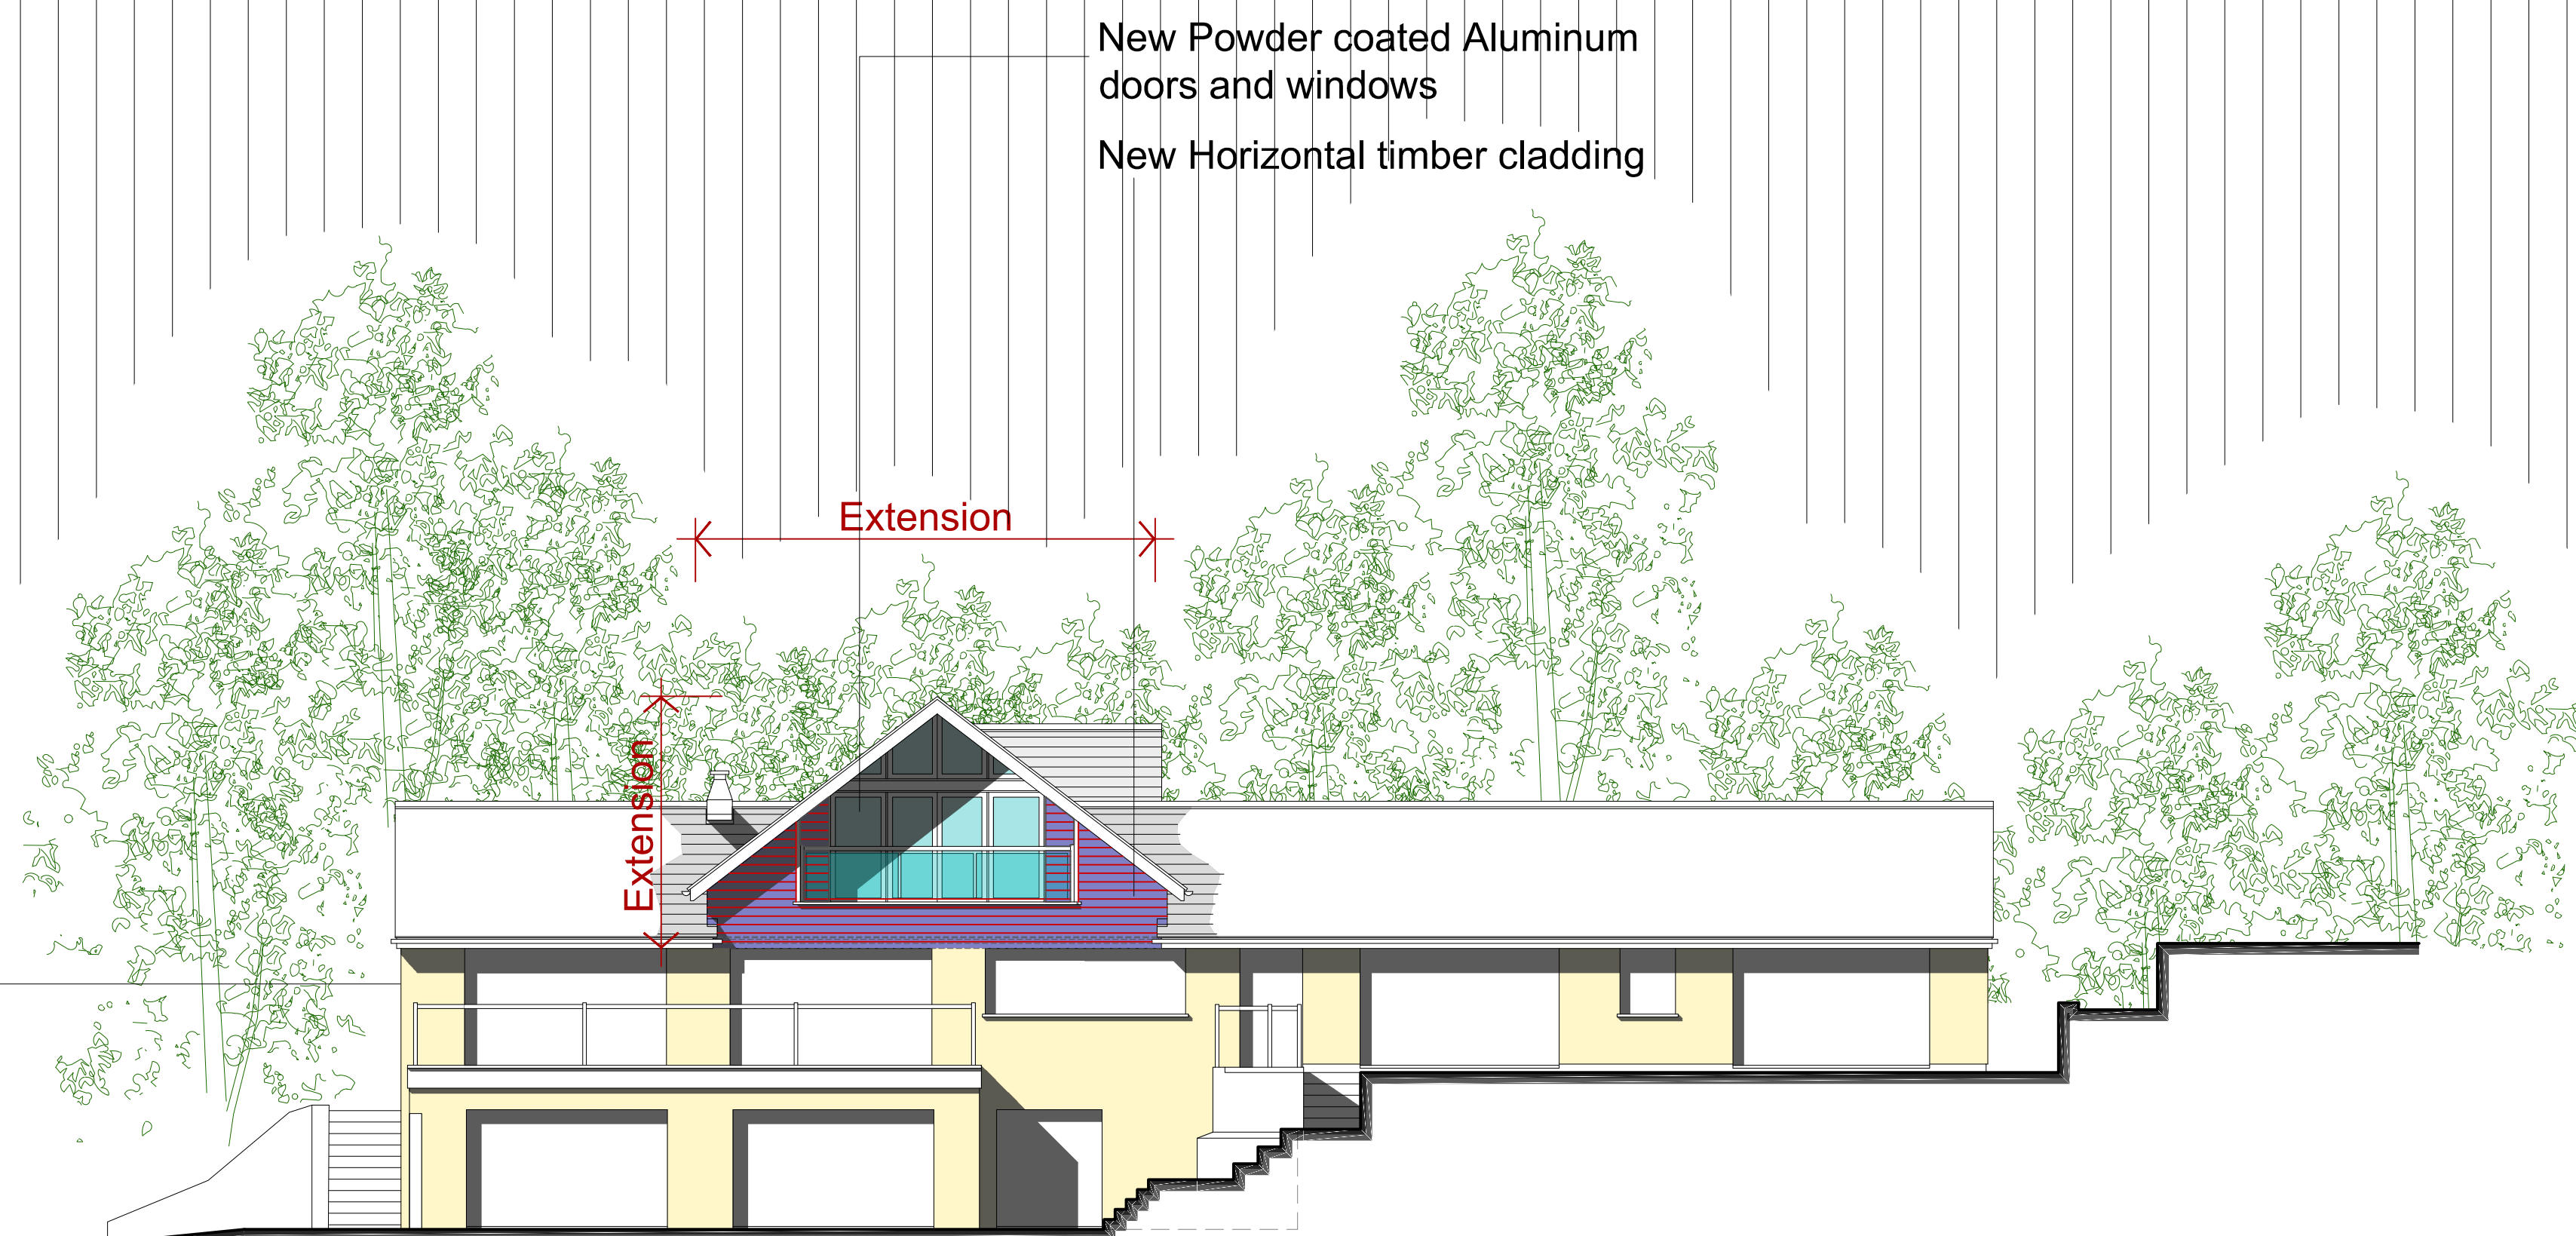

Proposed Rear Elevation Scale 1:100