


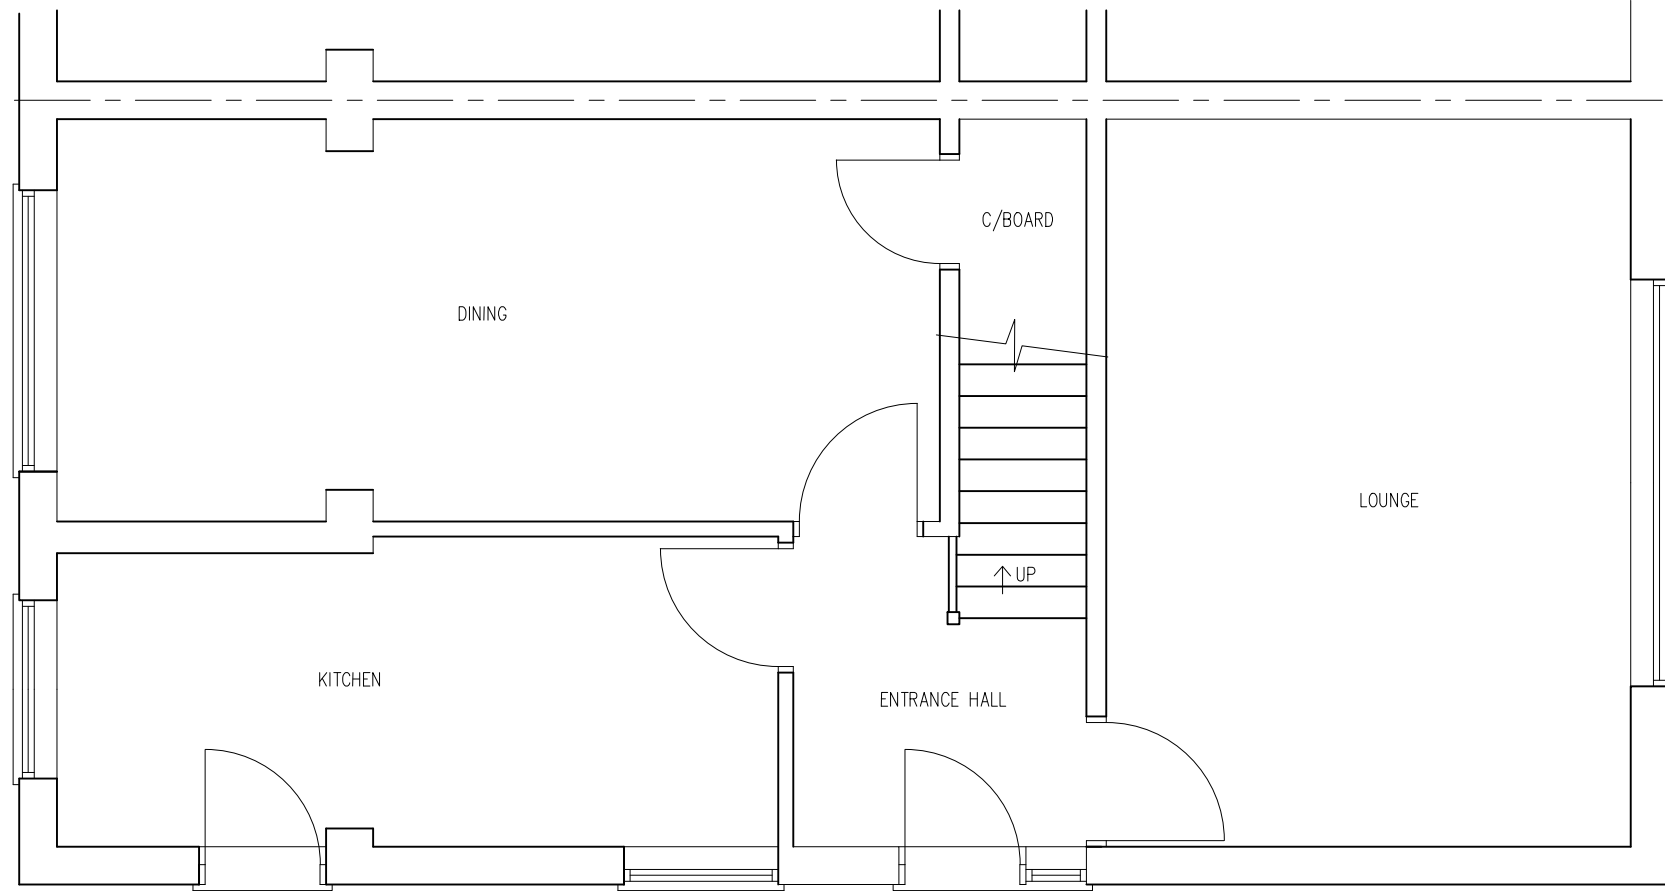

EXISTING GROUND FLOOR PLAN



PROJECT: 21 ALL HALLOWS ROAD CAVERSHAM RG4 5LP	DRAWING TITLE: EXISTING GROUND FLOOR PLAN	 CREATIVE DESIGN & STRUCTURE	UNIT 1, HENSON HOUSE, NEWTOWN ROAD HENLEY-ON-THAMES, RG9 1HG TEL: 01491411922	DRAWN: EB	DRAWING NO. 14121-01	REV.
				SCALE: 1:50 @ A3		
				DATE: MAY 2021		
				STATUS: PLANNING		