


NOTES


© SK Design consultants - THIS DRAWING AND DESIGN REMAINS THE COPYRIGHT AND INTELLECTUAL PROPERTY OF SK CONSULTANTS AND SHALL NOT BE COPIED IN ANY FORMAT WITHOUT APPROVAL.

THIS DRAWING IS TO BE READ IN CONJUNCTION WITH ALL OTHER DRAWINGS AND DOCUMENTS PROVIDED. THE CONTRACTOR MUST CHECK ALL DIMENSIONS ON SITE BEFORE PLACING ORDERS FOR MATERIALS OR SHOP FABRICATIONS OR COMMENCING WORKS ON SITE. ANY DISCREPANCIES SHOULD BE NOTIFIED BEFORE PROCEEDING.

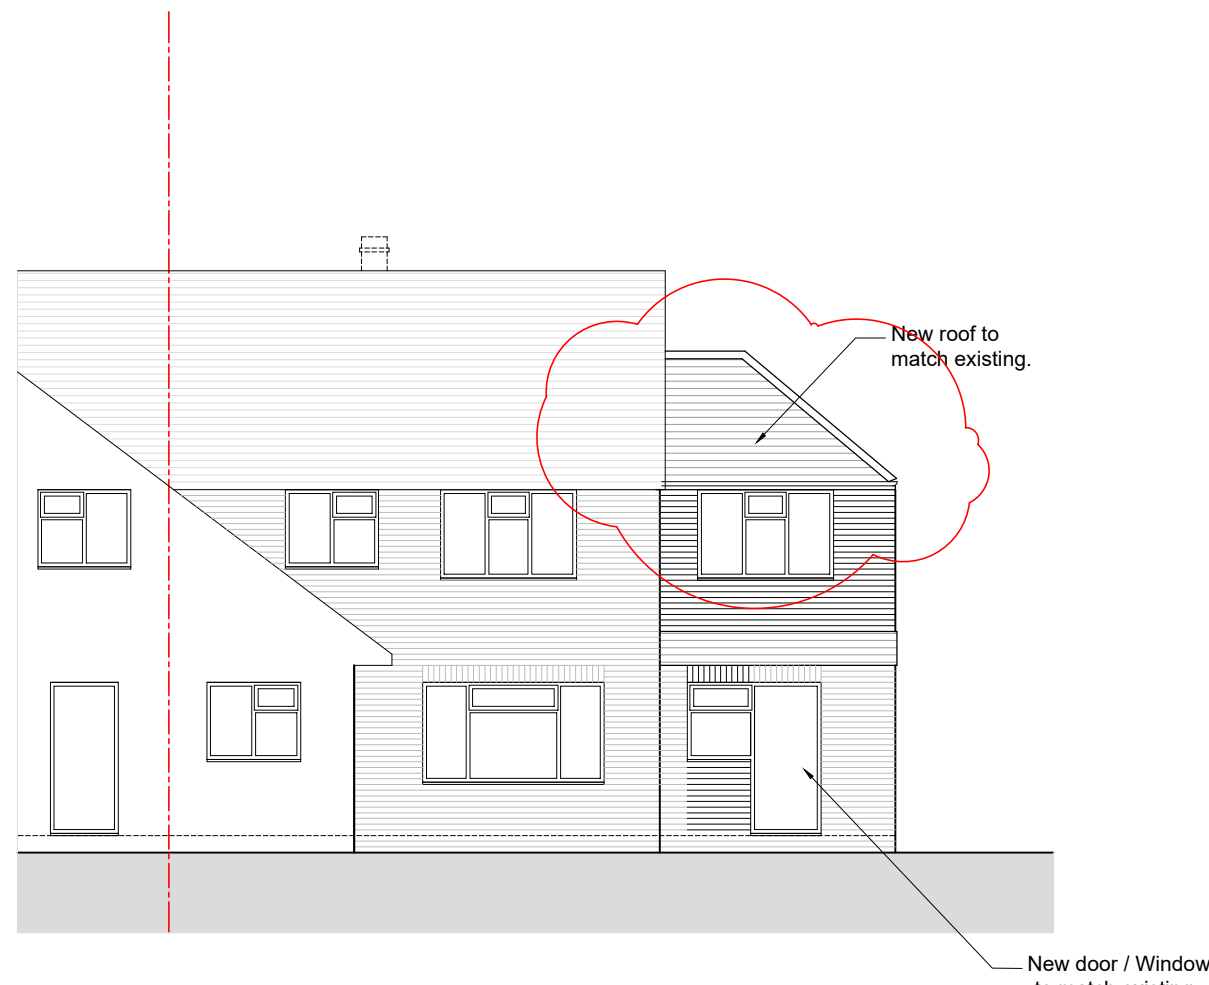


PROPOSED SOUTH ELEVATION

SCALE 1 : 100

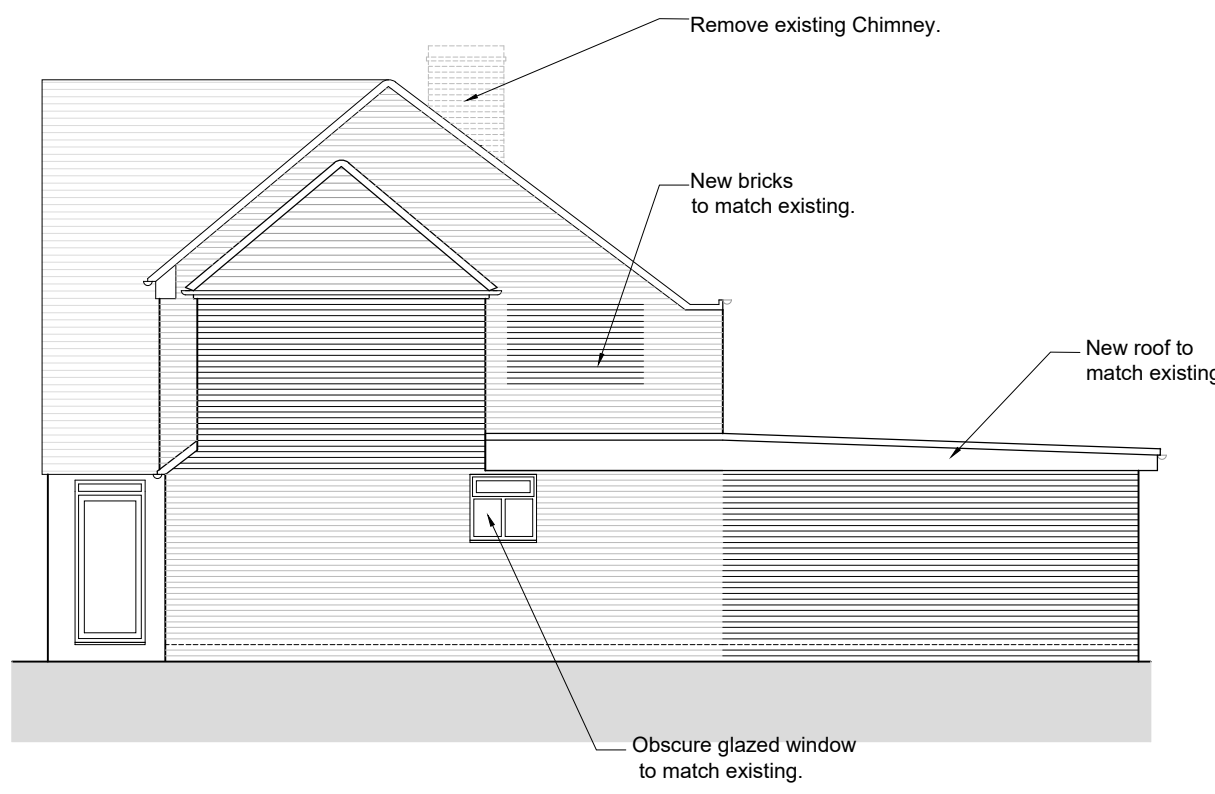

PROPOSED EAST ELEVATION

SCALE 1 : 100

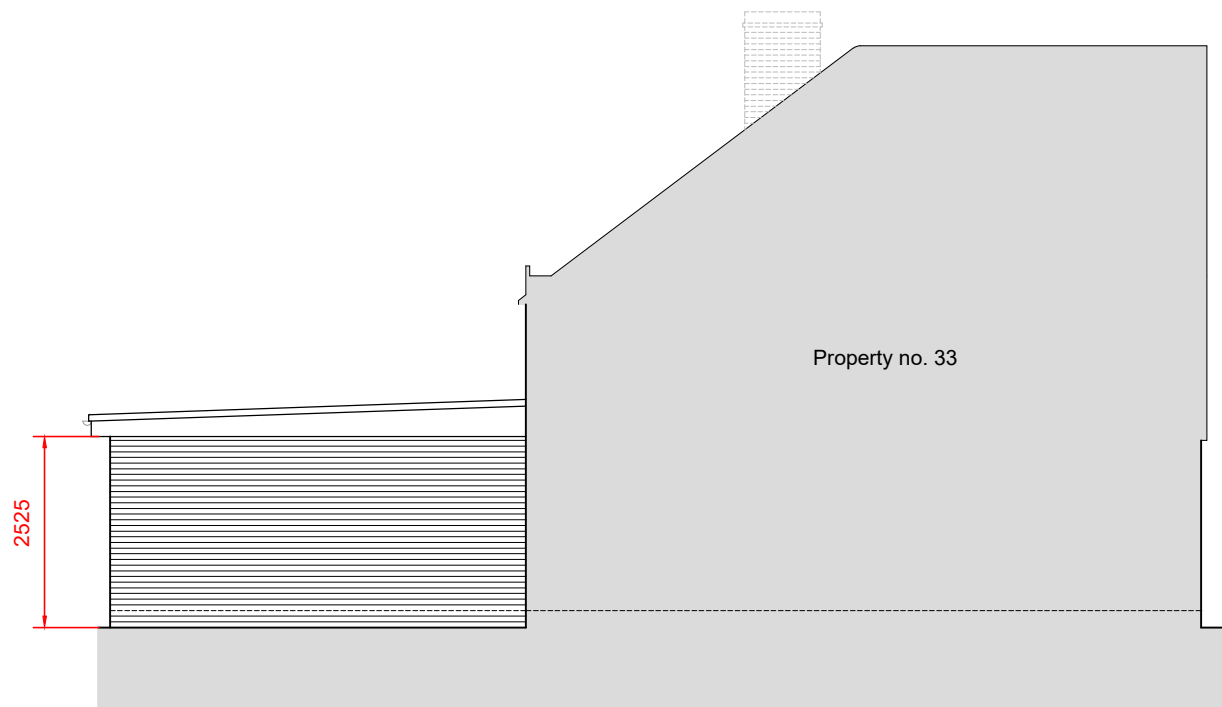


PROPOSED WEST ELEVATION

SCALE 1 : 100




PROPOSED NORTH ELEVATION

SCALE 1 : 100

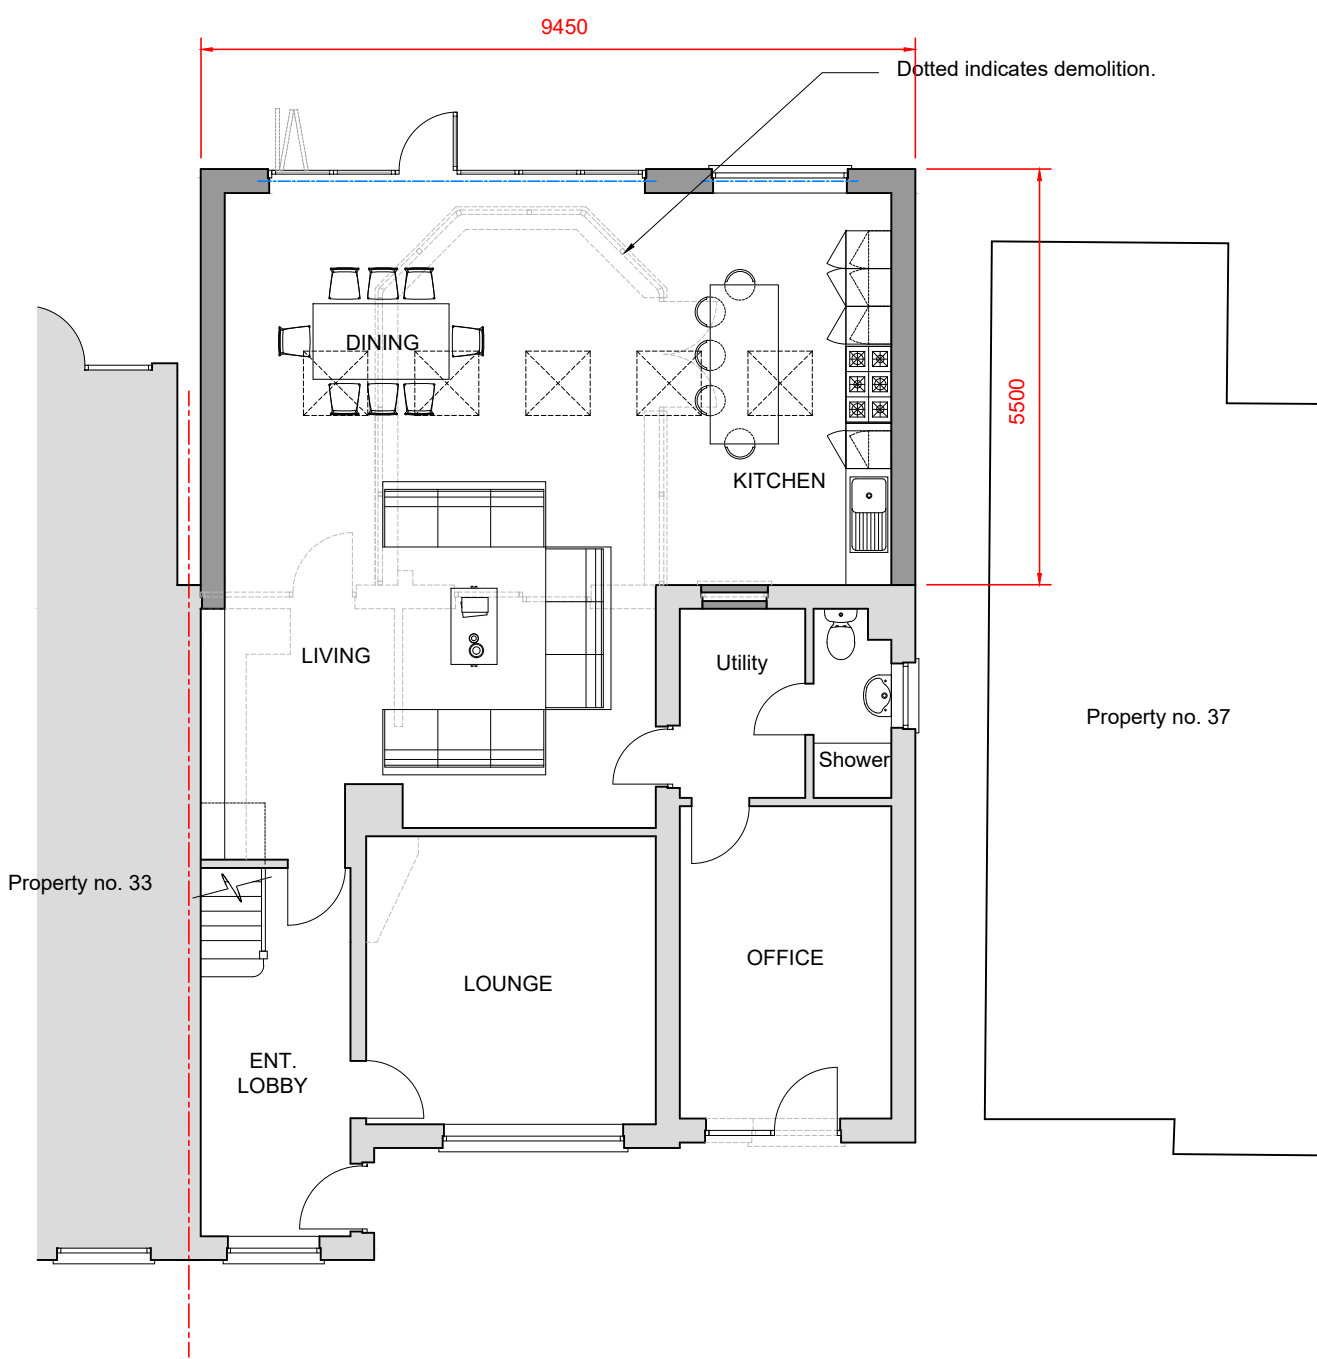

PROPOSED GROUND FLOOR PLAN

SCALE 1 : 100

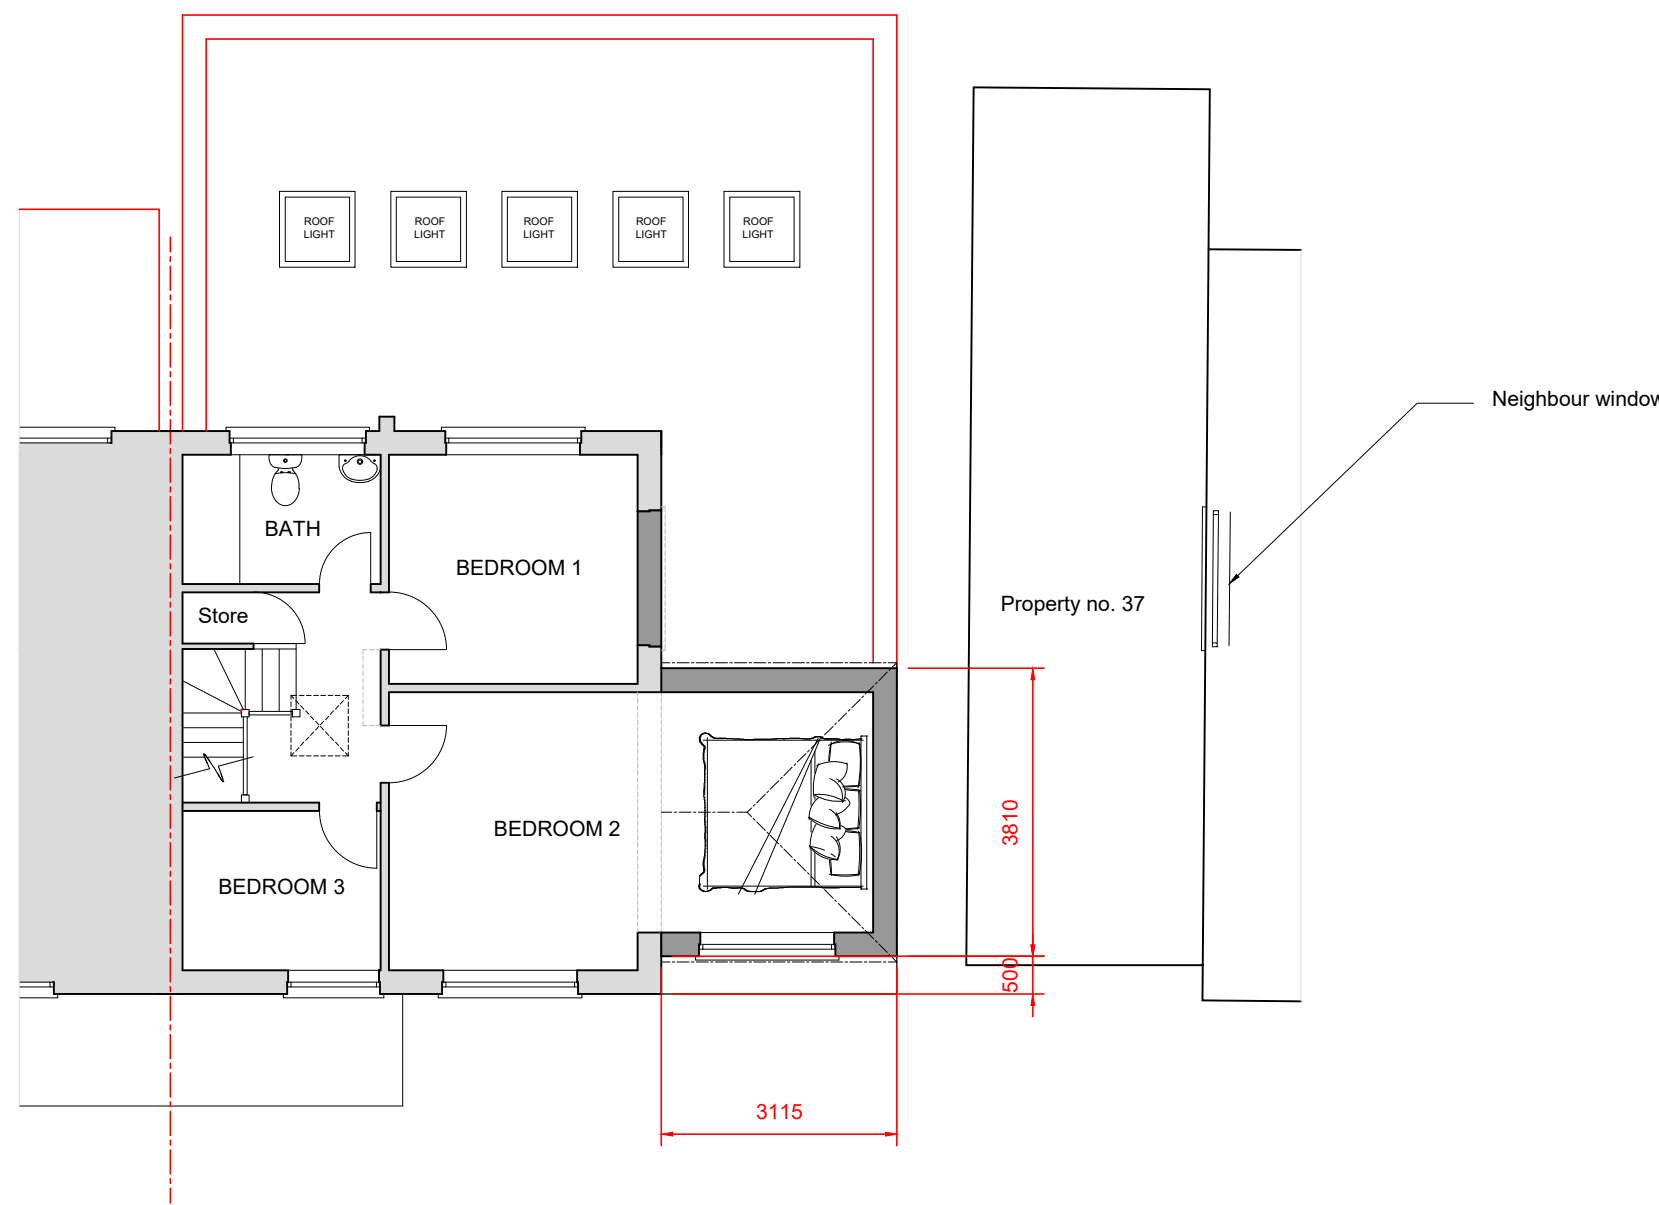

PROPOSED FIRST FLOOR PLAN

SCALE 1 : 100

0m 5m

D 26 - 05 -2021 Amended as per planners comments

SK

C 12 - 05 -2021 Amended as per planners comments

SK

B 27 - 04 -2021 Amended as per planners comments

SK

A 14 - 04 -2021 Amended as per planners comments

SK

SK Design Consultants
22 Netley close
Caversham
Reading RG4 6SR
Tel : 07821111602

Client:
Mrs SYLWIA OCHNICKA-BENTO

Project:
SINGLE STOREY REAR AND
FIRST FLOOR SIDE EXTENSION.

Location:
35 Brooksby Road, Tilehurst, Reading, Rg31 6LZ

Drawing Title:
PROPOSED PLANS AND ELEVATIONS

Date:
FEB 2021

Sheet Size:
A1

Drawn:
SK

Drawing No:
P1188-03

Revision:
D