



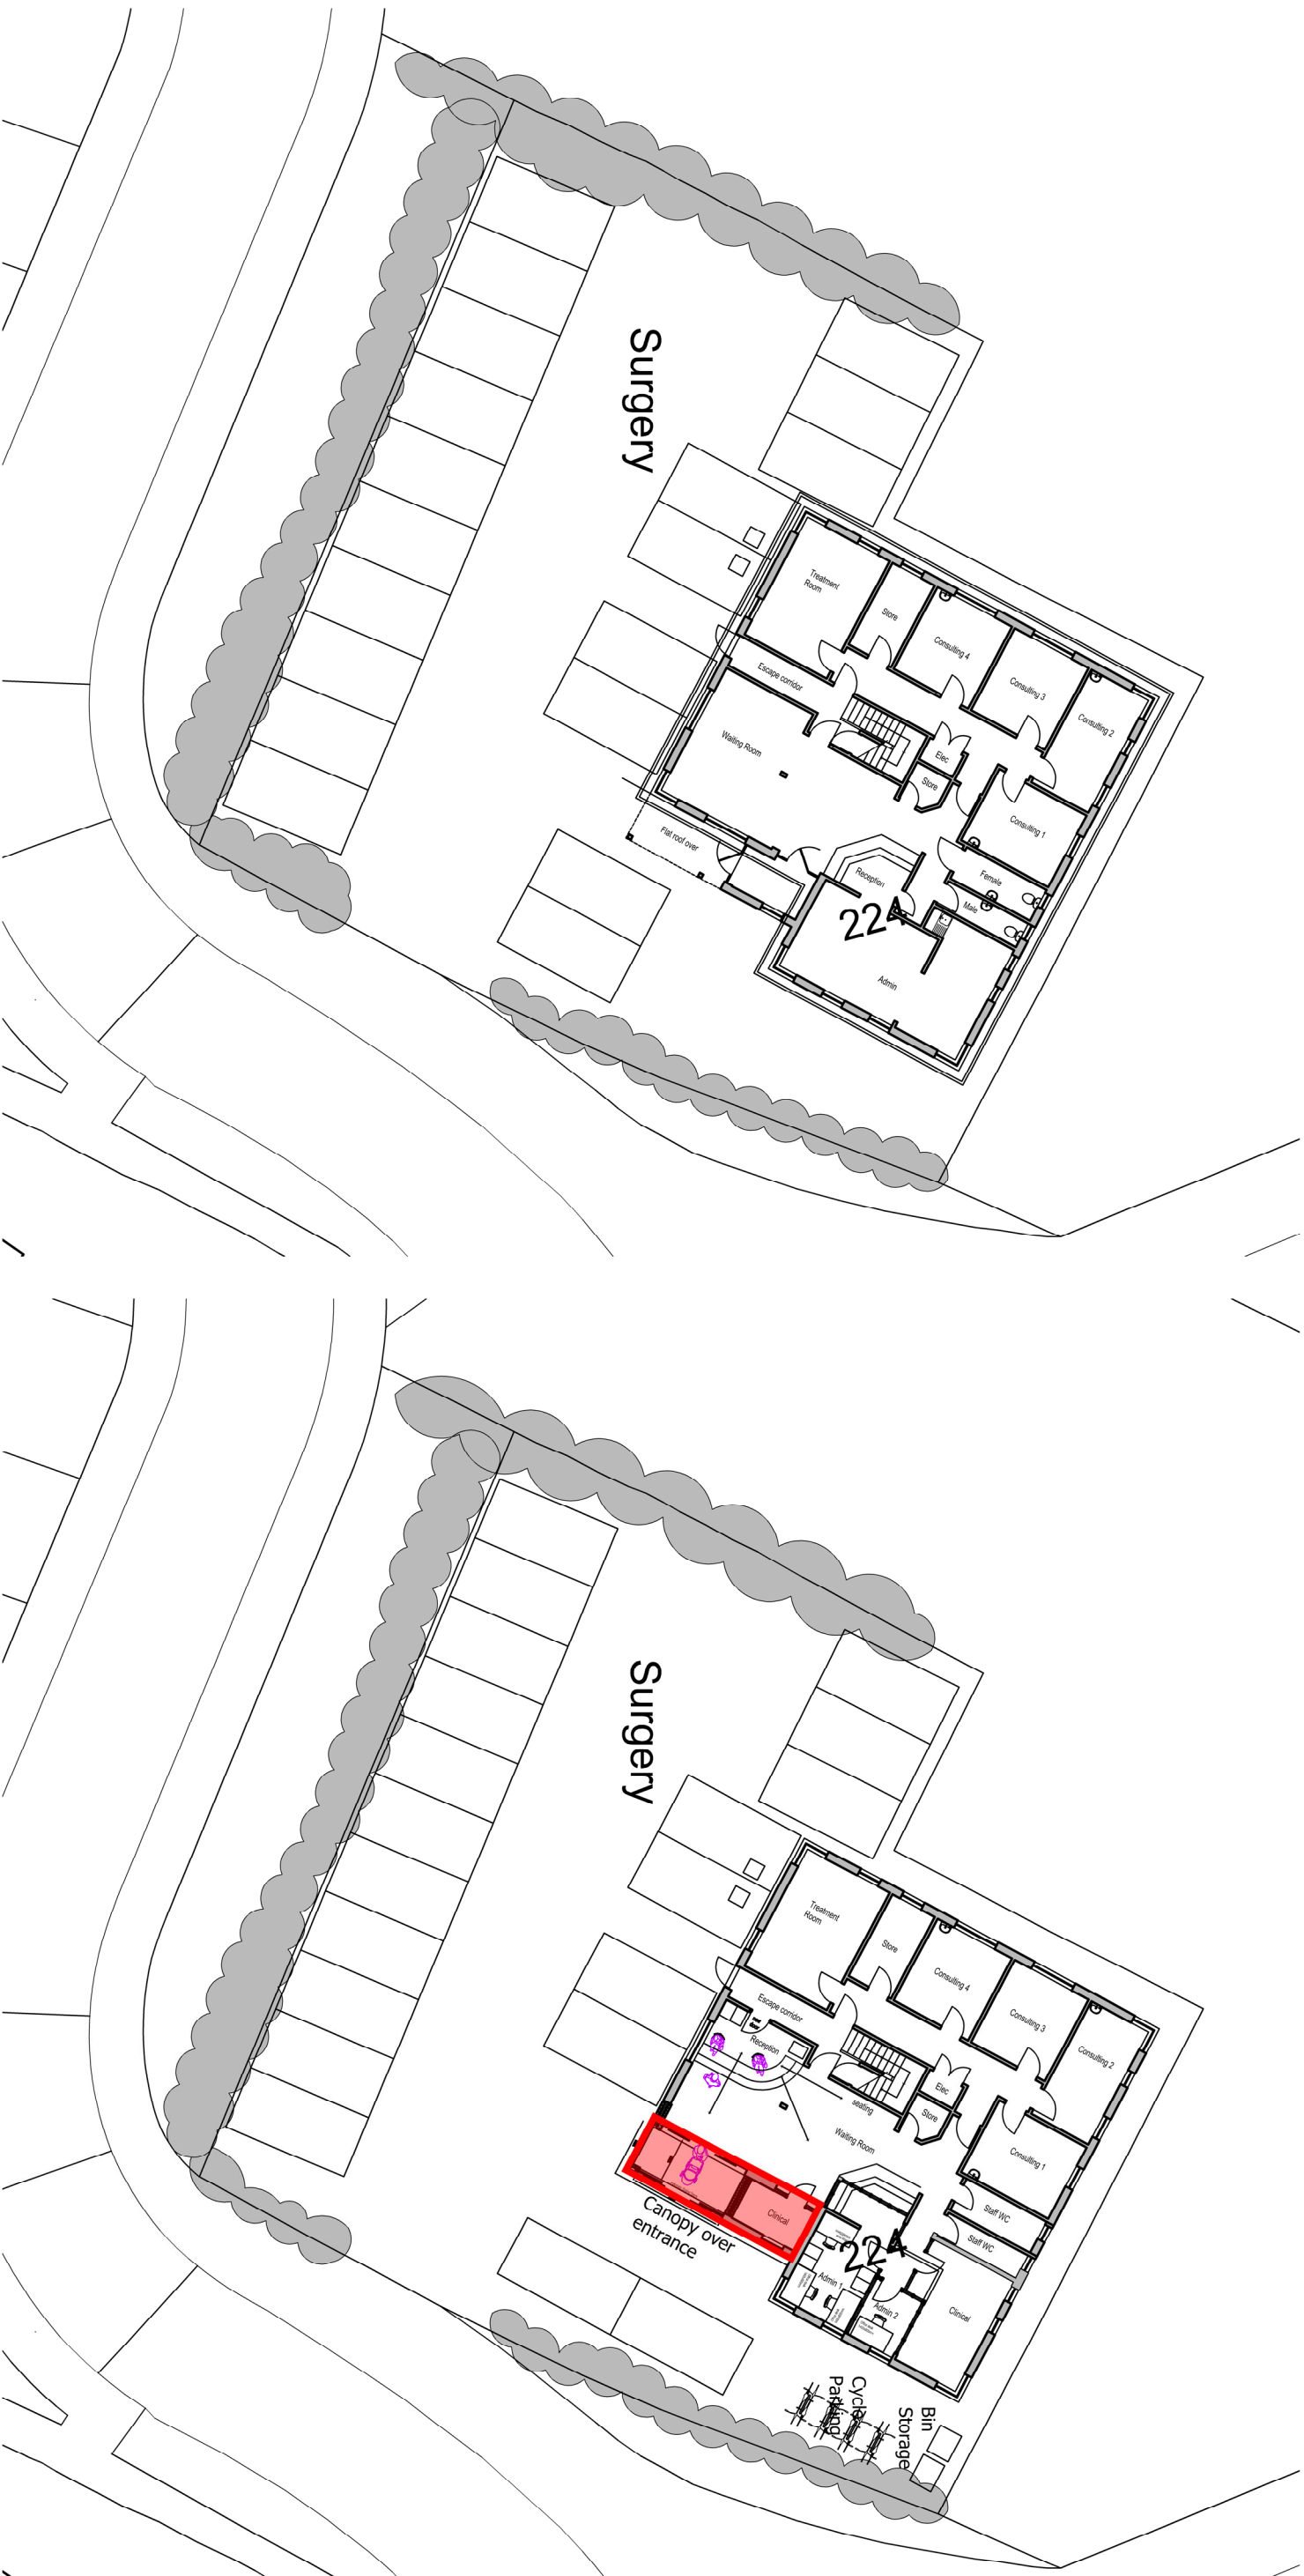

Existing Site Plan

Proposed Site Plan

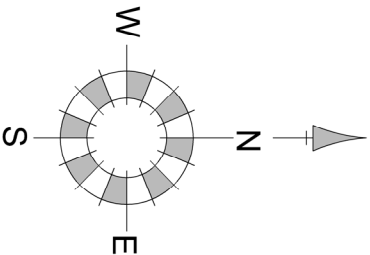

Rev Item	Date
A Cycle storage/Bin storage added.	20.02.19
B Entrance reconfigured	Jan.21

Project
Works to Green Road Surgery
for Parkside Family Practice

Drawing Title
Existing and Proposed Site Plans

Date	Scale	Drawn by	Check by
23.02.19	1:250@A3	AH	AH
Project No	Drawing No	Revision	
	02	B	