




FRONT (NORTH) ELEVATION





SIDE (EAST) ELEVATION




REAR (SOUTH) ELEVATION

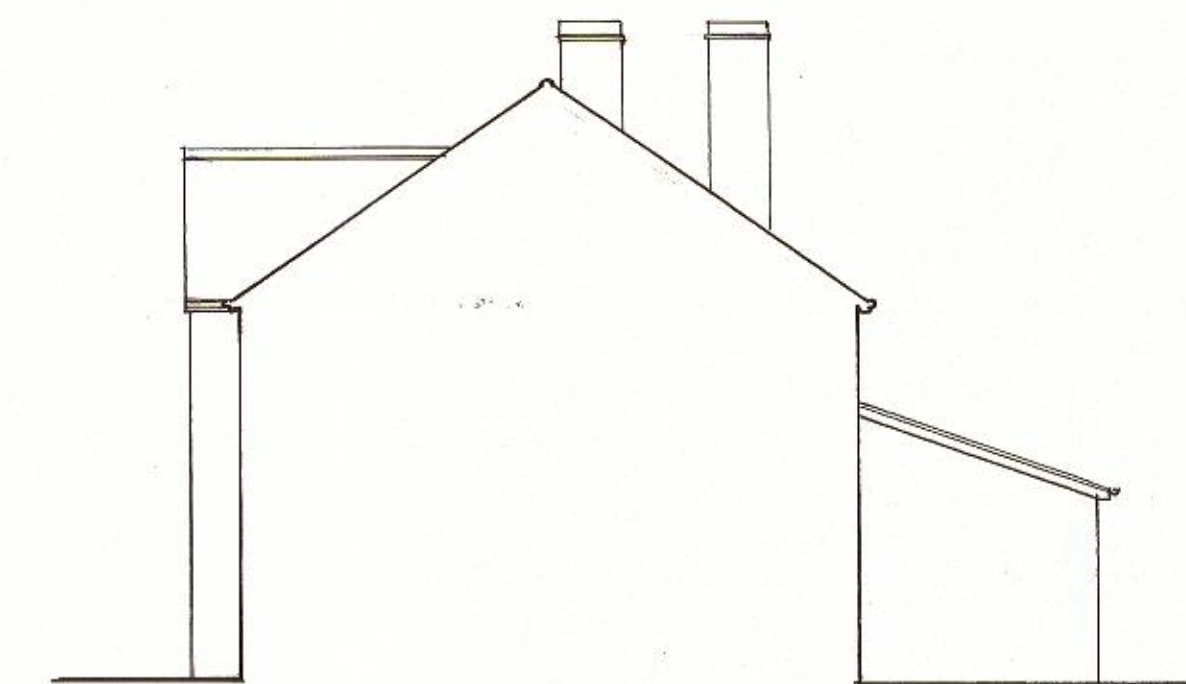


SIDE (WEST) ELEVATION

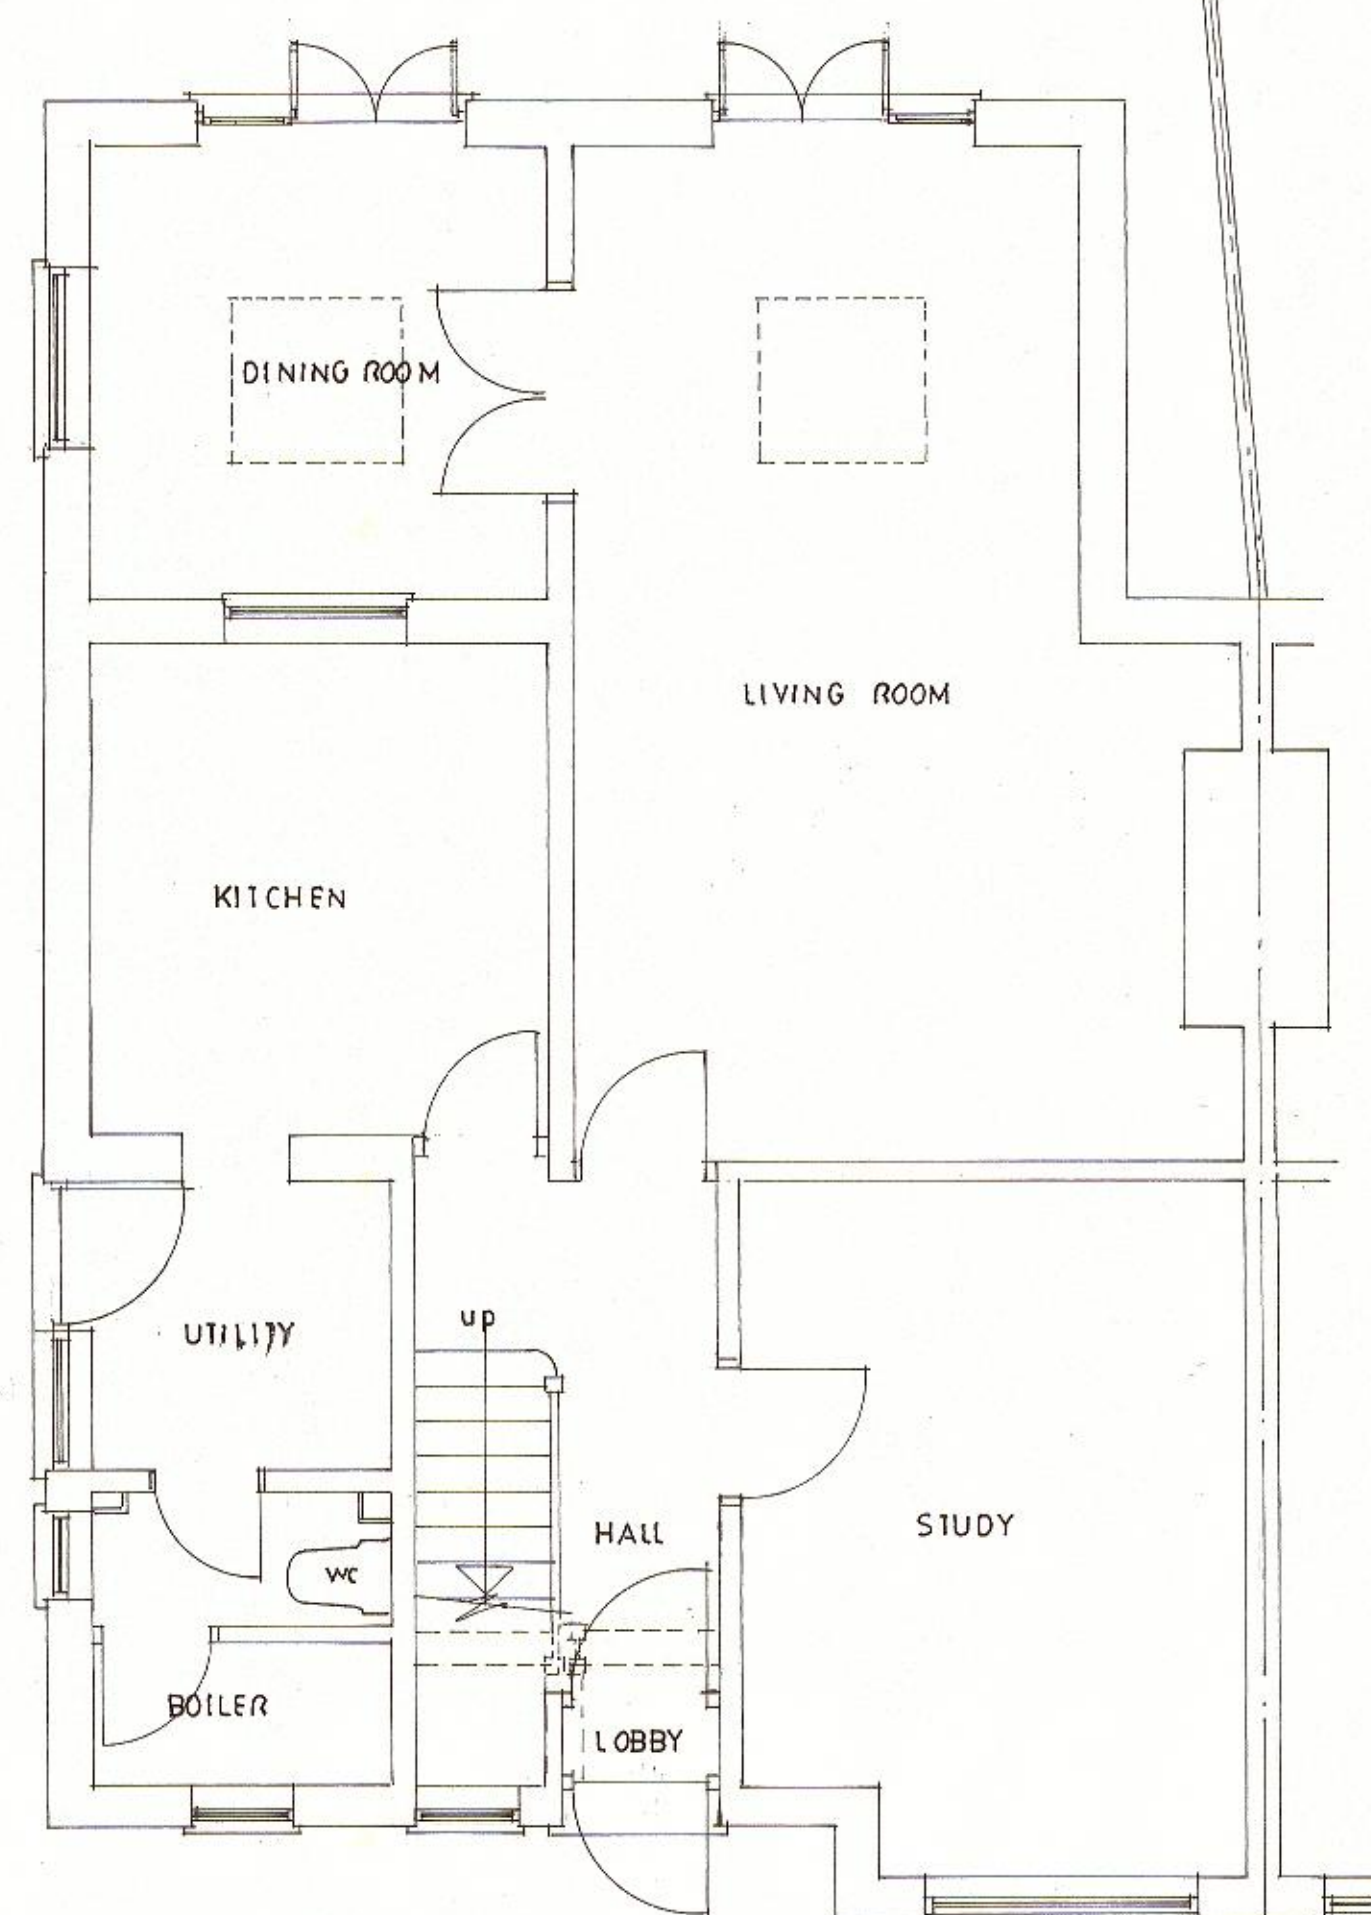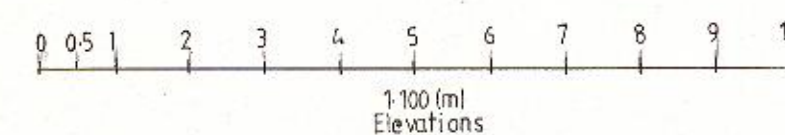

GROUND FLOOR PLAN

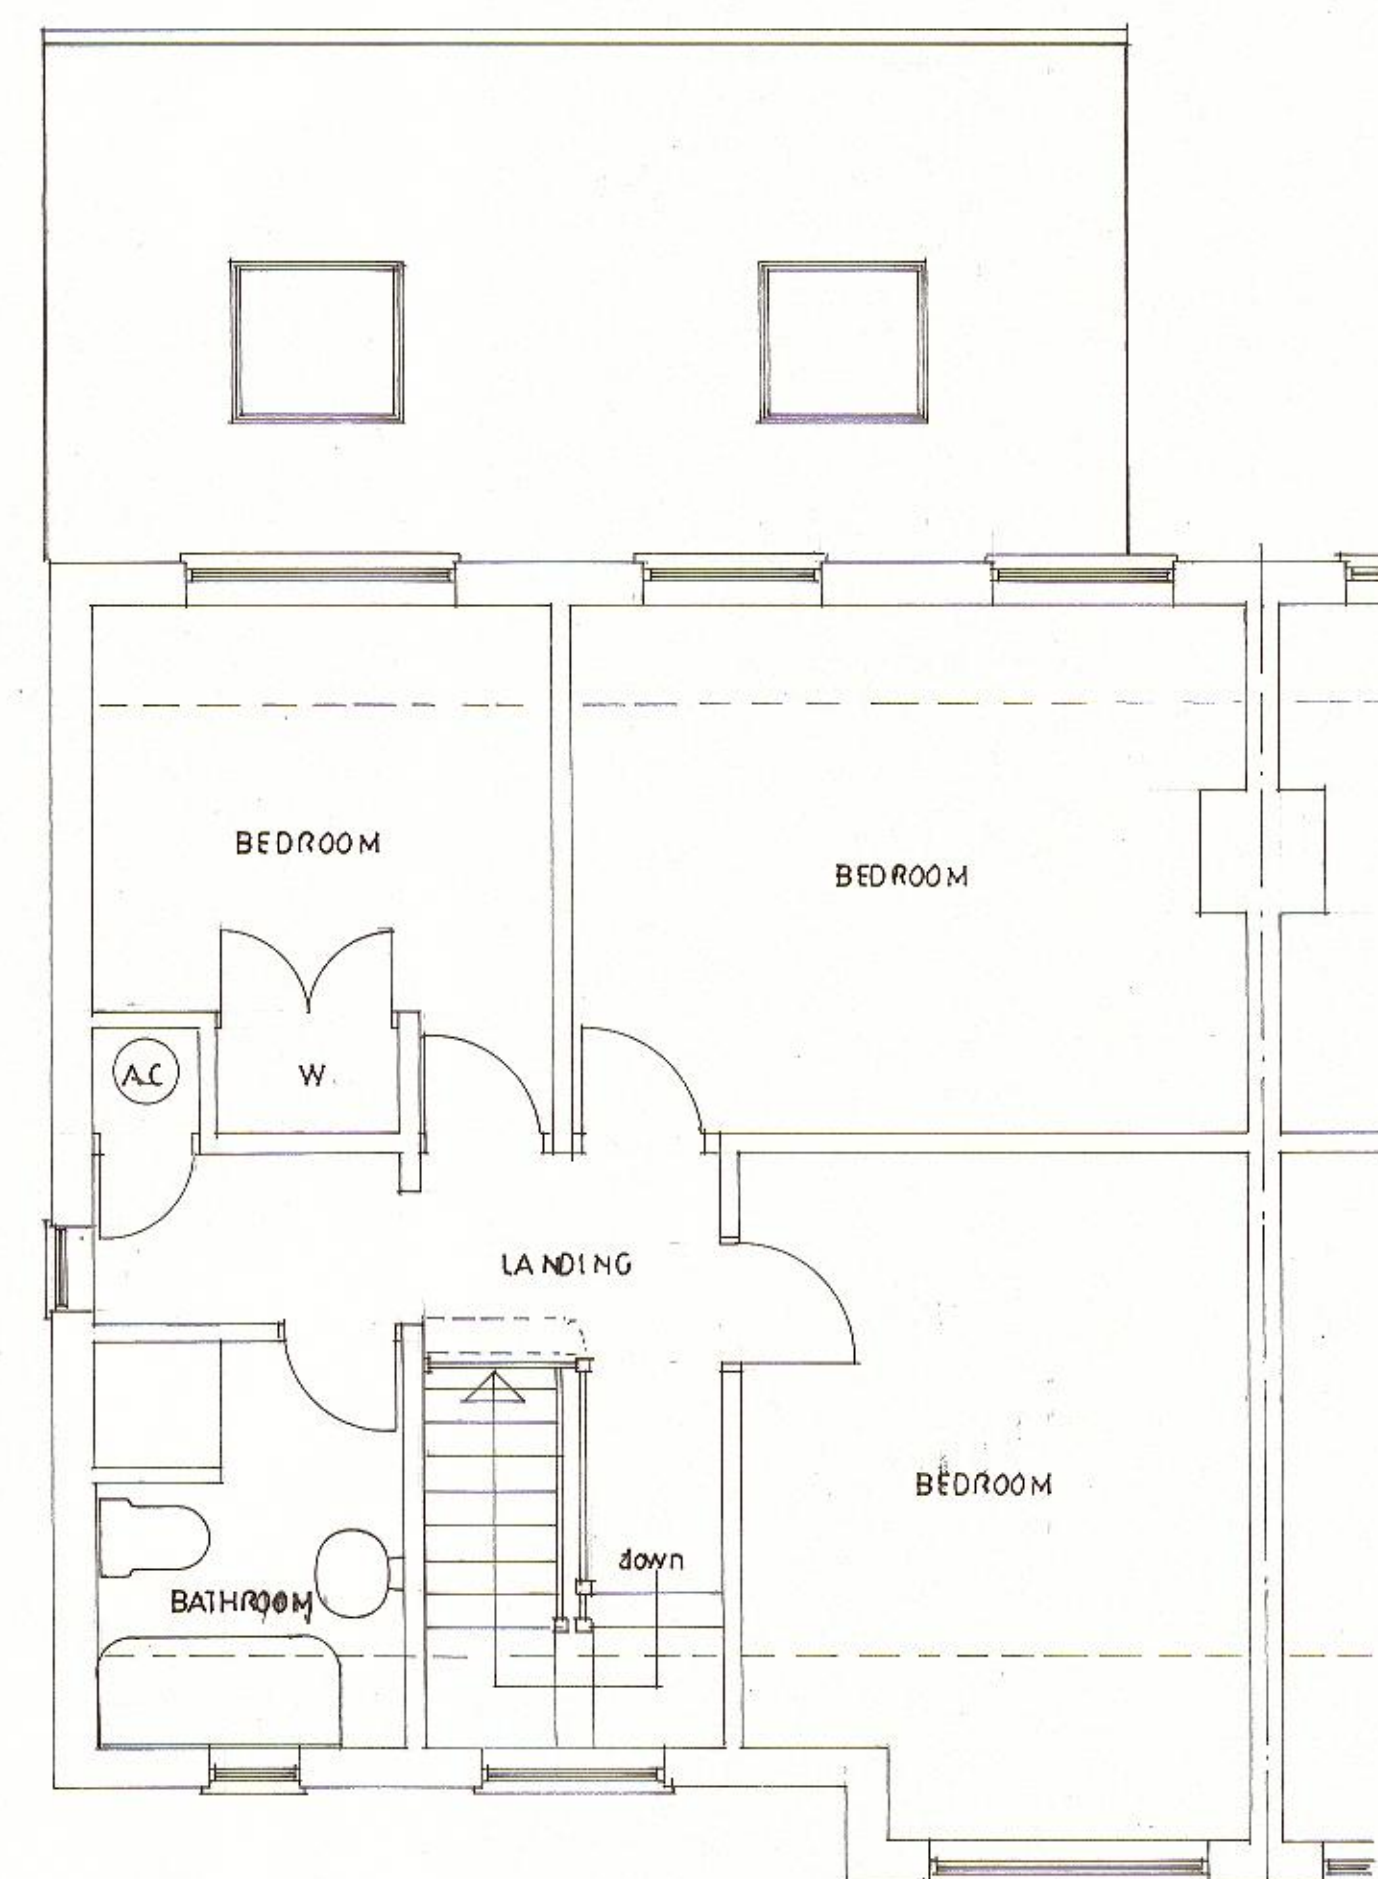

FIRST FLOOR PLAN

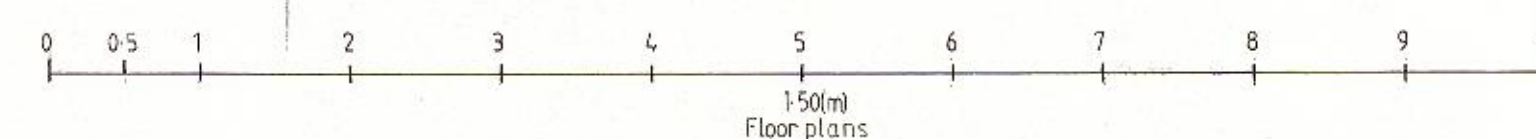

PROPOSED EXTENSION AND ALTERATIONS AND ERECTION OF DETACHED ANCILLARY BUILDING AT 43, VICTORIA ROAD, TILEHURST, BERKS., RG31 5AB, FOR MR & MRS. W. BENNETT.	
EXISTING FLOOR PLANS & ELEVATIONS	
DATE : AUGUST 2020	Patrick MacKeray Architectural planning & surveying services,
SCALE : 1:50 1:100 1:1250	17, Bissley Drive, Maidenhead, Berkshire. SL6 3UX
DRAWING NO: 20/80/01	E-Mail: patrickmackeray@hotmail.co.uk
	Telephone : 01628 824581 : 07899 768750