


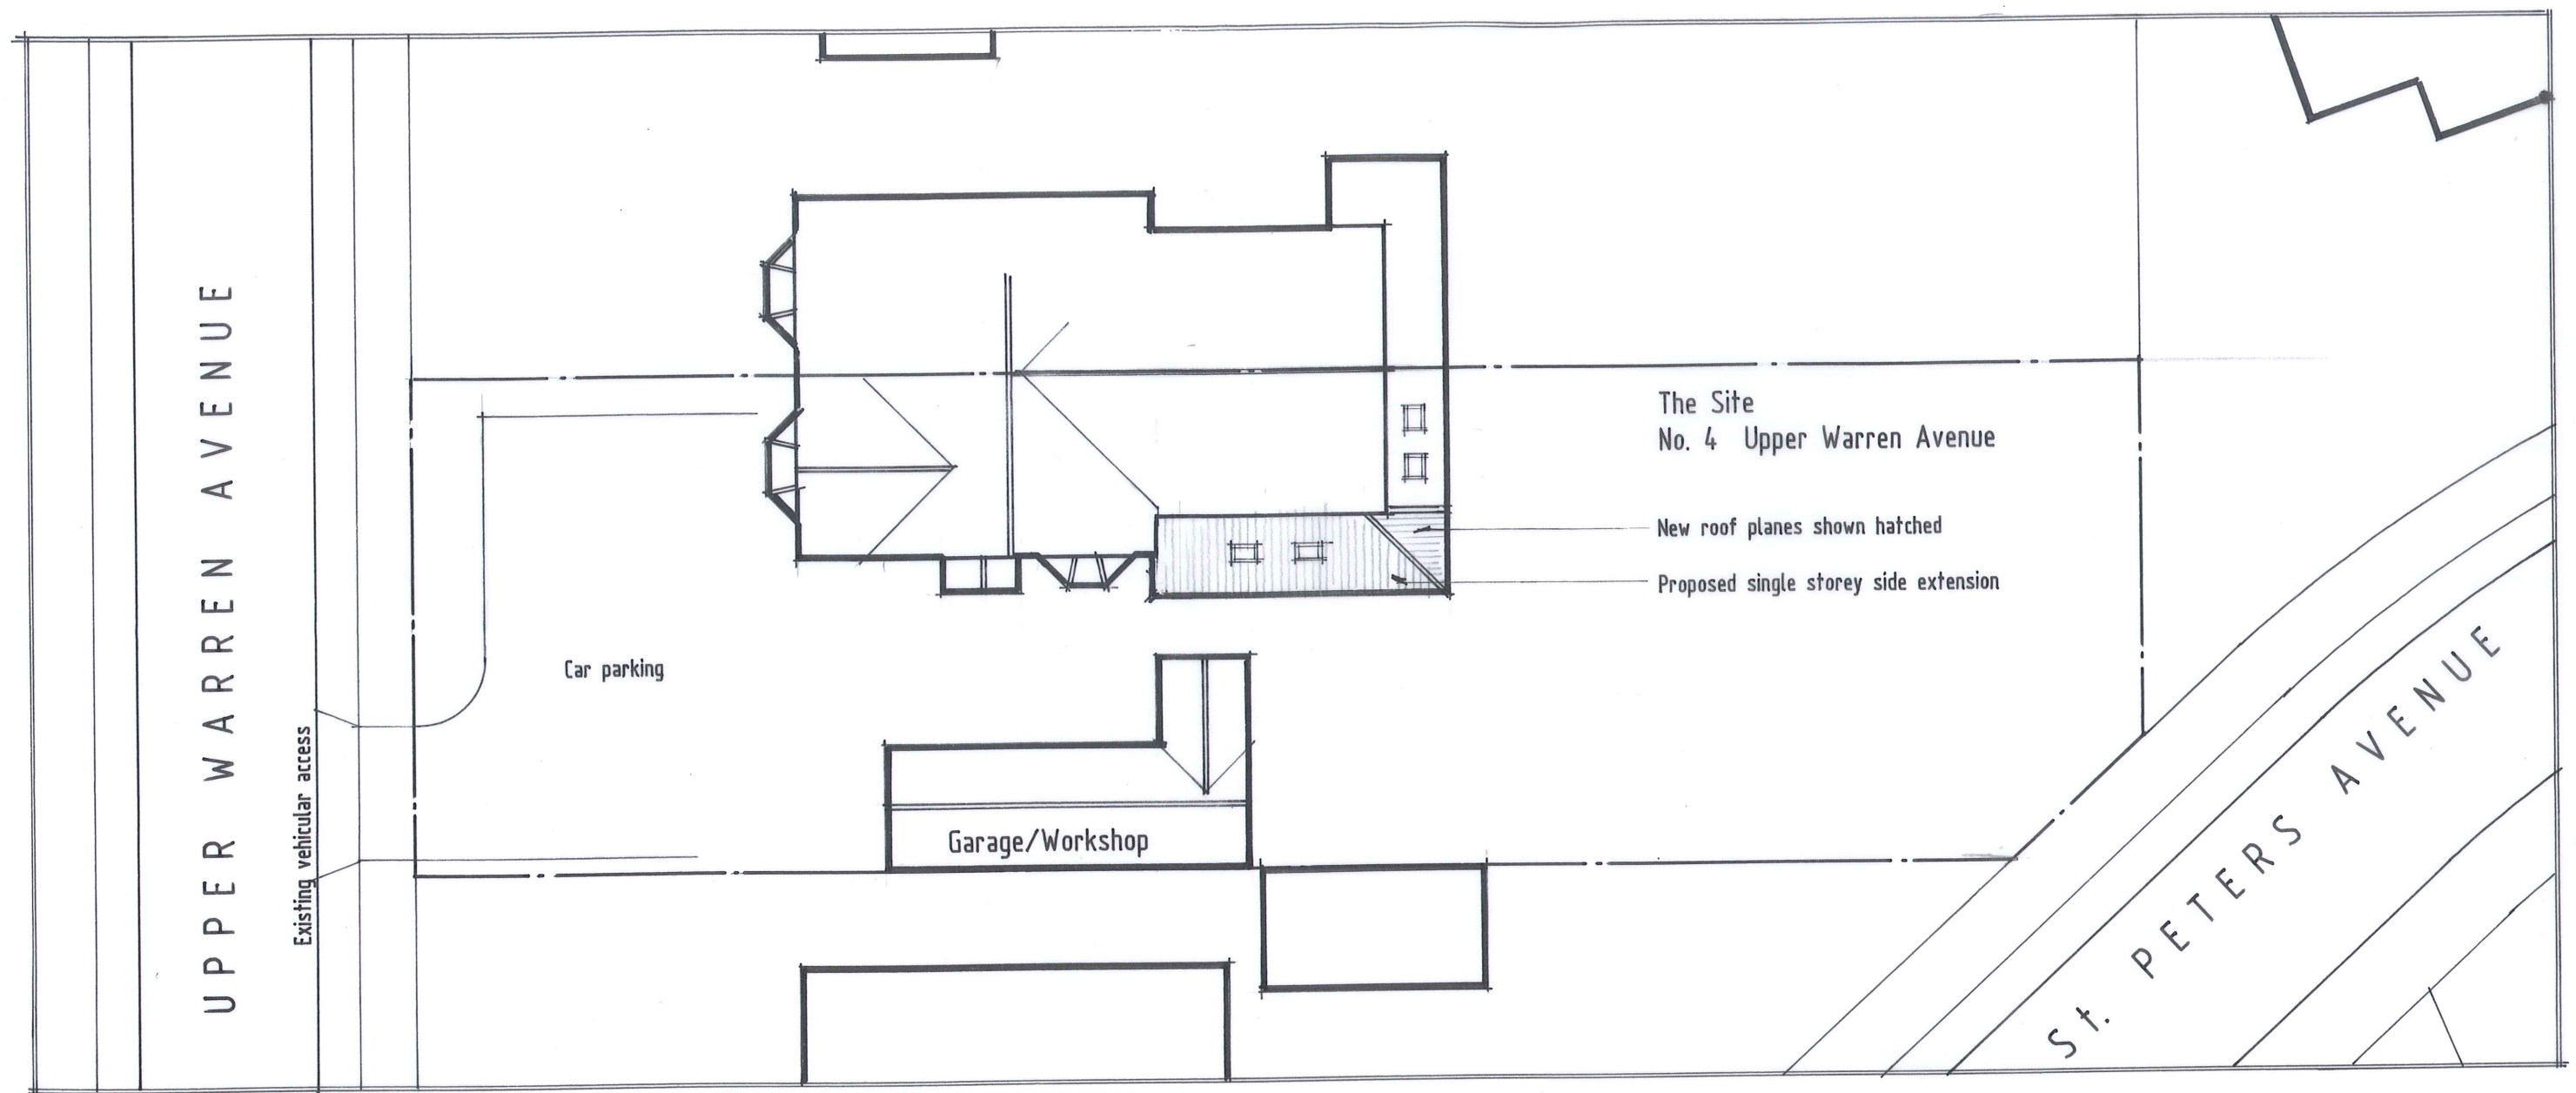


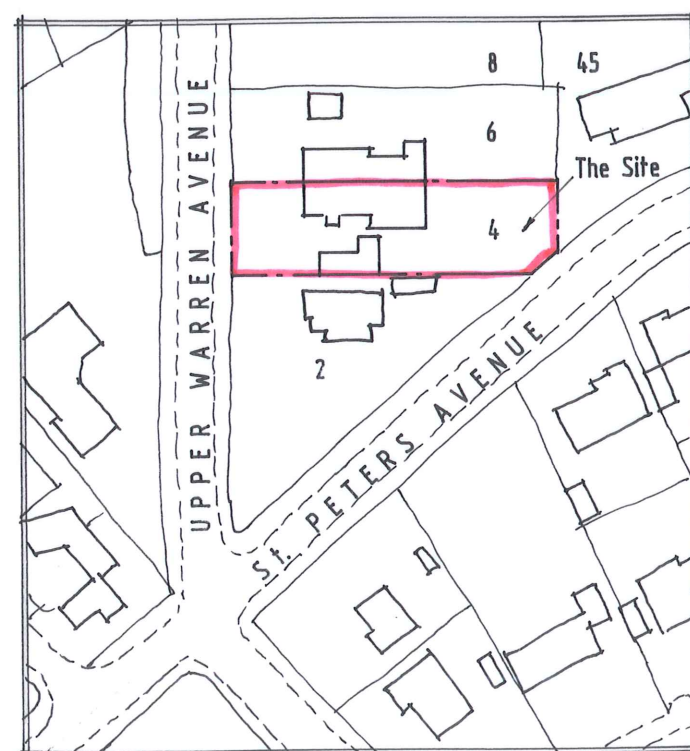

Site Plan Scale 1:200

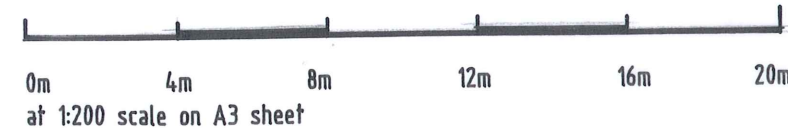

Location Plan Scale 1:1250

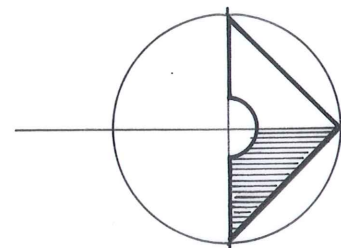

PROPOSED ALTERATIONS TO
No. 4 UPPER WARREN AVENUE
CAVERSHAM READING BERKS.
Scale as shown Nov 2019 Drg. 03
For: Mr. & Mrs. McHUGH
Site and Location Plans

 **SKD**design
Architectural & Building Consultancy

Unit 16 Woodlands Business Park
Woodlands Park Avenue Maidenhead Berks SL63UA
Tel 01628 436827 Email stuart@skddesign.co.uk