



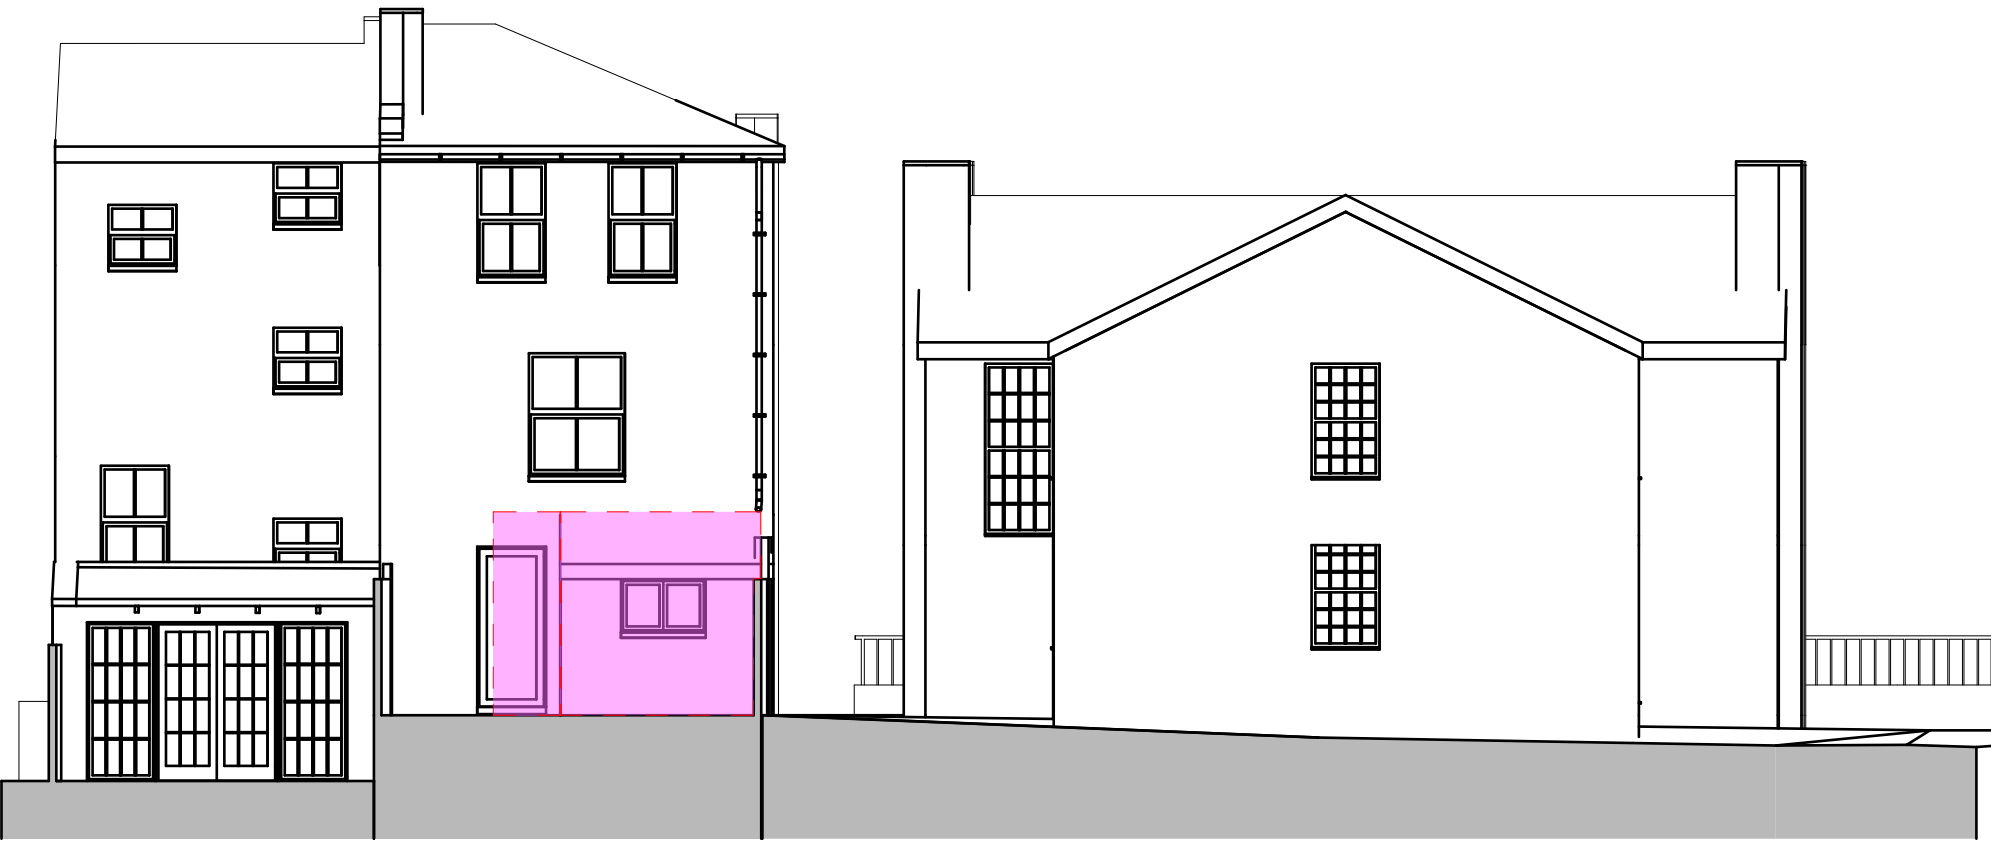


SOUTH ELEVATION 1:100




NORTH ELEVATION 1:100

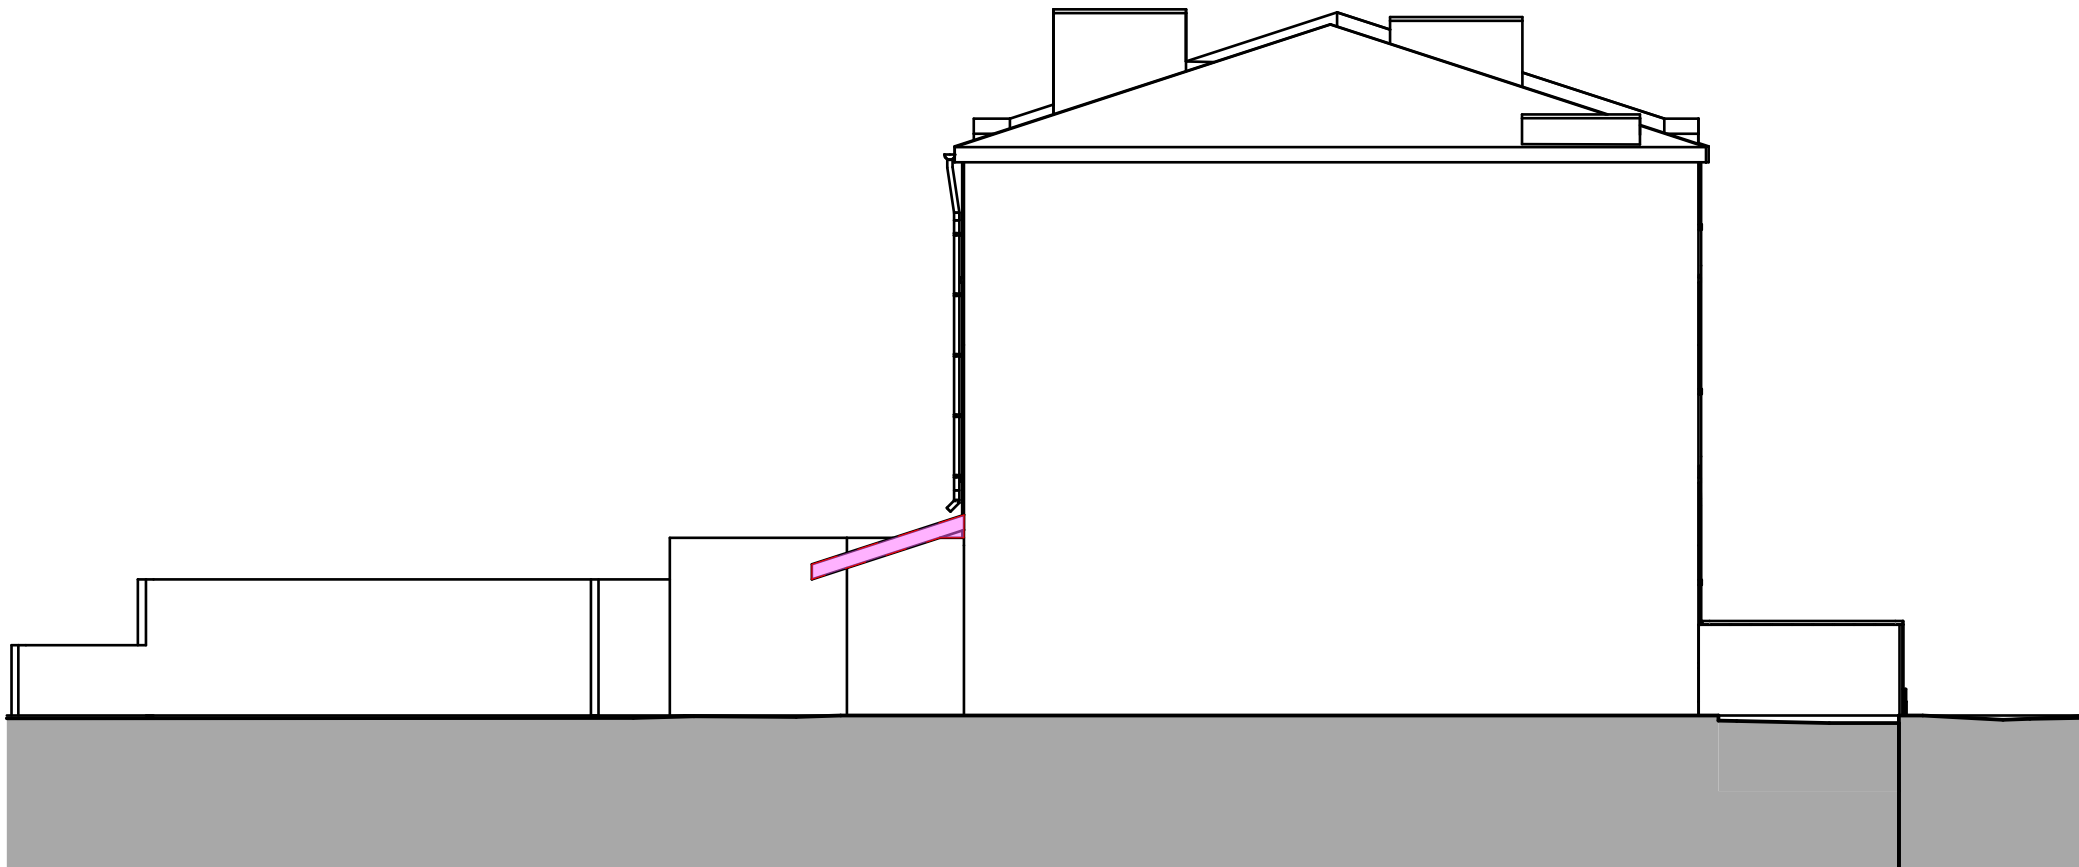


WEST ELEVATION 1:100

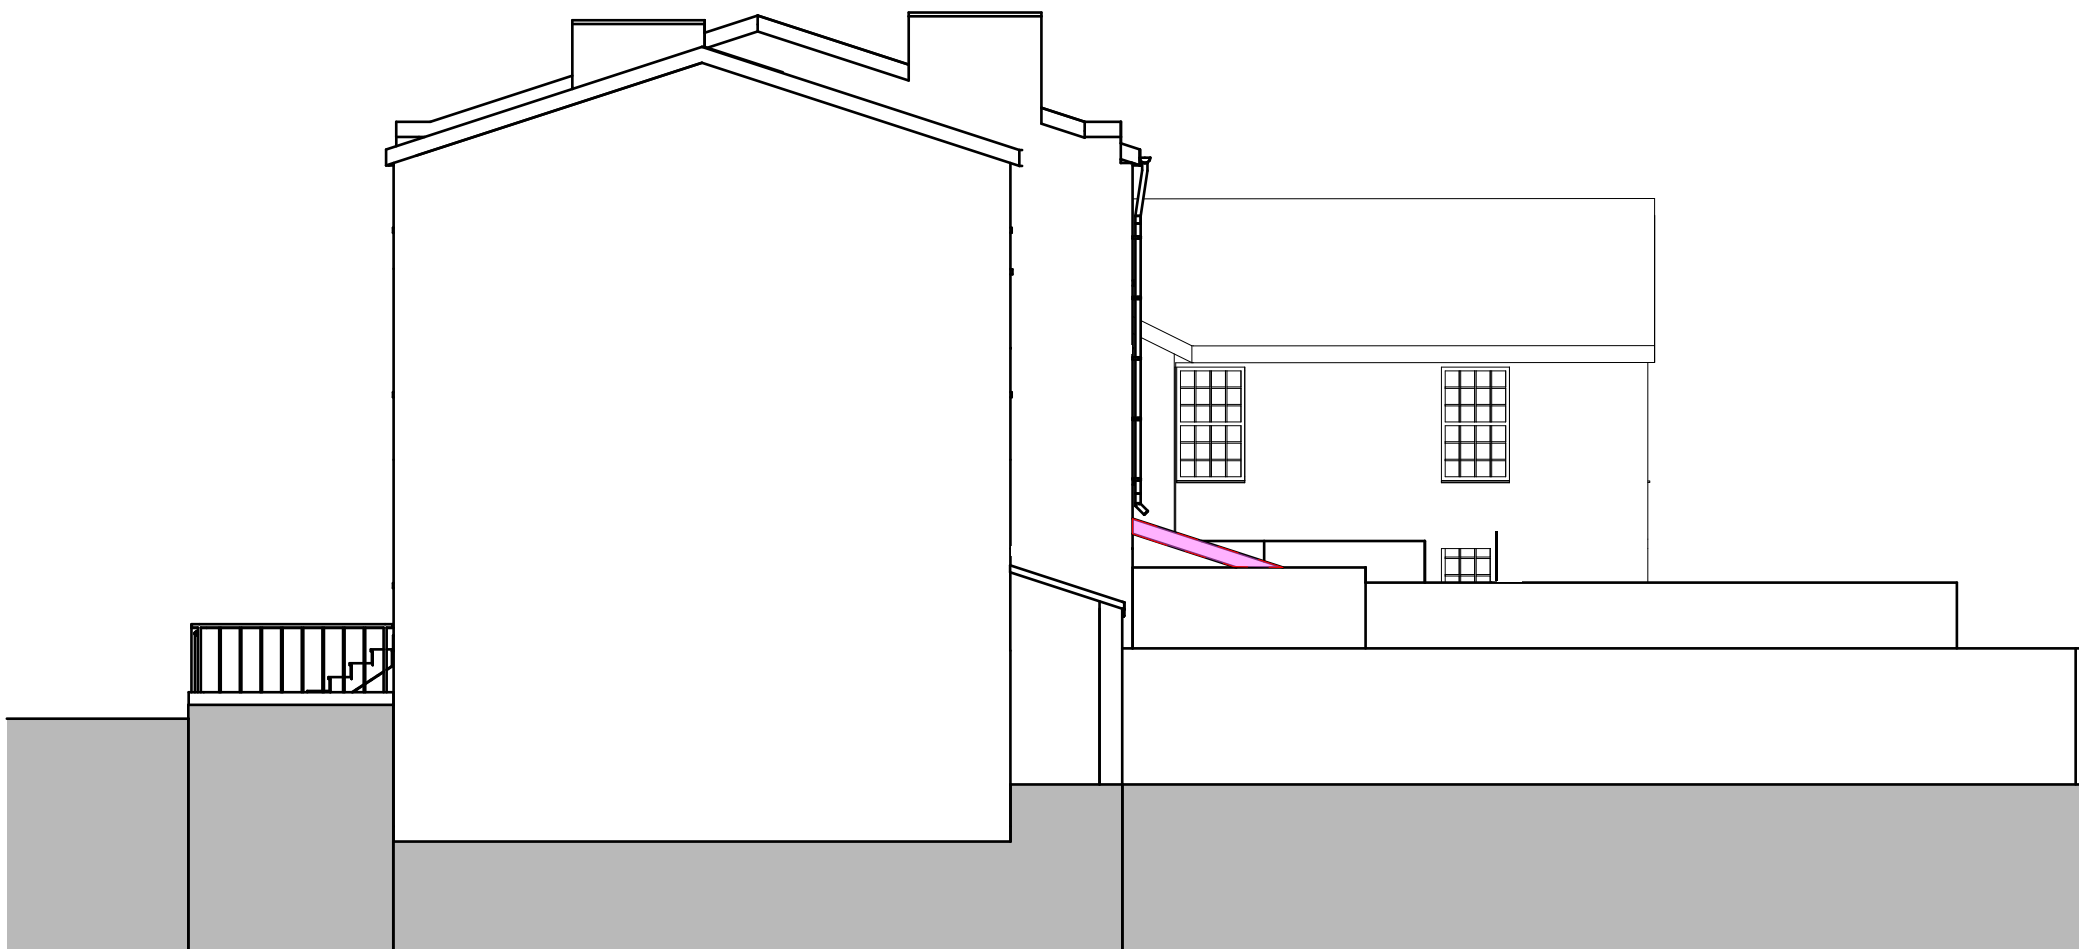


EAST ELEVATION 1:100

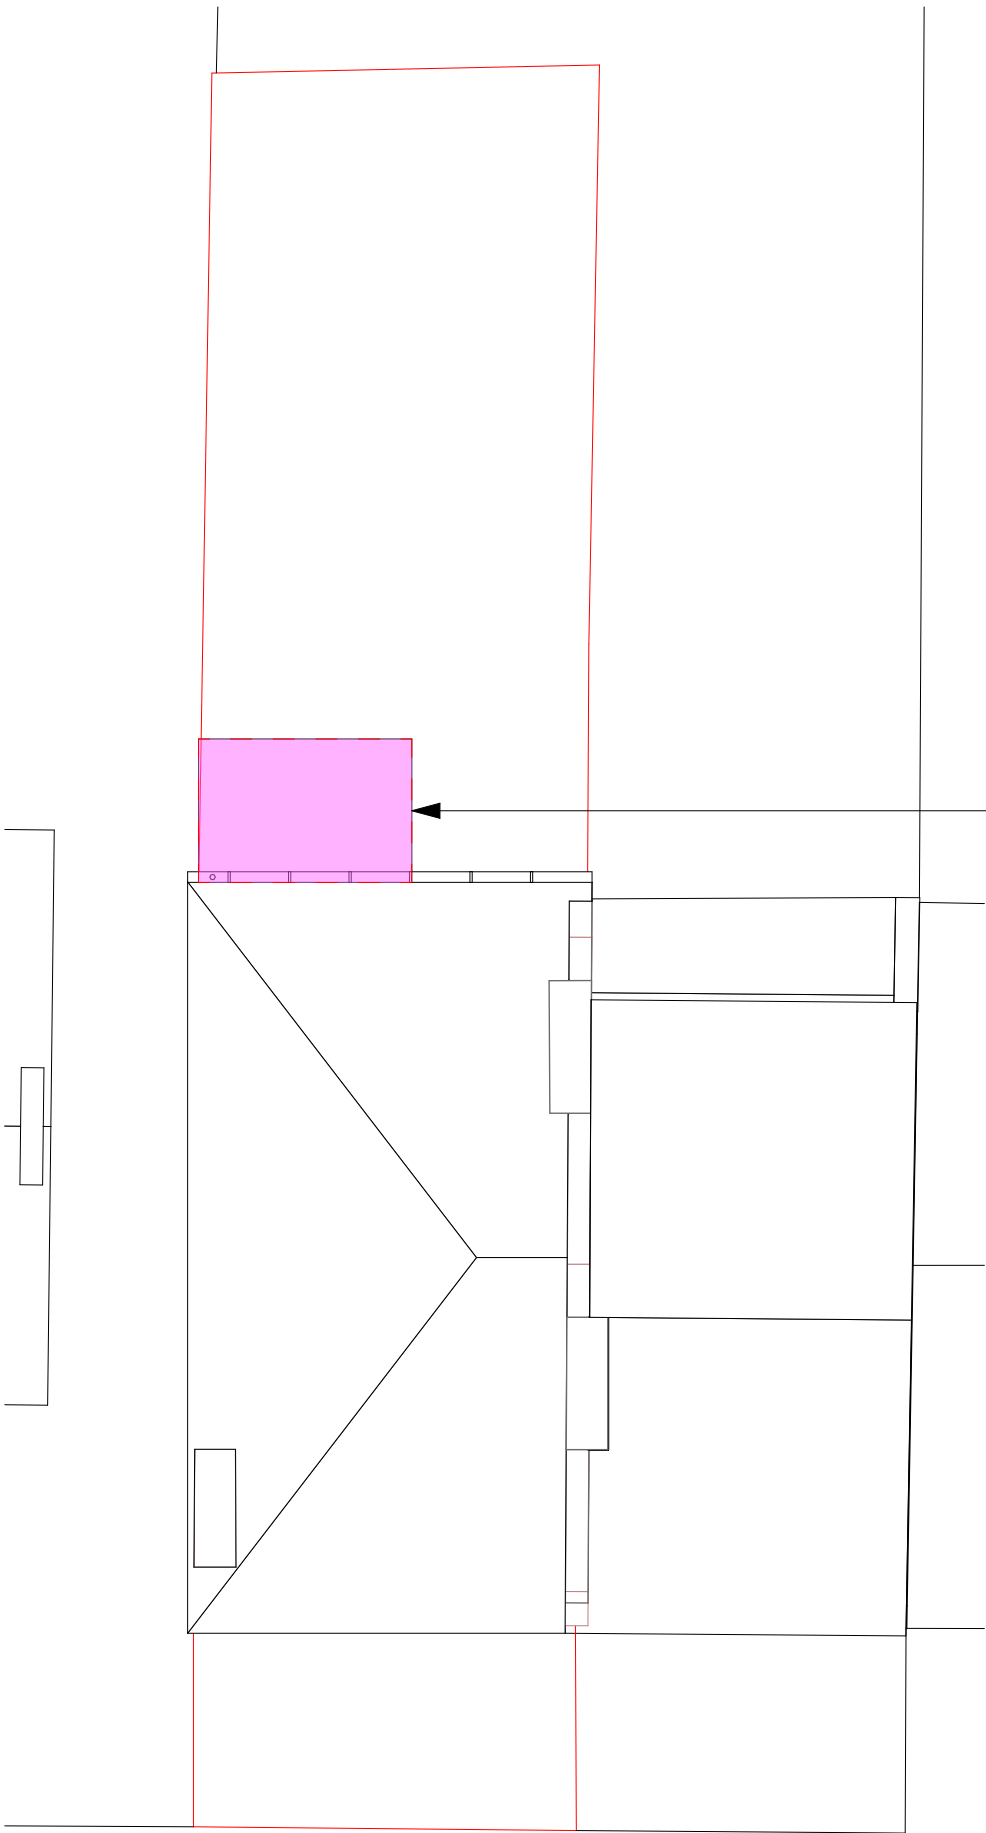


ROOF 1:100

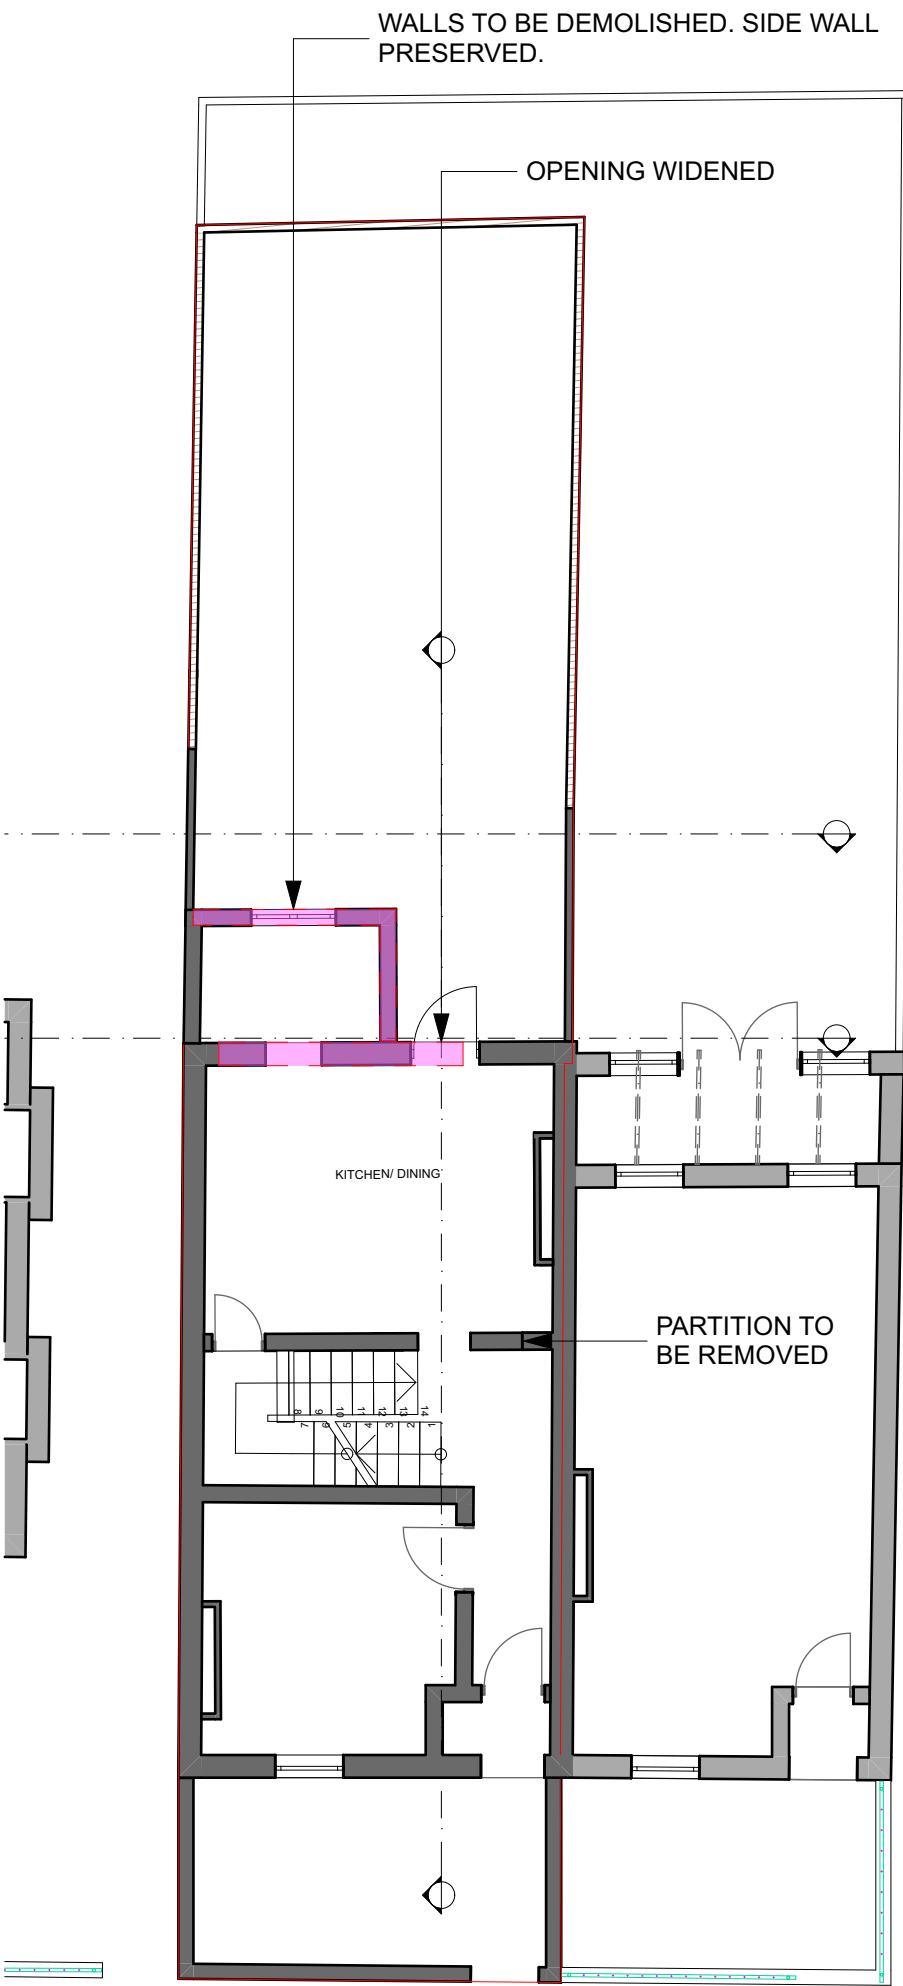


GROUND 1:100

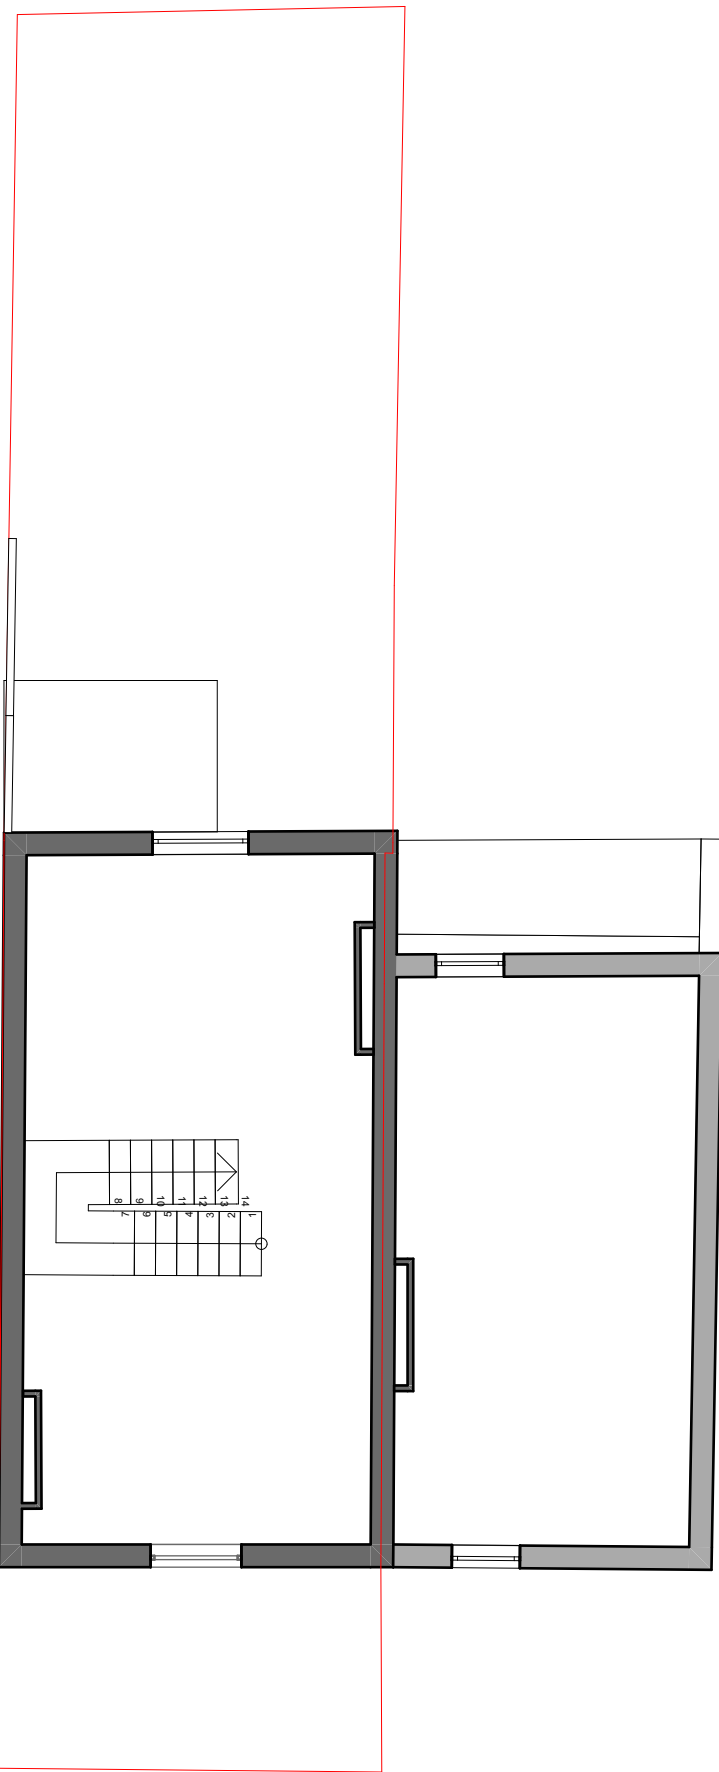

FIRST 1:100

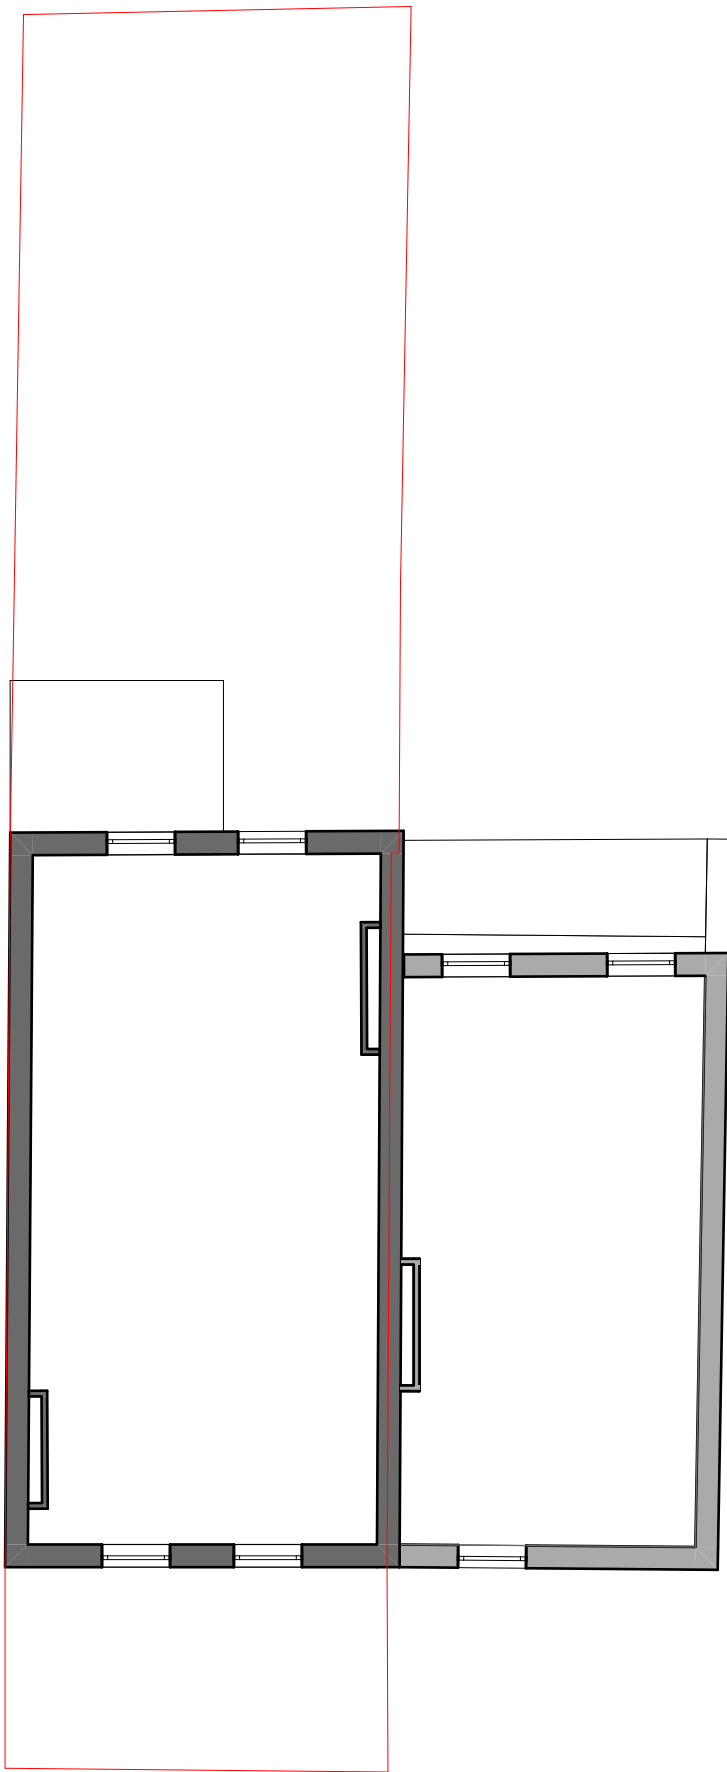

SECOND 1:100

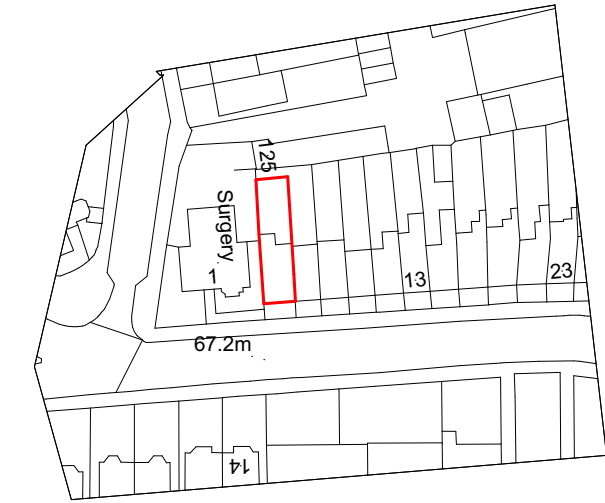

LOCATION PLAN 1:1250
©Crown Copyright and
database rights 2019 OS
Licence no. 100059809
Expires in 1 year from 27/04/2020

NOTES

THIS DRAWING IS PREPARED FOR PLANNING SUBMISSION ONLY
THIS DRAWING IS BASED ON OS INFORMATION ONLY
THE PROPOSAL IS SUBJECT TO PLANNING, BUILDING CONTROL,
DETAILED DESIGN, CDM, LEGAL INVESTIGATIONS, SURVEY, ETC.
NO STRUCTURAL SURVEY OR ADVICE HAS BEEN USED IN THE
COMPILATION OF THESE DRAWINGS.
AREAS SHOWN ARE APPROXIMATE, AND SUBJECT TO DETAILED
DESIGN.
NOT FOR CONSTRUCTION
©COPYRIGHT HIVES ARCHITECTS

PROPOSED DEMOLITION

Client
**DOMINIC & ERVINDER
PARFITT**

Job title
**3 CHRISTCHURCH
ROAD**

Drawing title
**EXISTING PLANS AND
ELEVATIONS**

Scale @ Drawing Size 1:100, 1:1250 @A1 Drawn Checked CK

Status PLANNING Checked 2006'02

HIVES ARCHITECTS
SINCE 1934

Hives Architects LLP
John Adams House
29 Castle Street
Reading
RG1 7SB
0118 958 7331
admin@hivesarchitects.co.uk

Project Drawing Revision
2783 001 P4