

Copyright in design and this drawing is the property of Resi.

Reproduction in whole or in part is forbidden without written sanction of Resi.

All dimensions to be cross-checked on site prior to completing a Building Regulations package, structural engineering, the party wall process and construction.

Print to scale (as actual size)

NOTES

Revision

Rev	Notes	Date
-	Planning Issue	04/02/2020

KEY

	Boundary lines
	Proposed walls
	Proposed beam
	Existing walls
	Proposed drainage
	Existing removed
	Proposed rooflight
	1.5m head height
	1.8m head height

JOB TITLE

Proposed ground floor rear extension, floor plan redesign and all associated works at 3 Forest Hill Reading

STATUS

Planning

DRAWING TITLE

Existing Roof Plan

CLIENT

Clinton Sutherland

SCALE

1:100 at A3

DRAWN

HD


DATE

Feb 2020

CHECKED

JM

DRAWING NO. 17942 - 102

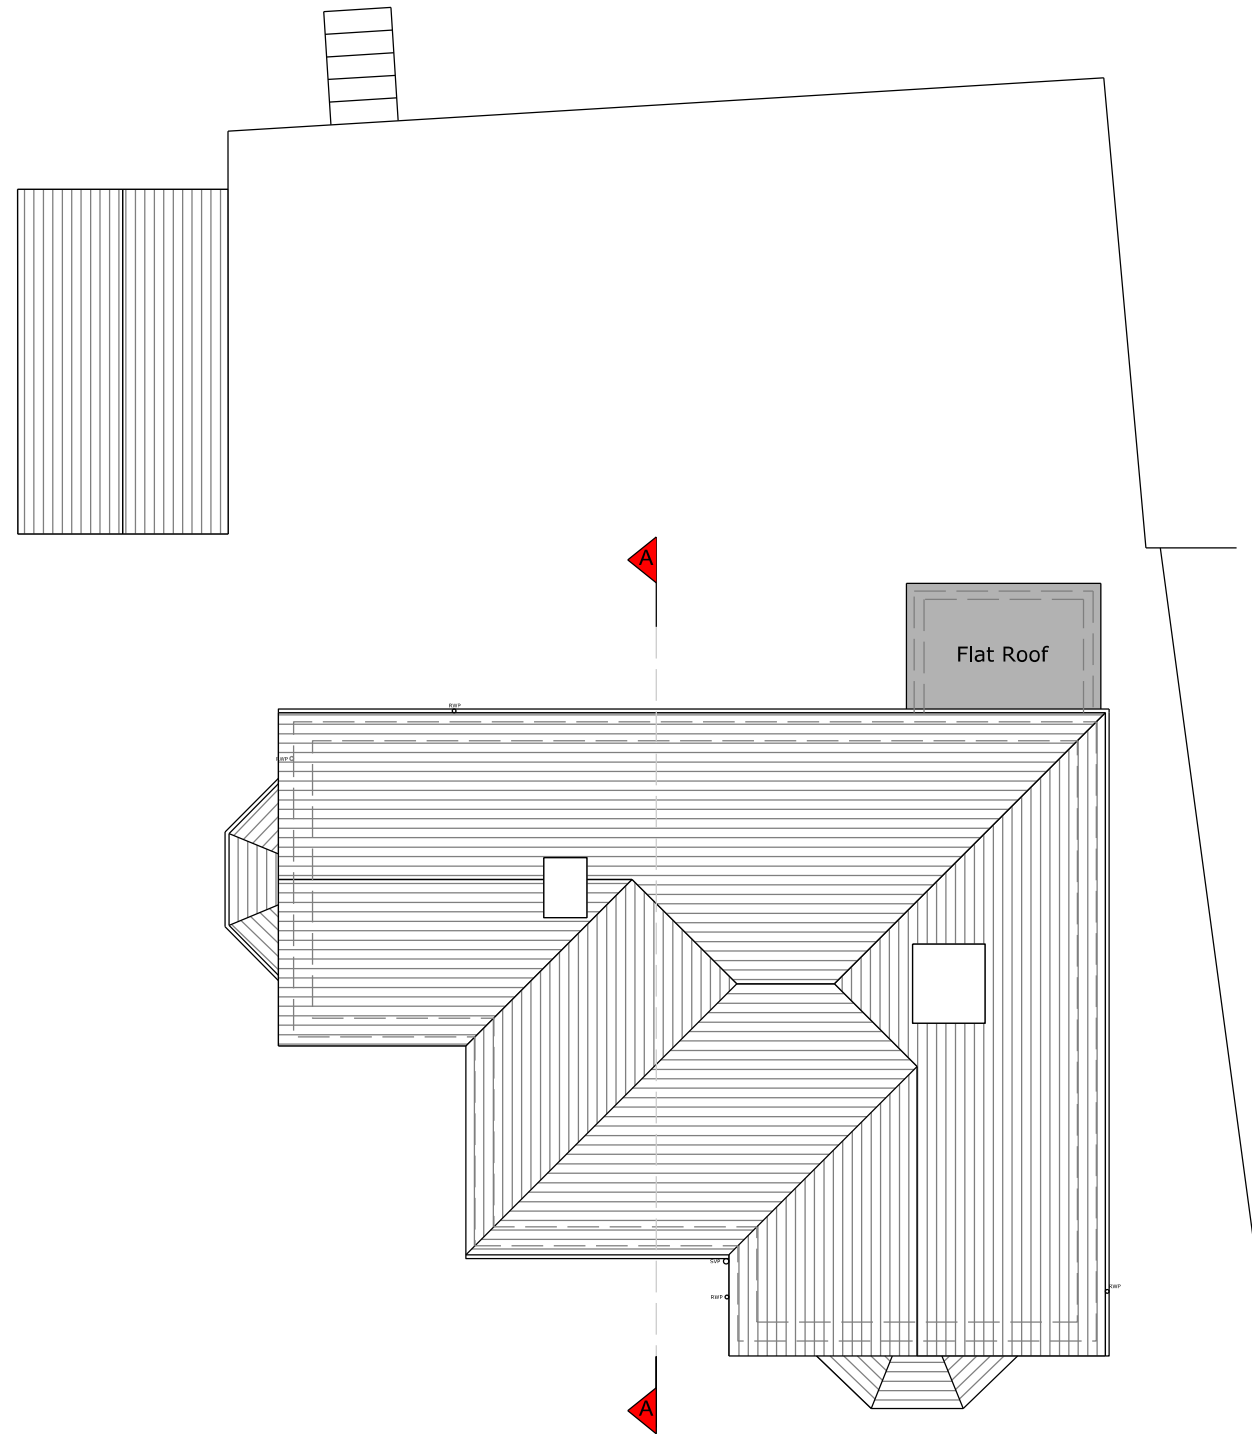

Roof Plan

