


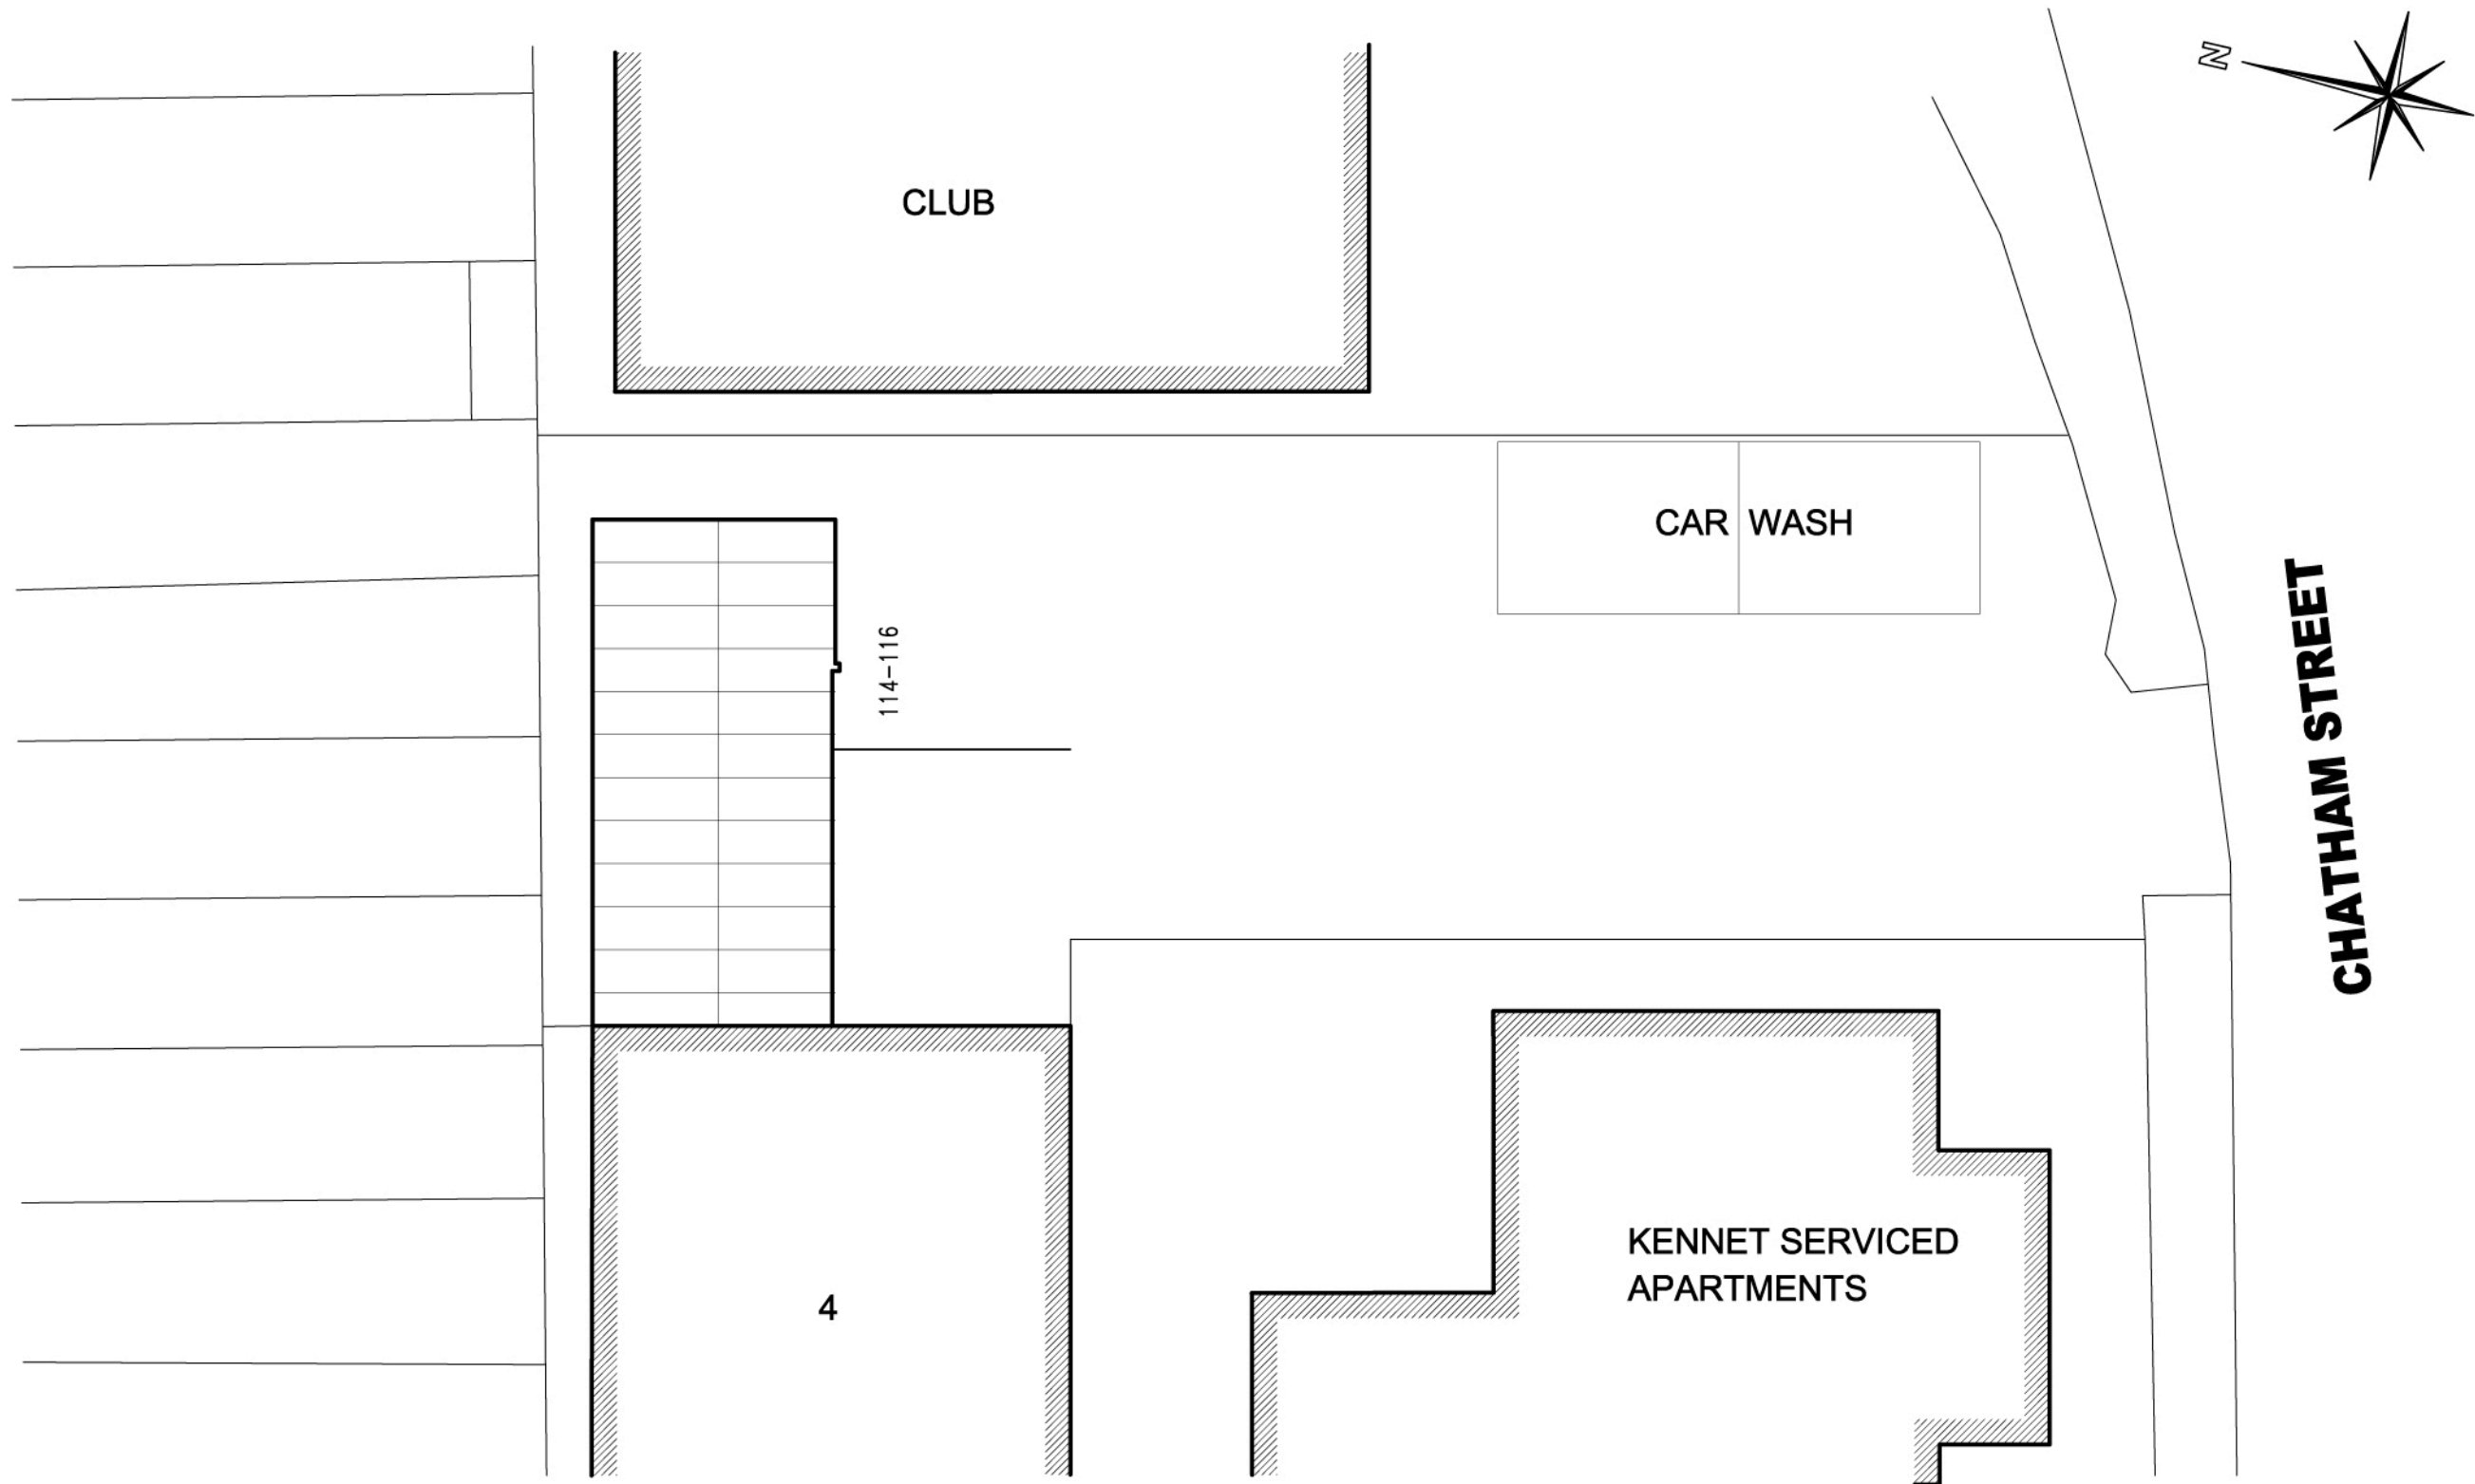

EXISTING SITE PLAN

Job			REFURBISHMENT & ALTERATION TO CHATHAM STREET GARAGE READING RG1 7HT		pioneer designs ltd 17 Kingswood Court, Reading RG30 2AU 01183475590 / 07725338742 pioneerdesignsltd@gmail.com Date Revisions
Client			CHATHAM STREET MOTORS		
Drawing			EXISTING SITE PLAN		
Date		Scale	Dwg. No.		
JANUARY 2021		1:200	210102-8		