



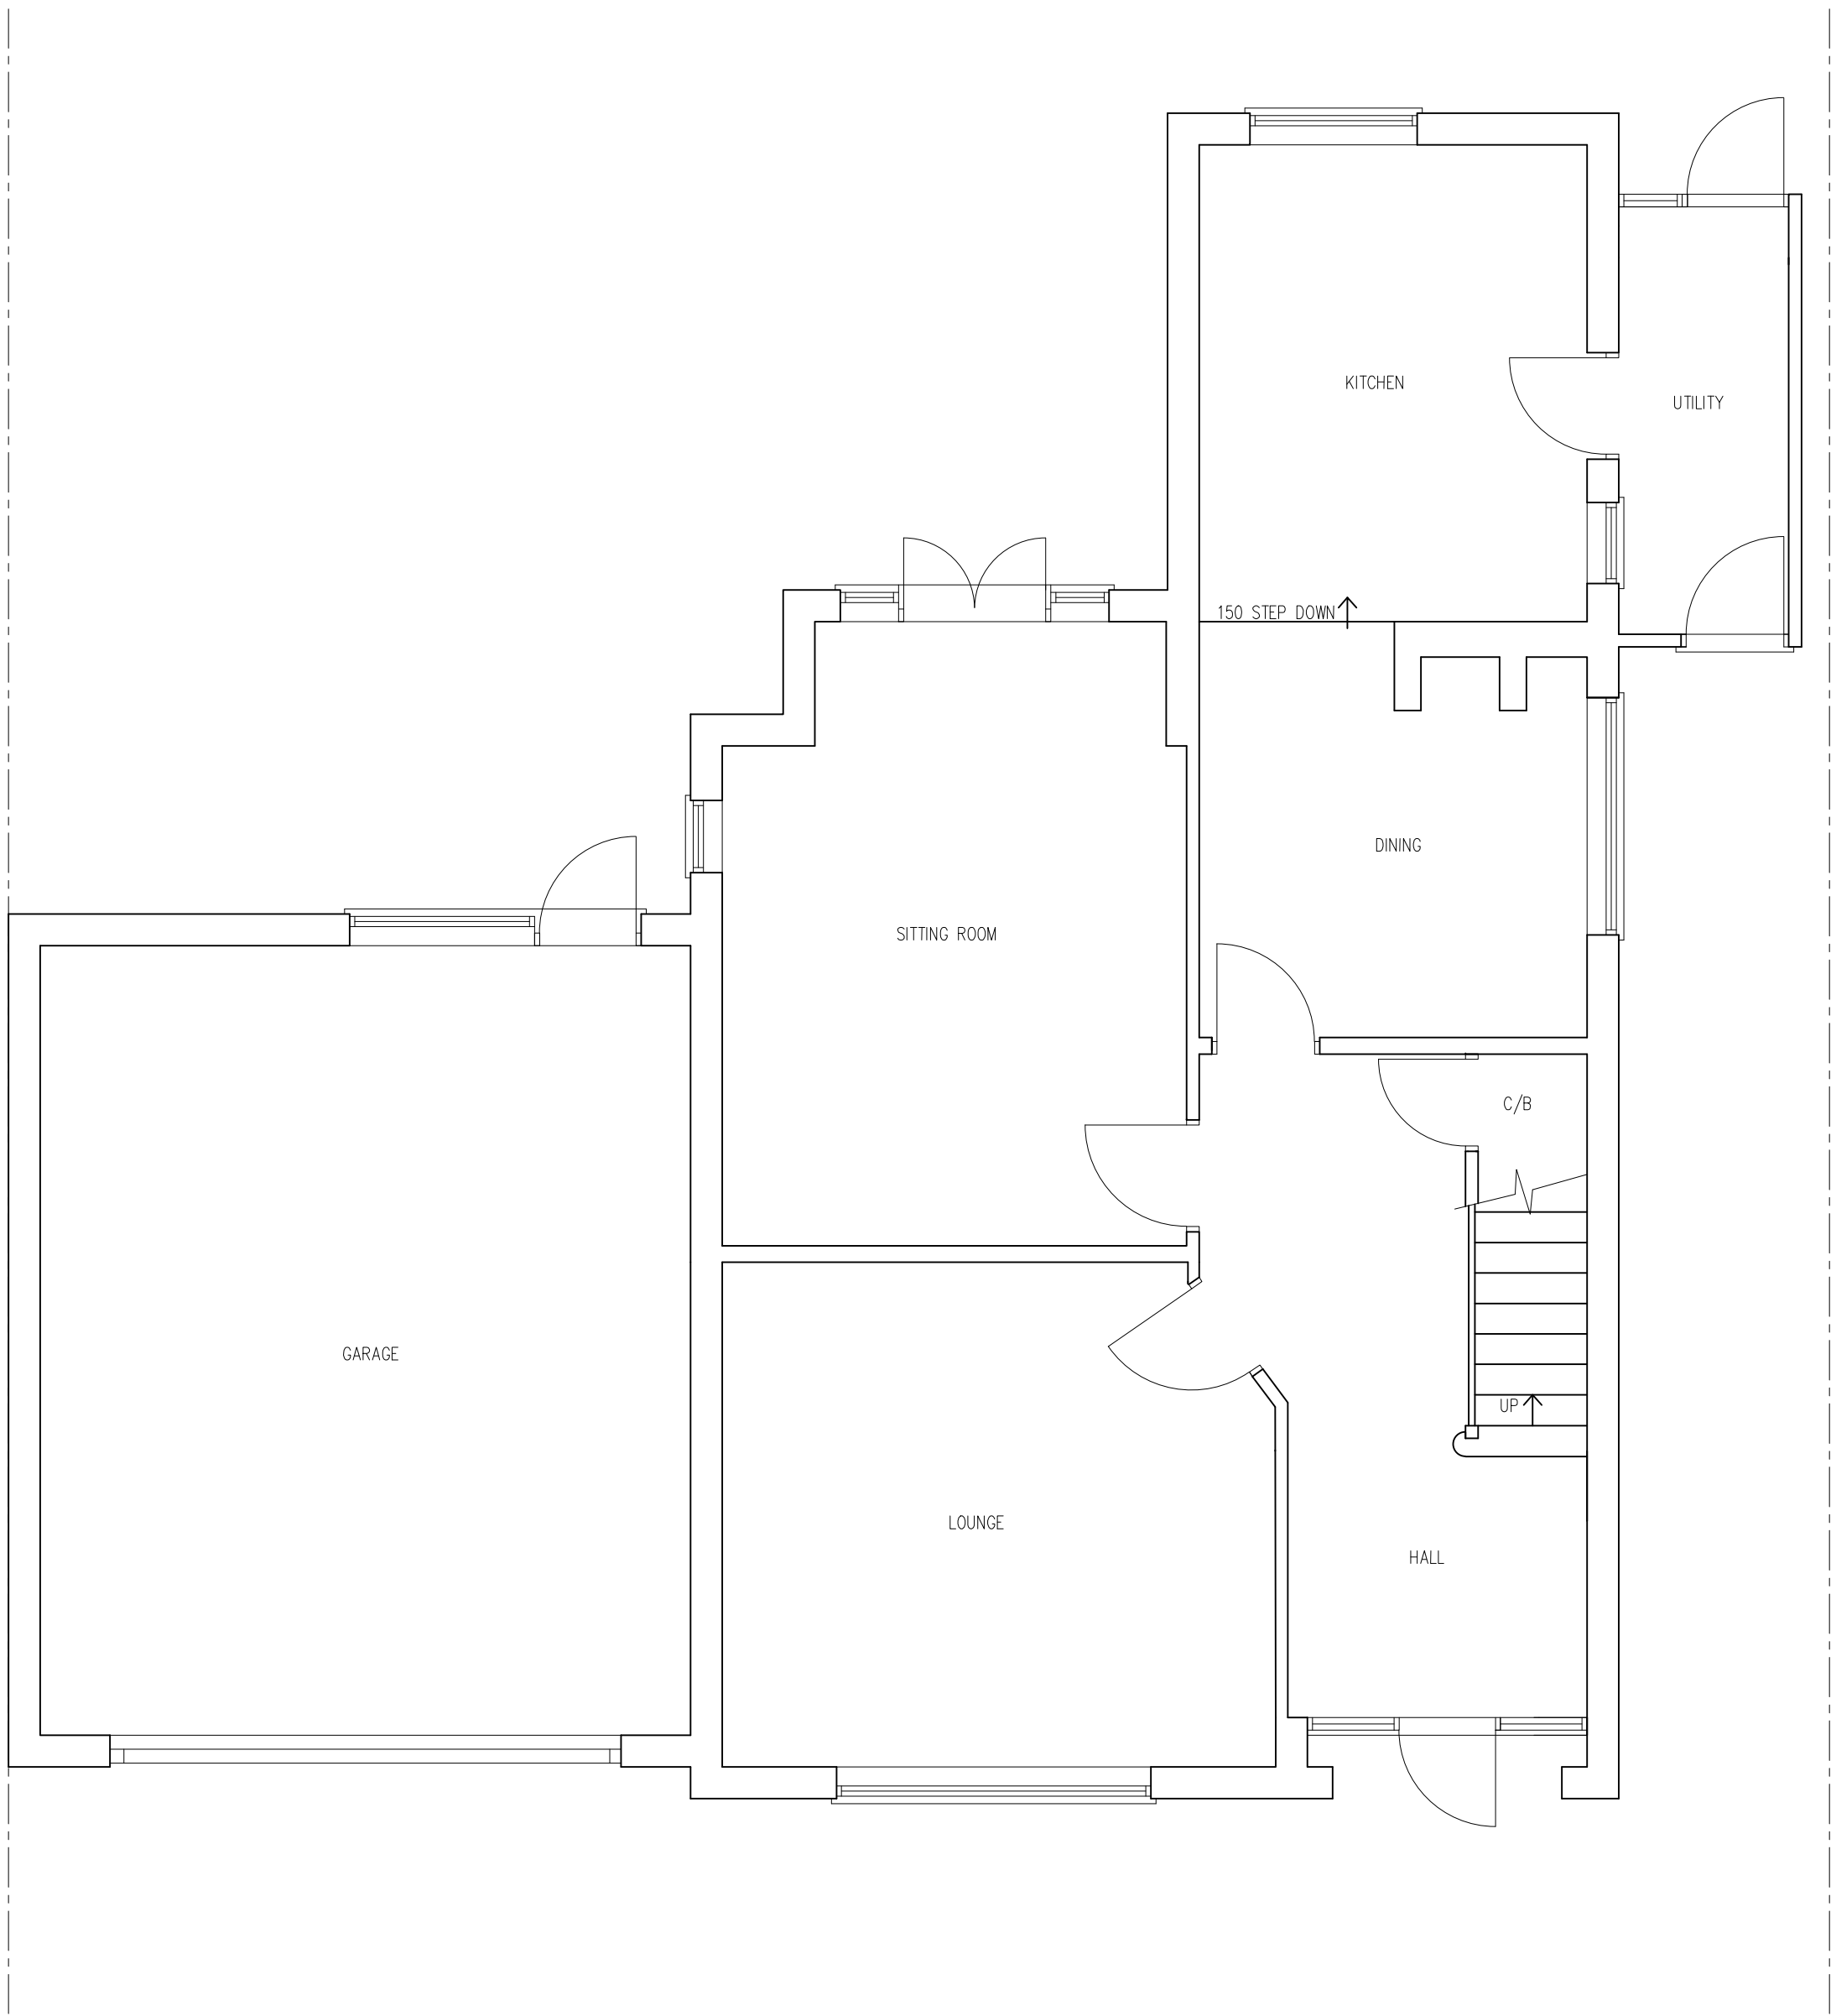

EXISTING GROUND FLOOR PLAN

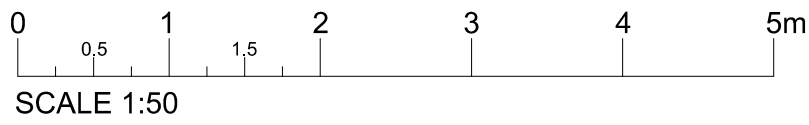

PROJECT: 58 HIGHMOOR ROAD
CAVERSHAM
READING
RG4 7BG

DRAWING TITLE:
EXISTING GROUND FLOOR PLAN



CREATIVE DESIGN &
STRUCTURE

UNIT 1, HENSON HOUSE, NEWTOWN ROAD
HENLEY-ON-THAMES, RG9 1HG
TEL: 01491411922

DRAWN: E.R
SCALE: 1:50 @ A2
DATE: OCTOBER 2020
STATUS: PLANNING

DRAWING NO.
30120-01

REV.