

Existing Front Elevation

(scale 1:100)

Existing Side Elevation



(scale 1:100)

Existing Rear Elevation

(scale 1:100)


Existing Side Elevation

(scale 1:100)

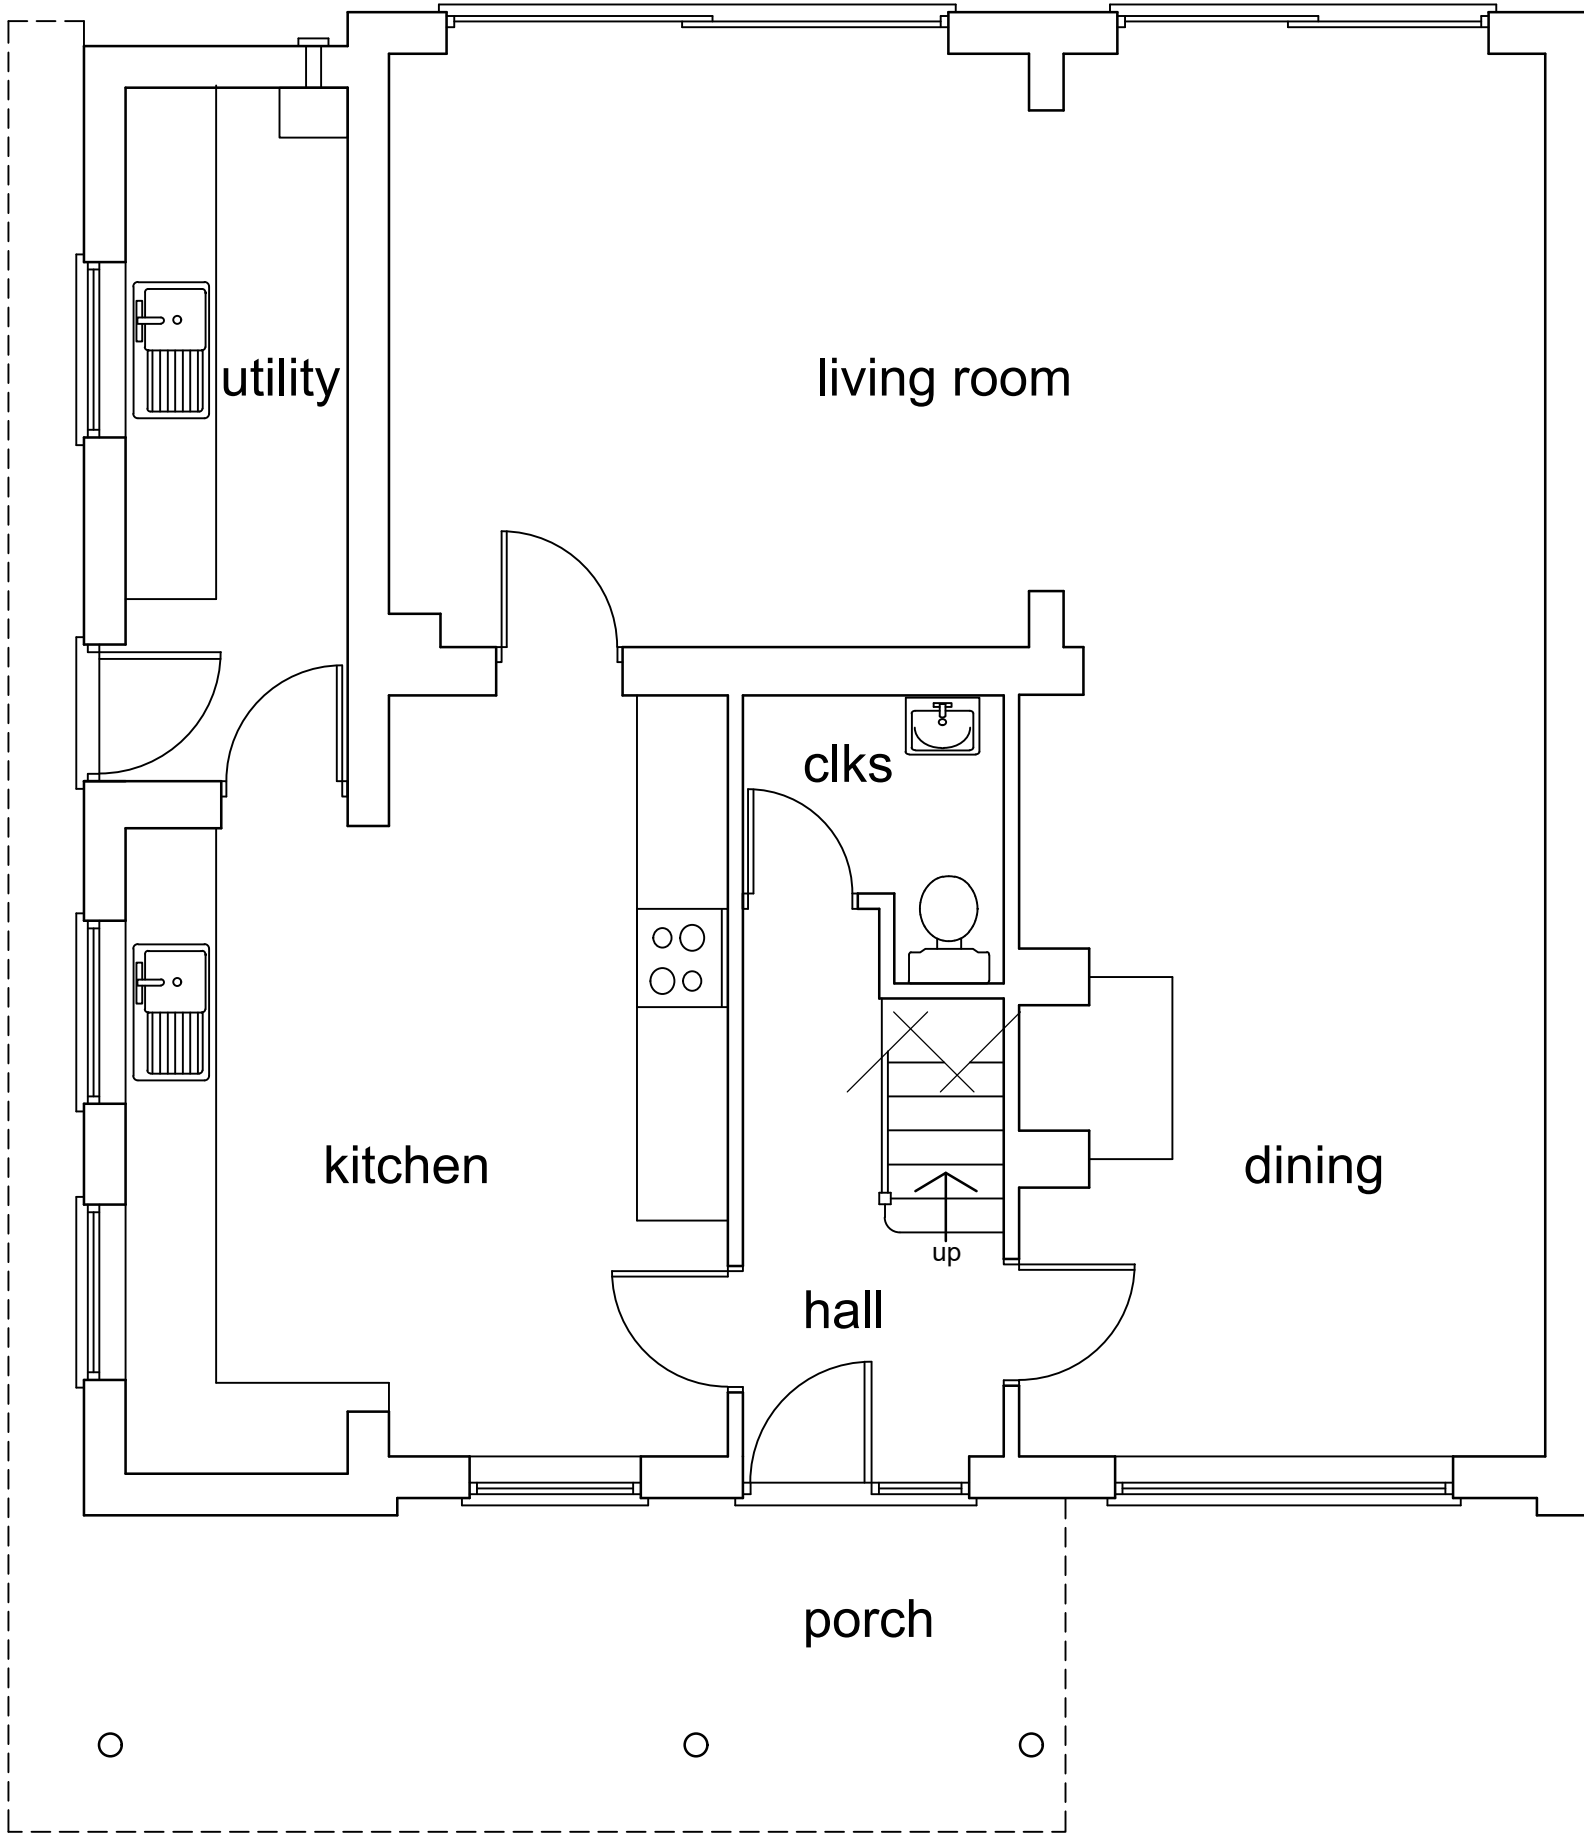 

Existing Ground Floor Plan

(scale 1:50)

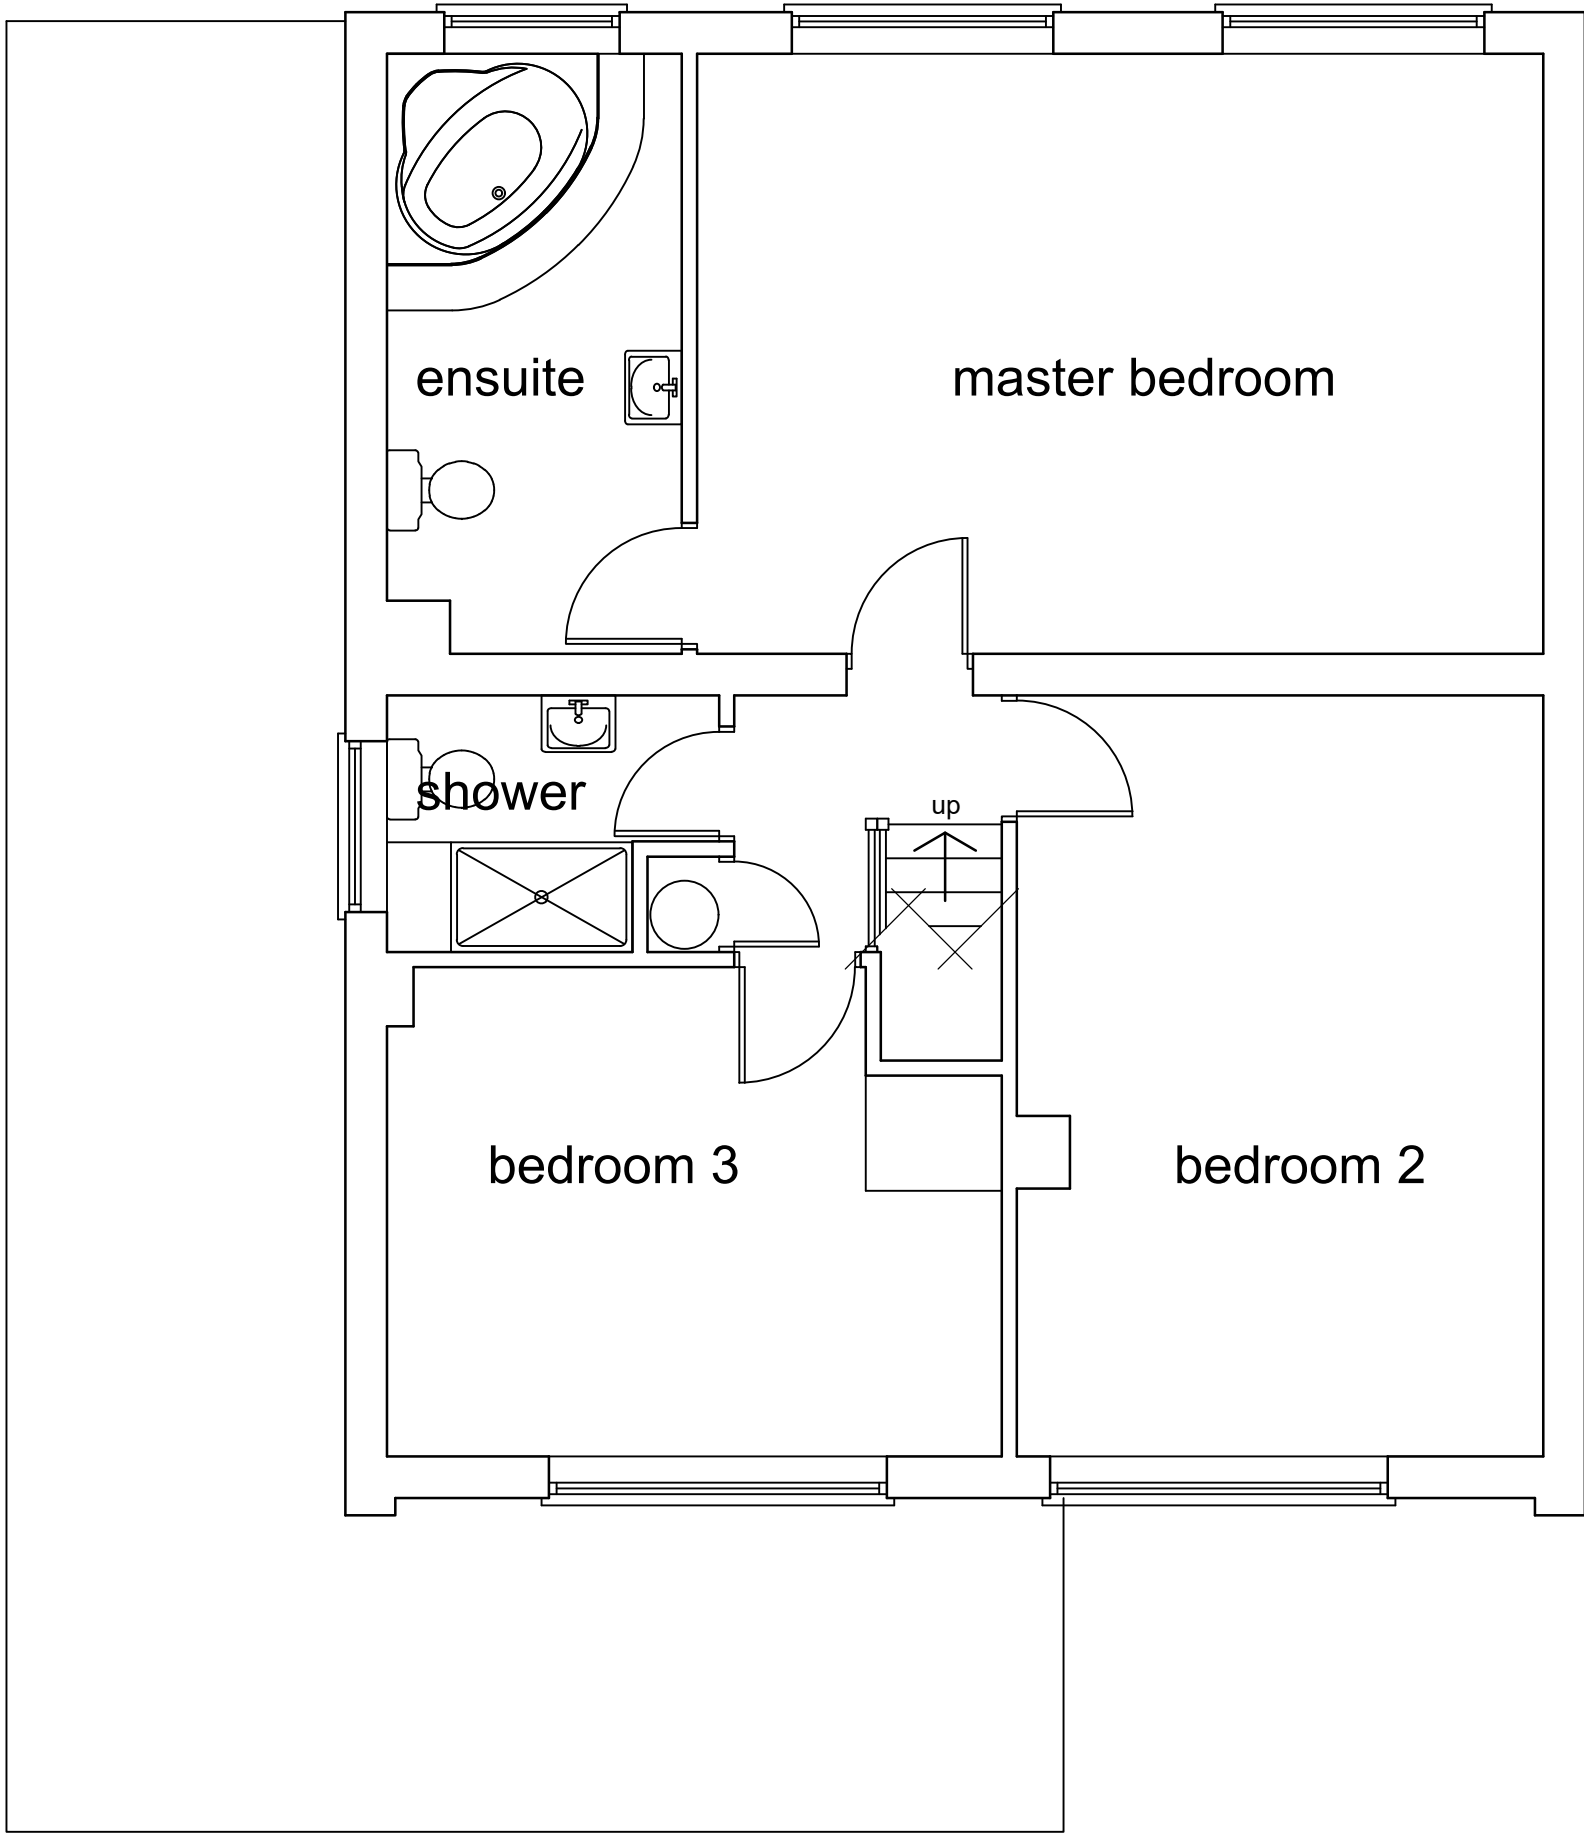

Existing First Floor Plan


(scale 1:50)



Location Plan

(scale 1:1250)

© Crown Copyright 2020. All rights reserved. Licence Number 100042565

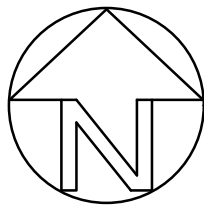

Block Plan

(scale 1:500)

NOTES

1. All dimensions stated are in millimetres.

2. This drawing is the copyright of Oakleaf Building Surveyors & must not be reproduced without their written authority.

3. Any errors or omissions are to be reported to the project surveyor.

4. Do not rely on scaled dimensions. If in doubt seek clarification from the project surveyor.

A	Redrawn to include elevations	26.01.21
Rev	Description	Date
AMENDMENT RECORD		
Site/Project: INTERNAL ALTERATIONS AT 1C MANSFIELD ROAD READING, RG1 6AZ		
Drawing Title: EXISTING FLOOR PLANS & ELEVATIONS		
		
John Adams House 29 Castle Street Reading BERKSHIRE RG1 7SB		Telephone: 01189 268 325 07824 428 405 www.oakleaf.co.uk
Scales: 1:50 & 1:100 @ A1 size		
Drawn: AMC	Date: Feb 2020	
Issue: BUILDING REGULATIONS		
Project ID: A20/09		
Drawing No: AD/01	Revision: A	

sheet size - A1 (841 x 594mm)