




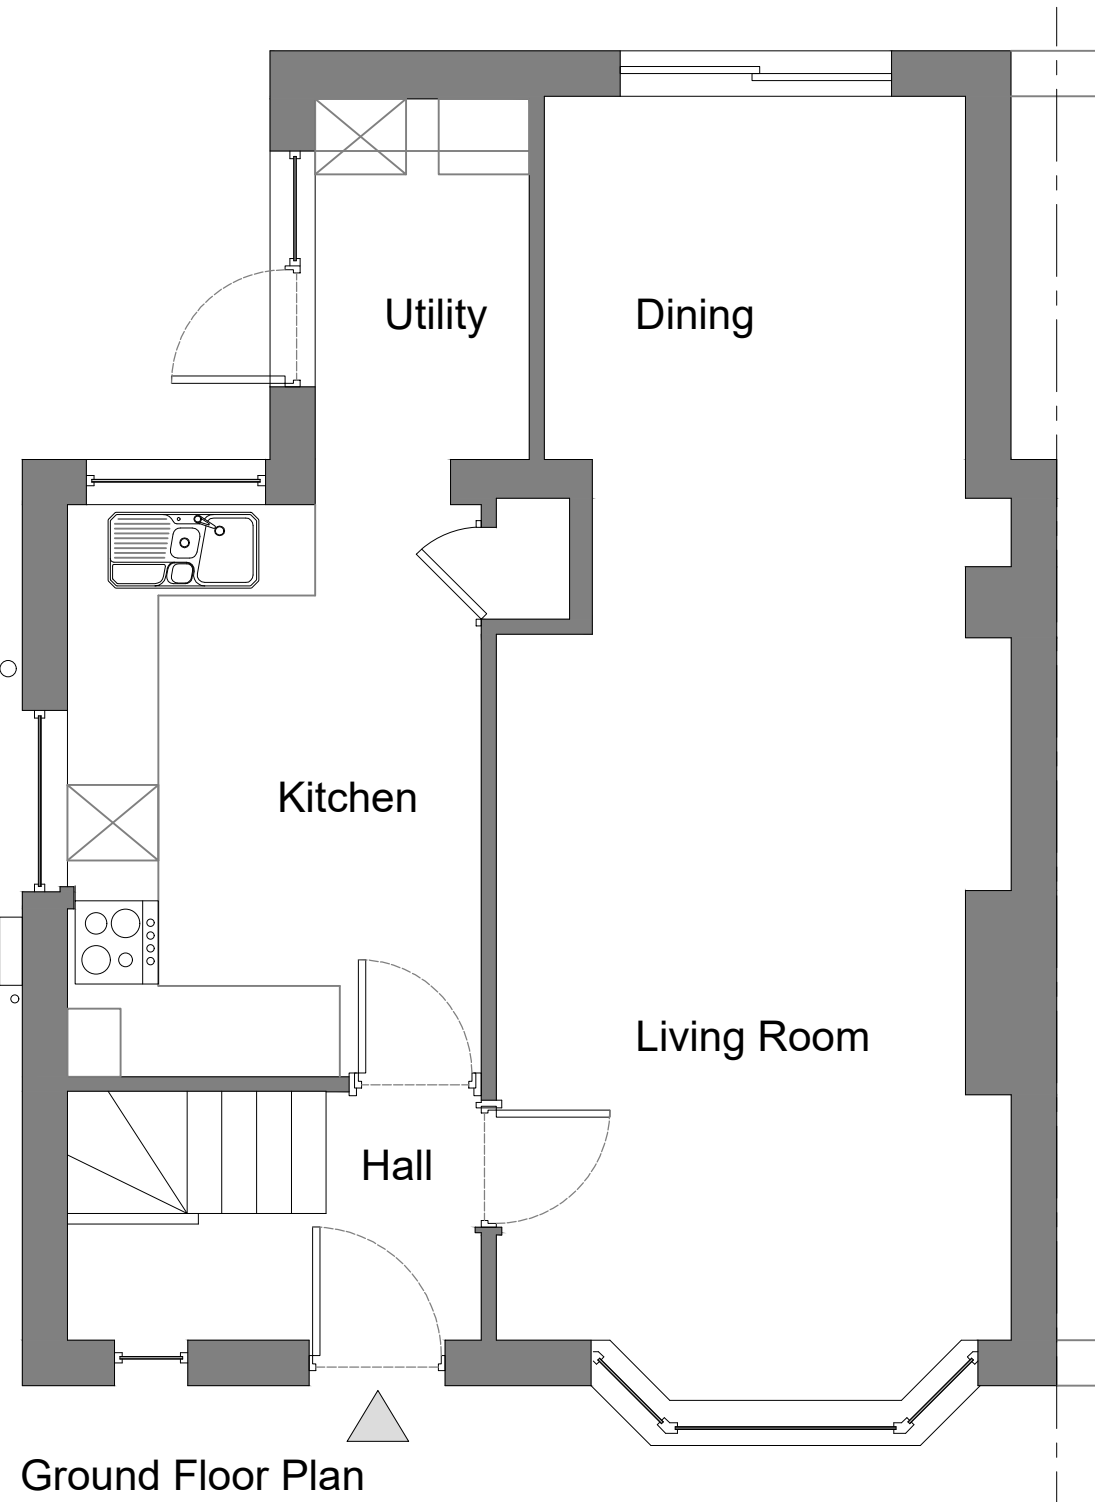


Ground Floor Plan

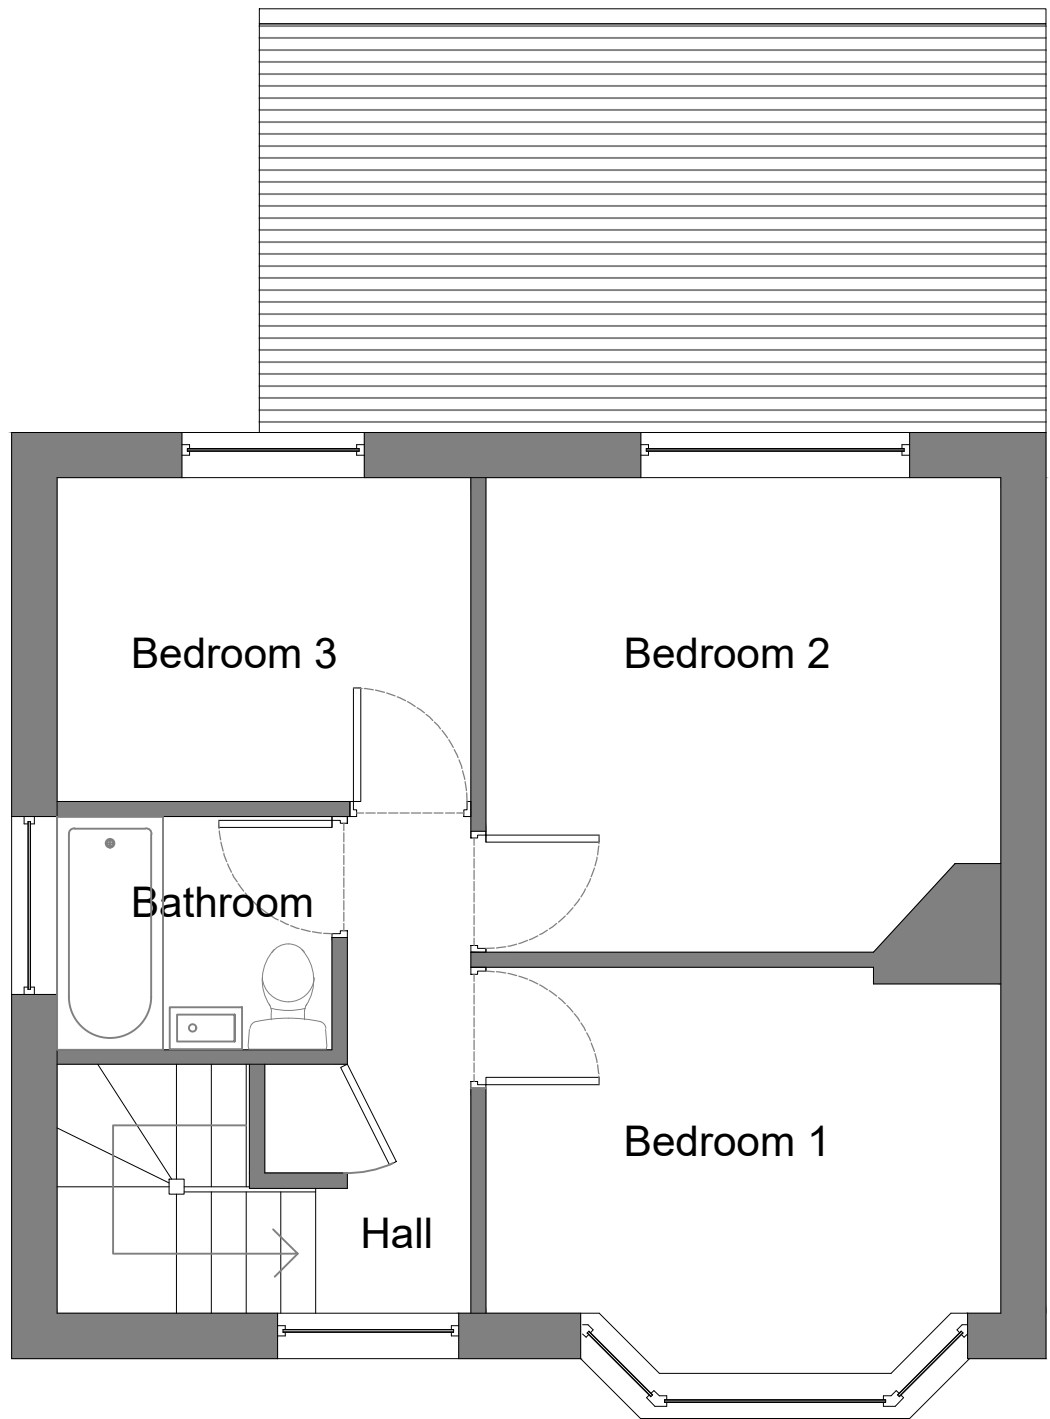


First Floor Plan

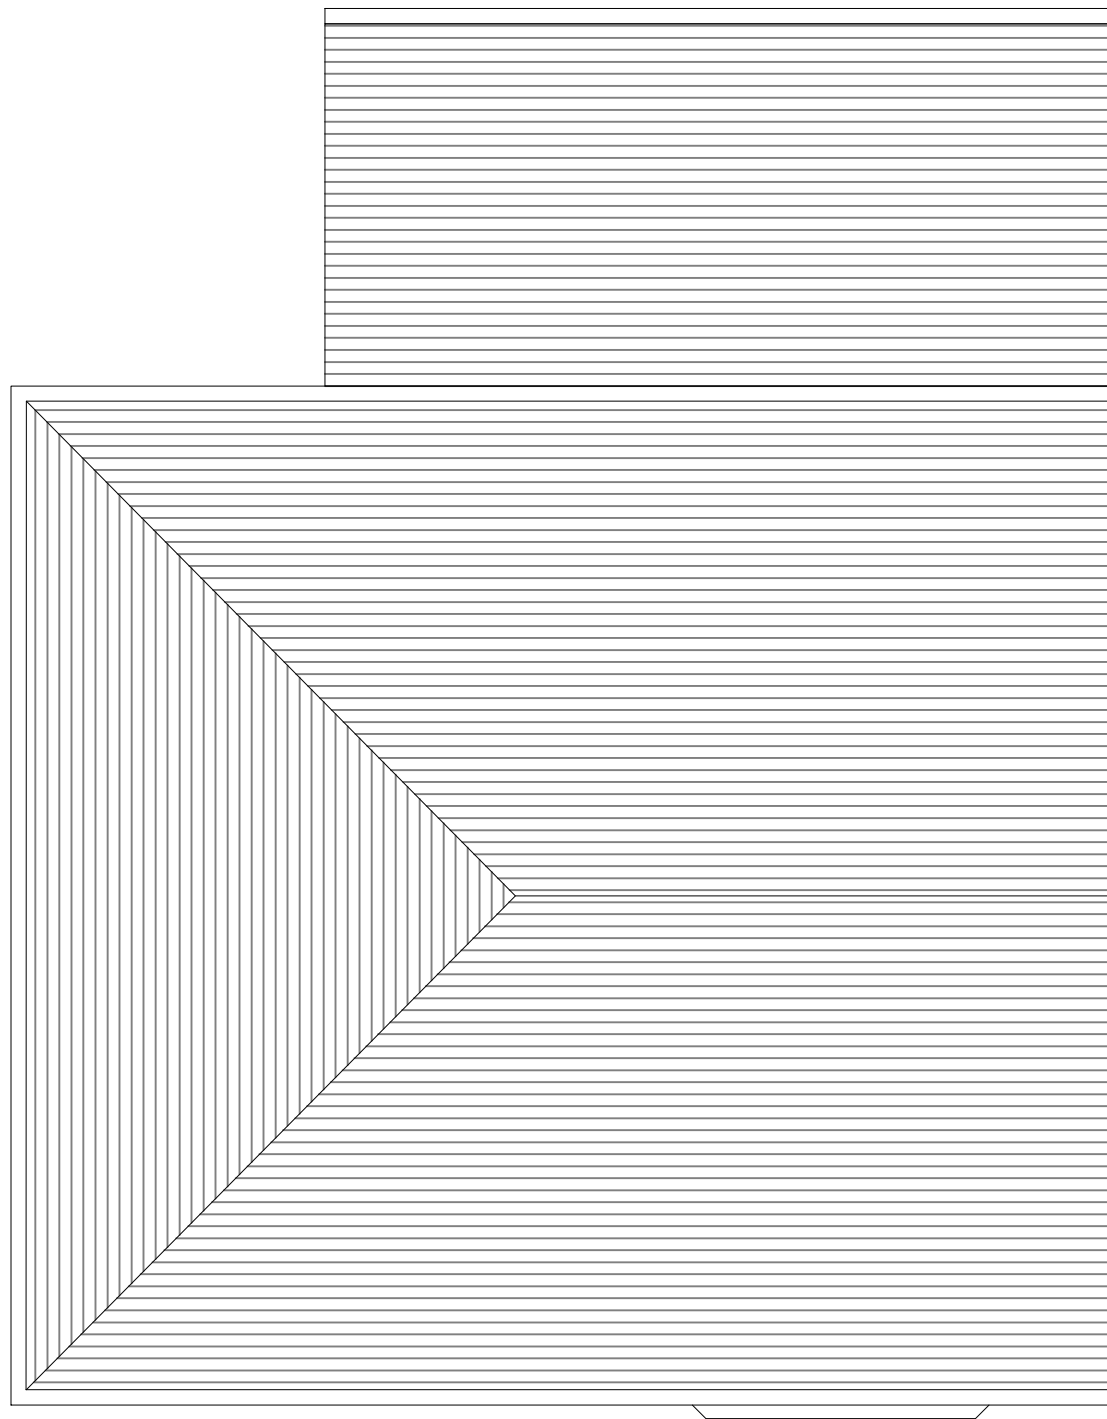

Roof Plan

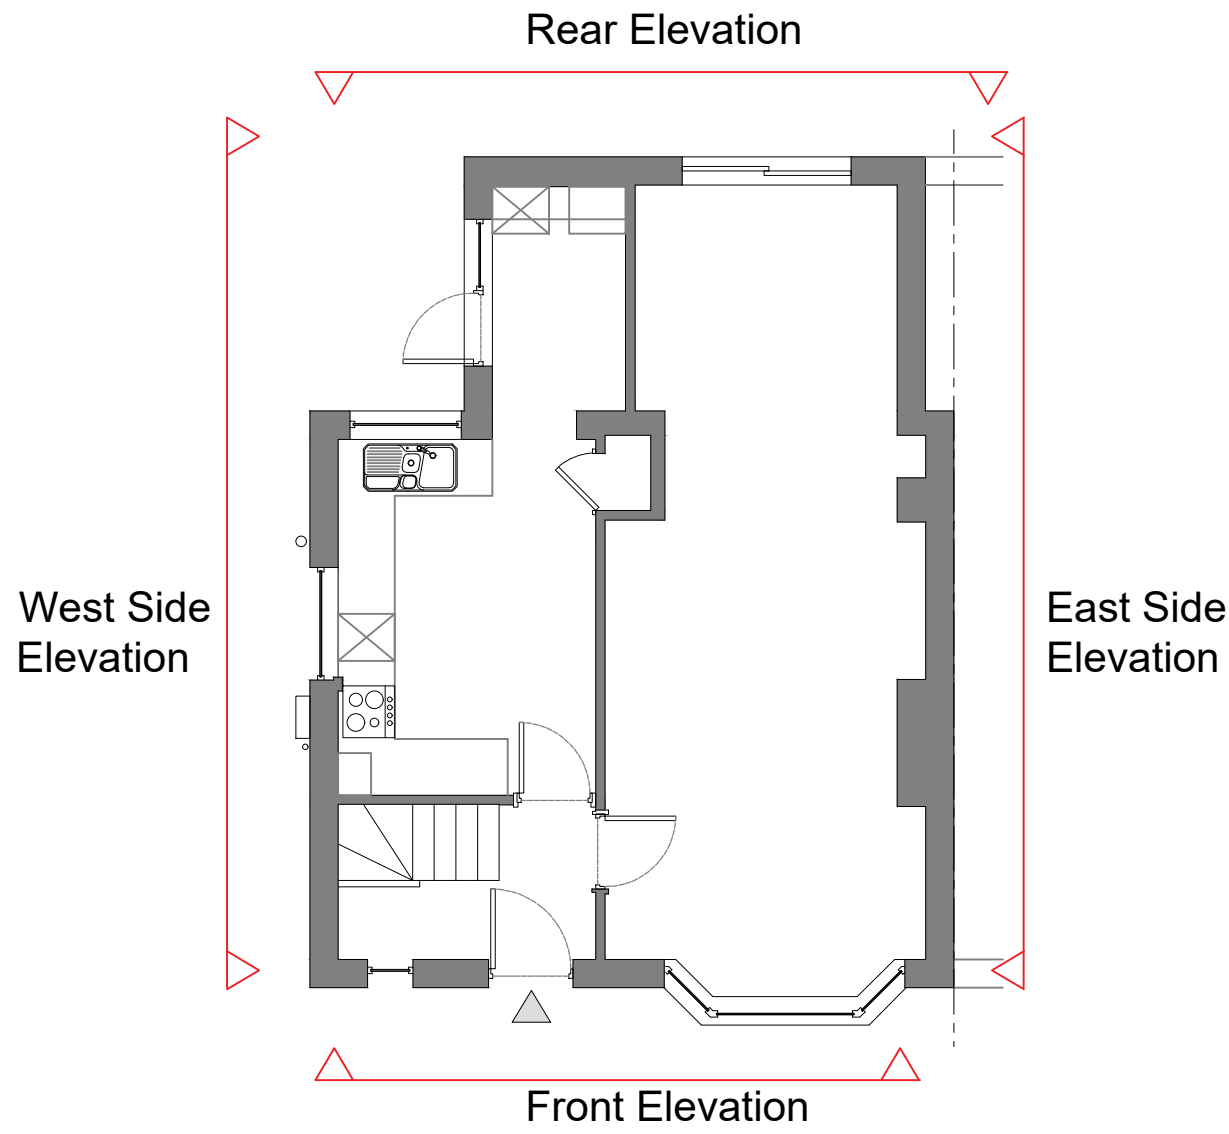


Front Elevation

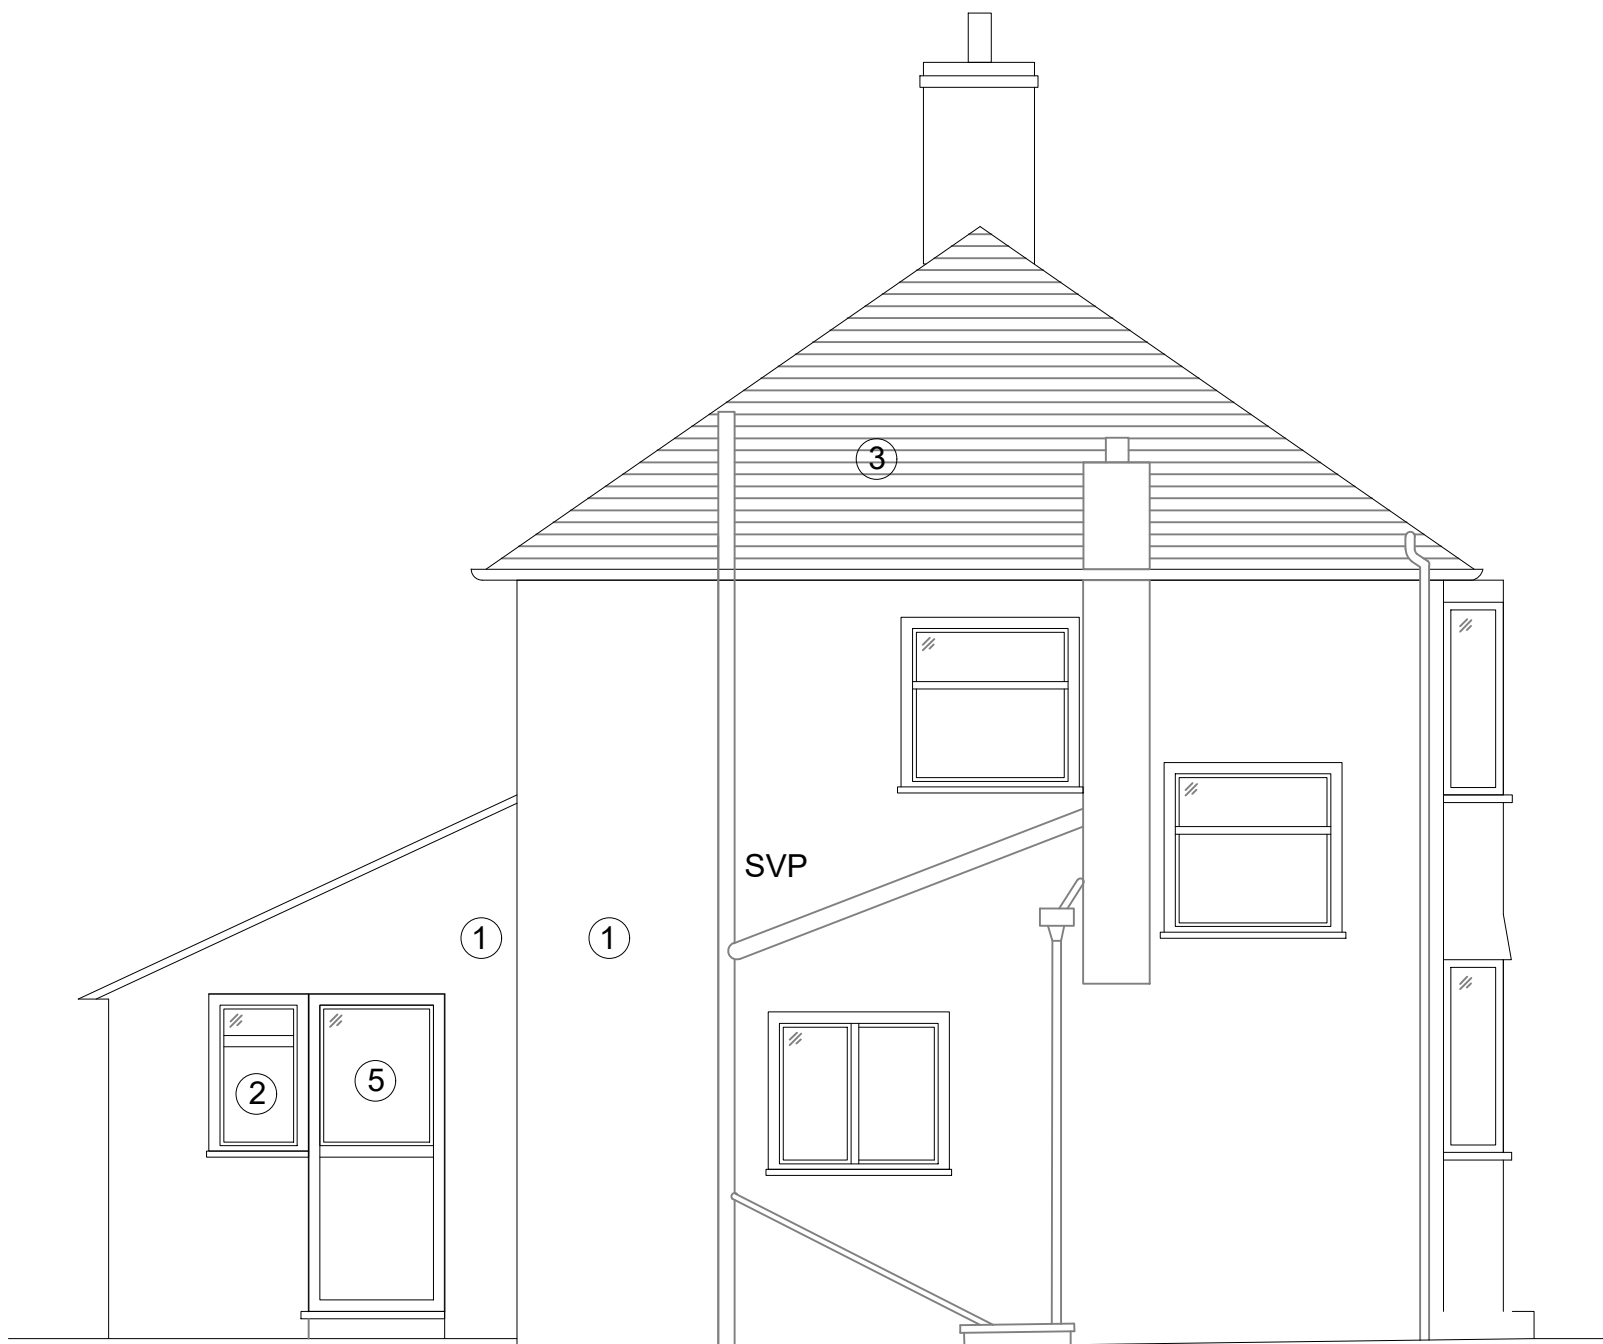

Side Elevation




Rear Elevation

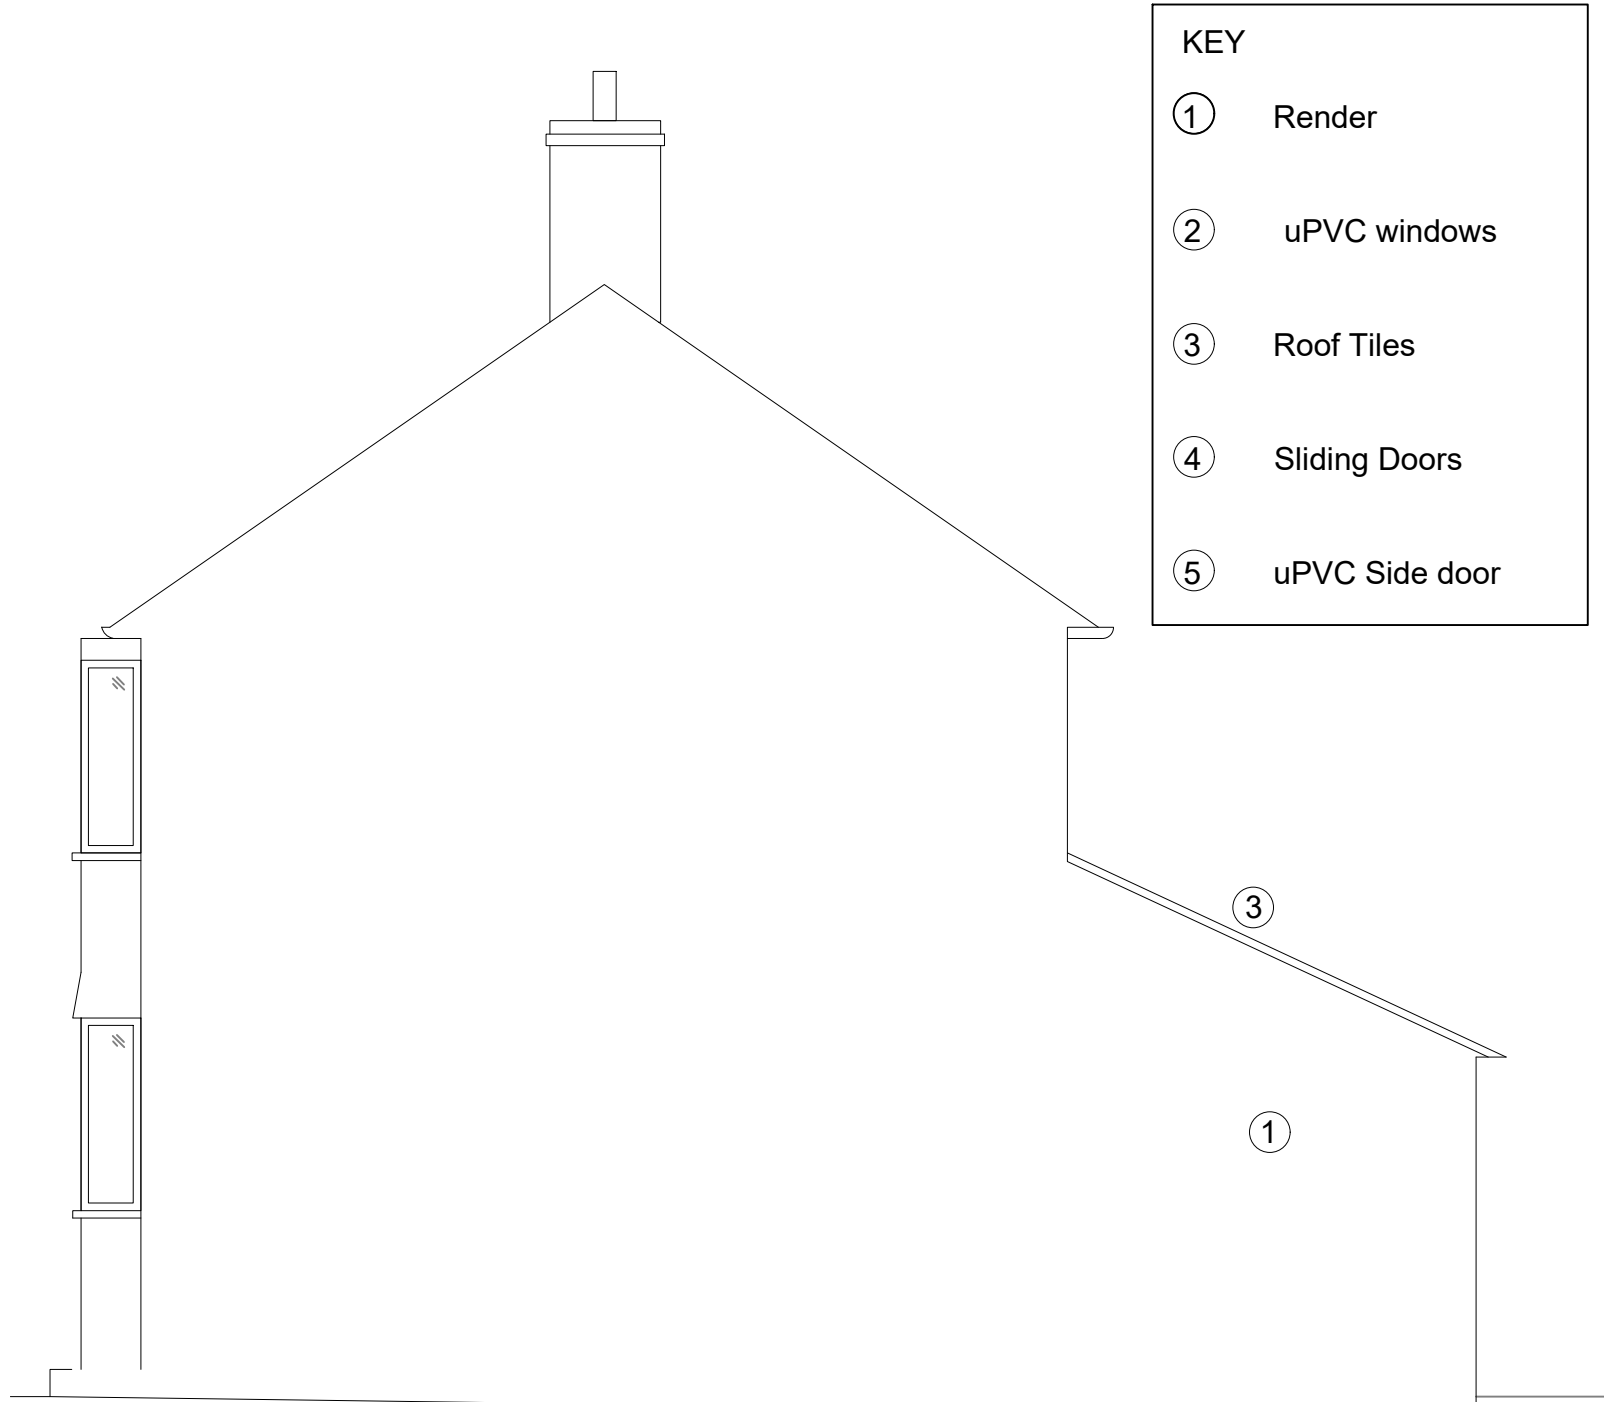

Side Elevation

KEY	
①	Render
②	uPVC windows
③	Roof Tiles
④	Sliding Doors
⑤	uPVC Side door

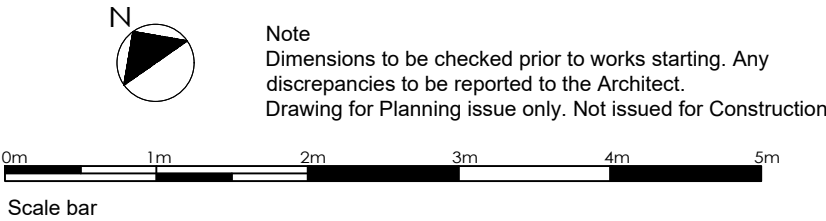

NOTES
Do not scale drawings dimensions govern. All dimensions to be checked on site. Drawing to be read in conjunction with all consultants information. Any discrepancies to be reported to Architect. LUPA does not take responsibility for legal boundary lines and advises a specialist should produce a separate drawing. DWG files are issued for information only use PDF for records
Copyright of this drawing is held by LUPArchitecture Ltd. Not to be used for any purpose without consent
LUPARCHITECTURE Ltd. ©Copyright

Rev	Description	Dr	Ch	Date
00	Planning Issue			LUP05.07.21
00	Client Issue prior to Planning App			LUP28.06.21

Rev	Description	Dr	Ch	Date

Client
MR & MRS FLOOD

Project
**5 PEMBROKE PLACE
CAVERSHAM
BERKSHIRE
REAR EXTENSION GF & FF**

Title
**EXISTING
PLANS & ELEVATIONS**

LUPARCHITECTURE Ltd.
103 Mayfield Drive, Caversham, RG4 5JR
+44 (0) 7717 470630
lupa@luparchitecture.com

Date	Drawn	Checked	Scale
JUNE 2021	LUP	LUP	1:50@A1
Job No.	Drawing No.	Revision	
2162	010	00	