




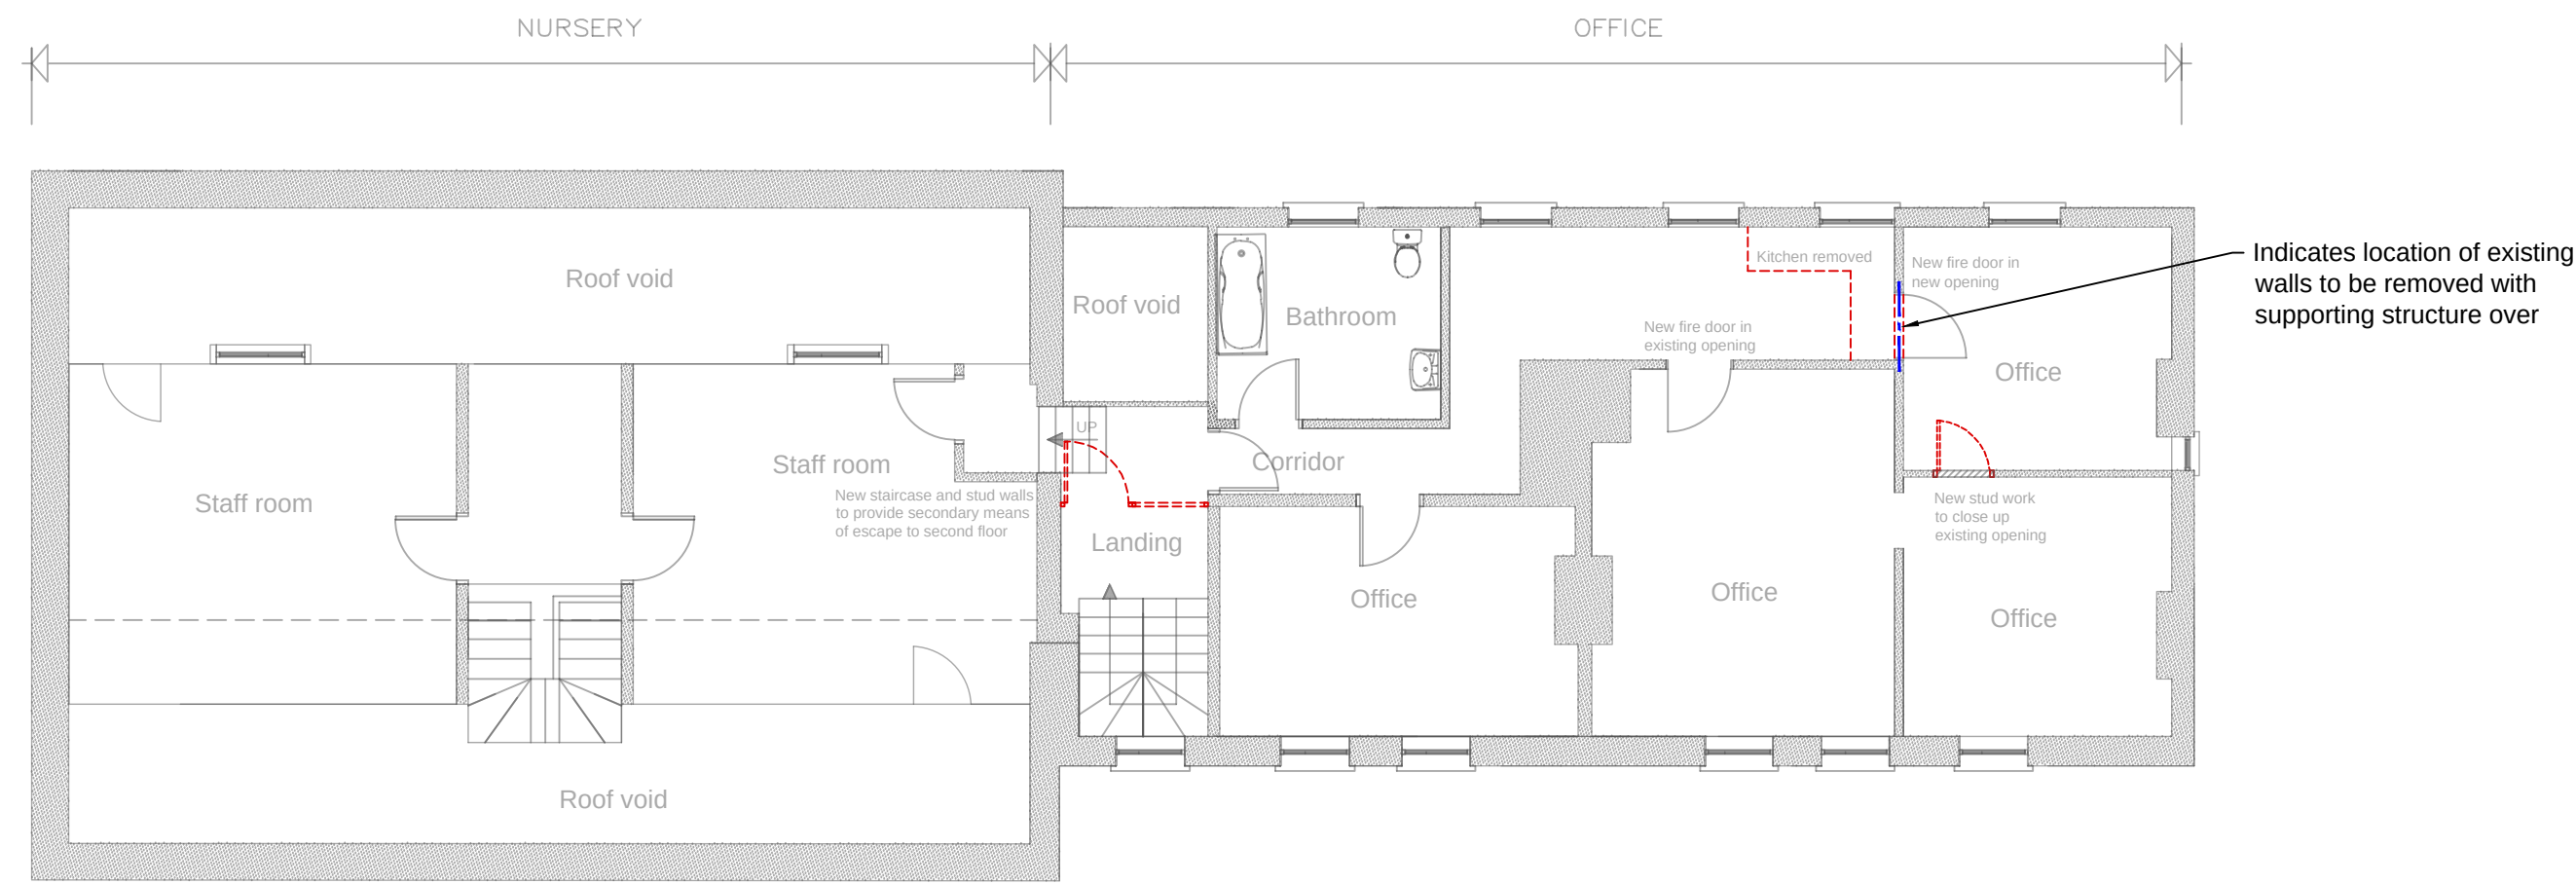


SECOND FLOOR PLAN SCALE 1:100

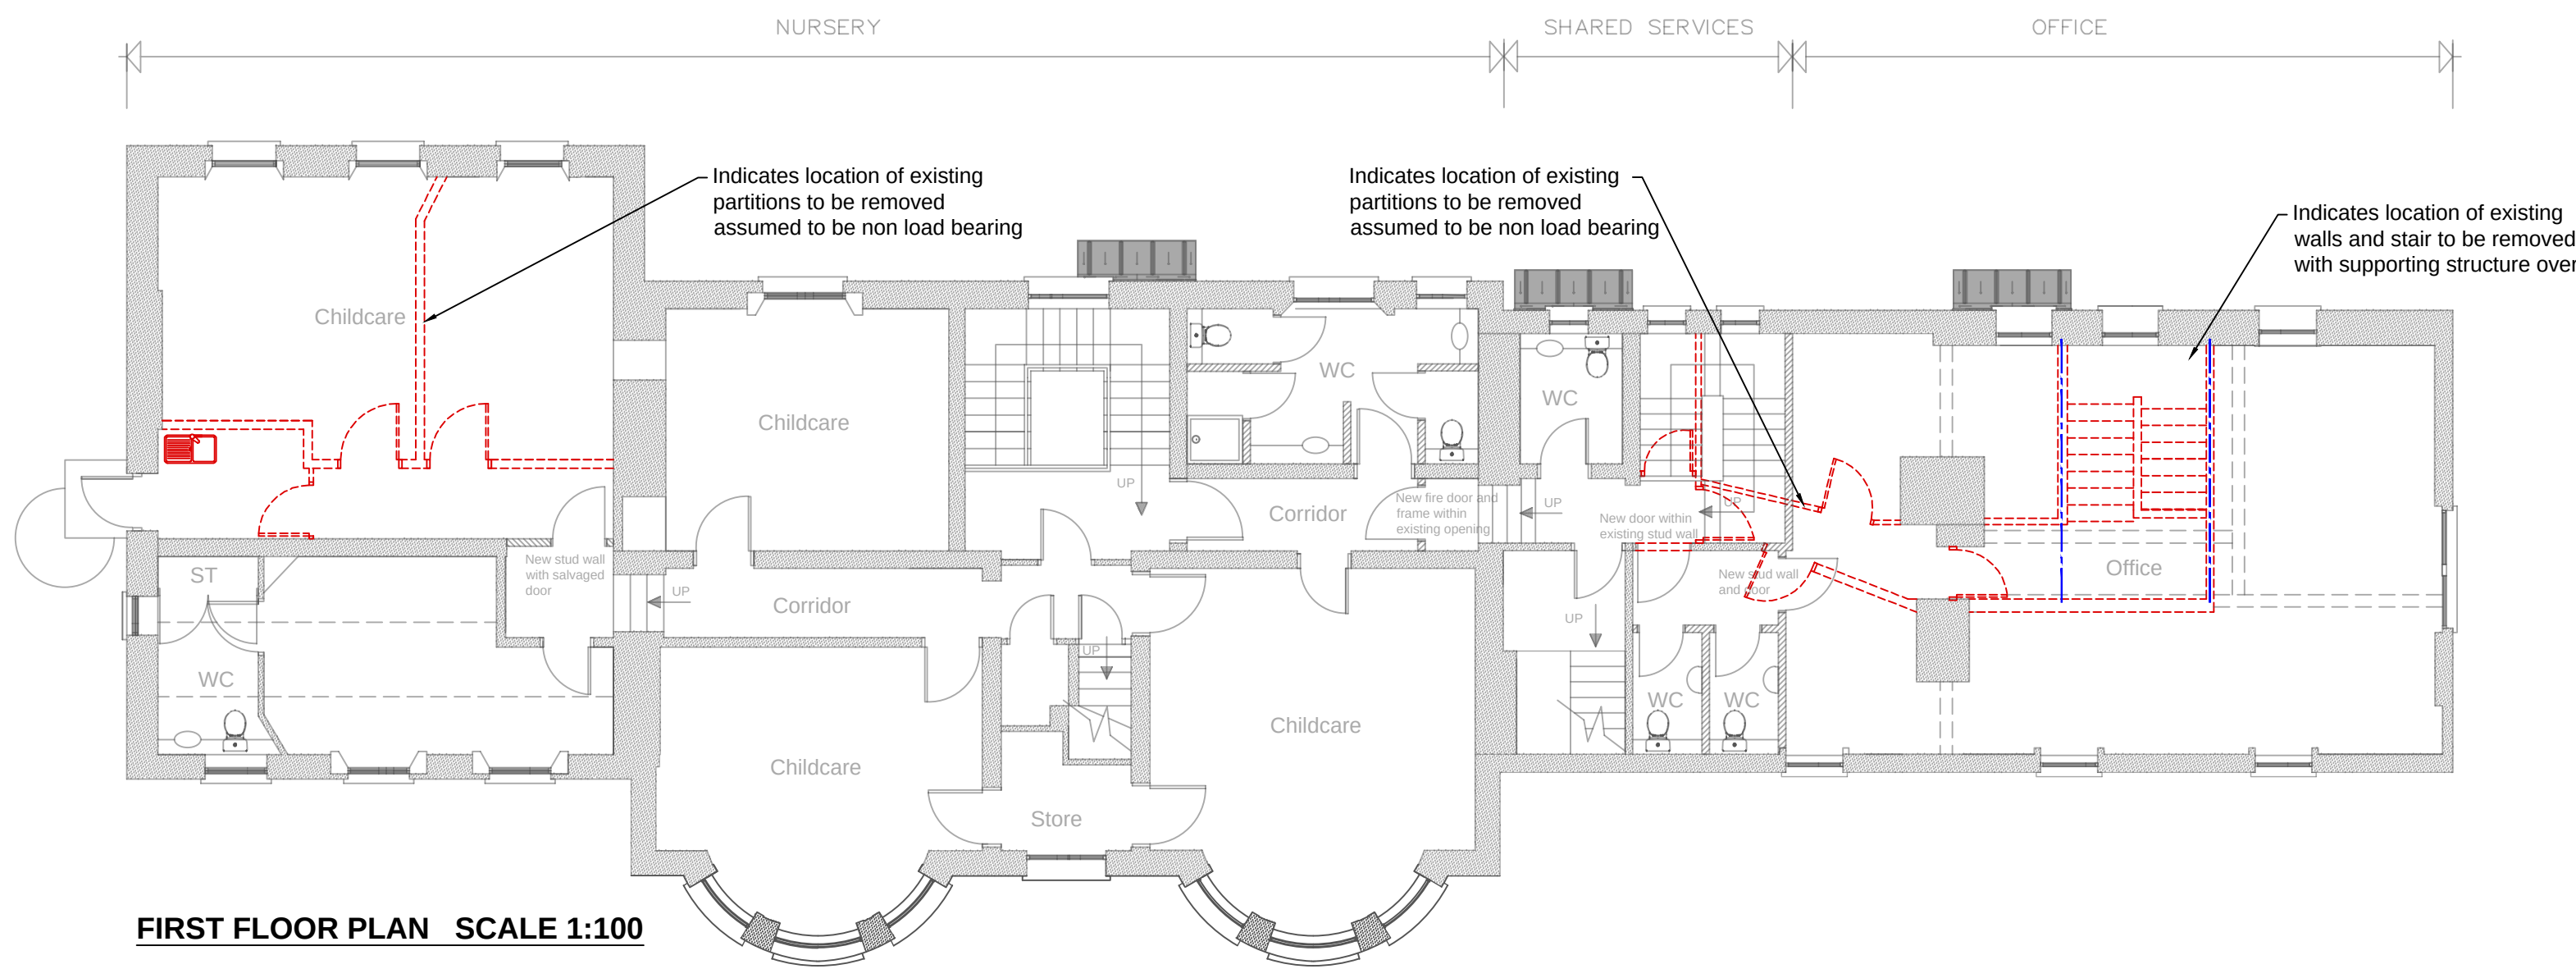

FIRST FLOOR PLAN SCALE 1:100

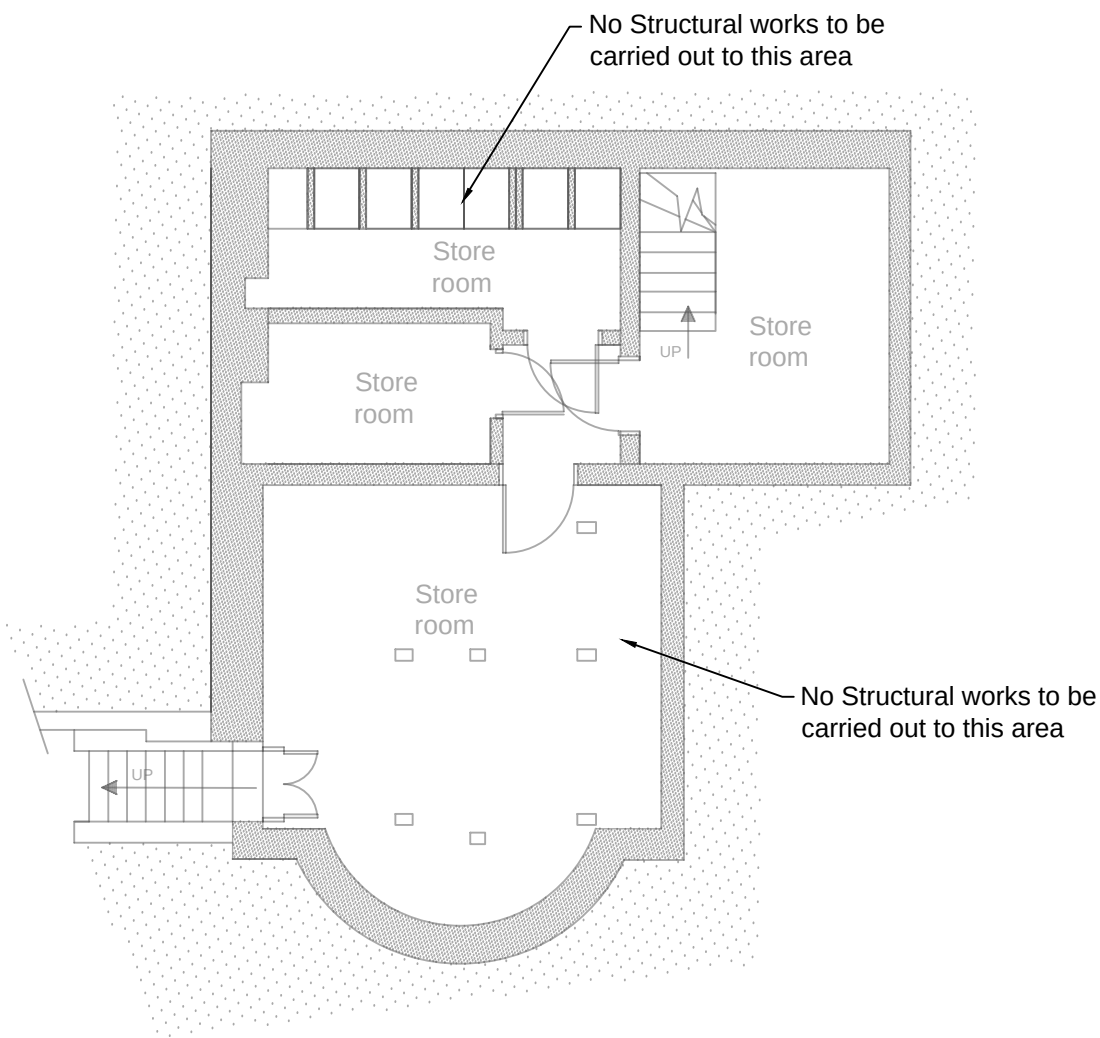

BASEMENT FLOOR PLAN SCALE 1:100

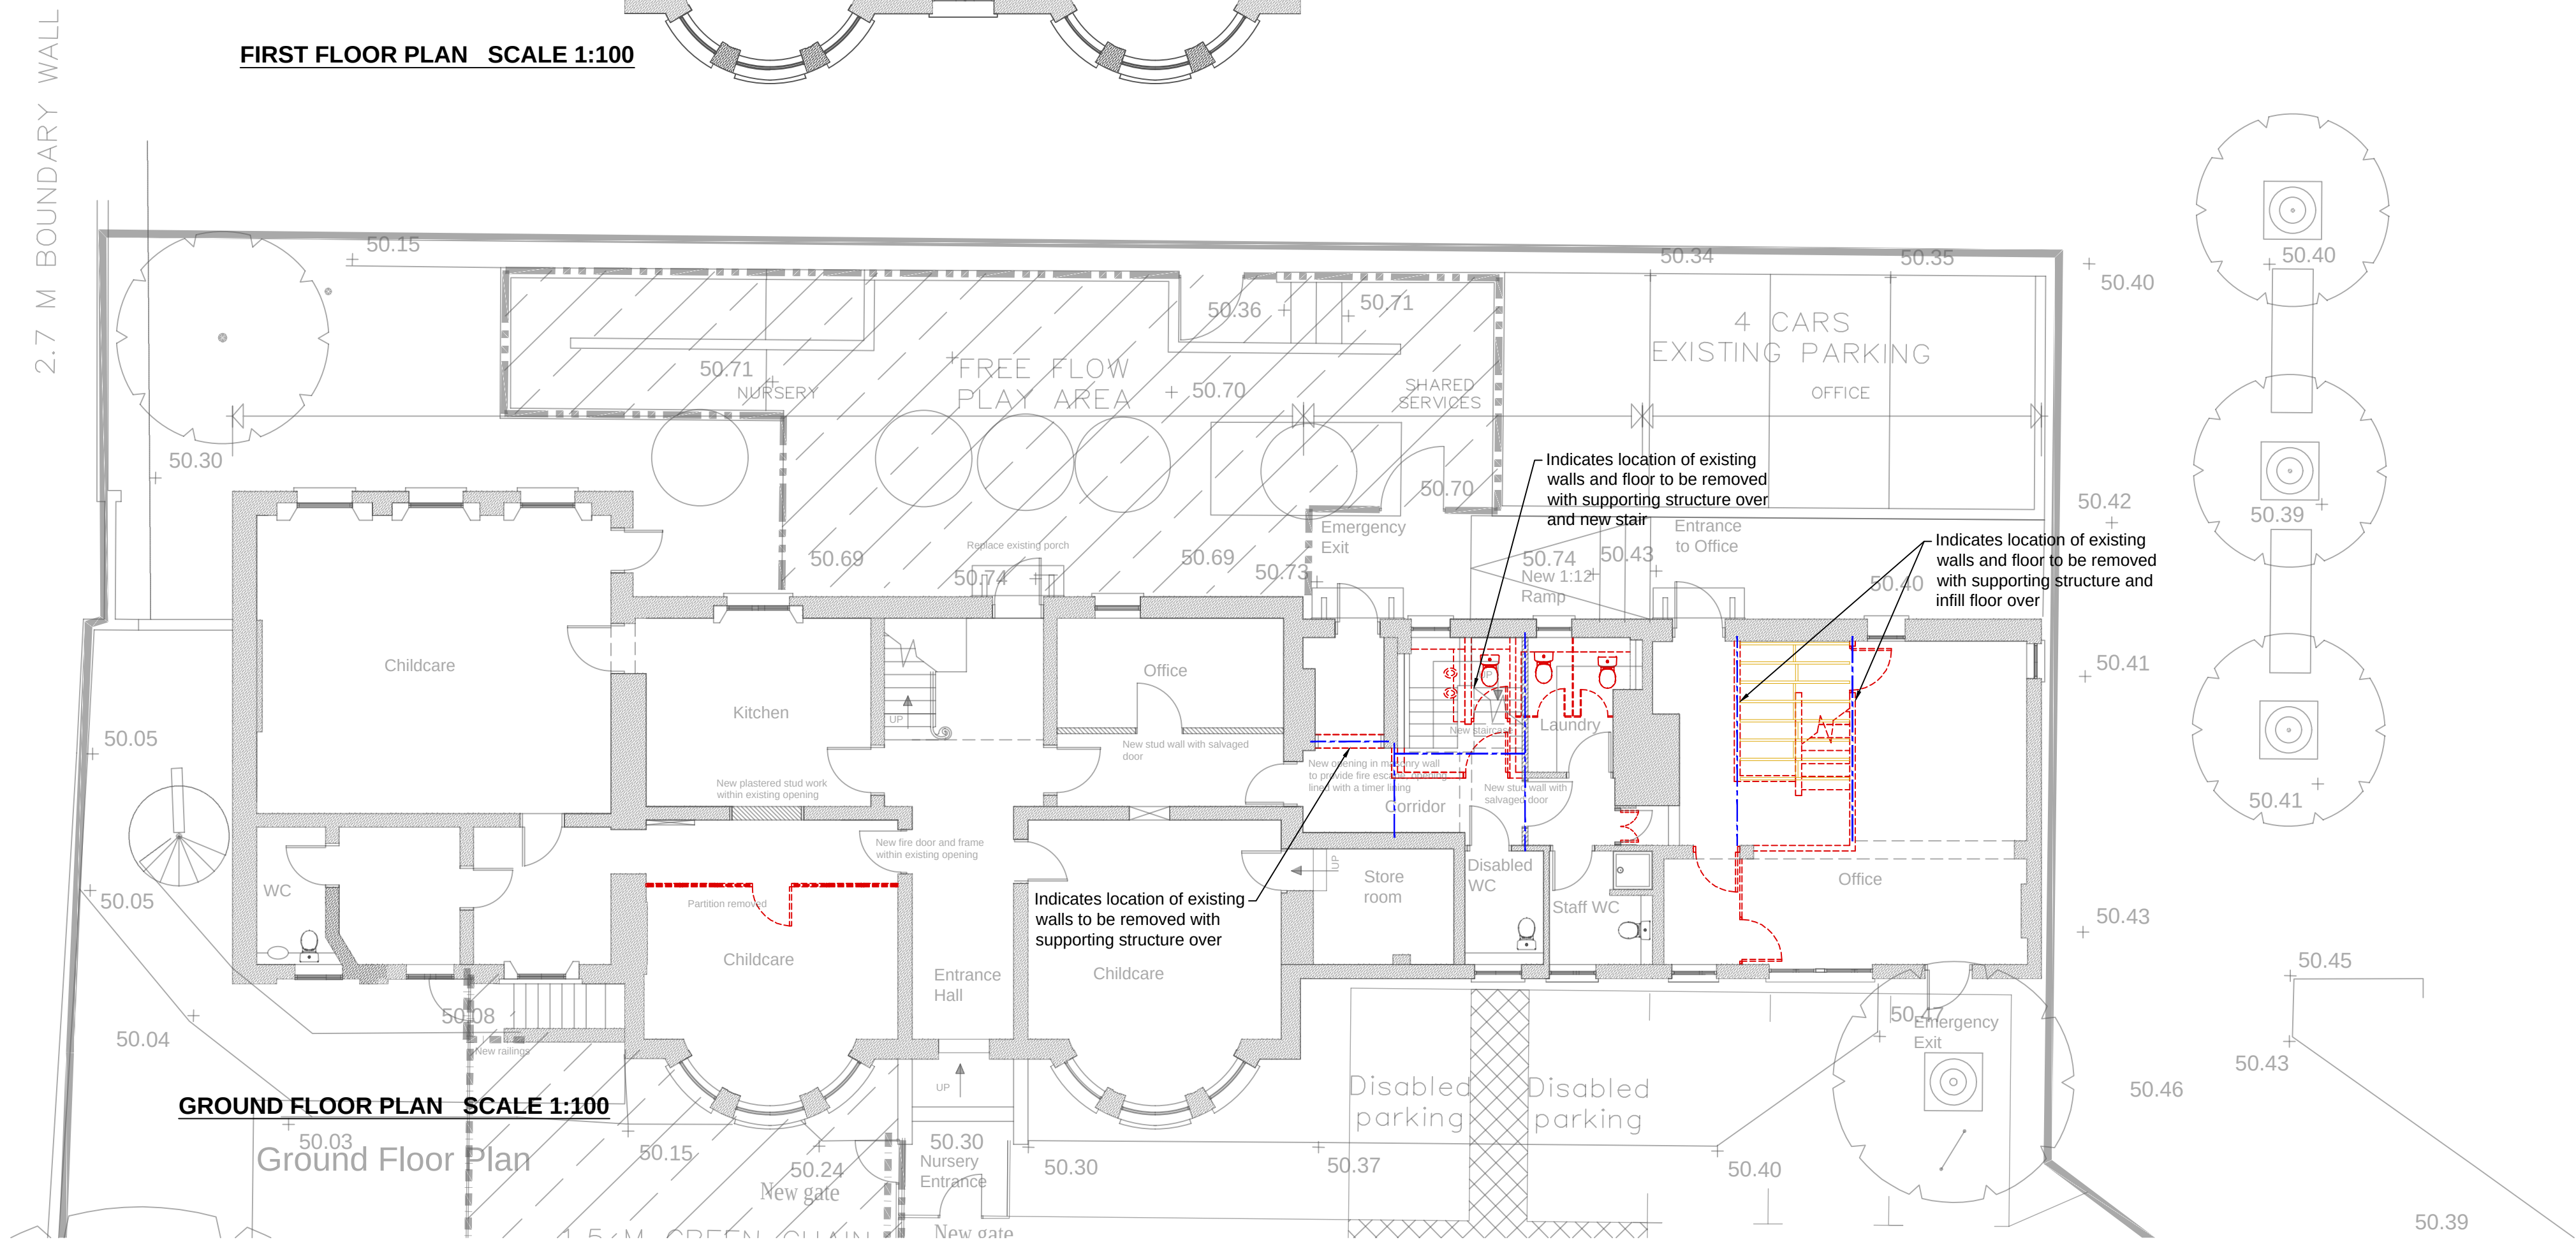

GROUND FLOOR PLAN SCALE 1:100

Rev. C (Jan 2021) Layouts amended.
Rev. B (March 2019) Layouts amended.
Rev. A (Sept. 2018) Layouts amended.

PATTERN ASSOCIATES LTD

4 VICARAGE HILL
HARTLEY WINTNEY
HOOK
HAMPSHIRE
RG27 8EH

CENTRAL TELEPHONE : 01267 241010
E-mail: michael@patternassociates.co.uk

Project

YEOMANRY HOUSE
131 CASTLE HILL, READING
BERKSHIRE RG1 7TA

Client

ITS PERSONNEL

Drawing

FLOOR PLANS
PLANNING DETAILS

Sheet Size
A1

Drawn by

Date
MARCH 2019

Scale
REFER TO PLAN

Dwg. No.
01C

Job No.
18.268