




RIVER KENNET

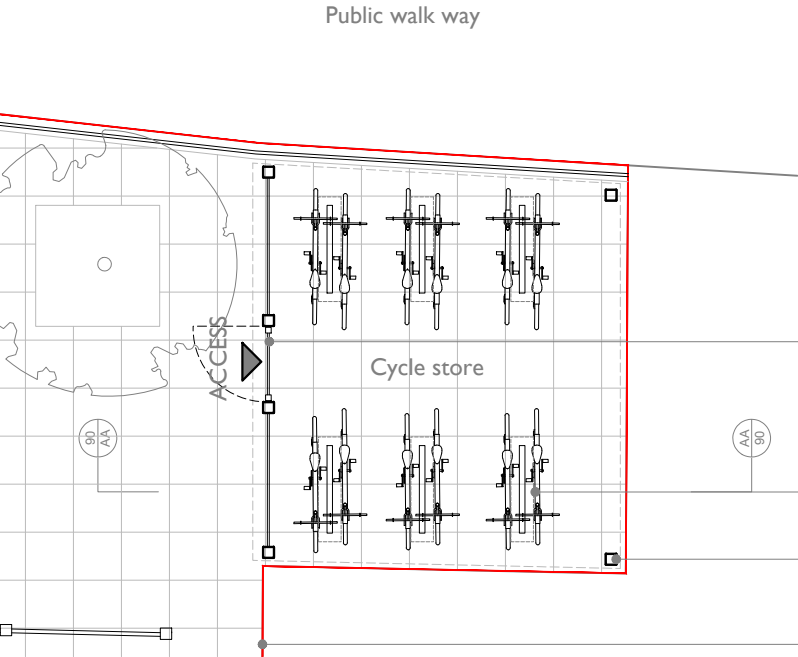


01 Cycle store floor plan

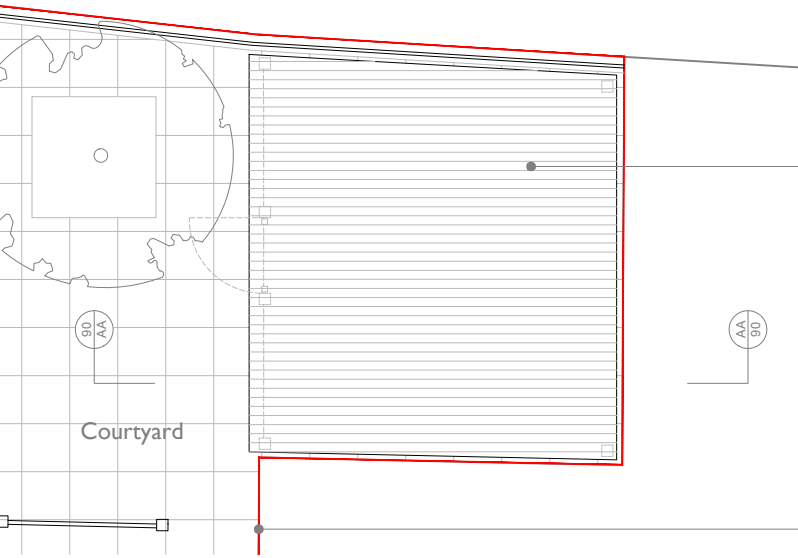


02 Cycle store roof plan

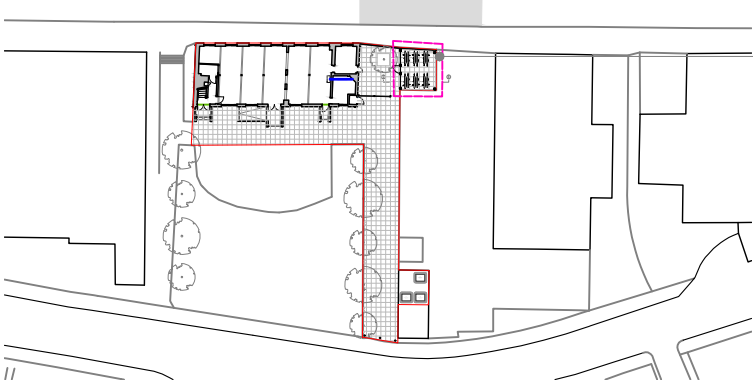


03 Cycle store location 1:1000

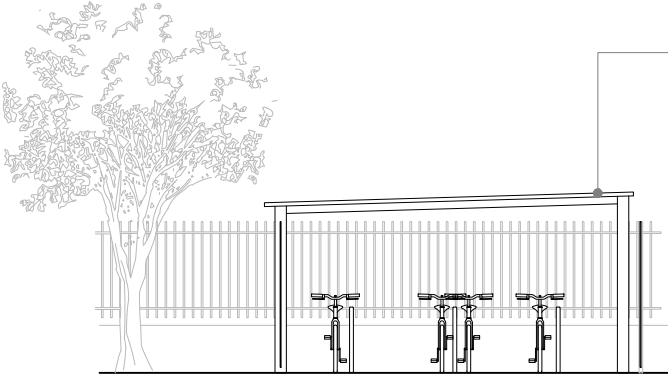

04 Cycle store section A-A

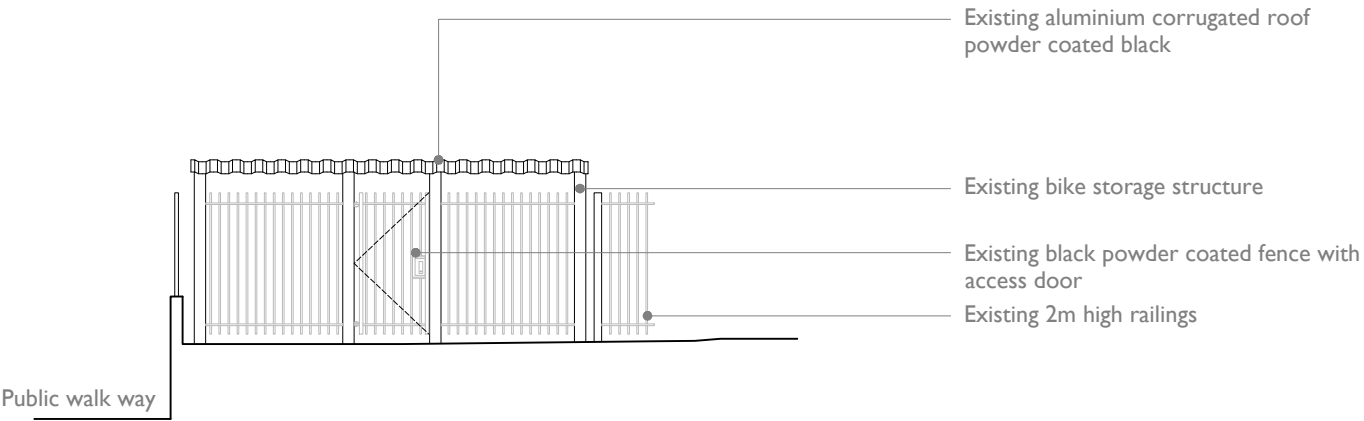

05 Cycle store elevation

 

Status: Planning
Scale: 1:100 @ A3

NOTE: This drawing is to be scaled for planning purposes only

Drawing: Existing Bike Store
Dwg No: 265-D-11

Date: 05.05.2021

Project: The Maltings
Address: The Maltings, Bear Wharf
Reading, RG1 6BT

Client: Macniven Quays

ob
architecture.

The Dispensary, 5-6 The Square, Winchester, Hants SO23 9ES
01962 865344 obarchitecture.co.uk info@obarchitecture.co.uk